


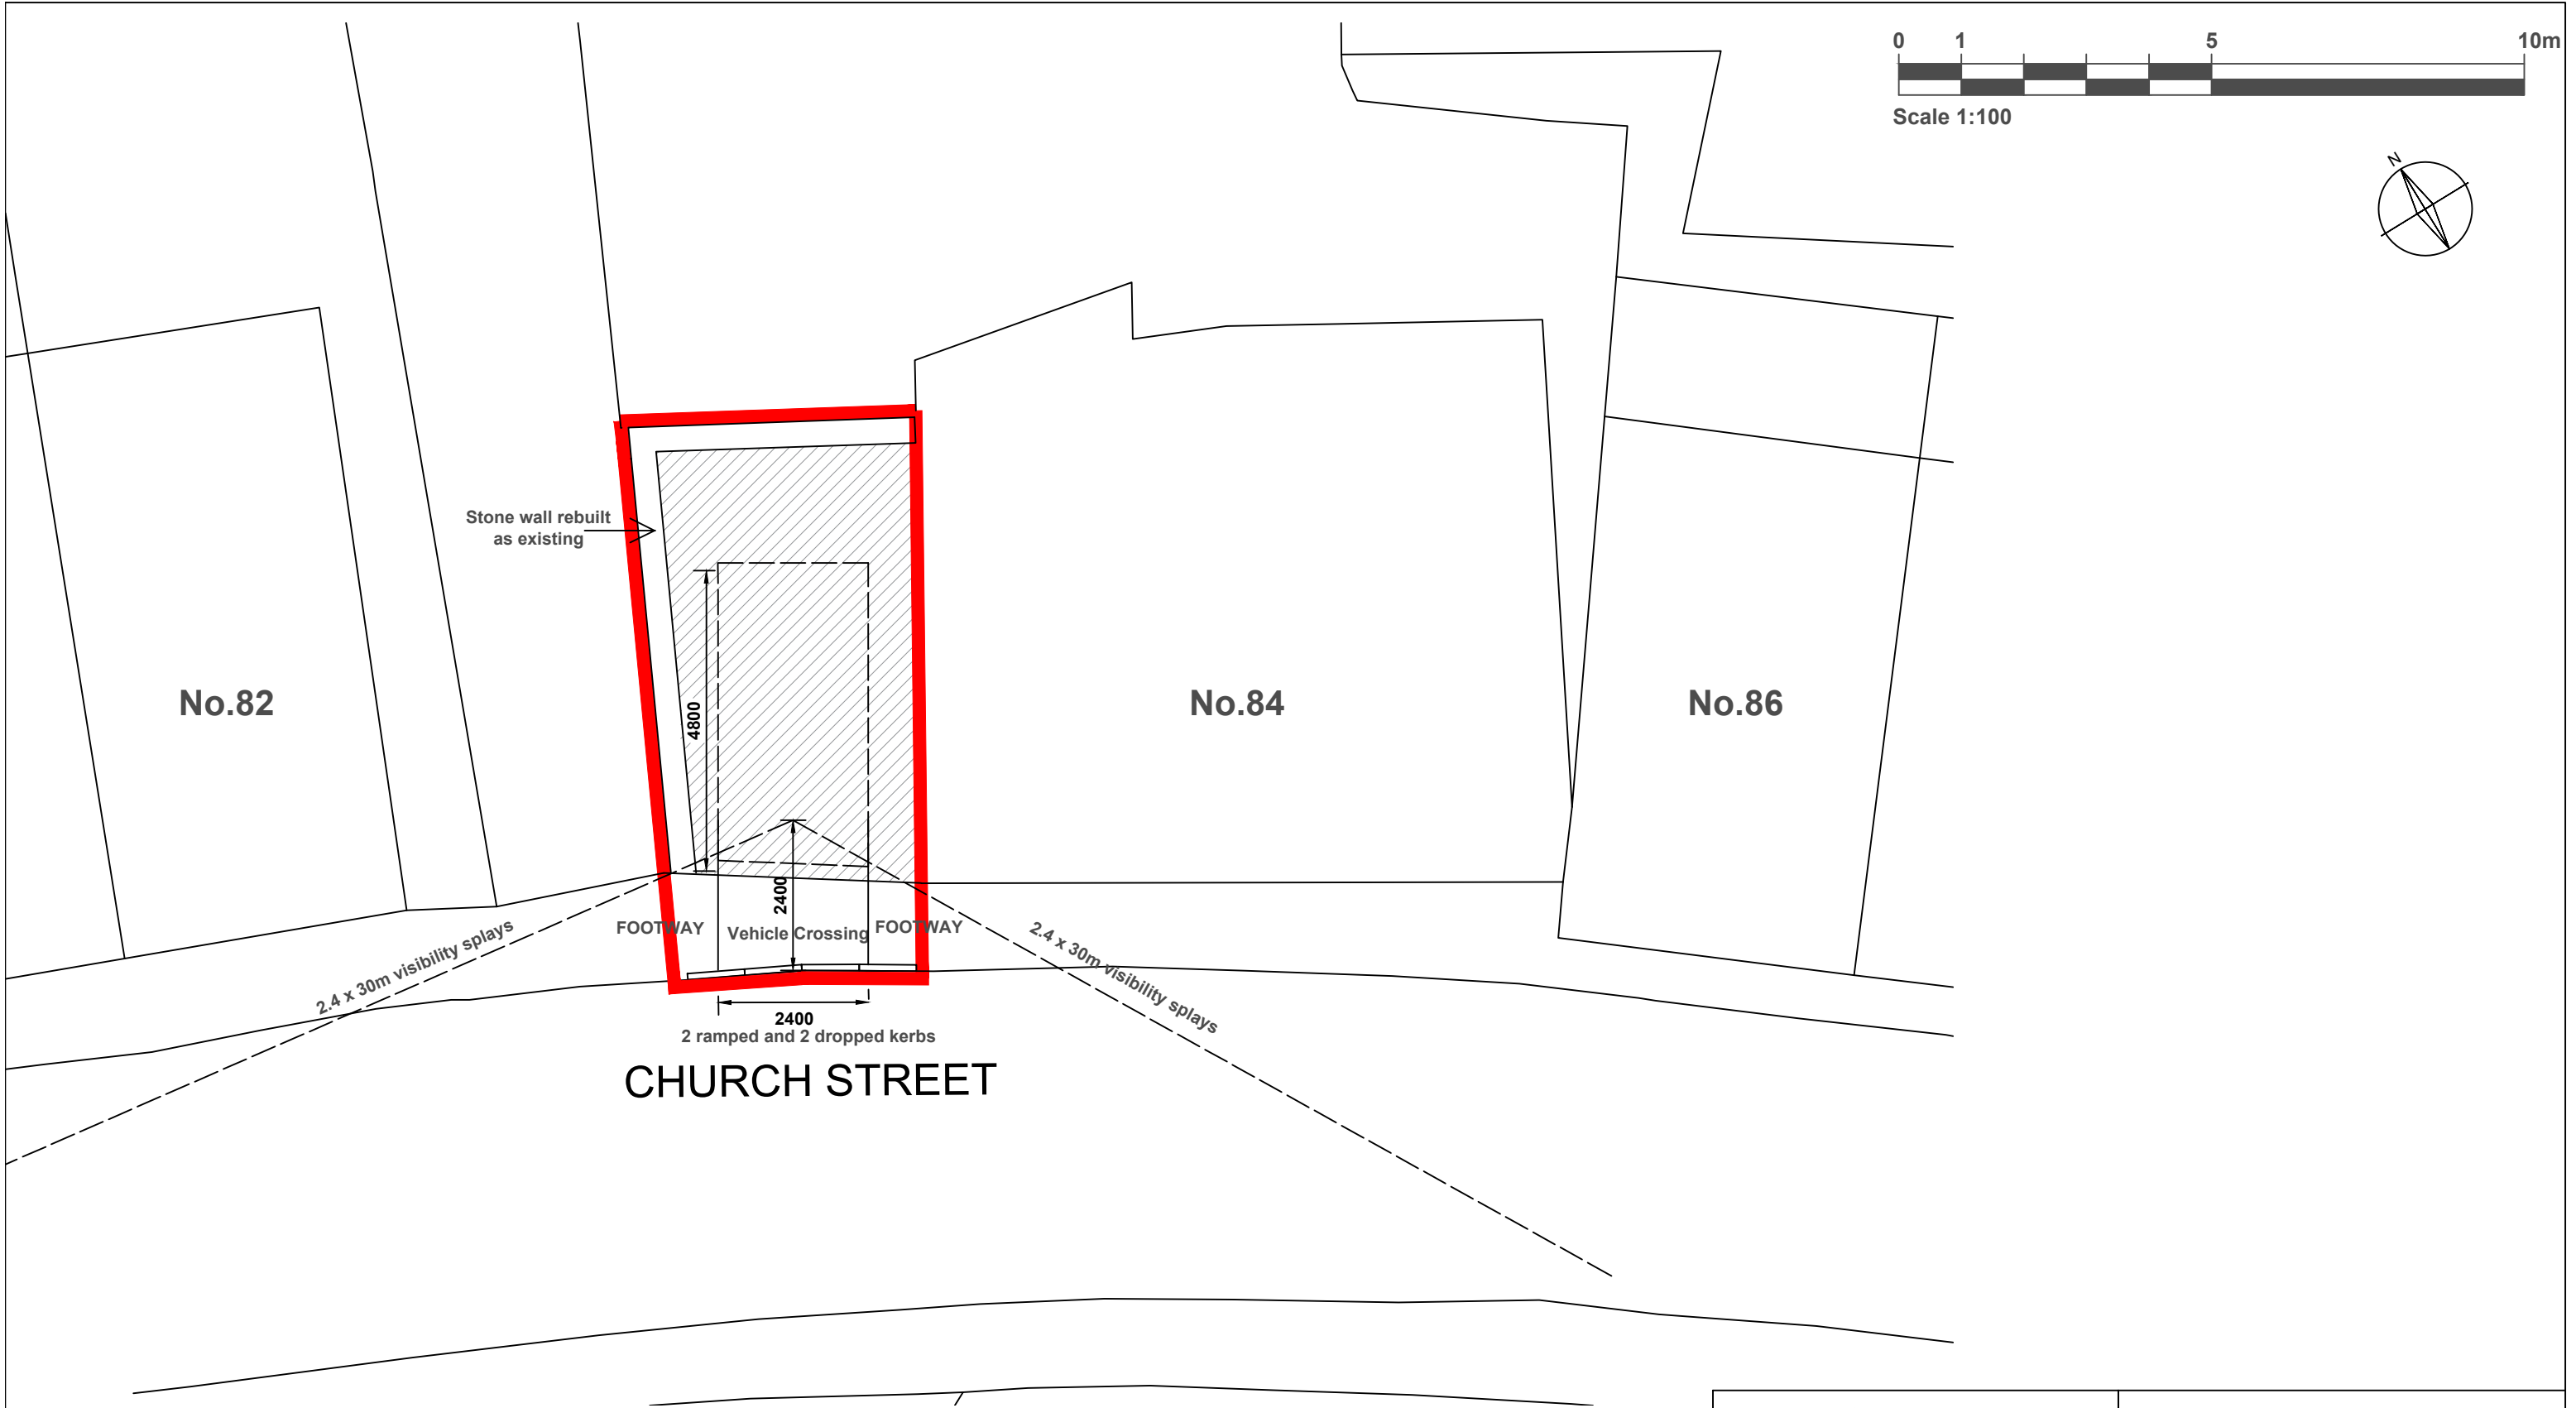

Planning				Site Address: Martin Creasey 84 Church Street, Glossop, SK13 7RN			
Drawing Title: Proposed vehicle crossover				 www.planning-by-design.co.uk rosalind@planning-by-design.co.uk T: 07930866598			
Project & Drawing Number: 24.84CS.P03							
Rev:	Scale:	Sheet size:	Date:				
-	1:100	A3	May 24				

Rev	Date	Description	Drn By
-	-	-	-
-	-	-	-
-	-	-	-