




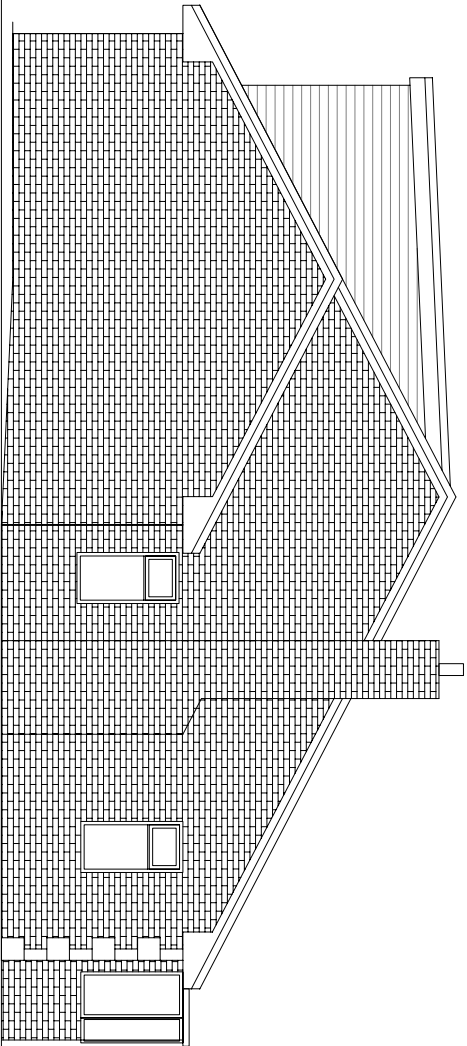

Ex Side (South) Elevation

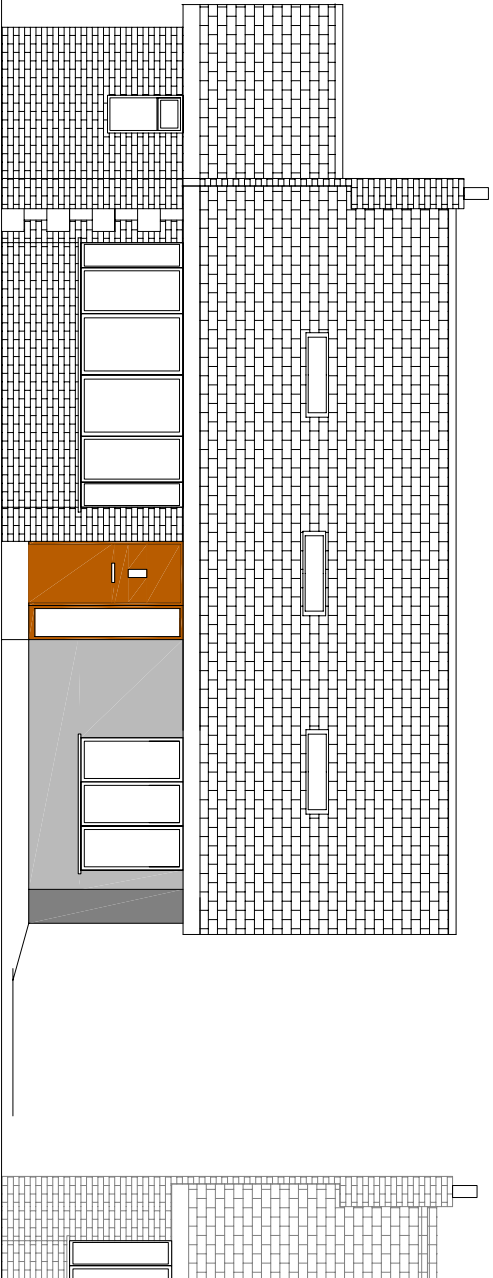

Ex Front (East) Elevation

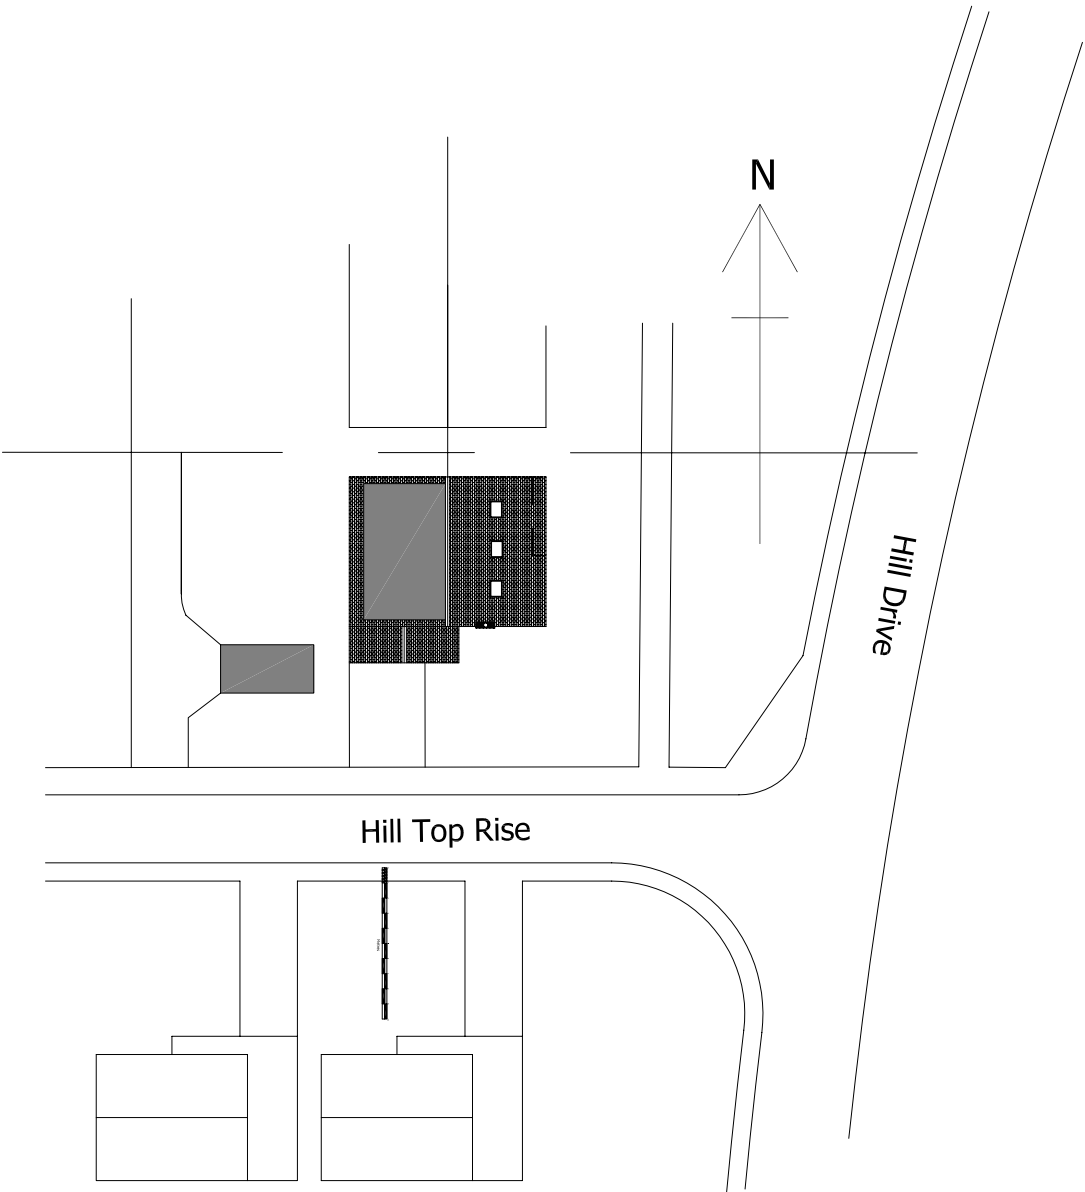


Ex Block Plan 1:500


DRAWN		PAL	DATE		March 2024	2 Hill Drive Whaley Bridge HighPeak. SK23 7BH
JOB No		HD/01/2024	SCALE		1:100 @ A3	
DWG No		01	Rev			

Philip A Lomas B Sc, 7 Park Crescent Furness Vale, High Peak, SK23 7PU



NF-PALOMA

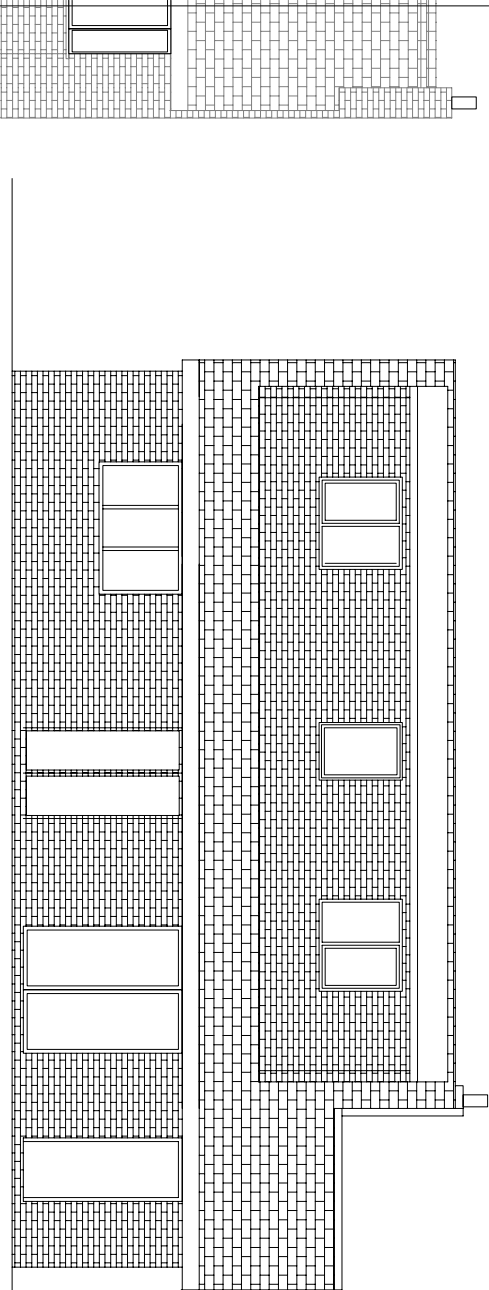


Ex Rear (West)Elevation

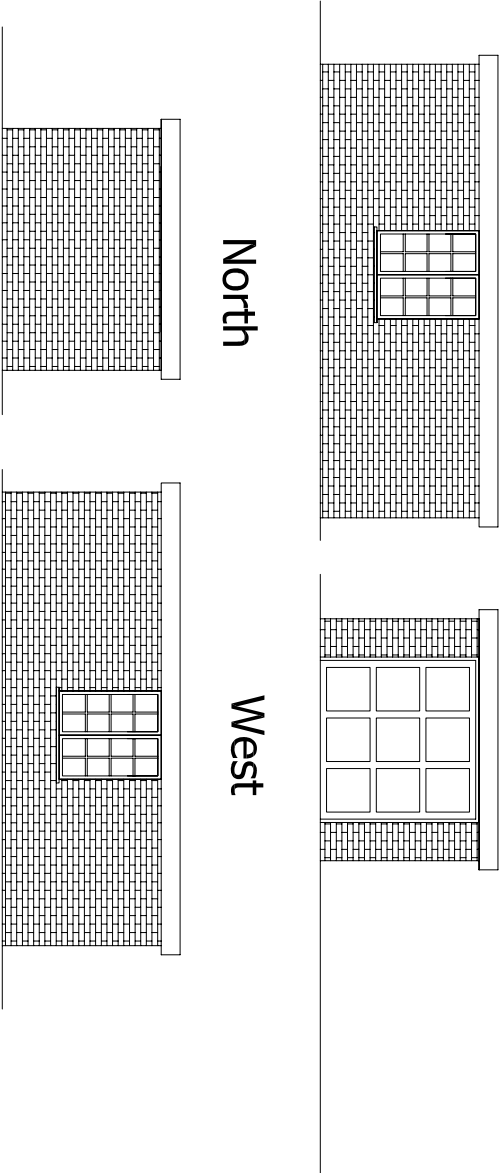

Ex Garage, Elevations

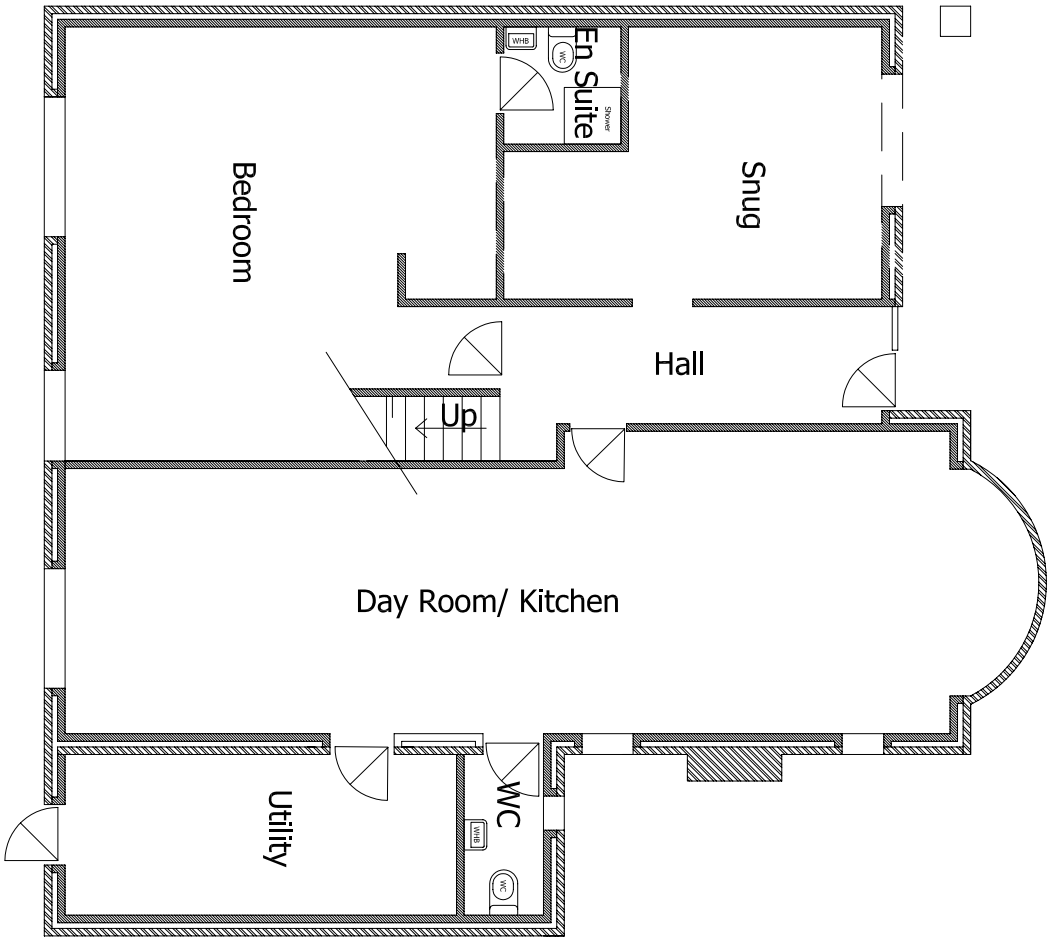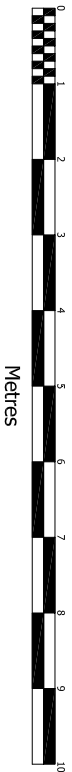


Ex Ground Floor

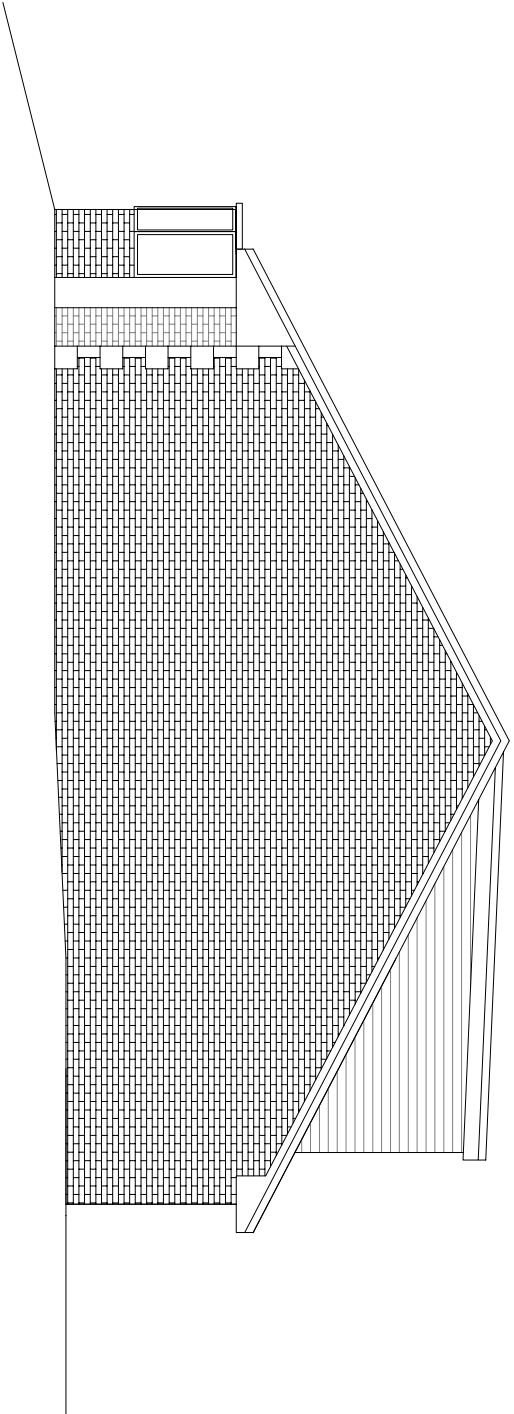

Ex and Proposed Side (North)Elevation


DRAWN	PAL	DATE	March 2024	2 Hill Drive Whaley Bridge HighPeak. SK23 7BH
JOB No	HD/01/2024	SCALE	1:100 @ A3	
DWG No	02	Rev		

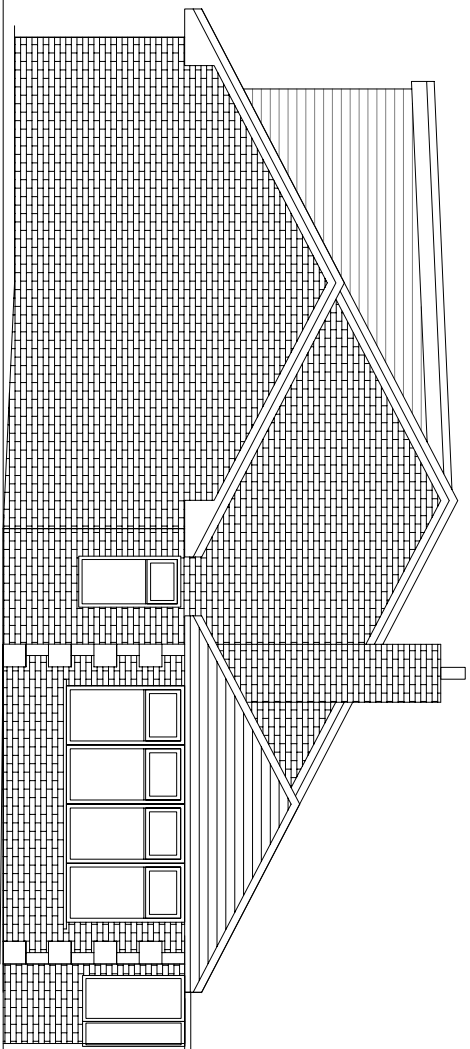



Proposed Side (South) Elevation



Metres

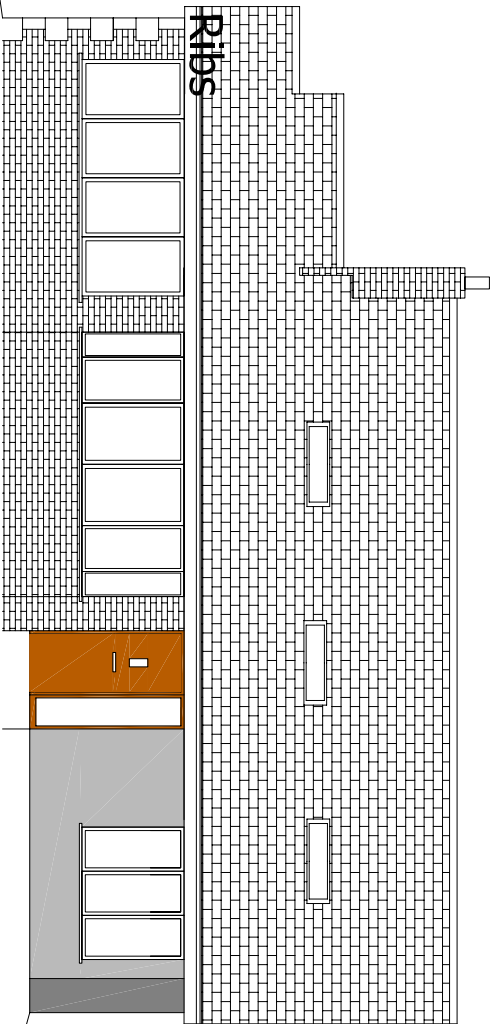

Ribs

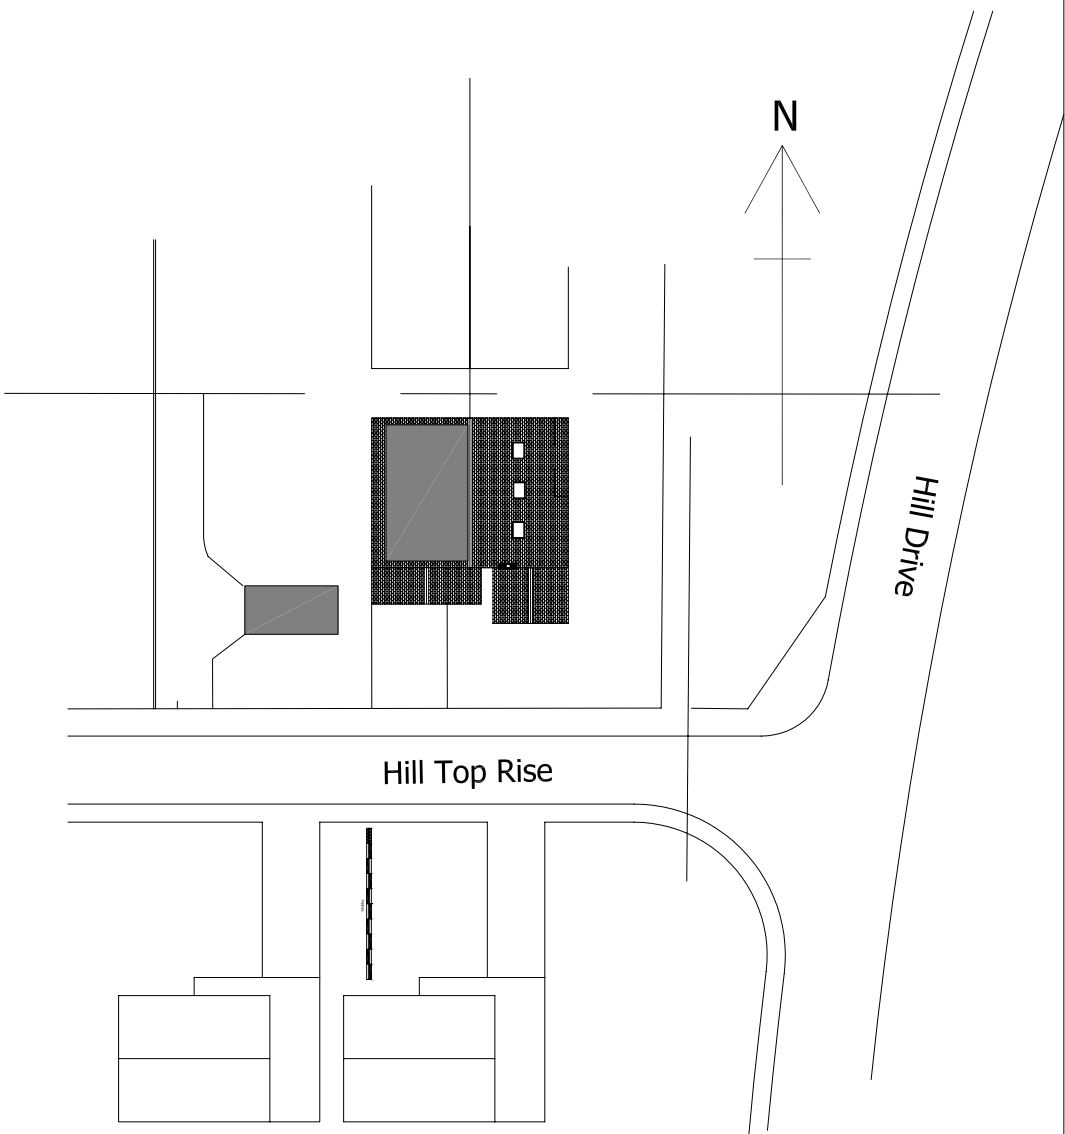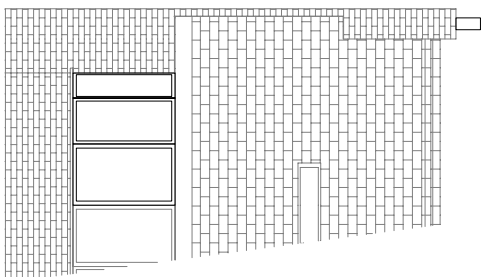

Proposed Block Plan 1:500


Proposed Front (East) Elevation

NF-PALOMA


Philip A Lomas B Sc, 7 Park Crescent Furness Vale, High Peak, SK23 7PU

DRAWN	PAL	DATE	March 2024
JOB No	HD/01/2024	SCALE	1:100 @ A3
DWG No	03	Rev	

2 Hill Drive
Whaley Bridge
HighPeak. SK23 7BH

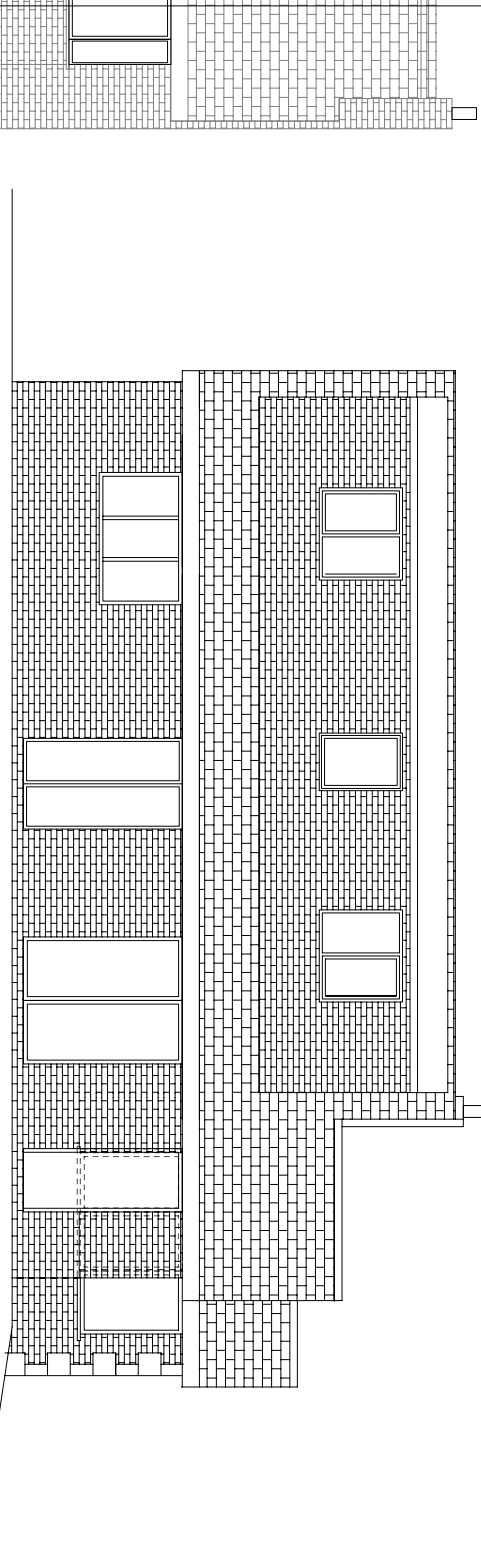

Proposed Rear (West) Elevation

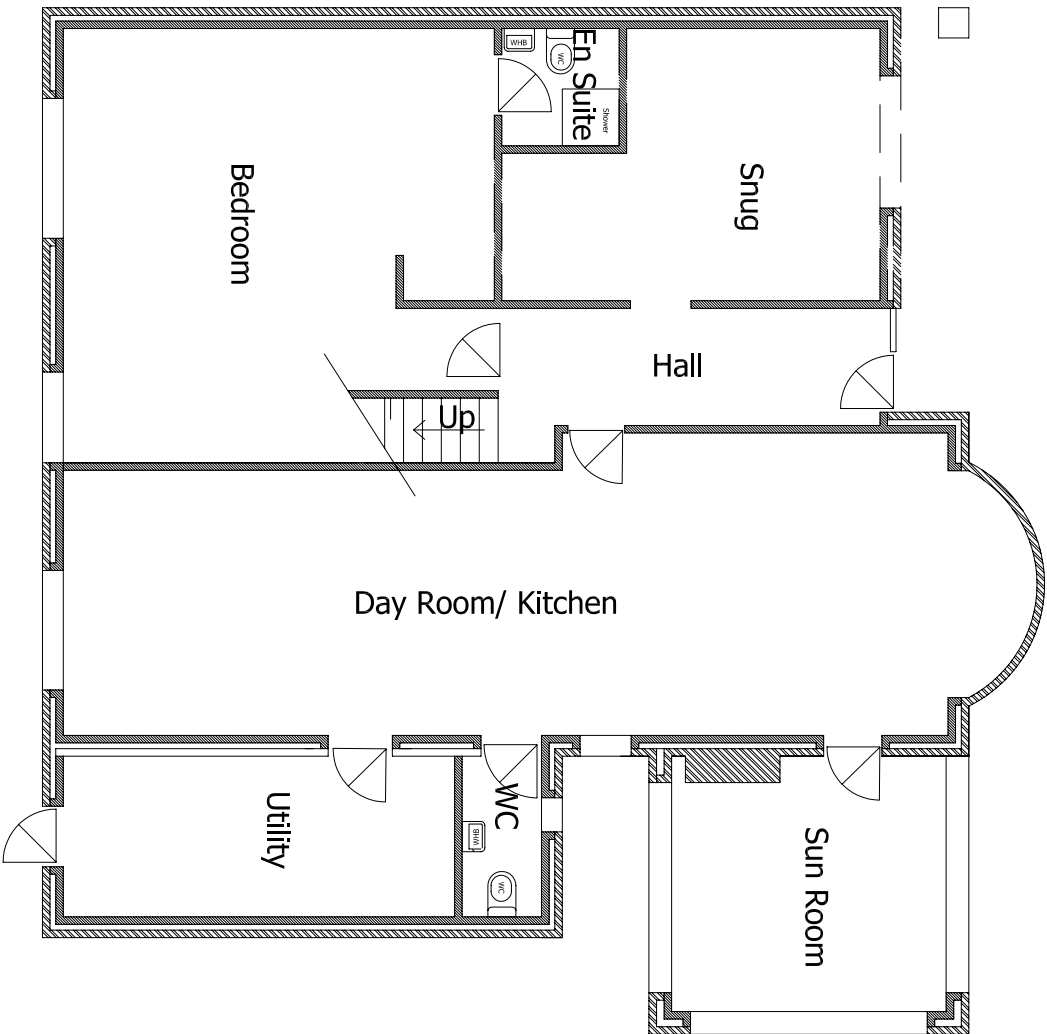

NF-PALOMA

Ground Floor

Philip A Lomas B Sc, 7 Park Crescent Furness Vale, High Peak, SK23 7PU

DRAWN	PAL	DATE	March 2024	2 Hill Drive Whaley Bridge HighPeak. SK23 7BH
JOB No	HD/01/2024	SCALE	1:100 @ A3	
DWG No	04	Rev		