

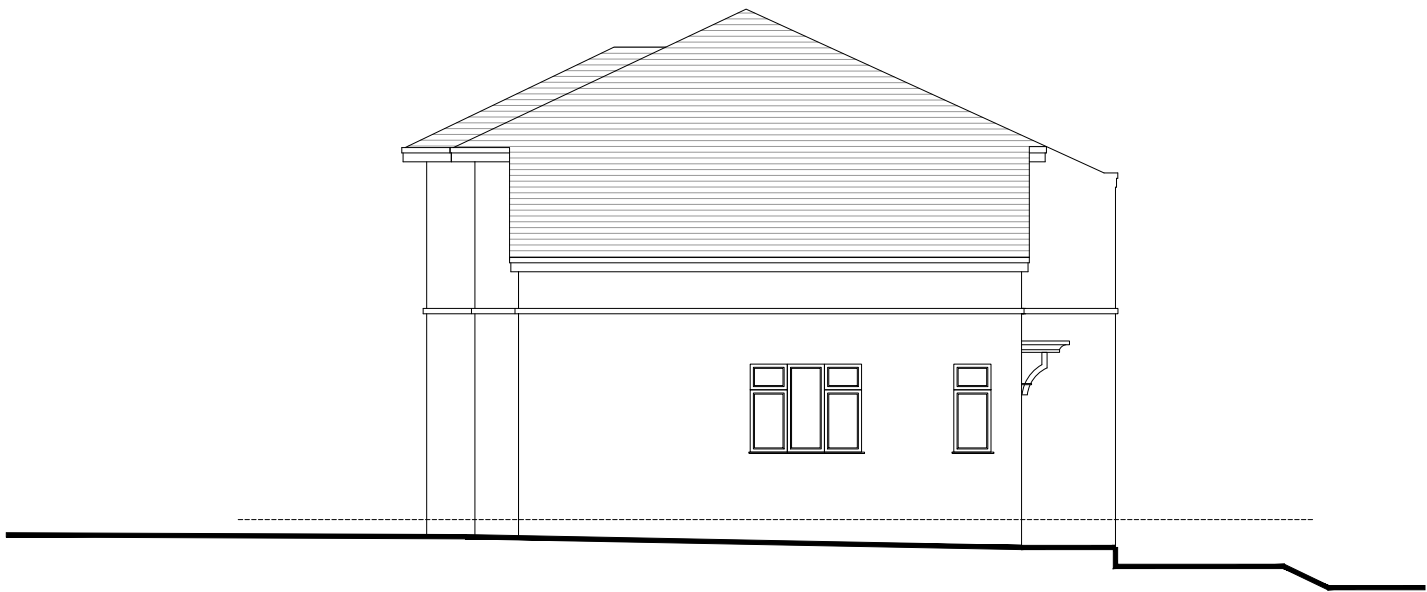


NOTES

This drawing to be read in accordance with the specification/Bills of Quantities and related drawings.
All stated dimensions to be verified on site and the designer notified of any discrepancies.

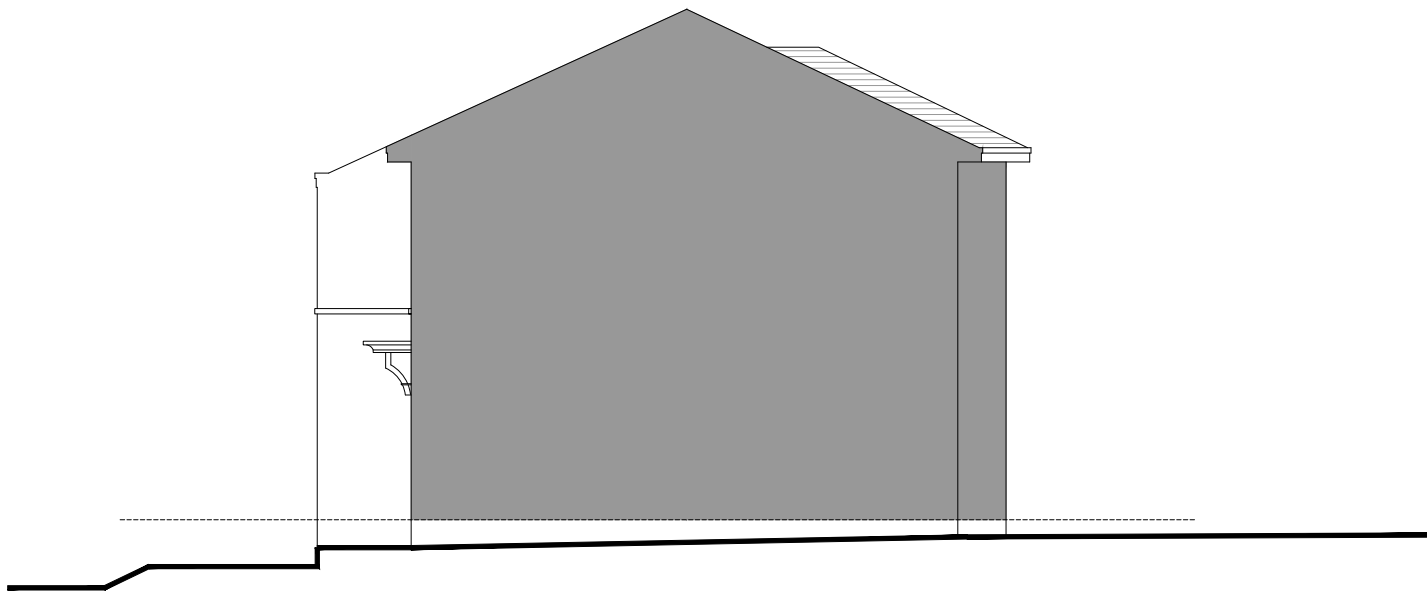

EXISTING side elevation (north)

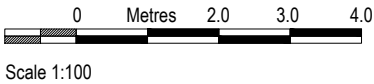

EXISTING side elevation (south)

FOR PLANNING

Project

10 ROBERTSON ROAD
BUXTON
DERBYSHIRE
SK17 9DY

Title

EXISTING SIDE ELEVATIONS

Scale	Date
1:100 @ A3	MAY 2024
Drawn	Checked
SB	-
Drawing Number	Revision
7029_PL04	-

SMASHBOX

97 Alderley Road | Wilmslow | Cheshire | SK9 1PT
ARCHITECTURE DESIGN PLANNING
T. 01625 466 557 E. hello@smashboxarchitecture.com
www.smashboxarchitecture.com