



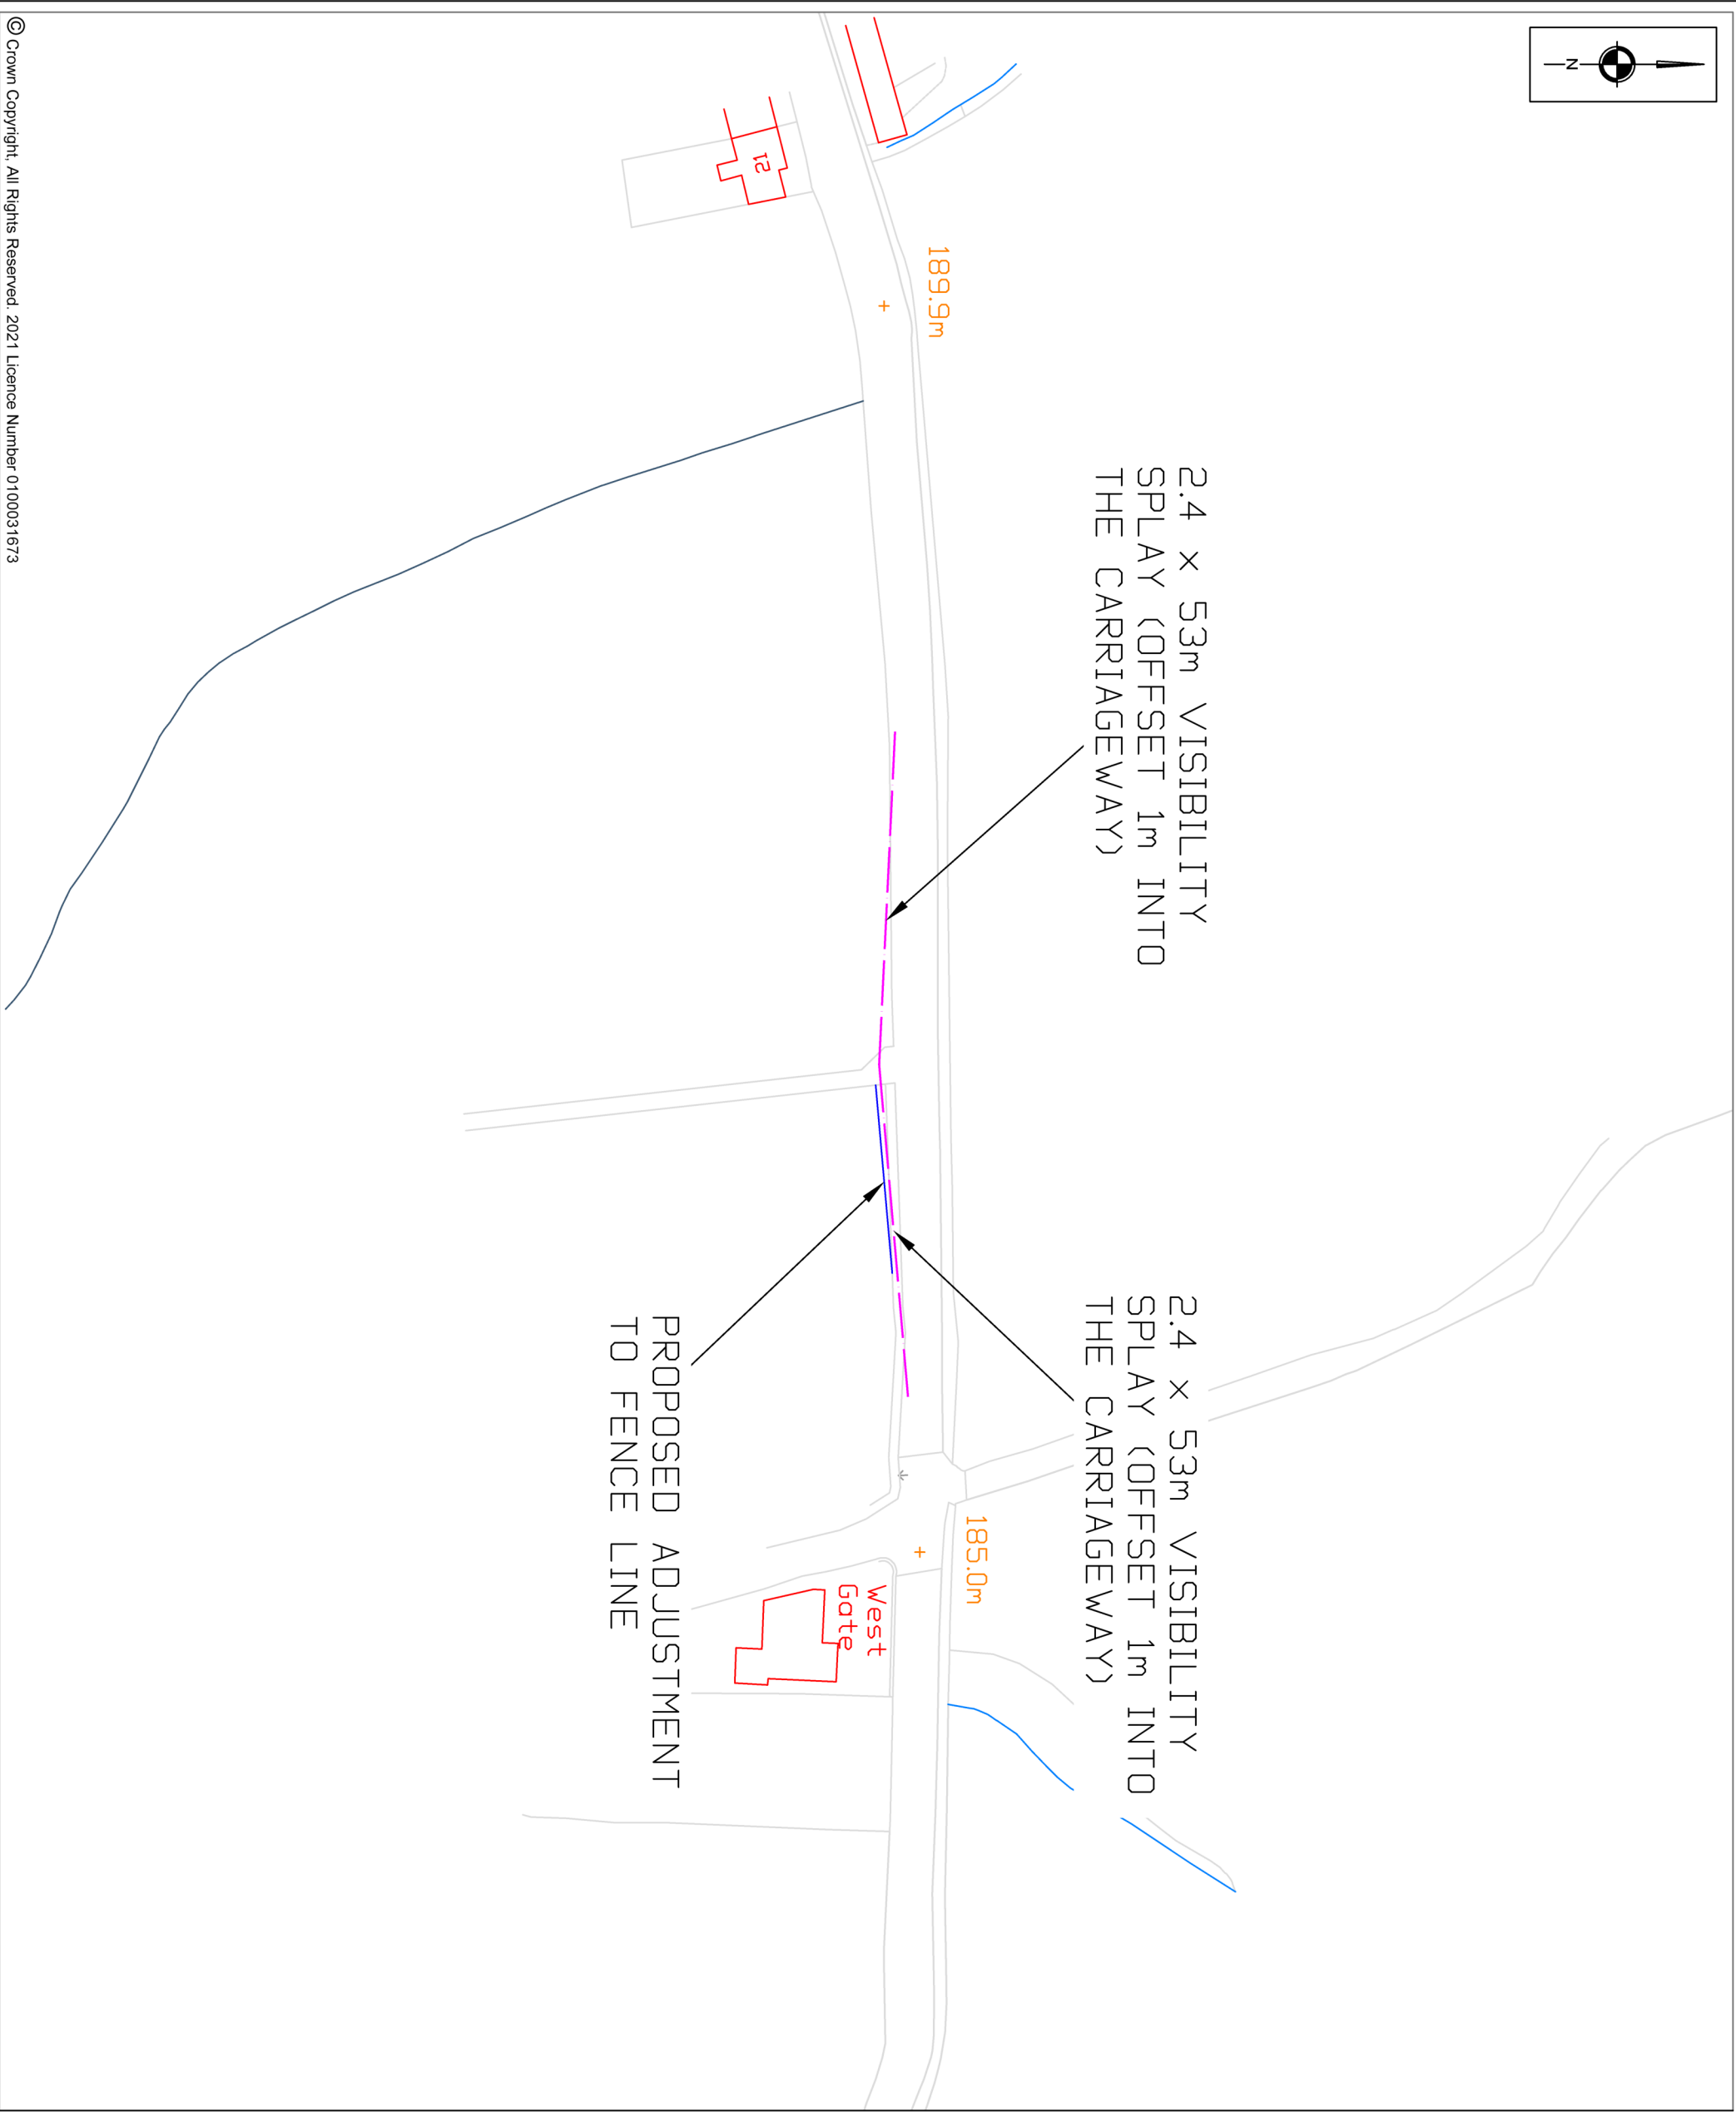

NOTES

REVISIONS

| REV | DESCRIPTION                                               | DATE     | BY |
|-----|-----------------------------------------------------------|----------|----|
| A   | - VISIBILITY SPLAYS UPDATED BASED ON SPEED SURVEY RESULTS | 08.02.24 | WB |
| -   | -                                                         | -        | -  |
| -   | -                                                         | -        | -  |

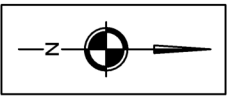

Transportation Planning : Infrastructure Design

Colwyn Chambers, 19 York Street, Manchester, M2 3BA, Tel 0161 832 4400, www.scptransport.co.uk, Email info@scptransport.co.uk

Client Name:

Project Title:

HIGH ASH FARM, SANDY LANE, CHISWORTH

Drawing Title:

VISIBILITY SPLAYS

Drawn By:

LD

Date: 15.09.2023

Checked:

GW

Scale: 1:1000 @ A3

Status:

PLANNING

Approved/Unapproved:

-

Drawing No.

SCP/230755/D01

Rev.

A