
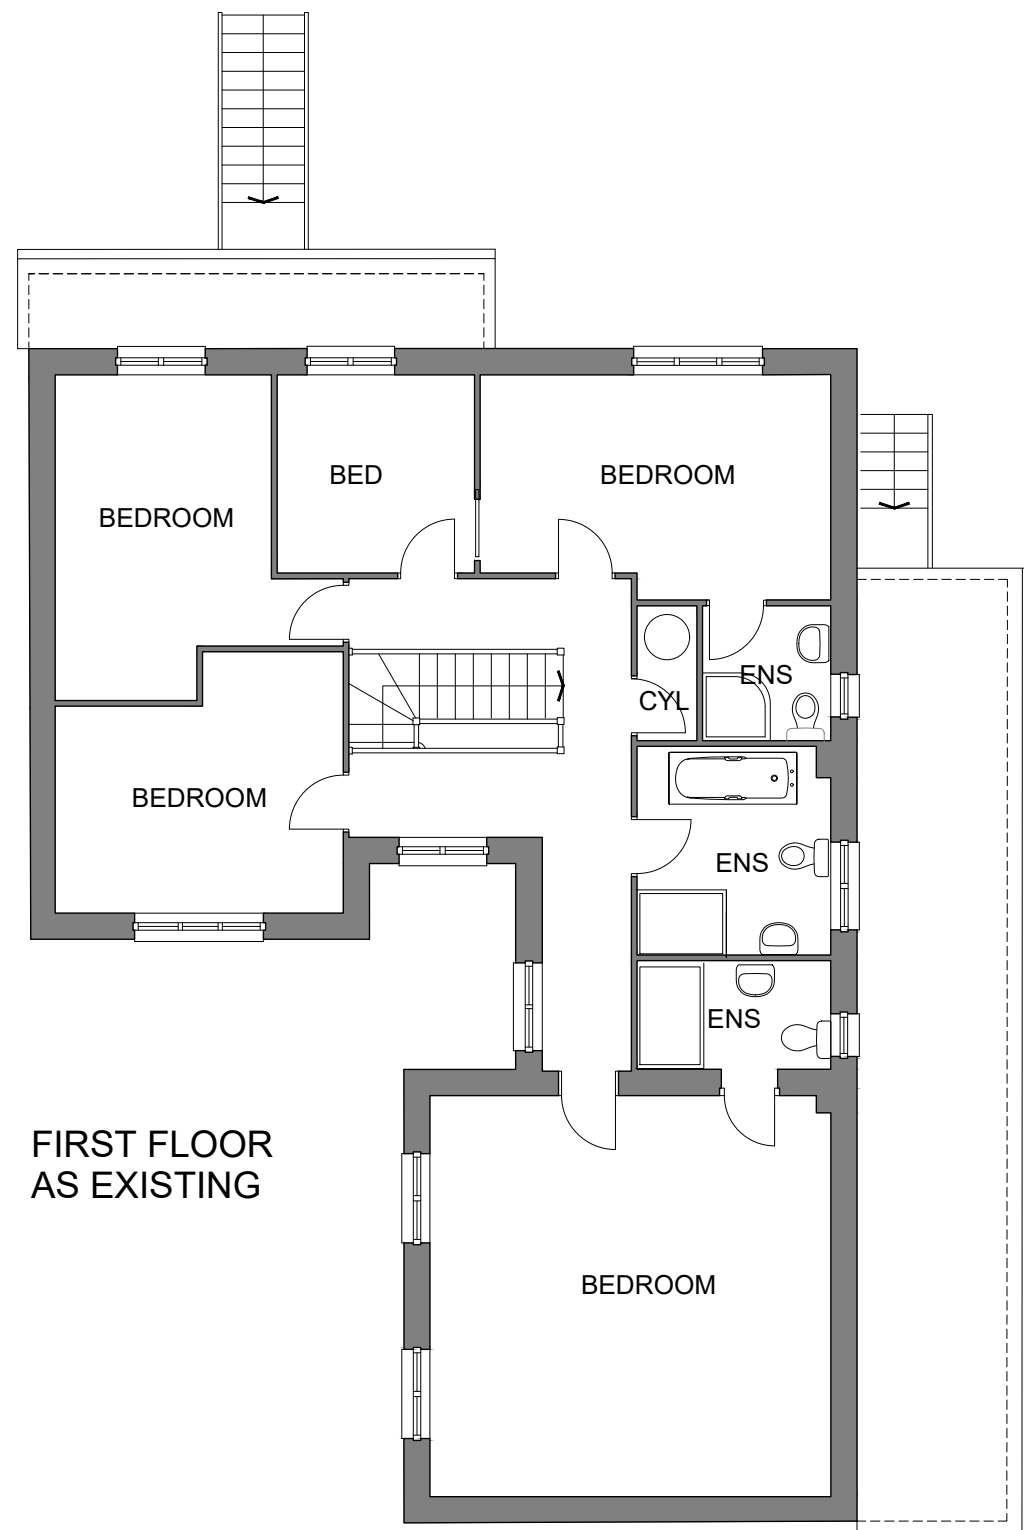


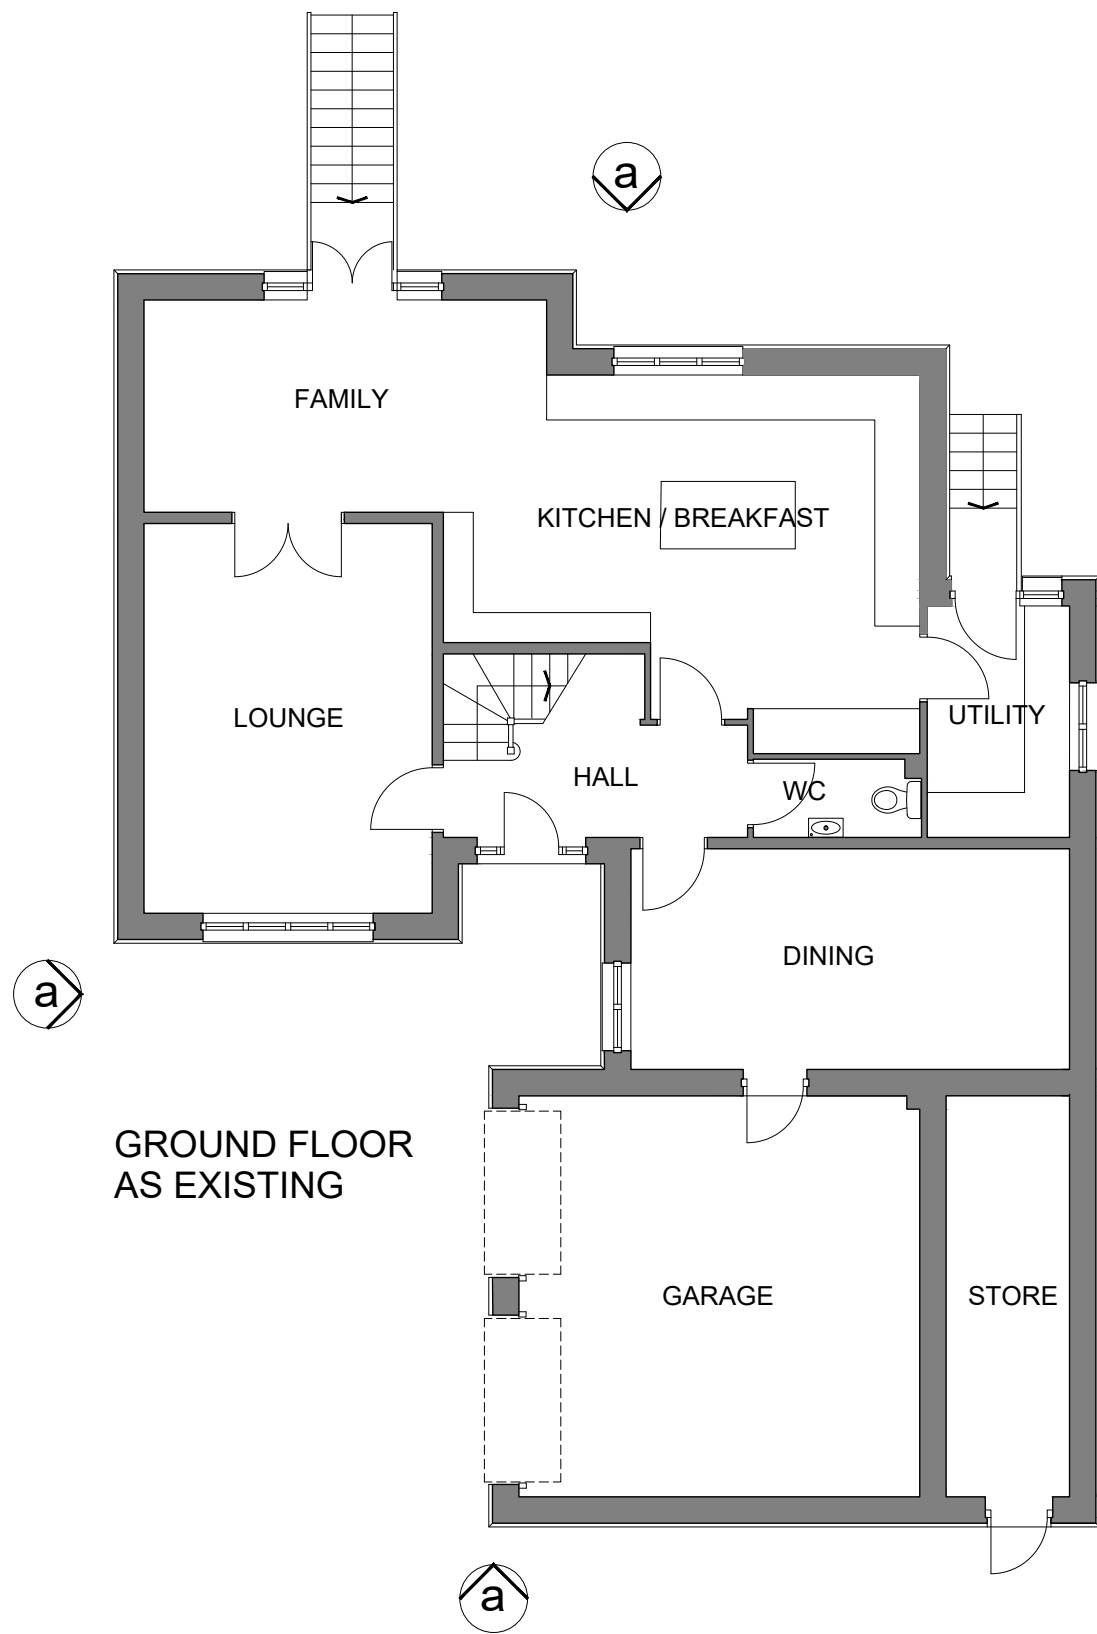

Revision	Description	Date
Drawing Number: (PL)002-R0		Date: Apr 24
Stage: Planning		
1:100 @ A3		
Drawn By: PDW		Checked By:
Client: Richard Heathcote		
Drawing Title: 2 Kinnaird Gardens, Buxton Existing Plans		
 TECHNICAL LIMITED		