




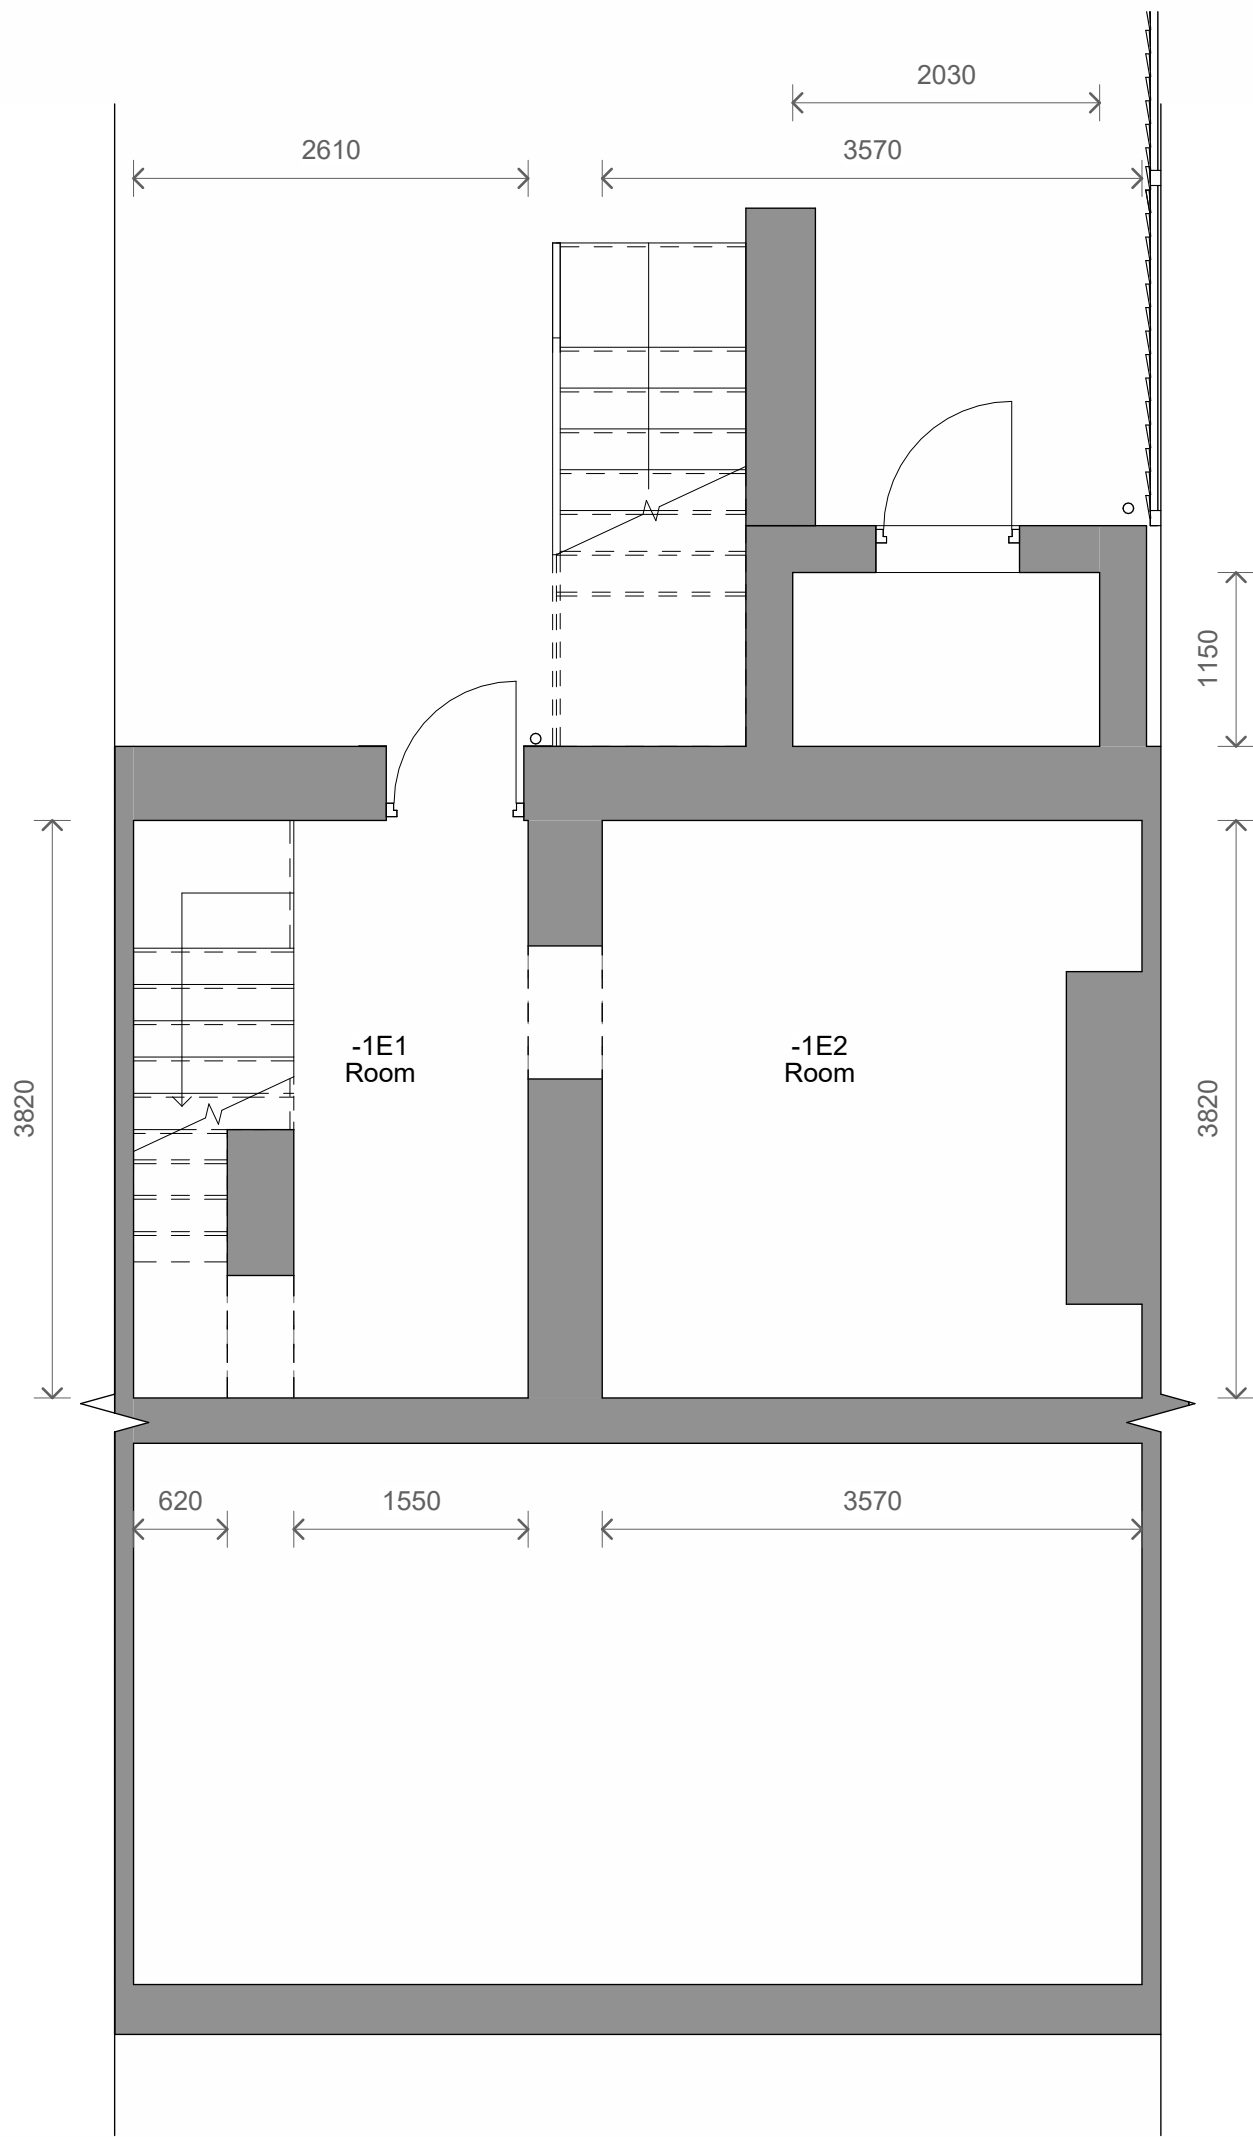


1 Level B1 - Existing  
1 : 50

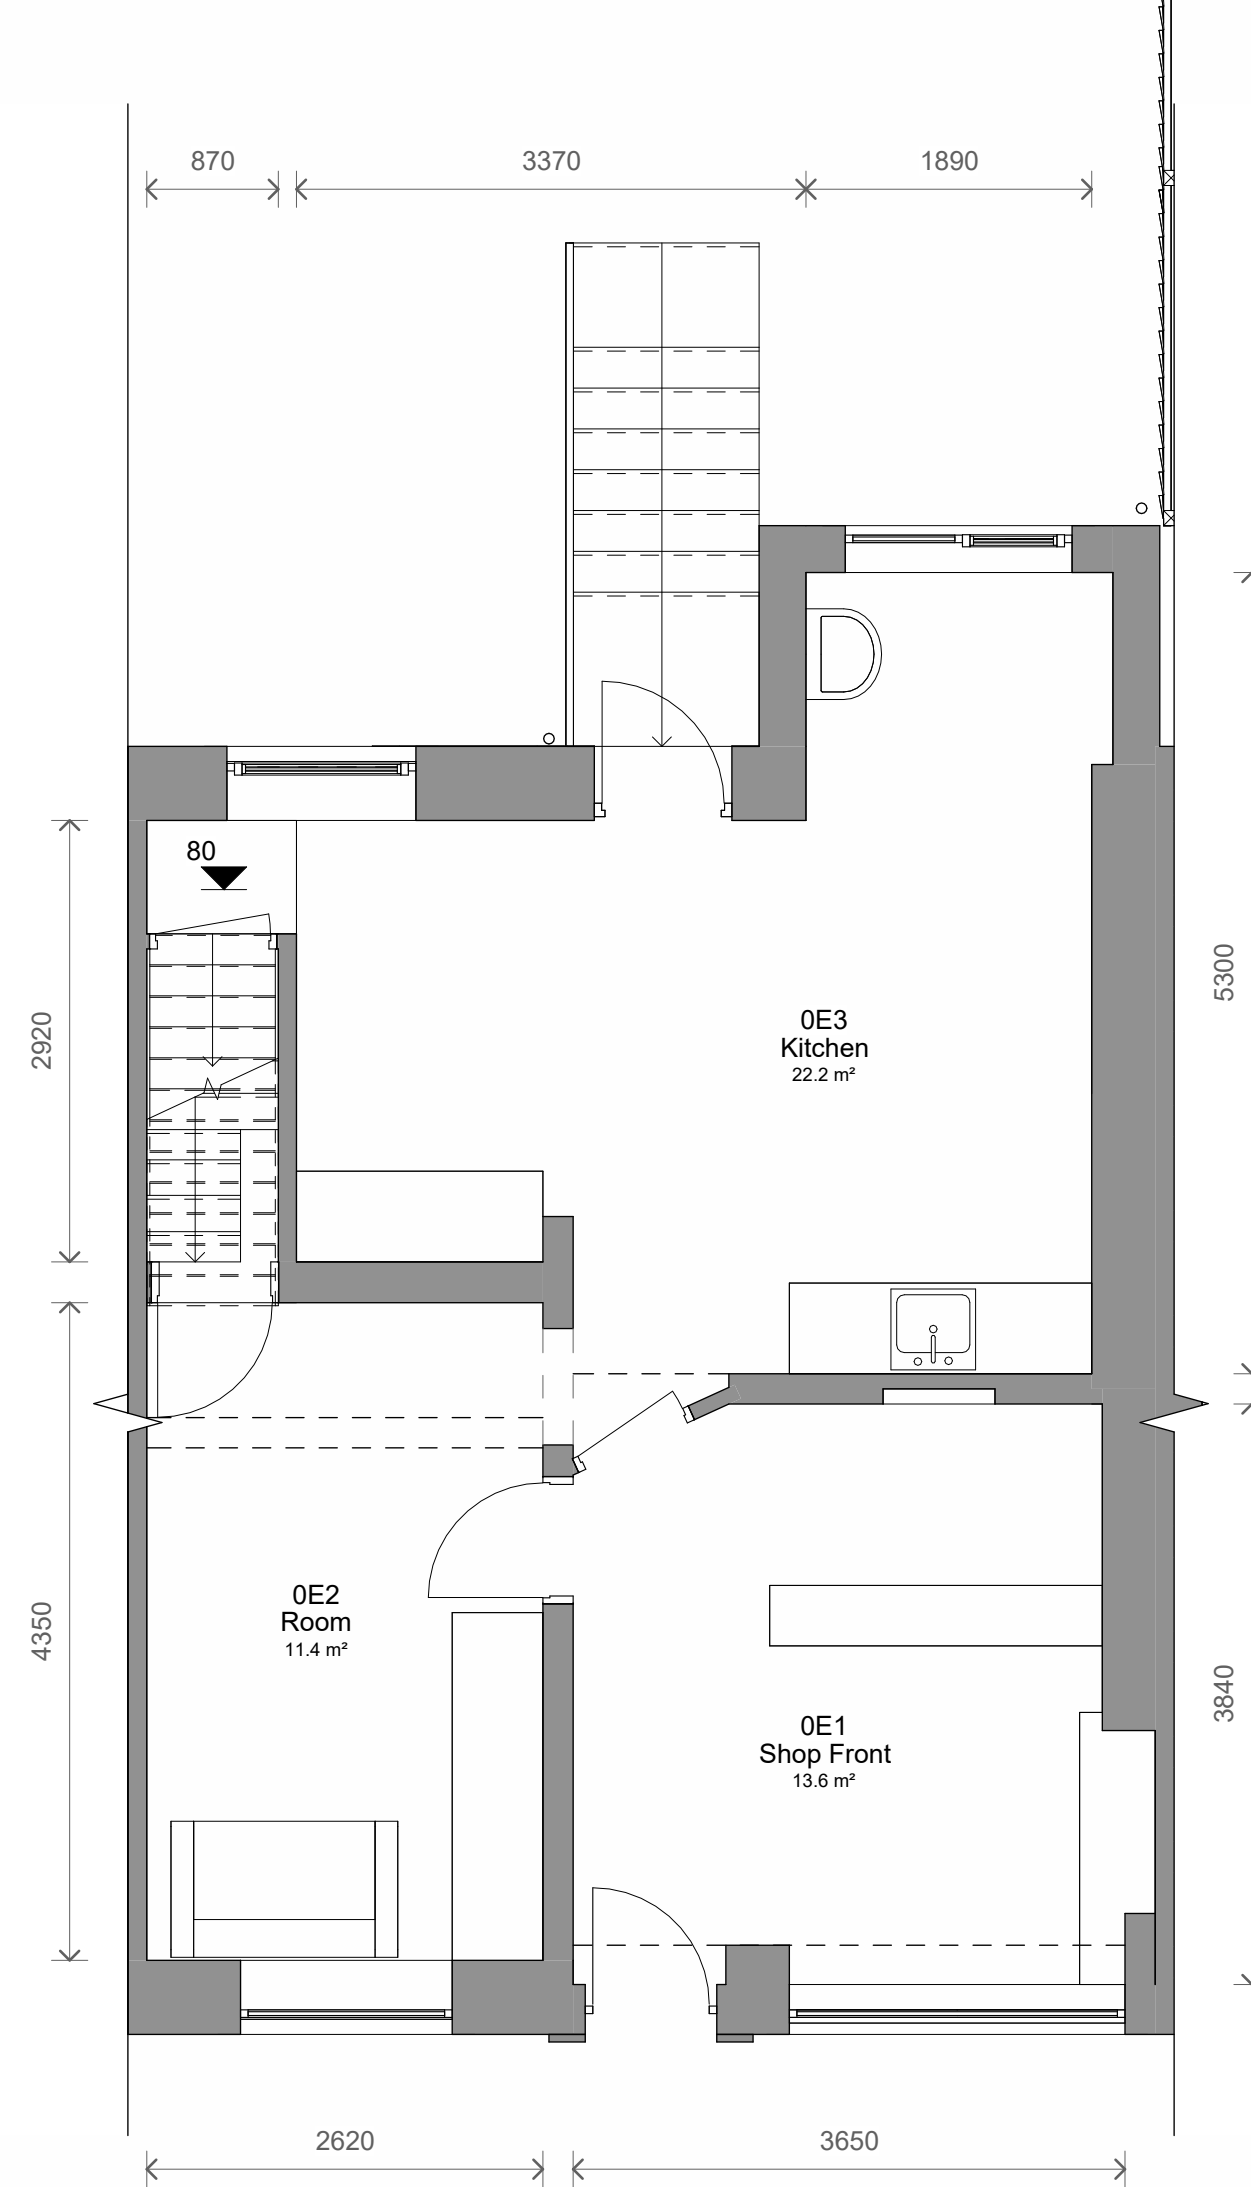

2 Level 0 - Existing  
1 : 50

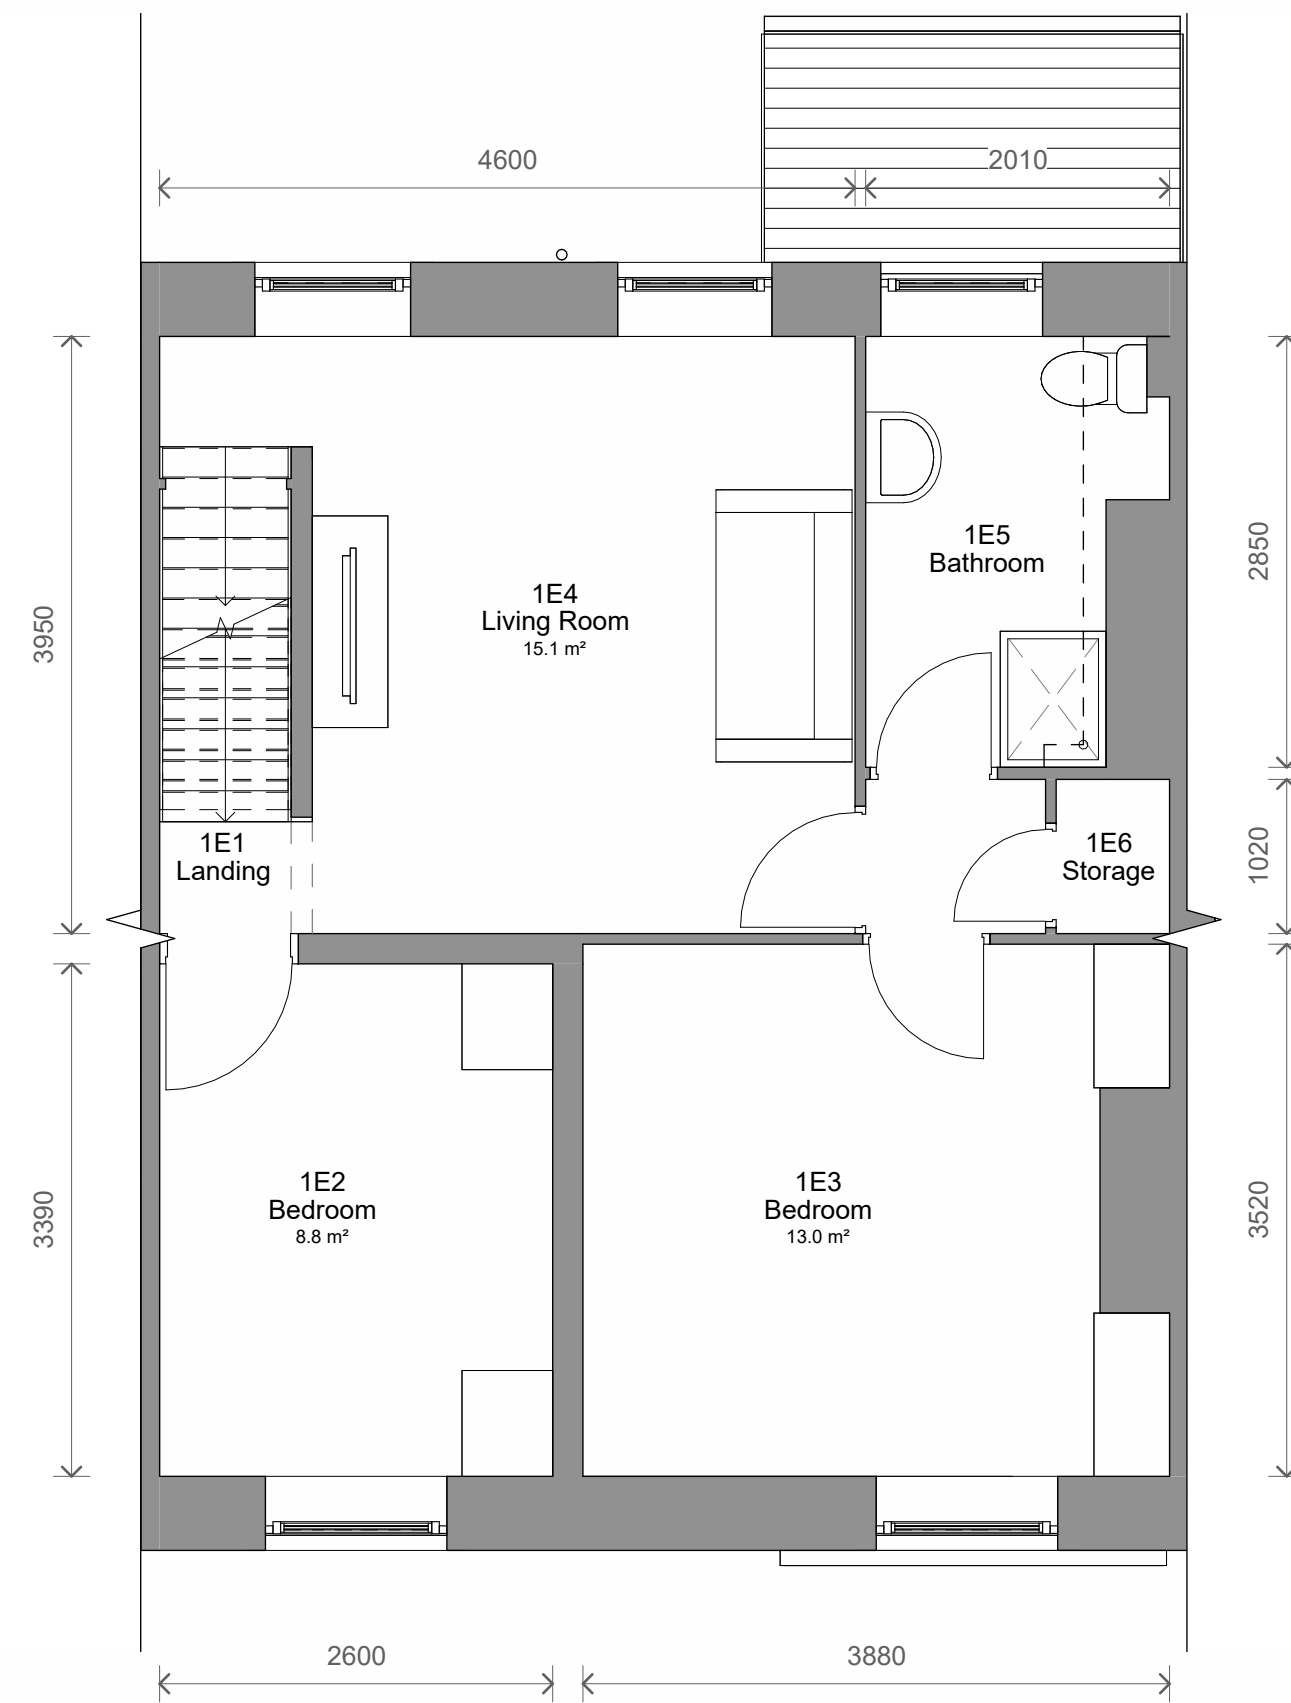


3 Level 1 - Existing  
1 : 50

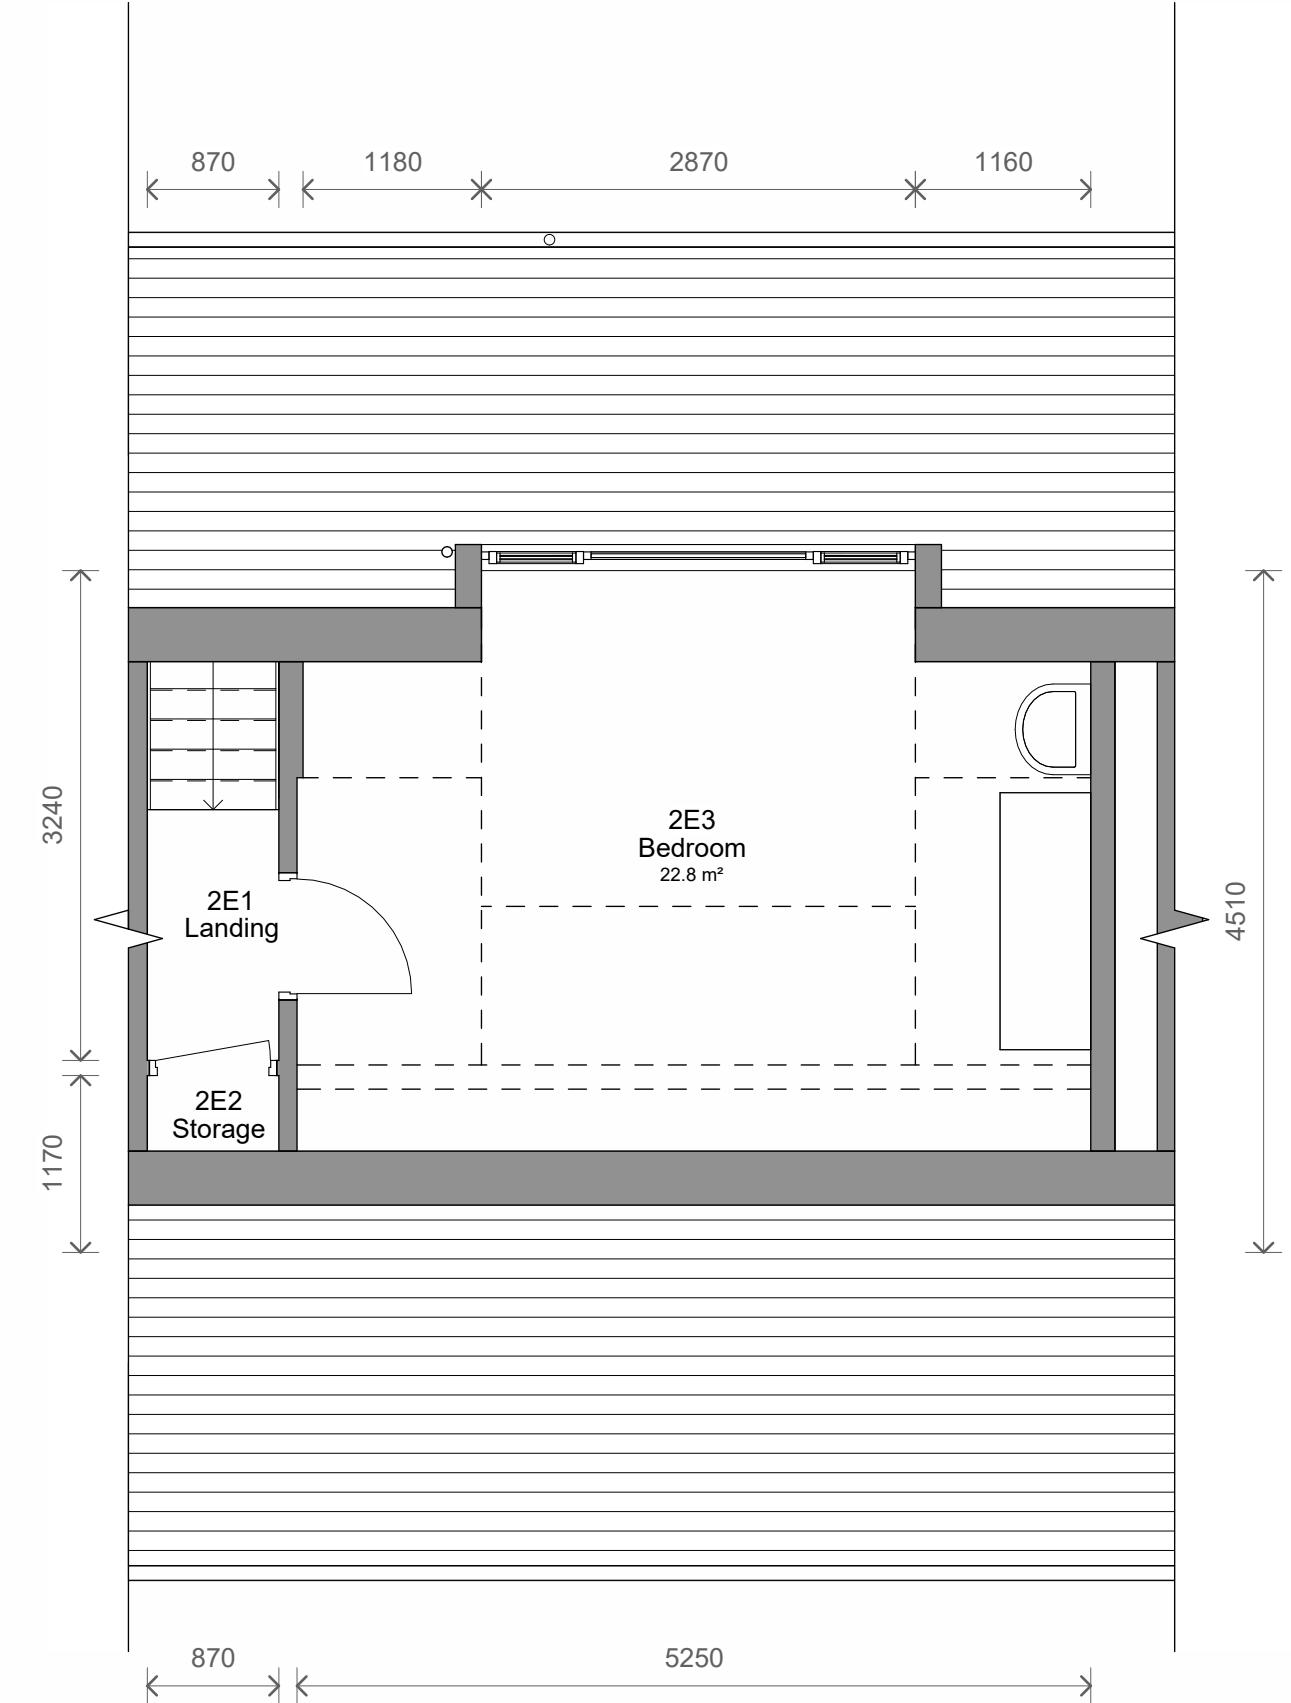

4 Level 2 - Existing  
1 : 50




5 Front - Existing  
1 : 100

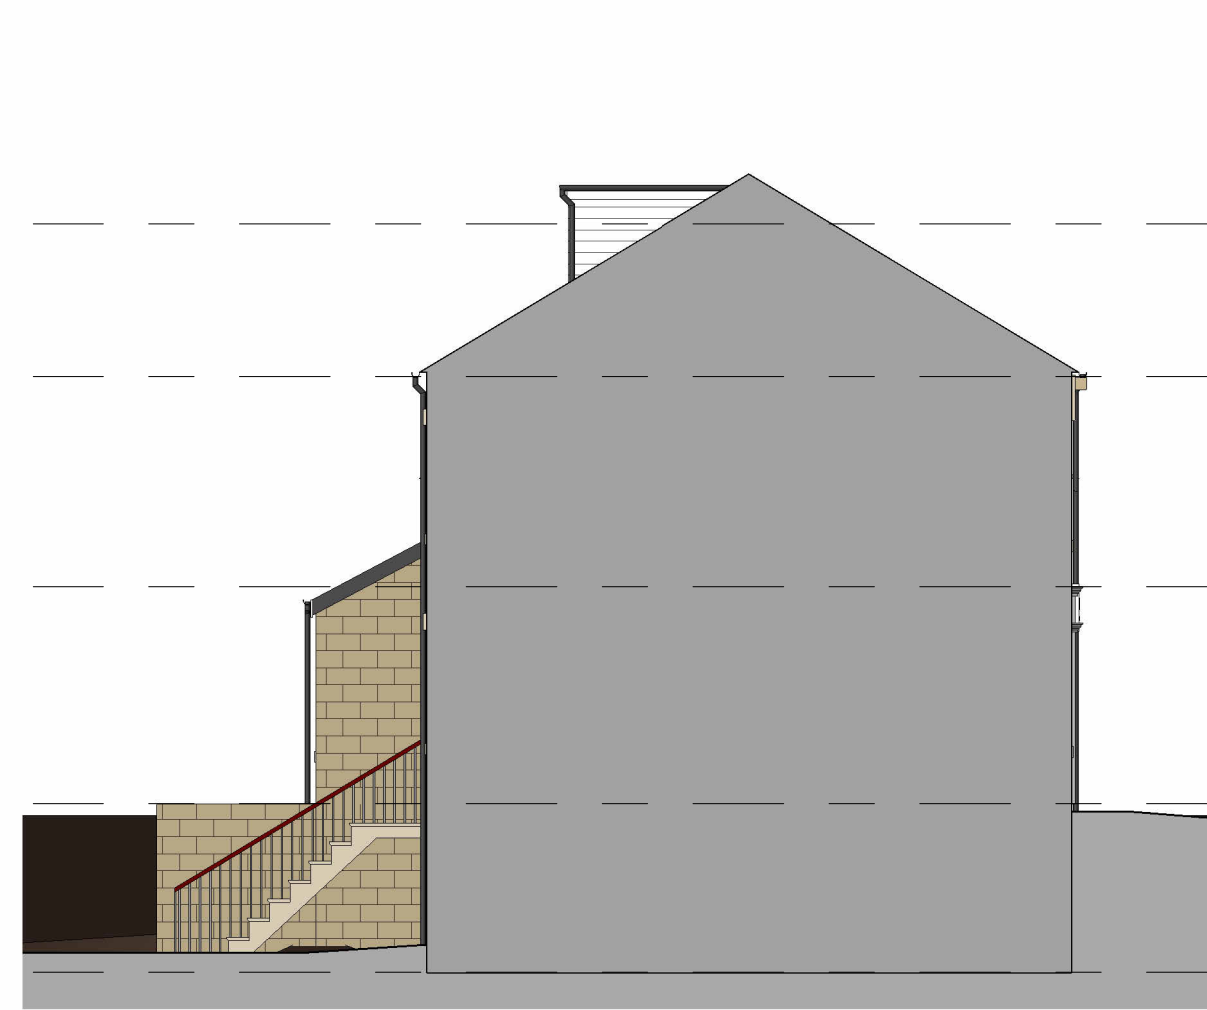


6 Left Side - Existing  
1 : 100



7 Rear - Existing  
1 : 100

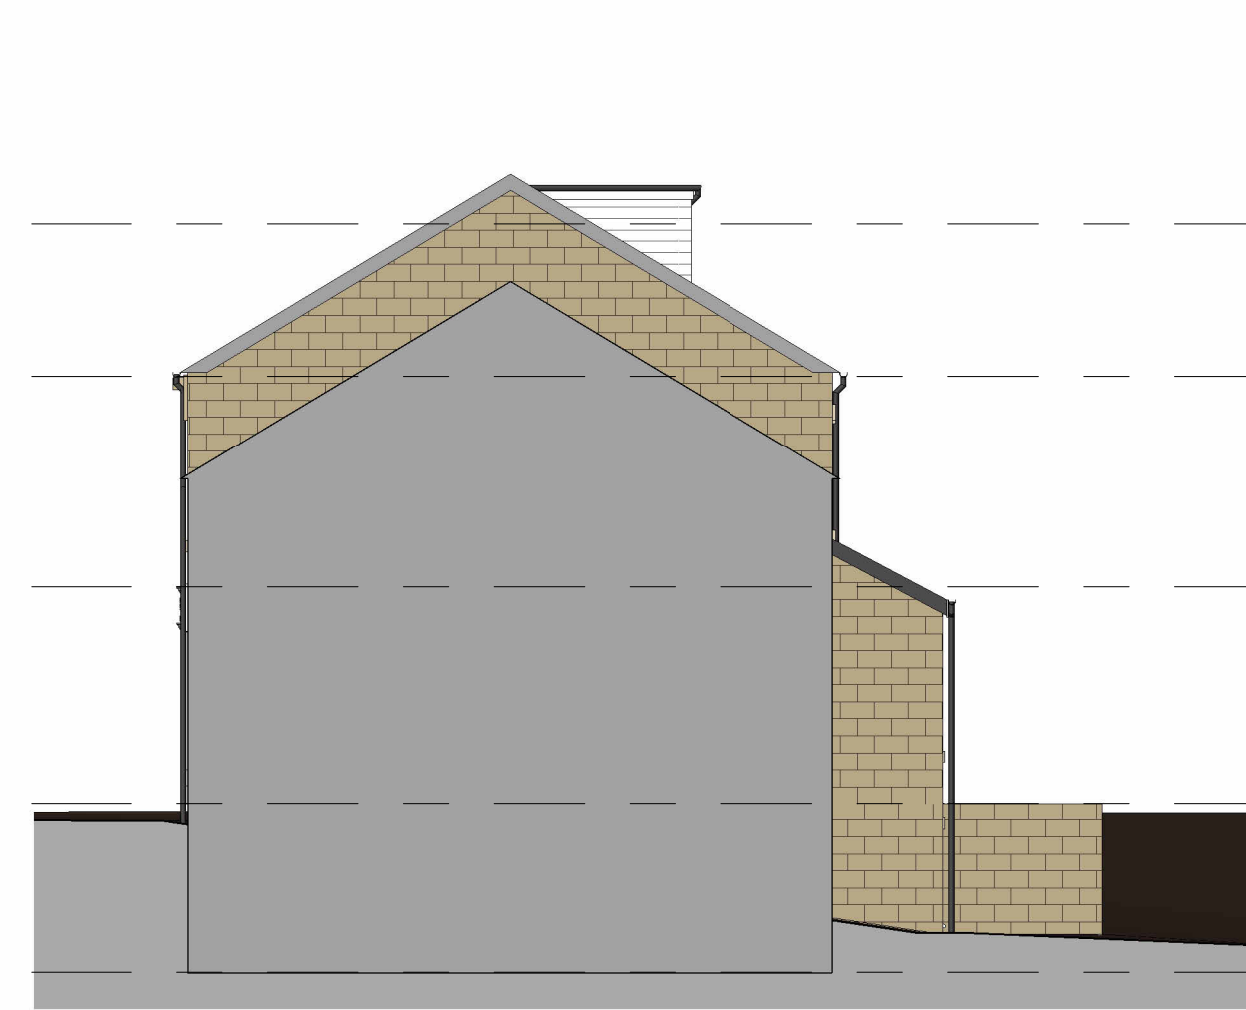

8 Right Side - Existing  
1 : 100

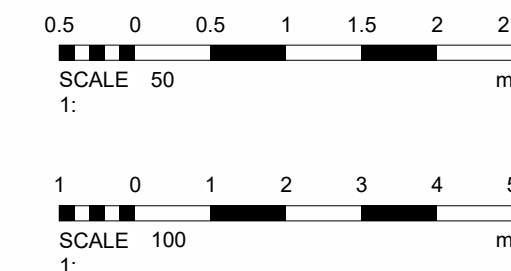

| No. Description   |                    | Date                         | Initial |
|---|--------------------|------------------------------|---------|
| PROJECT<br>60 Victoria Street, Glossop   |                    |                              |         |
| TITLE<br>Existing Plans and Elevations   |                    |                              |         |
| STATUS<br>DESIGN   |                    |                              |         |
| DRAWN BY<br>JB   | DATE<br>08/05/2024 | SCALE (@ A1)<br>As indicated |         |
| PROJECT NUMBER<br>GSS24054   |                    | DRAWING NUMBER<br>002        |         |
| REV   |                    |                              |         |
| GOLD SKETCH<br>S T U D I O S<br>www.goldsketch.co.uk info@goldsketch.co.uk 0161 792 9595   |                    |                              |         |
| NOTES<br>© COPYRIGHT - ALL RIGHTS RESERVED.<br>THIS DRAWING SHALL NOT BE REPRODUCED WITHOUT PRIOR WRITTEN CONSENT.<br>(DRAWING TO BE USED FOR THE STATUS INDICATED ONLY.)<br>ALL DIMENSIONS AND SETTING OF FINISHES ARE INDICATED AND CONFIRMED ON SITE. ANY DISCREPANCIES TO BE REPORTED TO THE<br>LEGISLATION RELEVANT CODES OF PRACTICE AND BRITISH STANDARDS. ALL DIMENSIONS ON THIS DRAWING ARE IN MILLIMETRES UNLESS<br>OTHERWISE STATED. |                    |                              |         |