


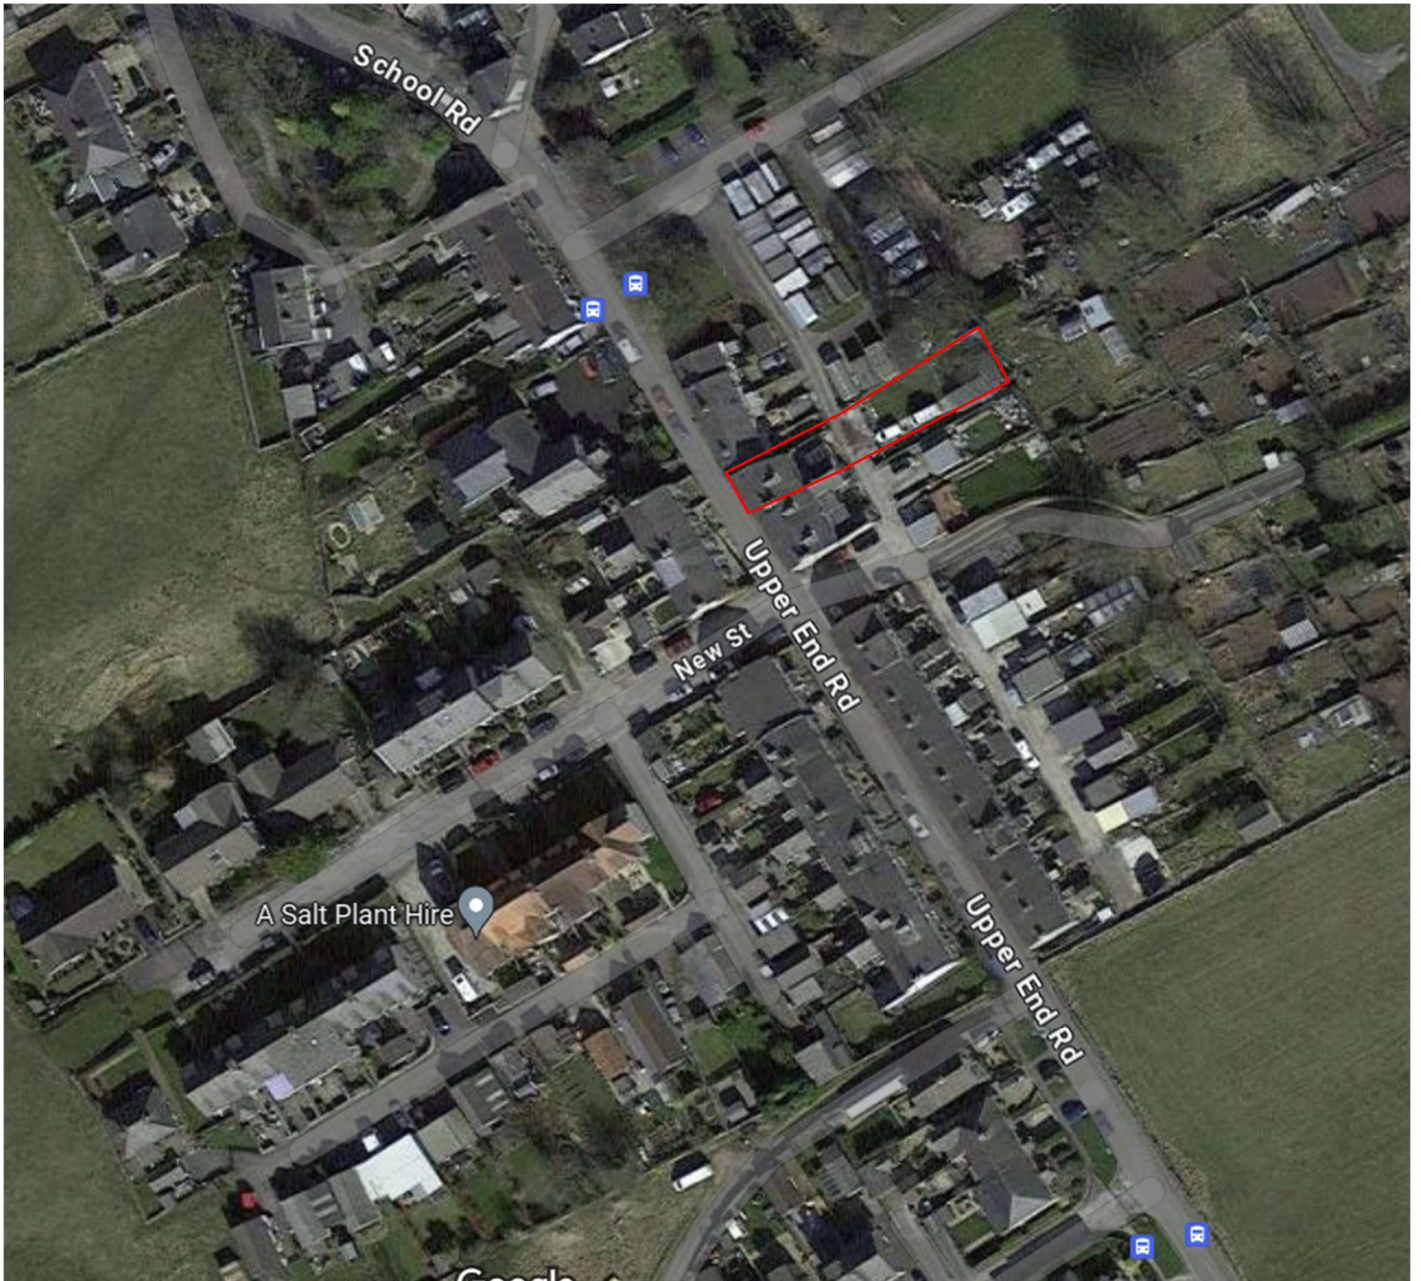

Location plan 17 Upper End Road Peak Dale Derbyshire SK17 8AU

Planning Approval: HPK/2021/0351