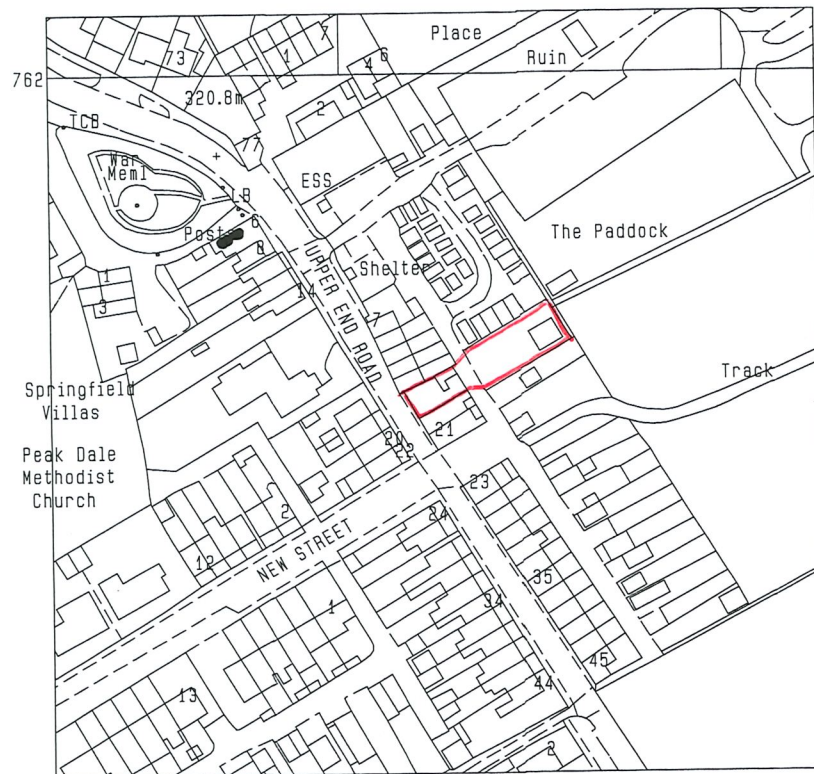


Scale Bar.

Client:

Mr & Mrs Woolley,
17 Upper End Road, Peakdale, High Peak, SK17 8AU.

Project:

Proposed extension to detached garage

Title:

Location Plan

Scale: 1:1250 **A4 sheet** **Drawn:** M.H.

Date: April 2010. **Drawing no.:** WOOLLEY. 2010. 12