



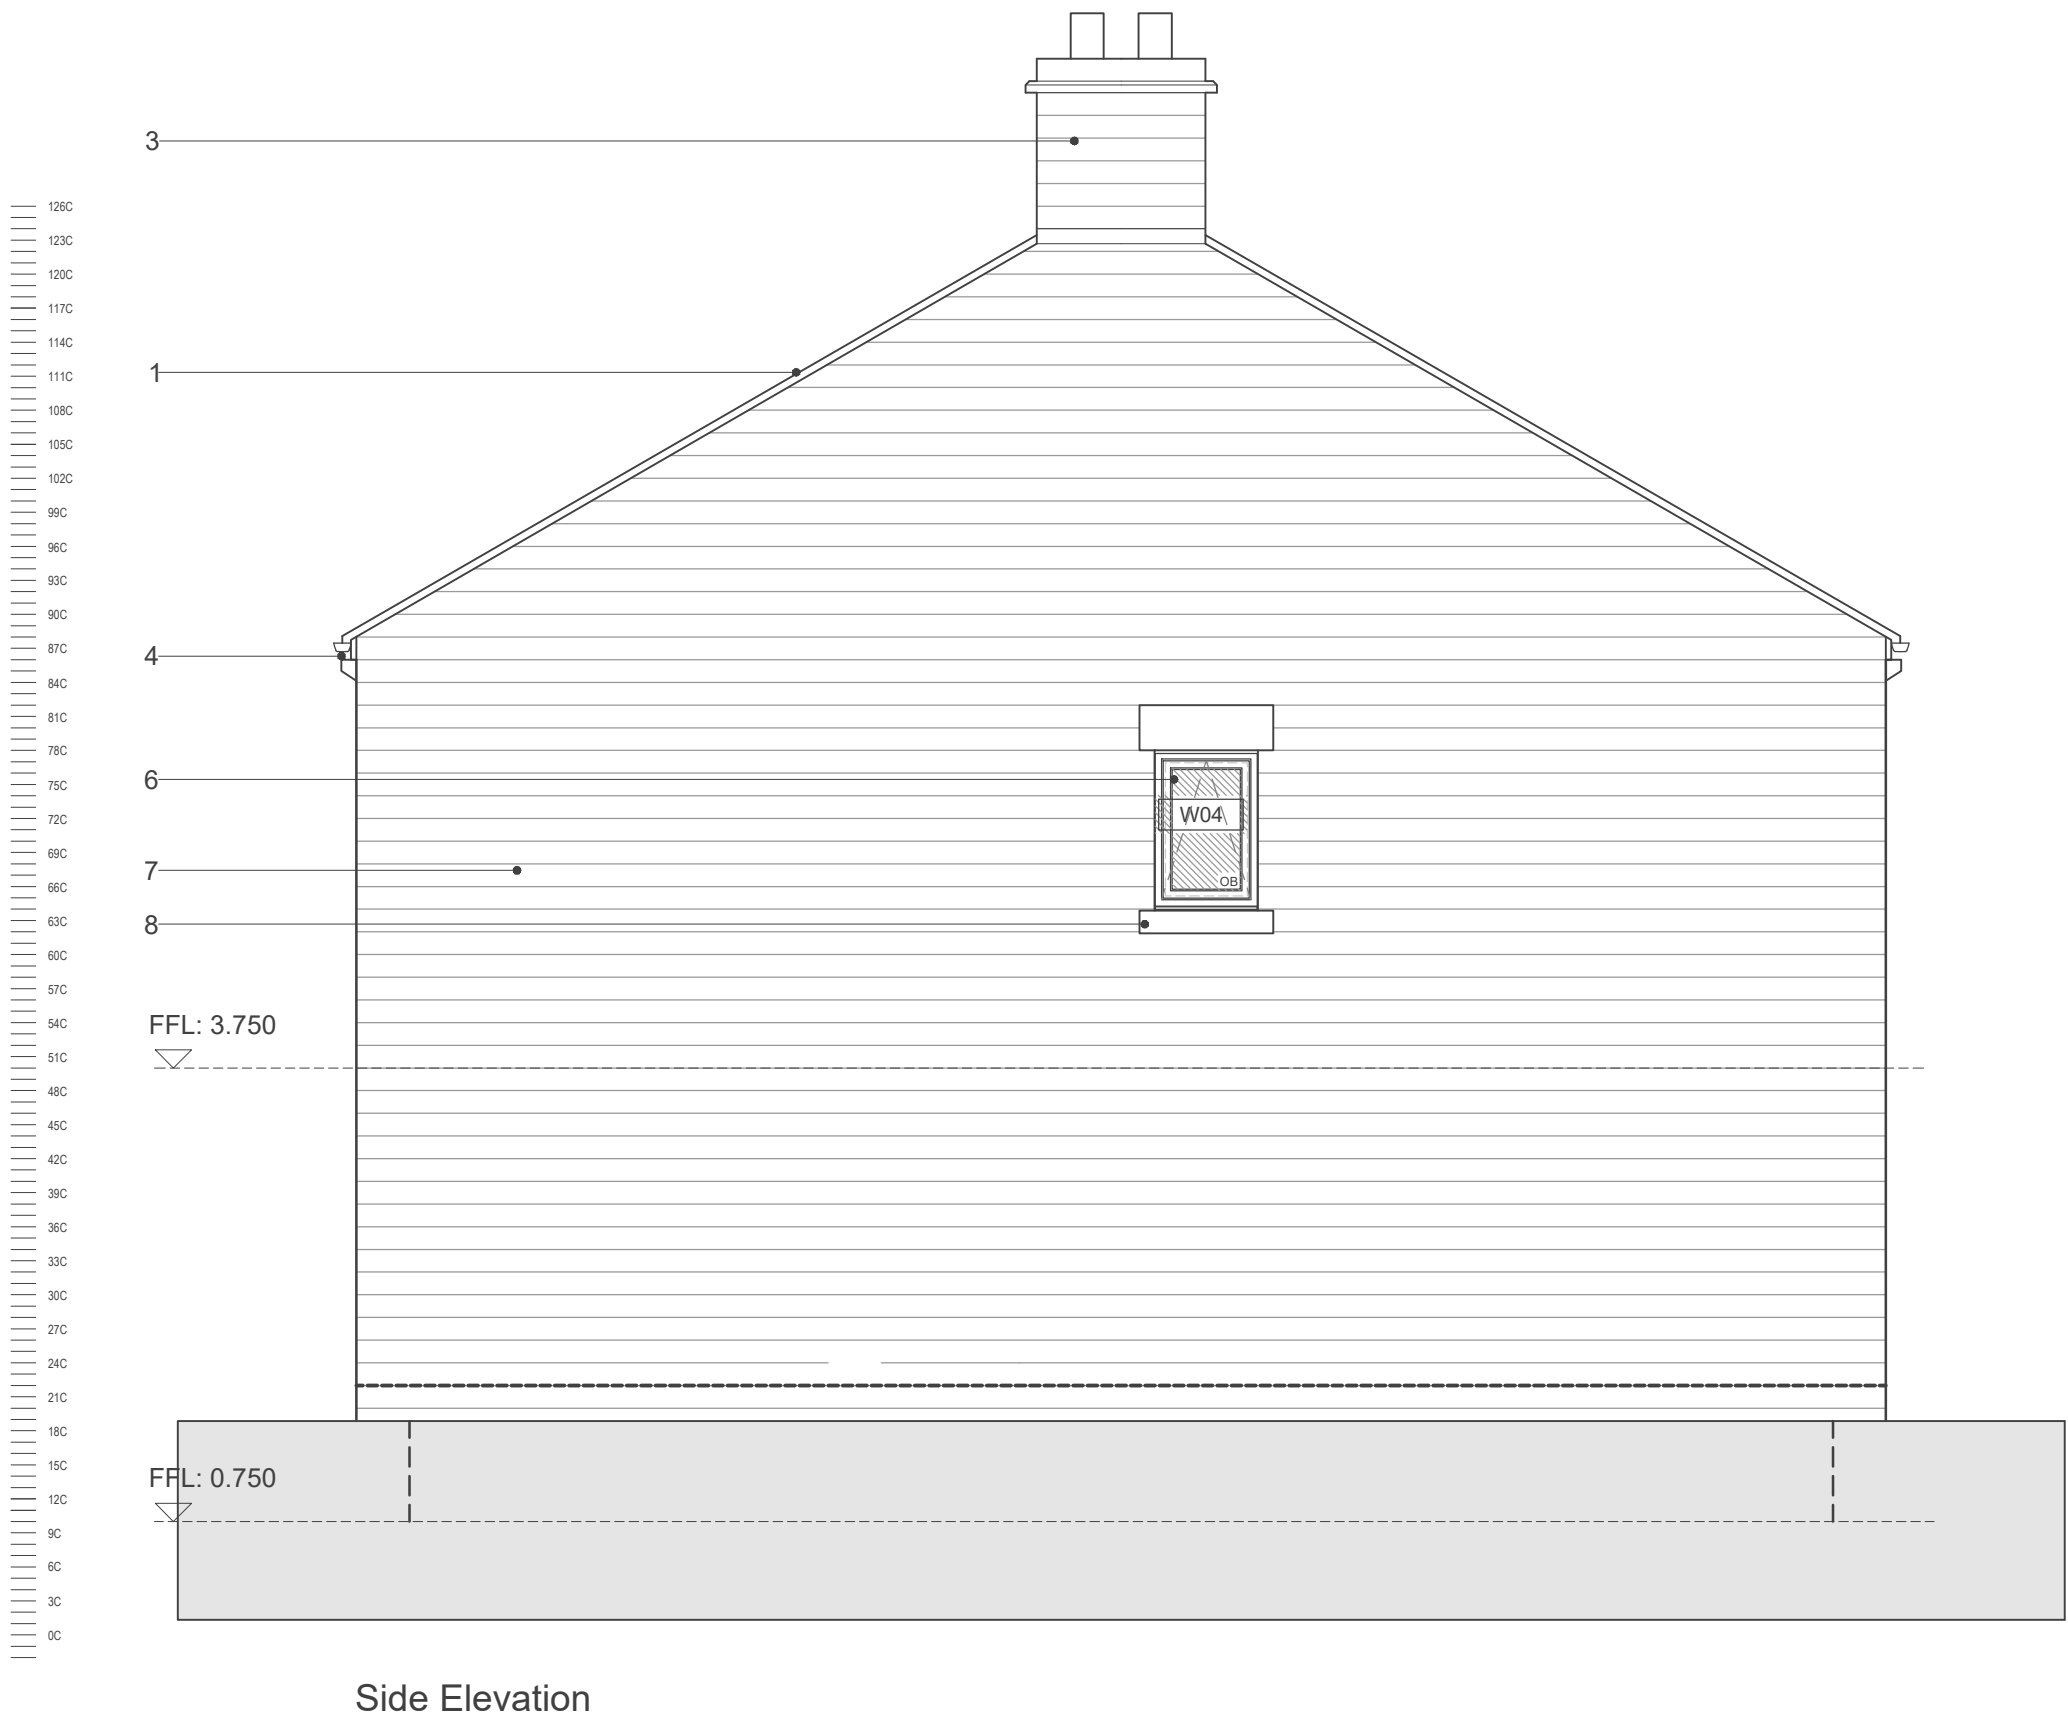

- KEY
1. Natural Slate Roof Tile (Manufacturer SSQ)
 2. Natural Slate, Colour: Blue Grey
 3. Ridge Tile (Eternit clay by Marley, Colour Slate Grey)
 4. Natural Sandstone Chimney
 5. Black UPVC Fascia and Soffits (Swish BP or equivalent) GAP Plastics - Ral 9005
 6. Black Zambelli-Steel-System Gutter & Downpipe
 7. UPVC Double/Triple (TBC) Glazed Windows Colour Black (Ral 9005) externally, white internally. Manufacturer Malbern
 8. Natural Stone walling 140mm coursing at random lengths. Quintanar Sandstone
 9. Natural SandStone Cill/Head
 10. Black (Ral - 9005) Composite Entrance Door (Manufacturer -Malbern)
 11. Retaining Wall (TBC - to engineers details)
 12. Air bricks
 13. Electric Meter
 14. Vents (positions TBC)
 15. Electric Vehicle Charging Point (positions TBC)

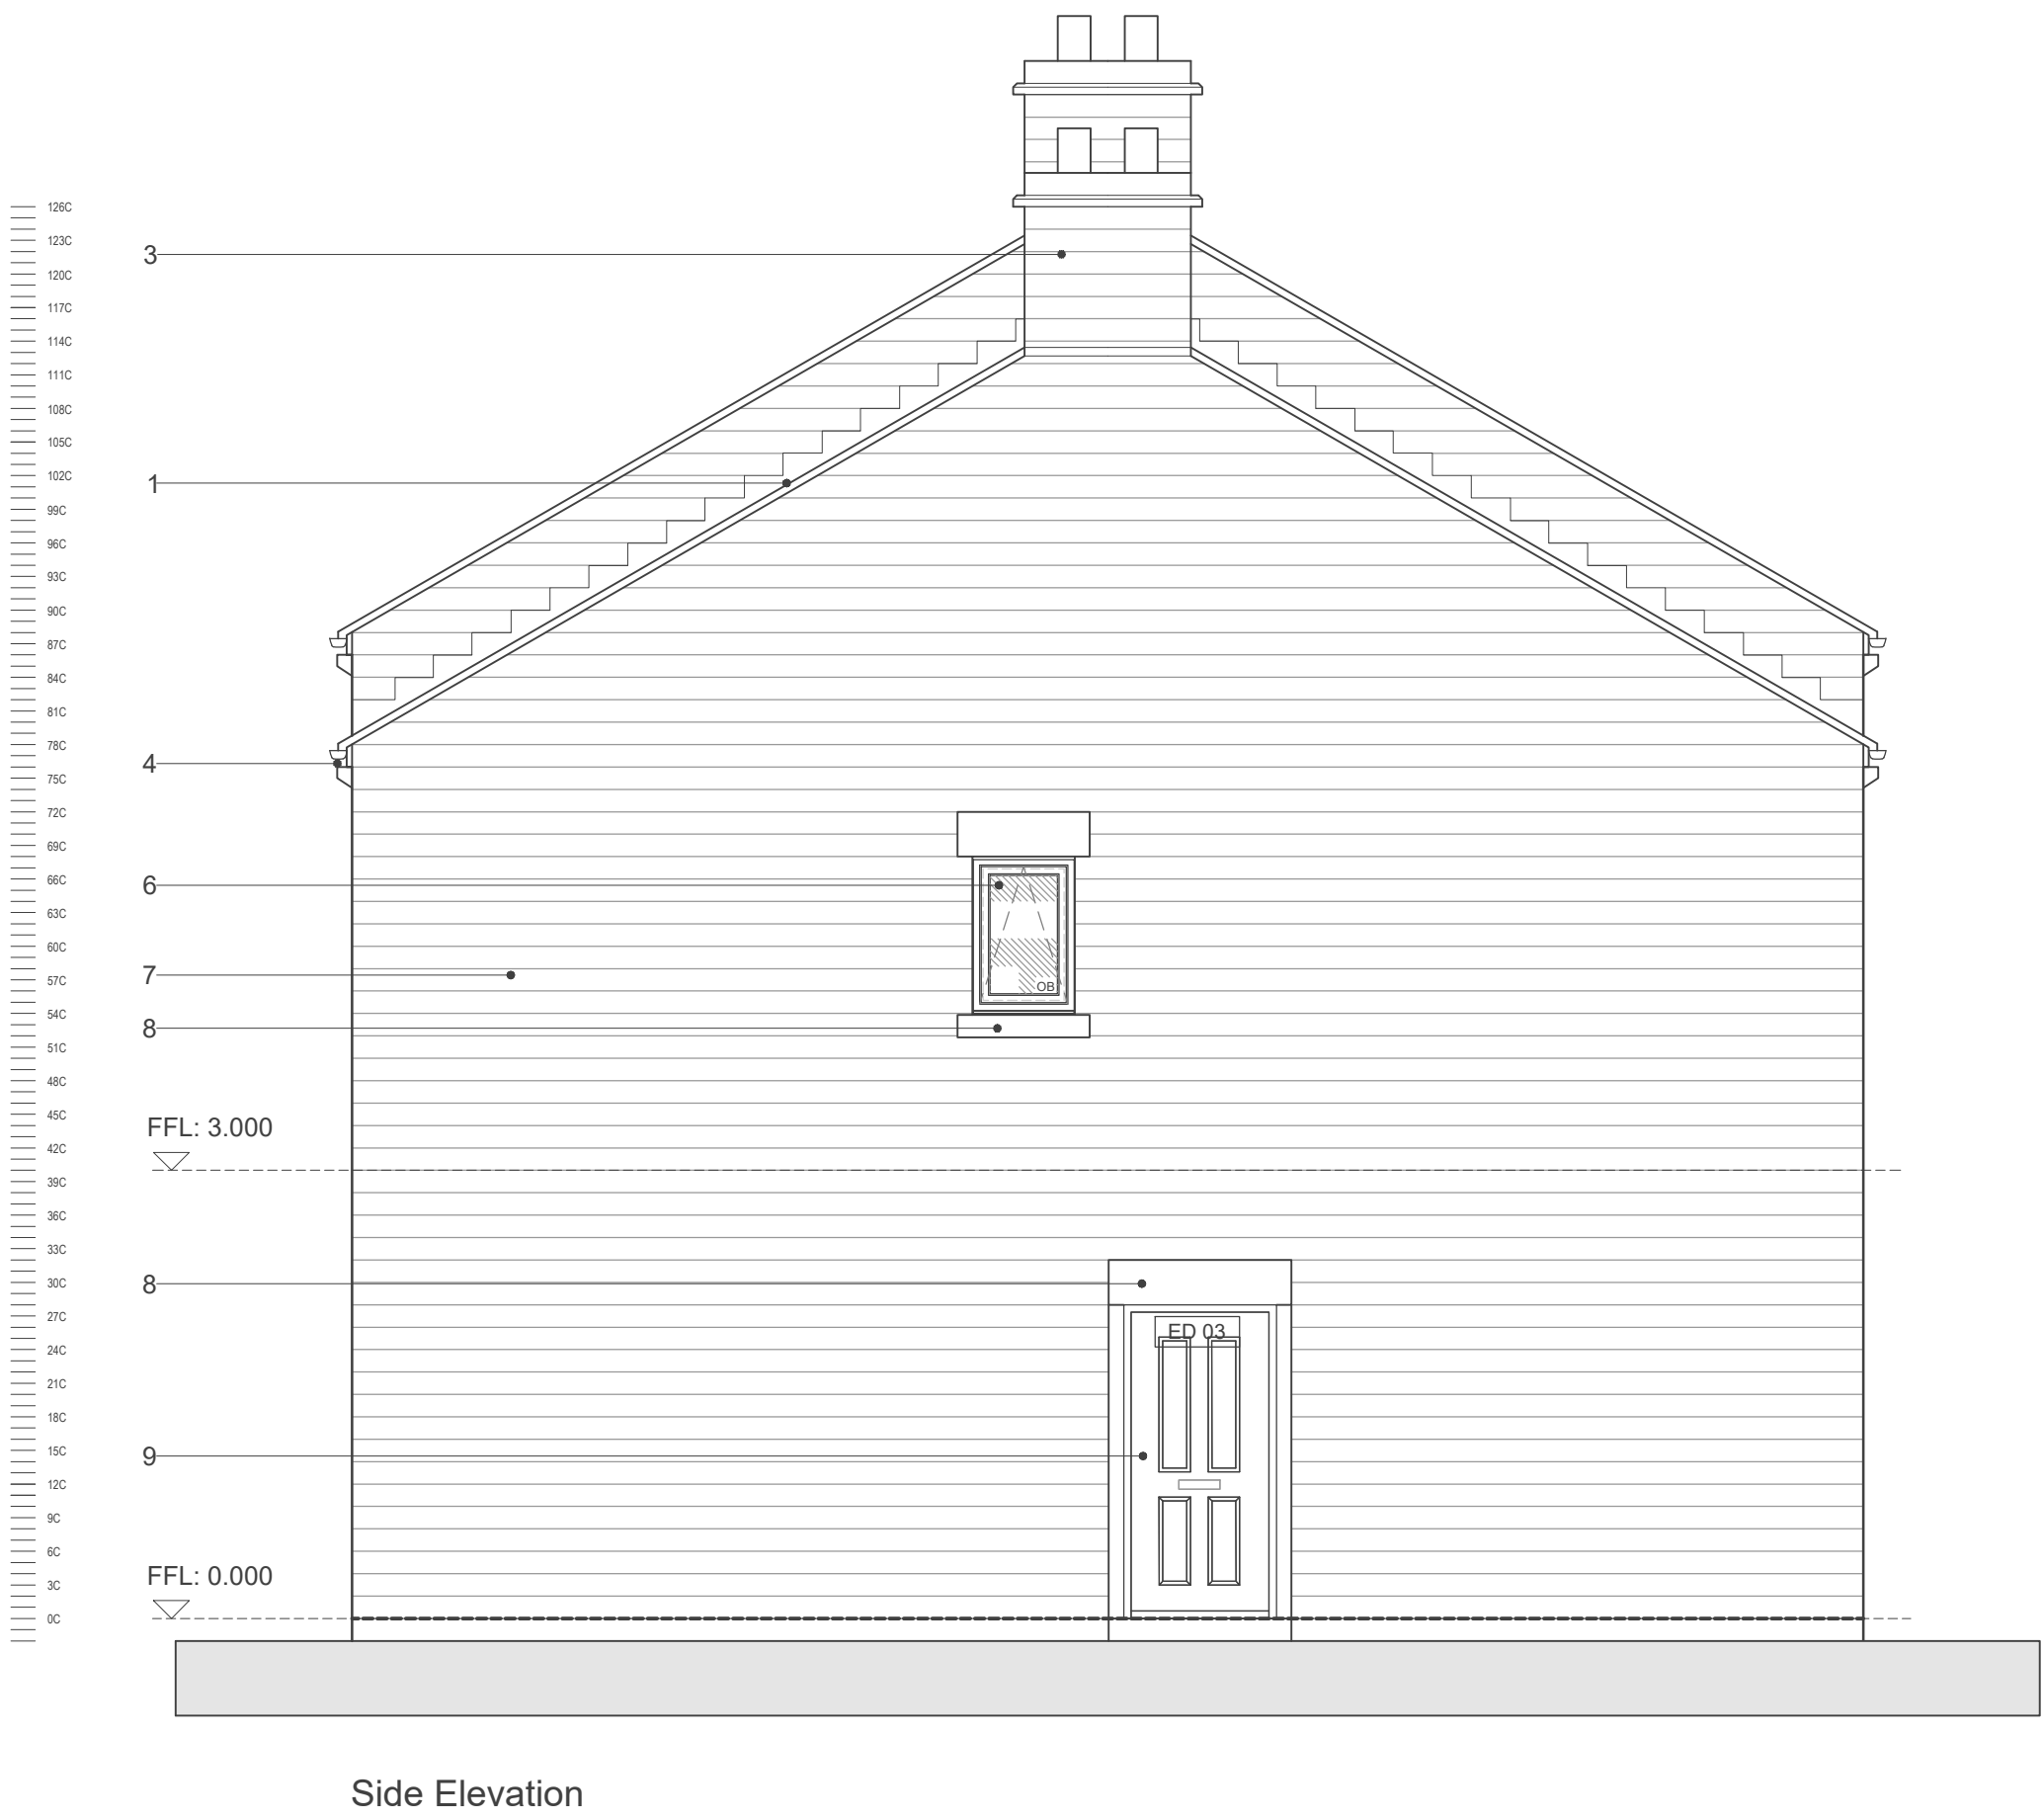

Rev	Description	Date	By	Chk
P05	Windows updated for Part O	26/01/24	SJB	RH
P04	Updated materials notes	10/01/24	SJB	RH
P03	Updated to reflect Engineers levels / foundations	07/12/23	SJB	RH
P02	Updated materials notes	24/10/23	SJB	RH
P01	Initial issue	-	-	-

jda architects

info@jda-architects.com
www.jda-architects.com

manchester: 0161 336 5011
liverpool: 0151 665 0112

Project Details:	Simmondley Lane Glossop
Client:	Mellor Homes
RIBA Workstage:	P Preliminary
Scale:	1:50
Originator:	A1
Date:	Oct 23
Drawn By:	DP
Checked By:	
Project Code:	1283-JDA-Z1-ZZ-DR-A-0200
Description:	House Type A Elevations Eldon House and Chrome House
Rev:	P05