


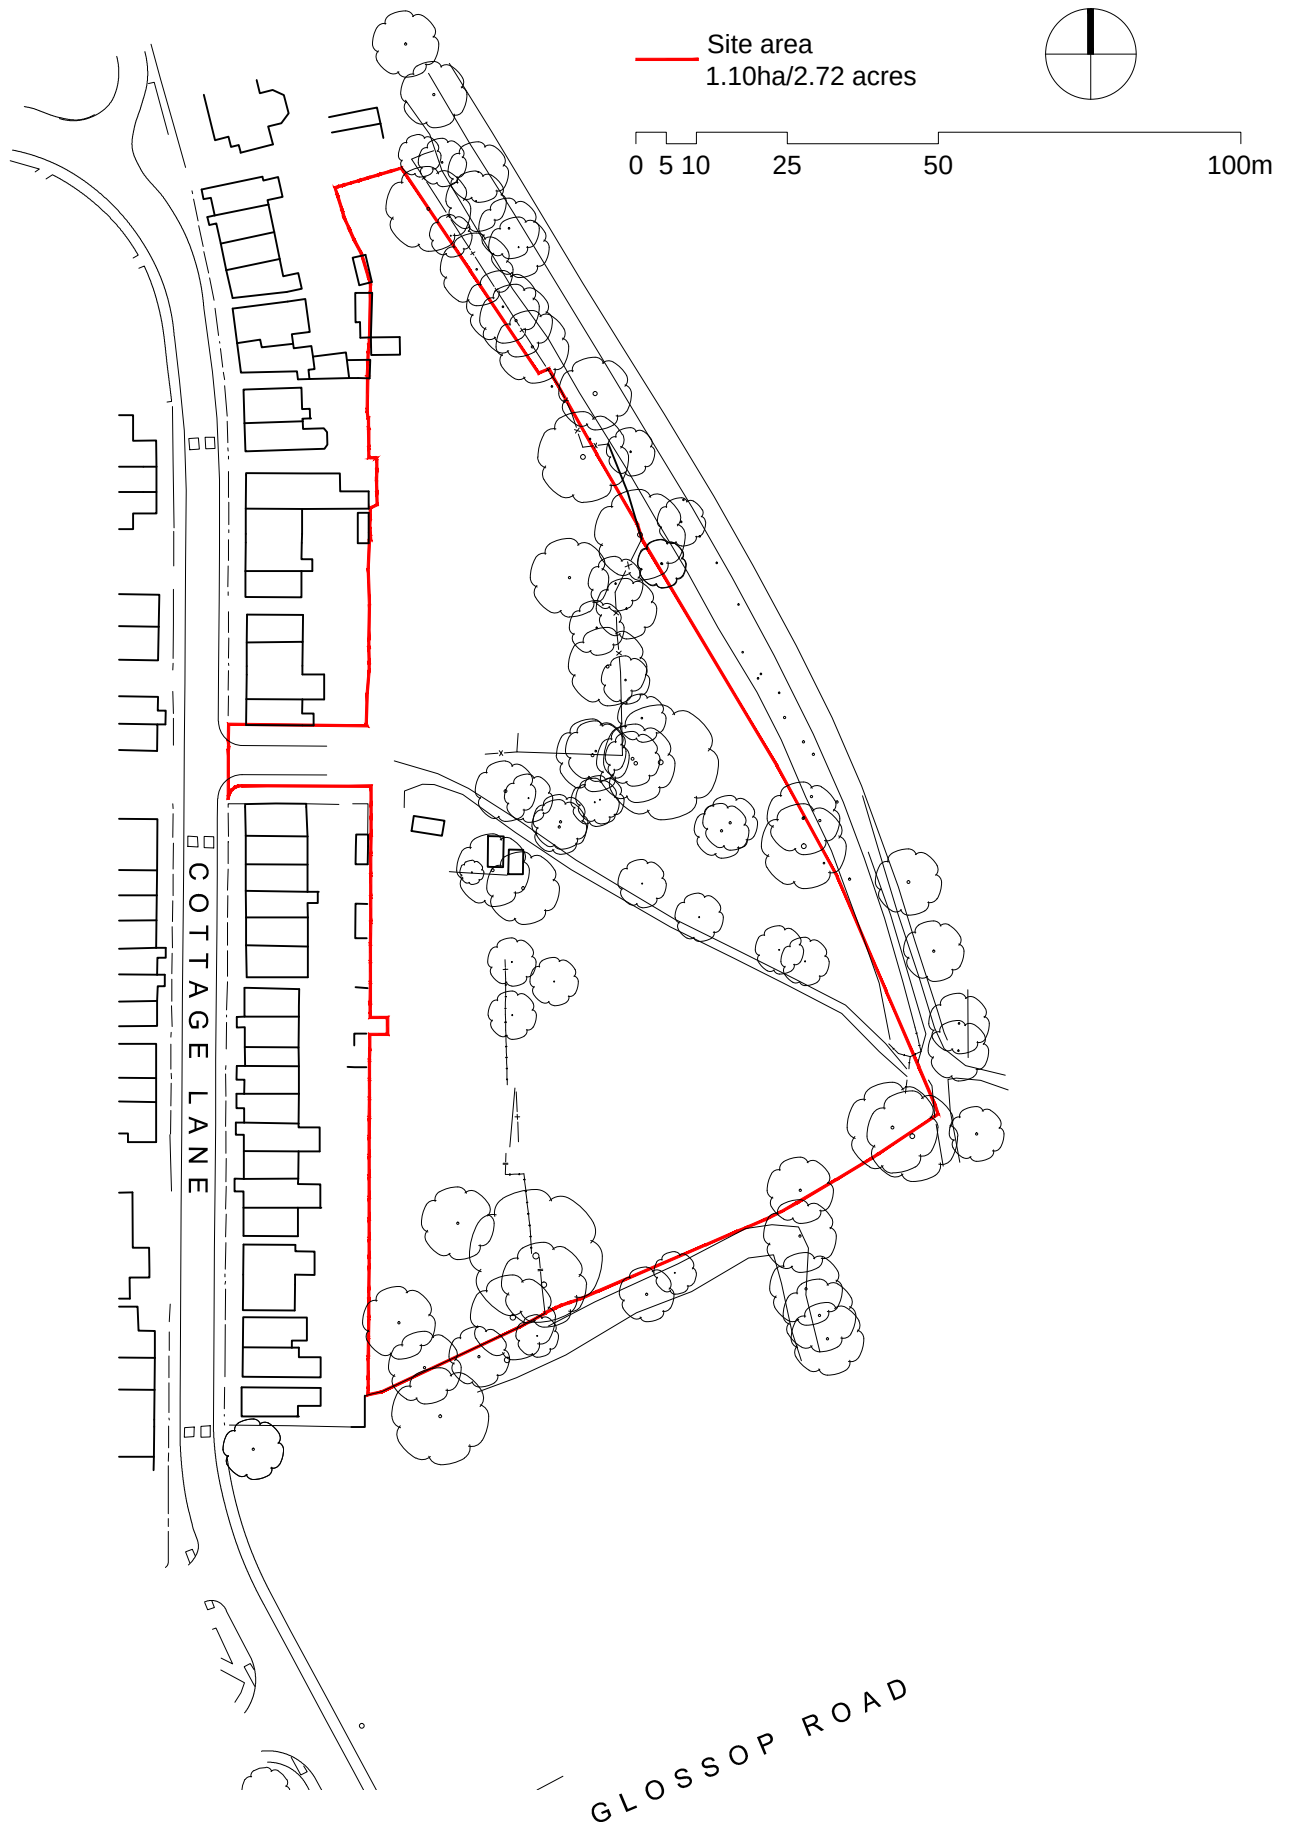

/ Initial issue

25/10/22

The copyright of this drawing is held by Eden Building Design, and no reproduction is allowed without prior permission.

project
**Proposed Residential Development
at Cottage Lane, Gamesley
for Westshield**
title
Location Plan

status
Planning
scale
1:1250 at A4
drawing no.
21-559-P01

date
25/10/22
drawn by
CJB
checked by
APS

eden BUILDING DESIGN

Eden Building Design
Beech Farm
Lymm Road
Thelwall
Cheshire
WA4 2TG
Tel: 01925 640550
Email: info@edenbuildingdesign.co.uk
Web: www.edenbuildingdesign.co.uk