


1 Existing North West Site Elevation

1 : 200

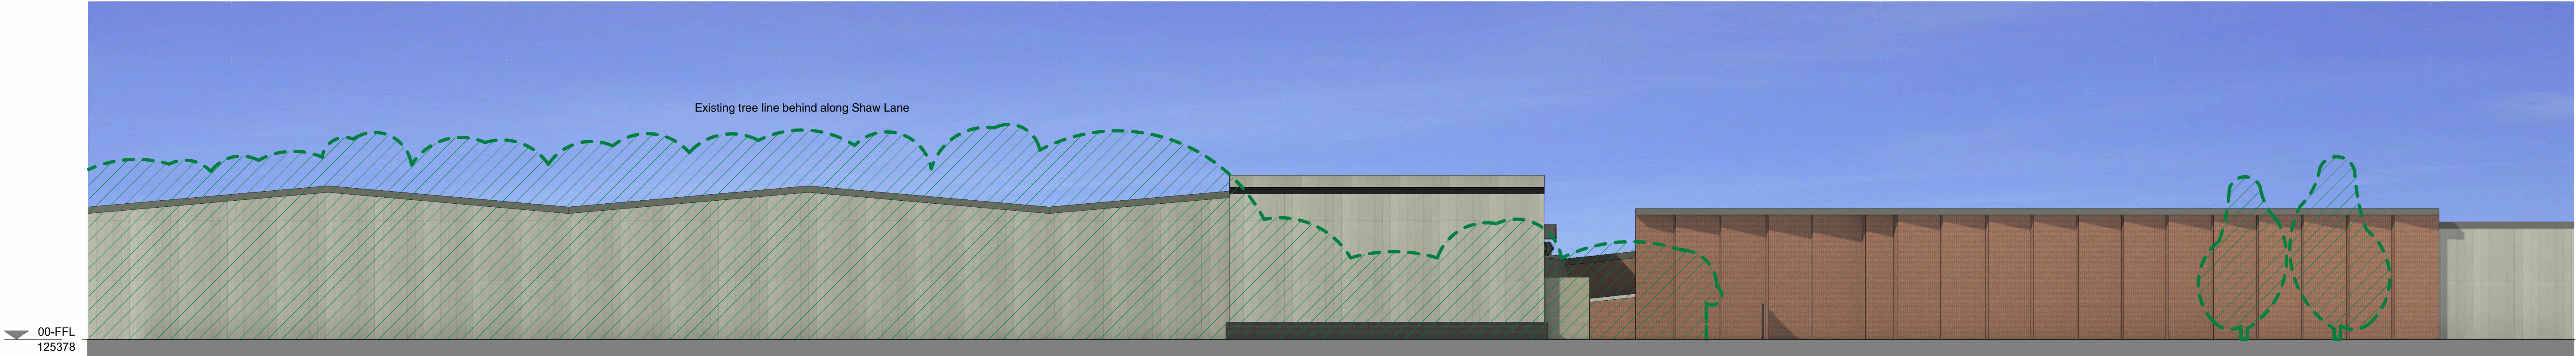

2 Proposed North West Site Elevation

1 : 200