
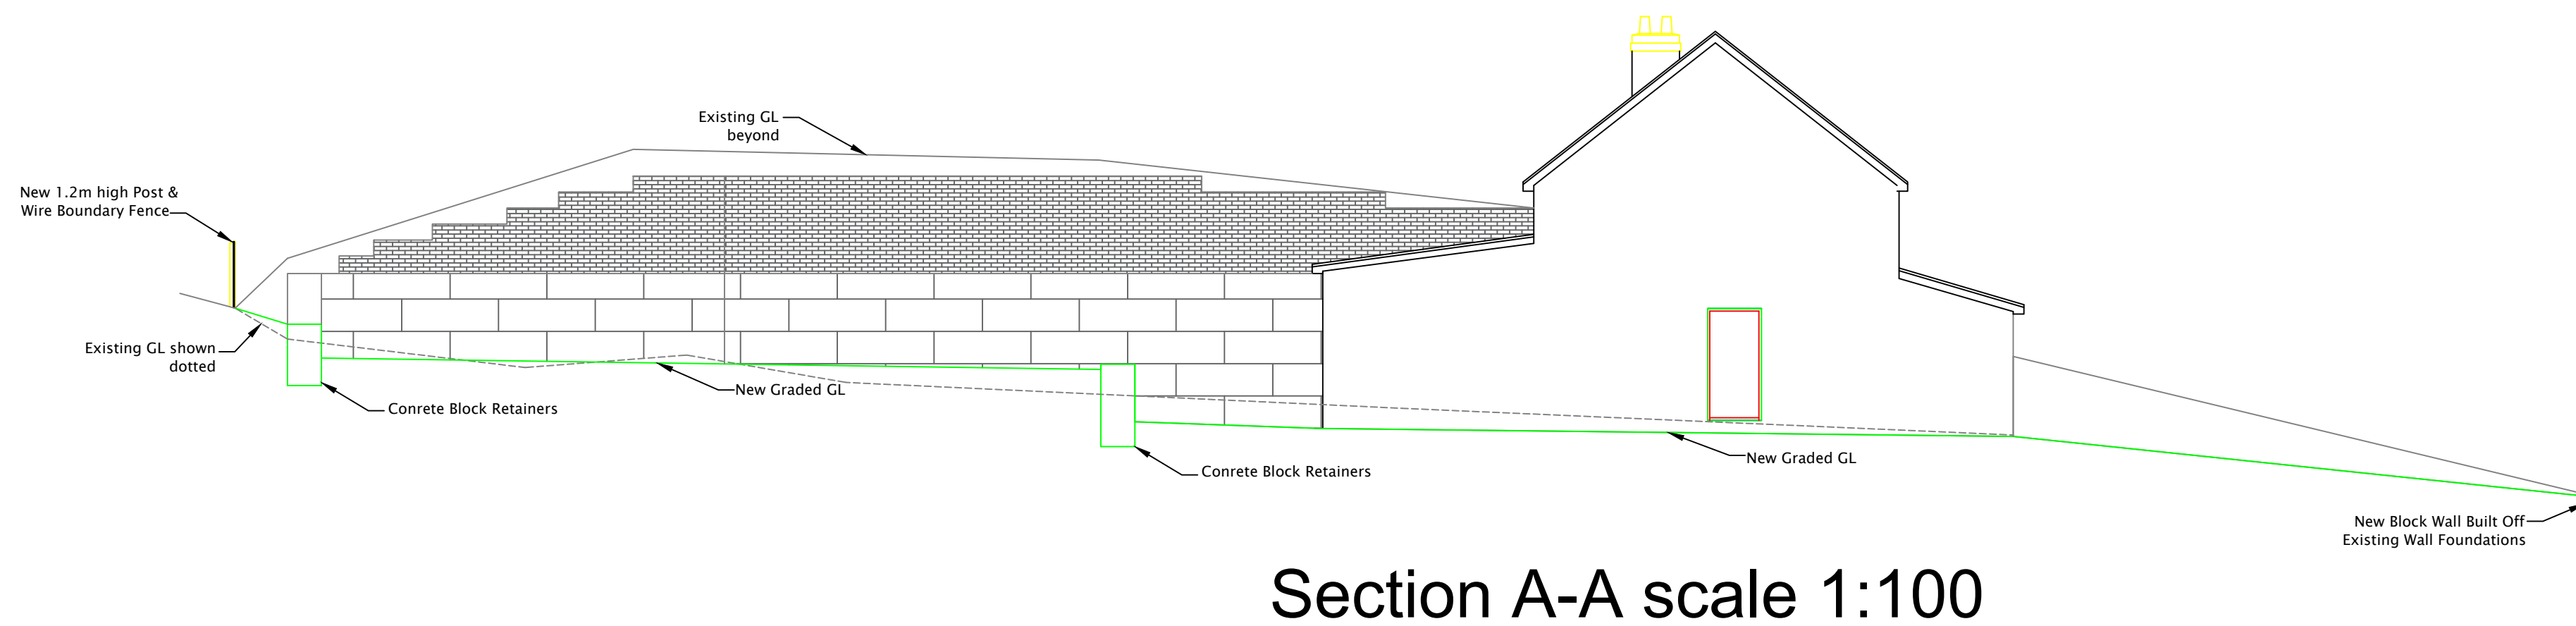



IMPORTANT NOTE:

ALL DIMENSIONS AND LEVELS SHOWN ON THIS DRAWING ARE TO BE CHECKED BY THE CONTRACTOR/ MANUFACTURER PRIOR TO THE COMMENCEMENT OF ANY WORKS ON SITE OR THE MANUFACTURE OF ANY SITE COMPONENTS.

DIMENSIONS ARE INDICATED IN MILLIMETRES UNLESS CLEARLY STATED OTHERWISE.

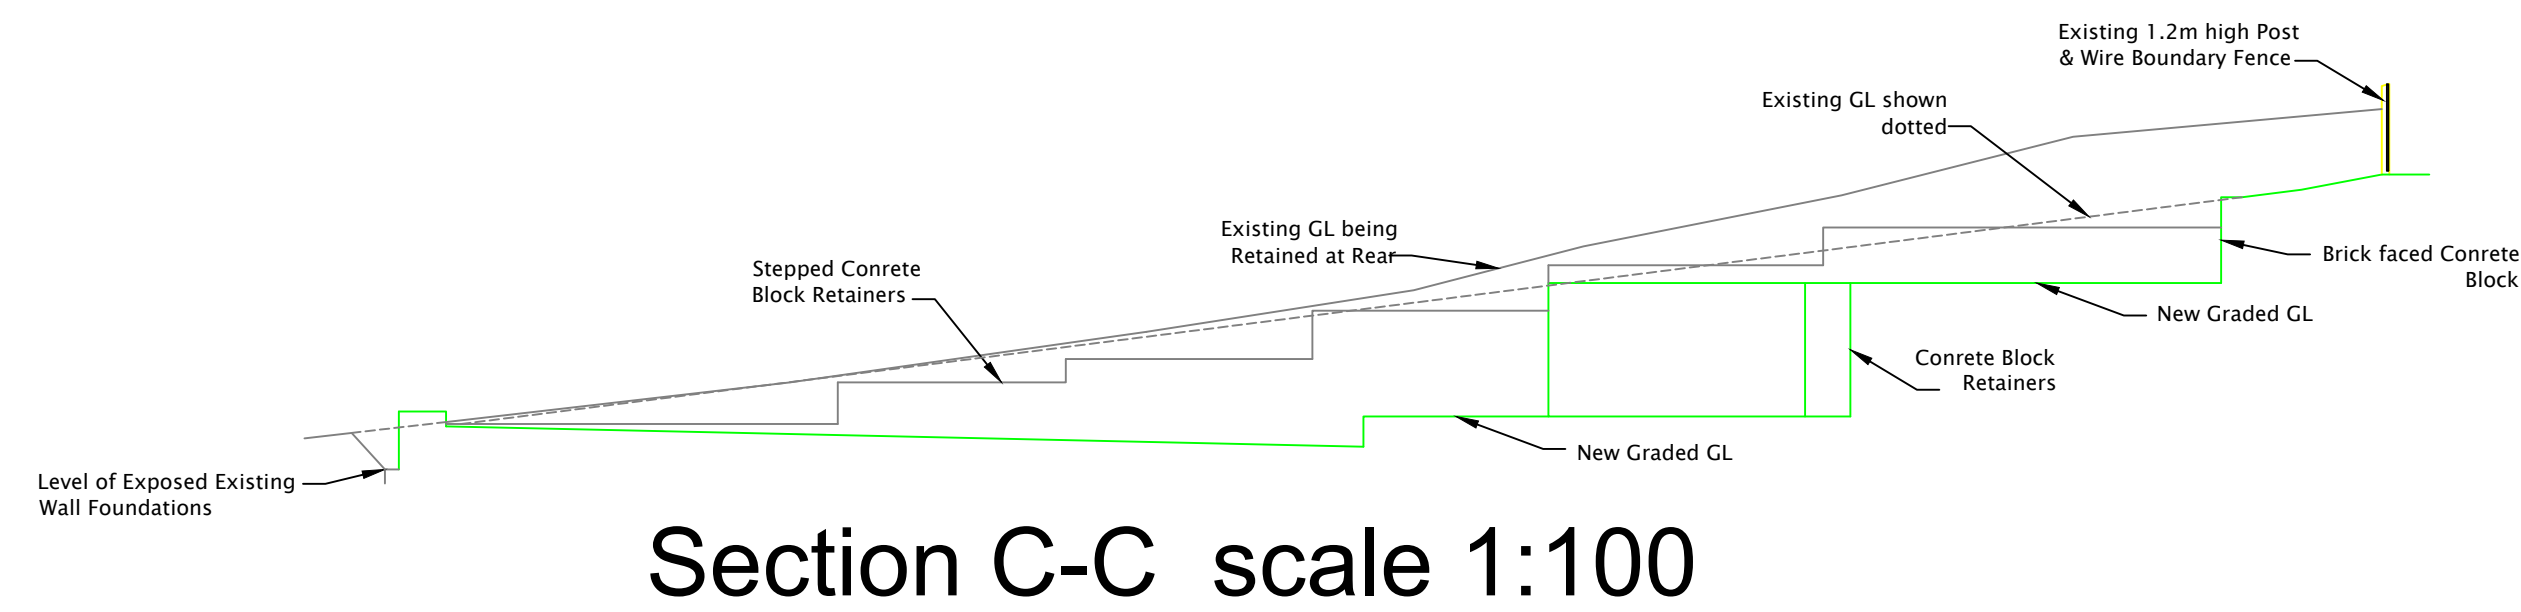

Woodhead Road

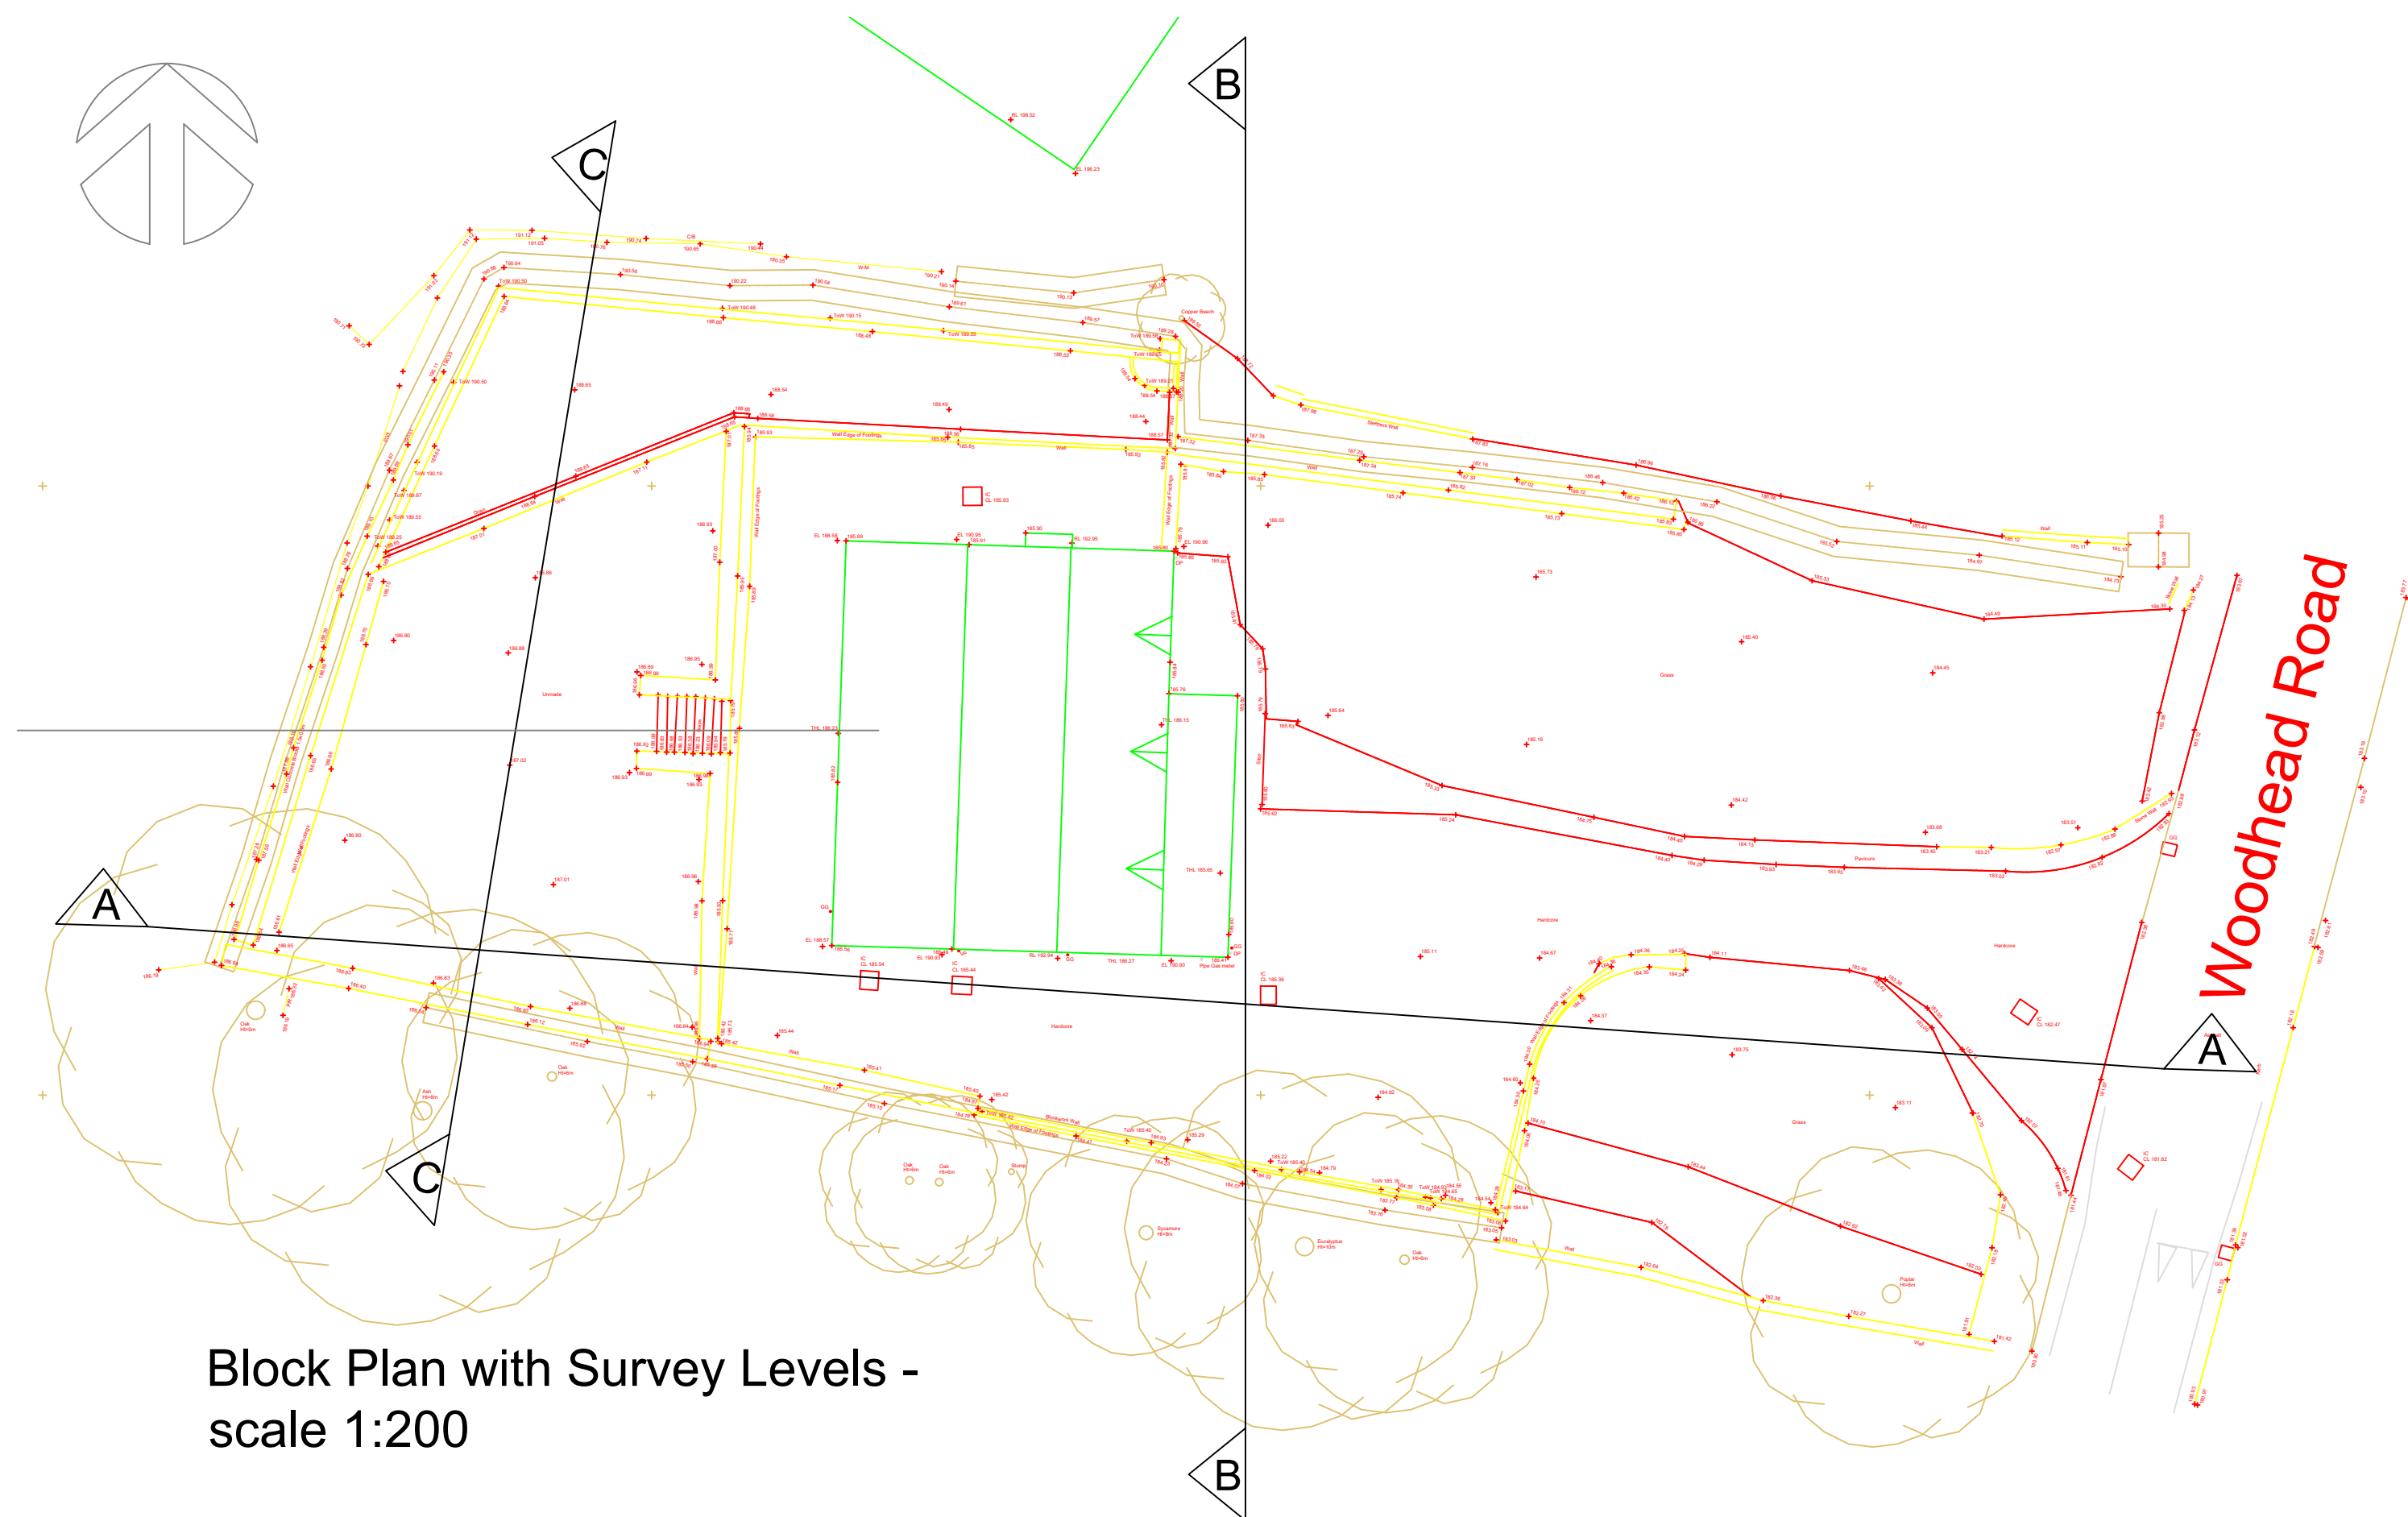

B	09.06.24	RIC	Elevation A-A amended, elevational information added.	
A	15.09.23	RIC		
Rev	Date	By	Description	Chk'd

PLANNING DRAWINGS

location

5 Pine Ridge, Woodhead Road, Glossop

title

Sections Through Proposed Site Levels

scale	size	drawn by	checked by	date
AS_SHOWN	A1	RIC		21.08.2023

drawing no.

ADR-CD-CCL-002

rev

B

