


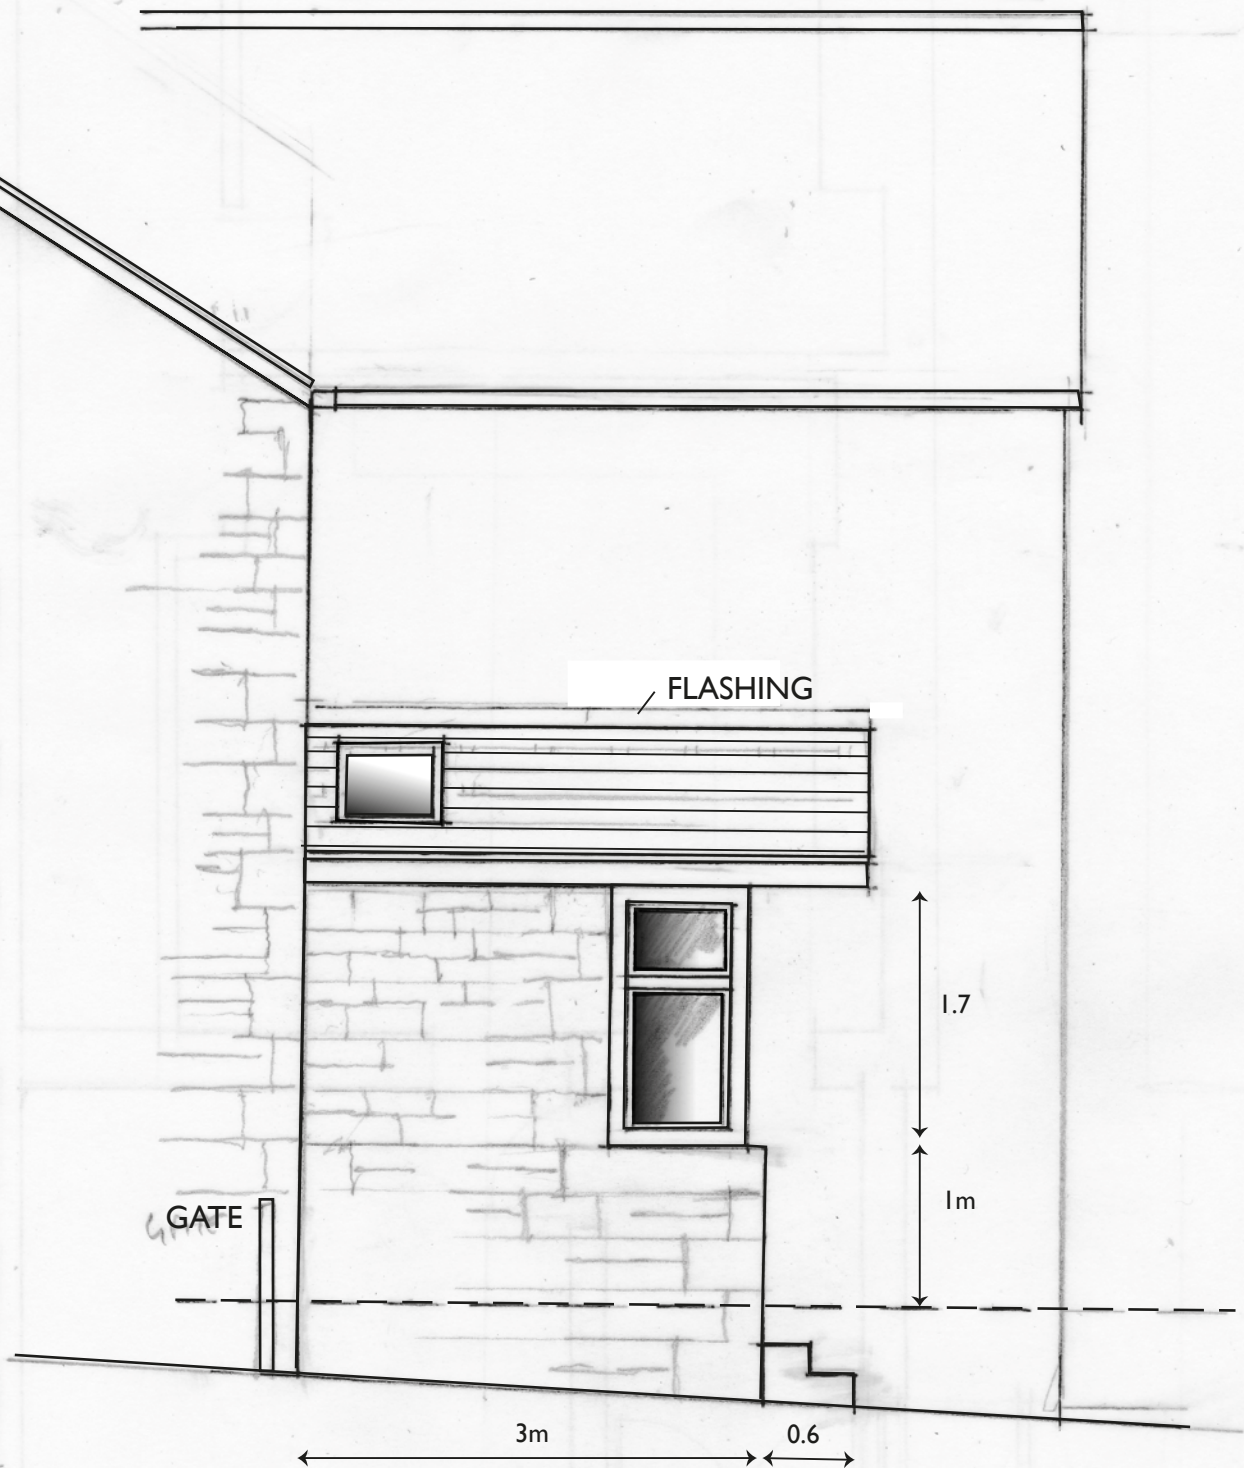

11 HALL ST.
NEW MILLS,
WEST ELEVATION
PROPOSED
SCALE 1-50