




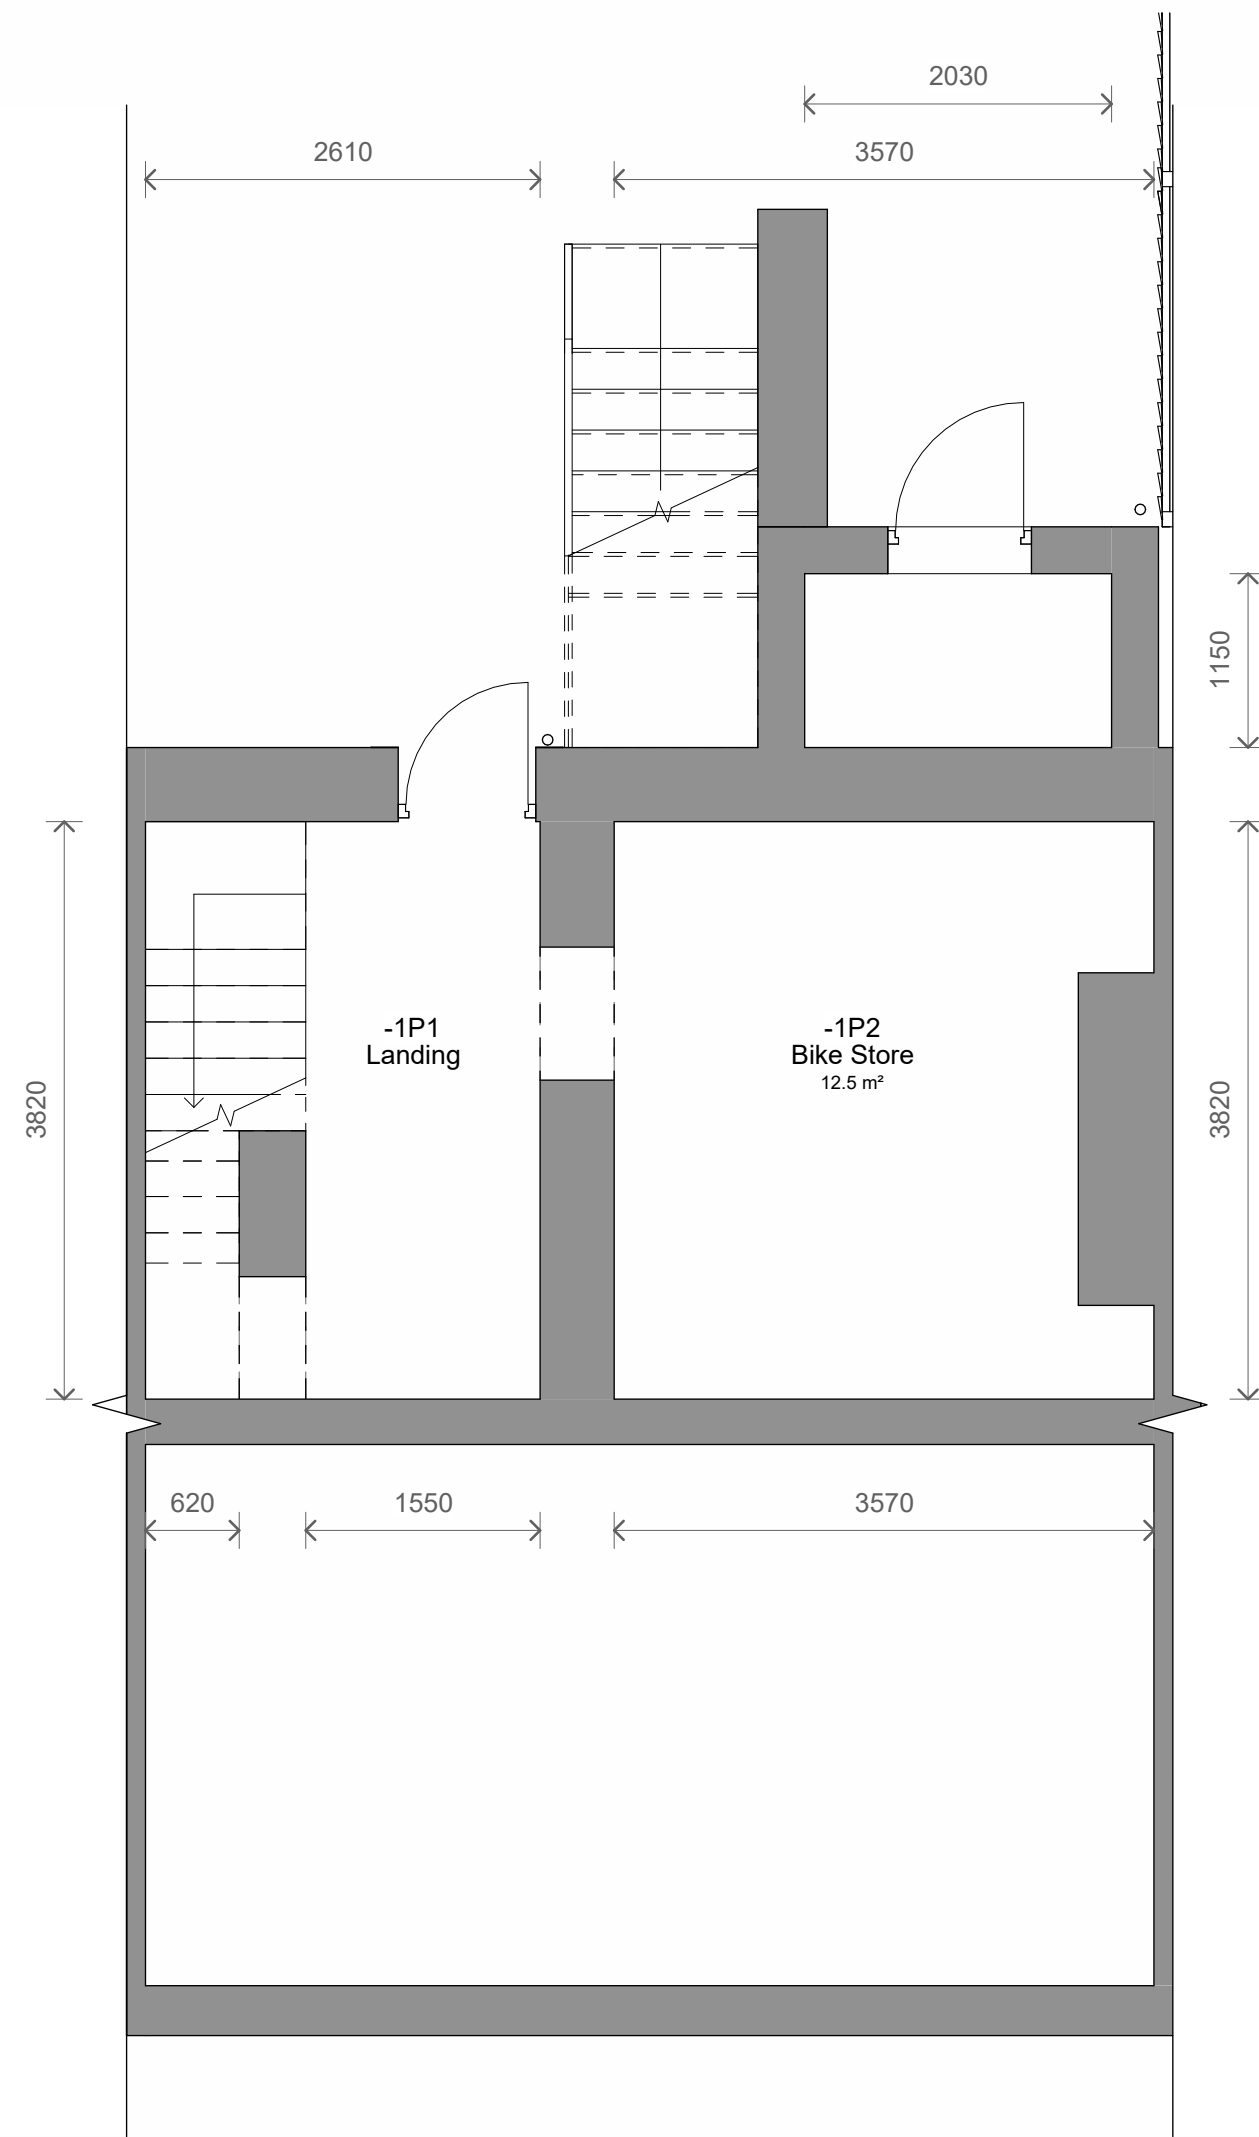


8 Level B1 - Proposed
1 : 50

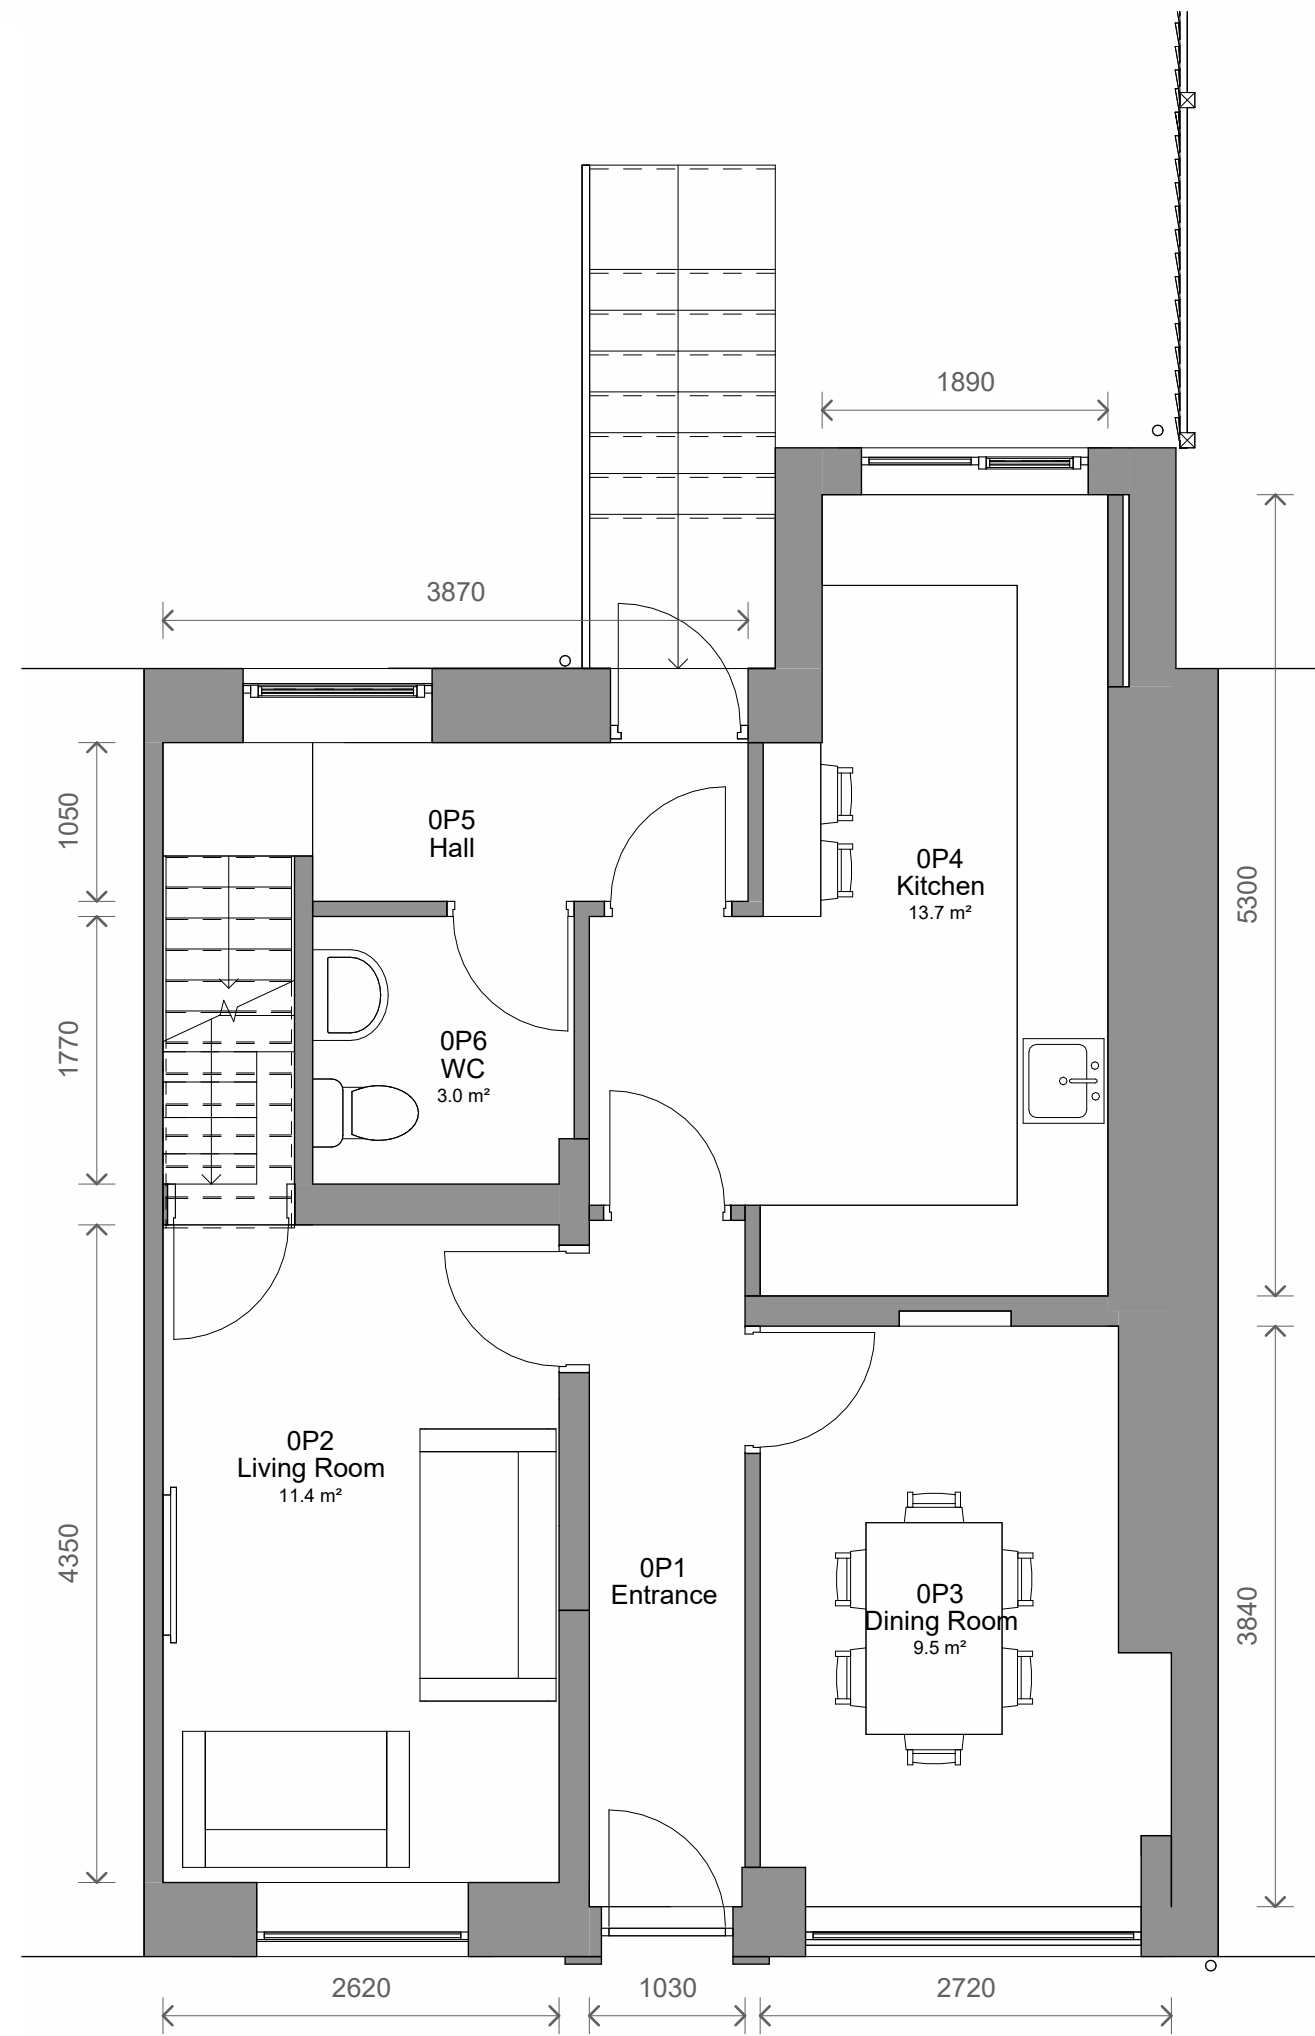

1 Level 0 - Proposed
1 : 50

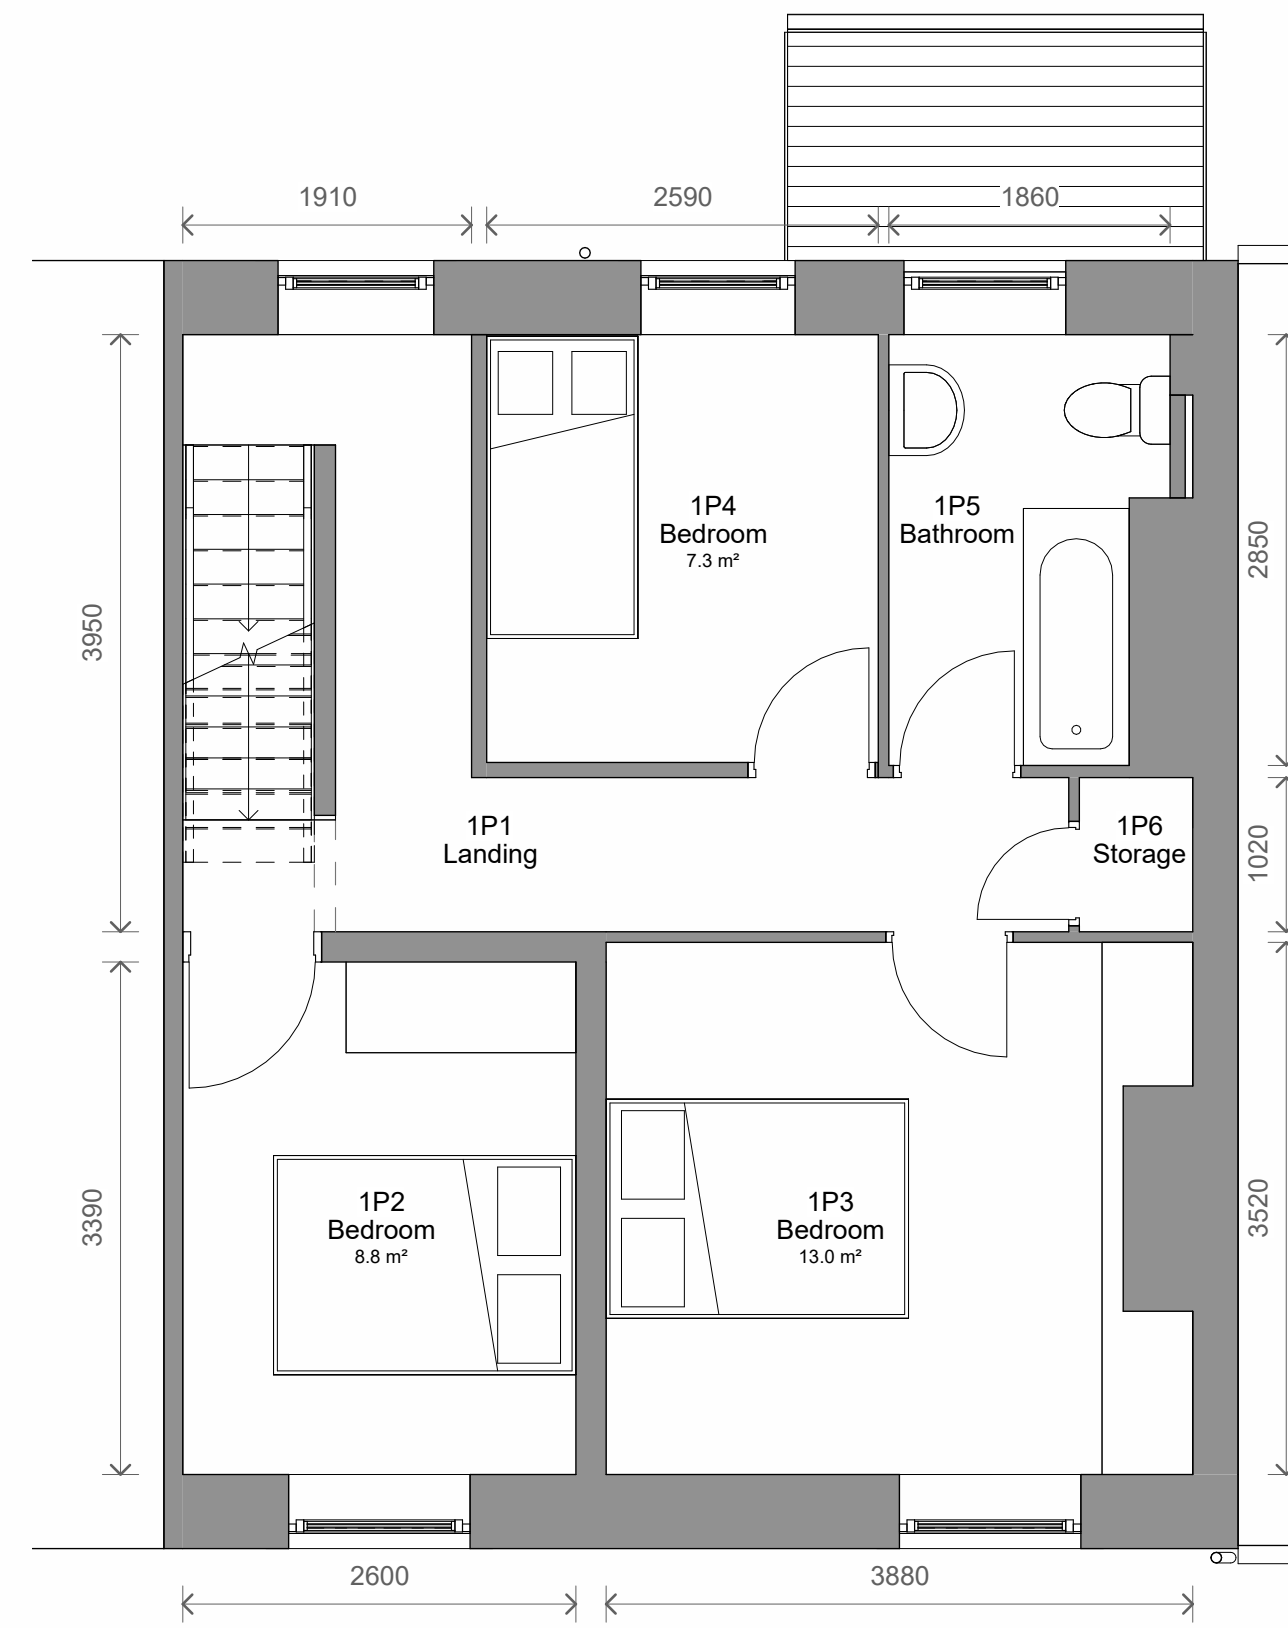


2 Level 1 - Proposed
1 : 50

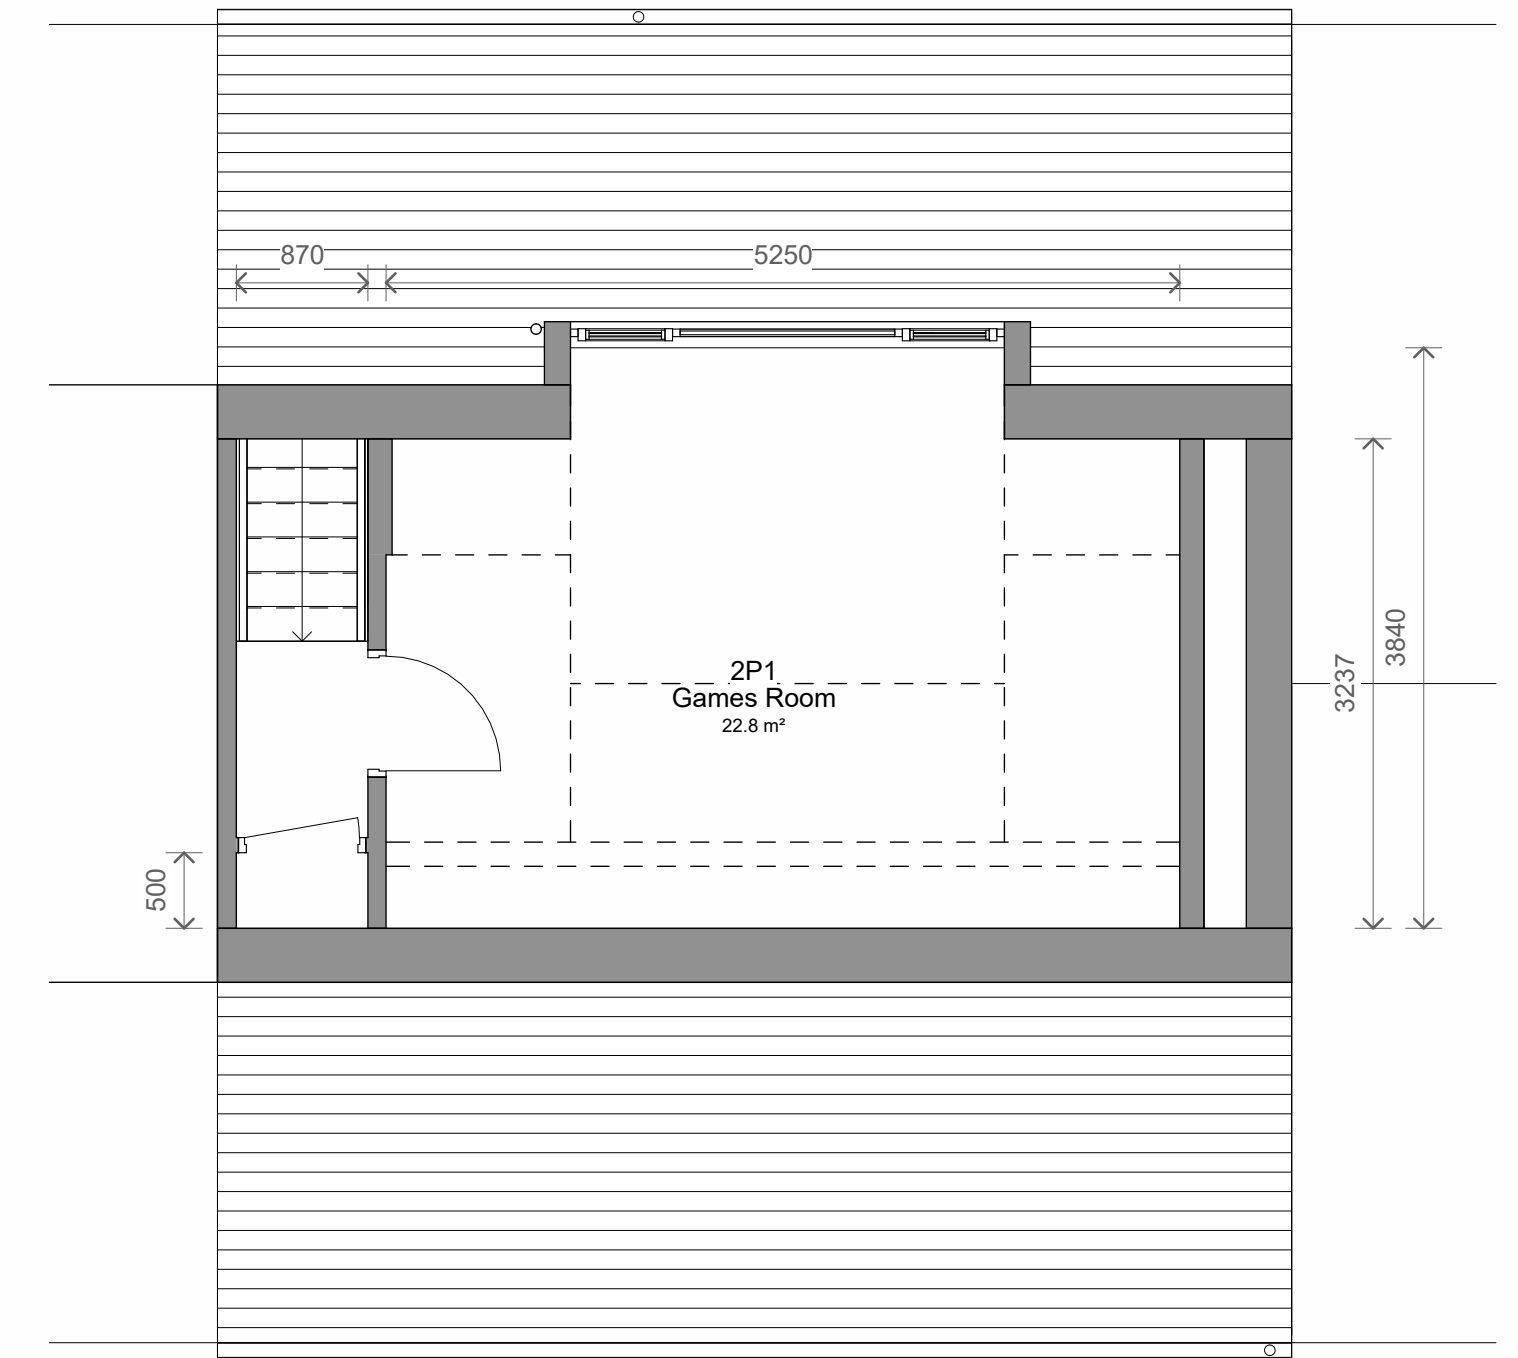

3 Level 2 - Proposed
1 : 50




4 Front - Proposed
1 : 100

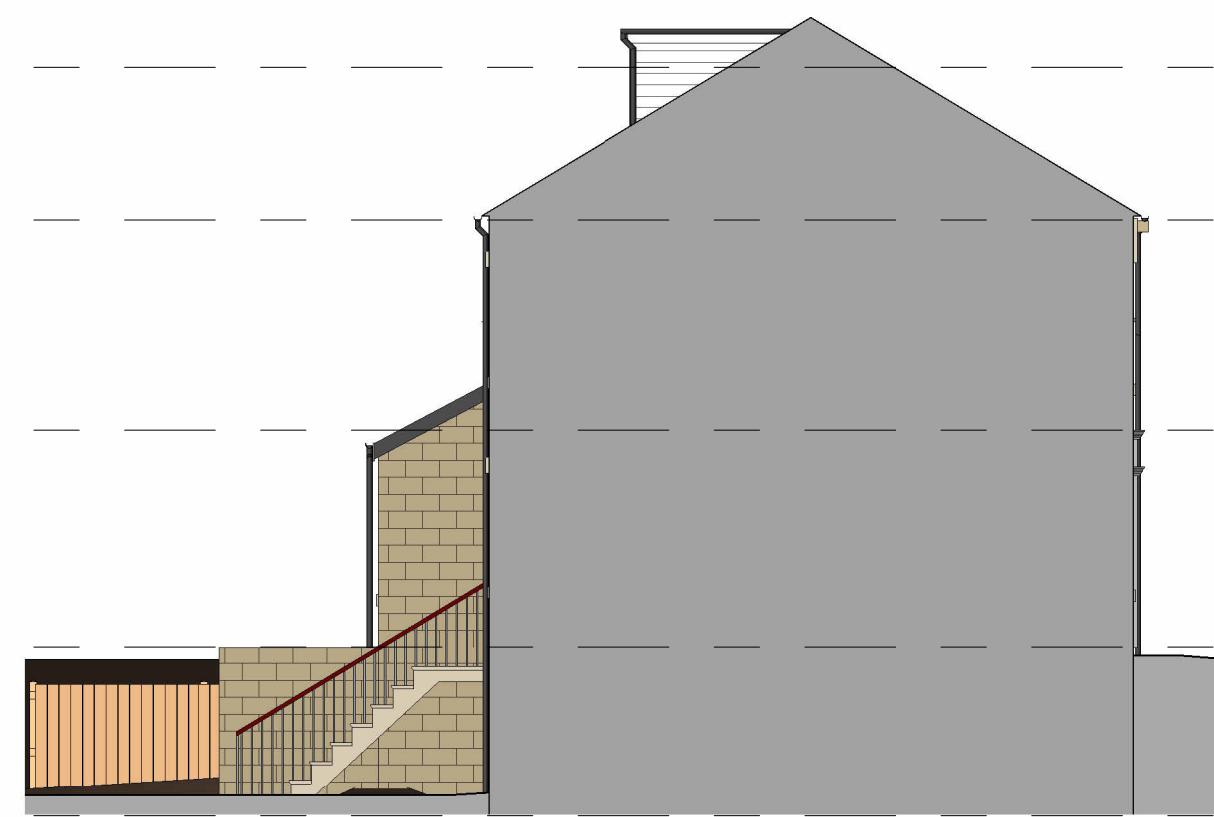


5 Left Side - Proposed
1 : 100



6 Rear - Proposed
1 : 100

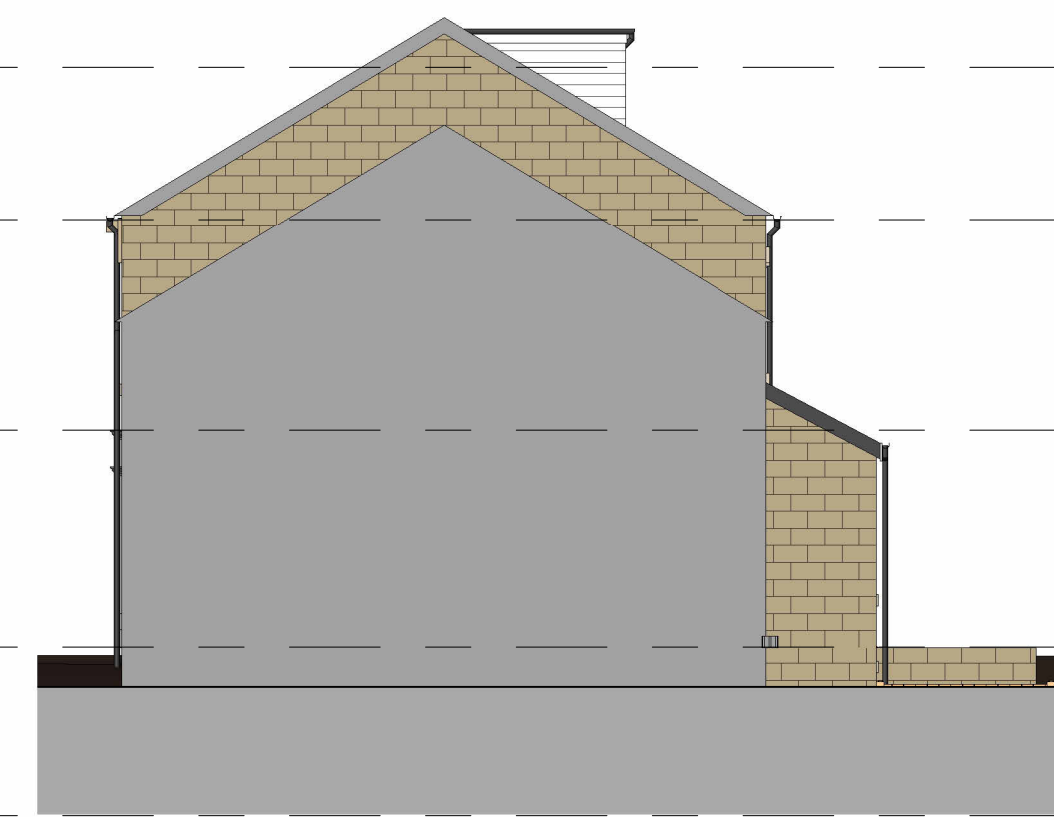

7 Right Side - Proposed
1 : 100

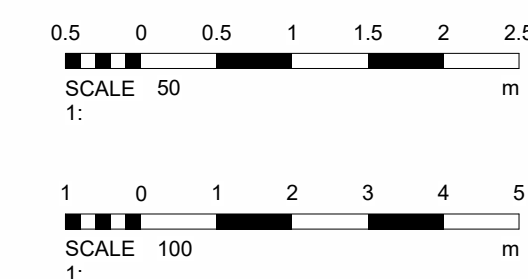

2	Revised Plans	10/06/2024	JB
1	Revised Plans	29/05/2024	JB
No.	Description	Date	Initial

PROJECT 60 Victoria Street, Glossop		
TITLE Proposed Plans and Elevations		
STATUS DESIGN		
DRAWN BY TP	DATE 13/05/2024	SCALE (@ A1) As indicated
PROJECT NUMBER GSS24054	DRAWING NUMBER 003	REV 2
GOLD SKETCH S T U D I O S www.goldsketch.co.uk info@goldsketch.co.uk 0161 792 9595		
NOTES © COPYRIGHT - ALL RIGHTS RESERVED. THIS DRAWING AND ALL PARTS BEING REPRODUCED WITHOUT PRIOR WRITTEN CONSENT. DRAWING TO BE USED FOR THE STATUS INDICATED ONLY. ALL DIMENSIONS AND SETTING OUT SHALL BE CHECKED AND CONFIRMED ON SITE. ANY DISCREPANCIES TO BE REPORTED TO THE ARCHITECT IMMEDIATELY. THE CONTRACTOR SHALL BE RESPONSIBLE FOR OBTAINING ALL NECESSARY PERMITS AND CONSENTS. LEGISLATION RELEVANT CODES OF PRACTICE AND BRITISH STANDARDS. ALL DIMENSIONS ON THIS DRAWING ARE IN MILLIMETRES UNLESS OTHERWISE STATED.		