


Location Plan

Site Address: Canal House, Unnamed Road Alongside Canalside Cotts, Buxworth, SK23 7NF

Date Produced: 04-Jun-2024

Scale: 1:2500 @A4

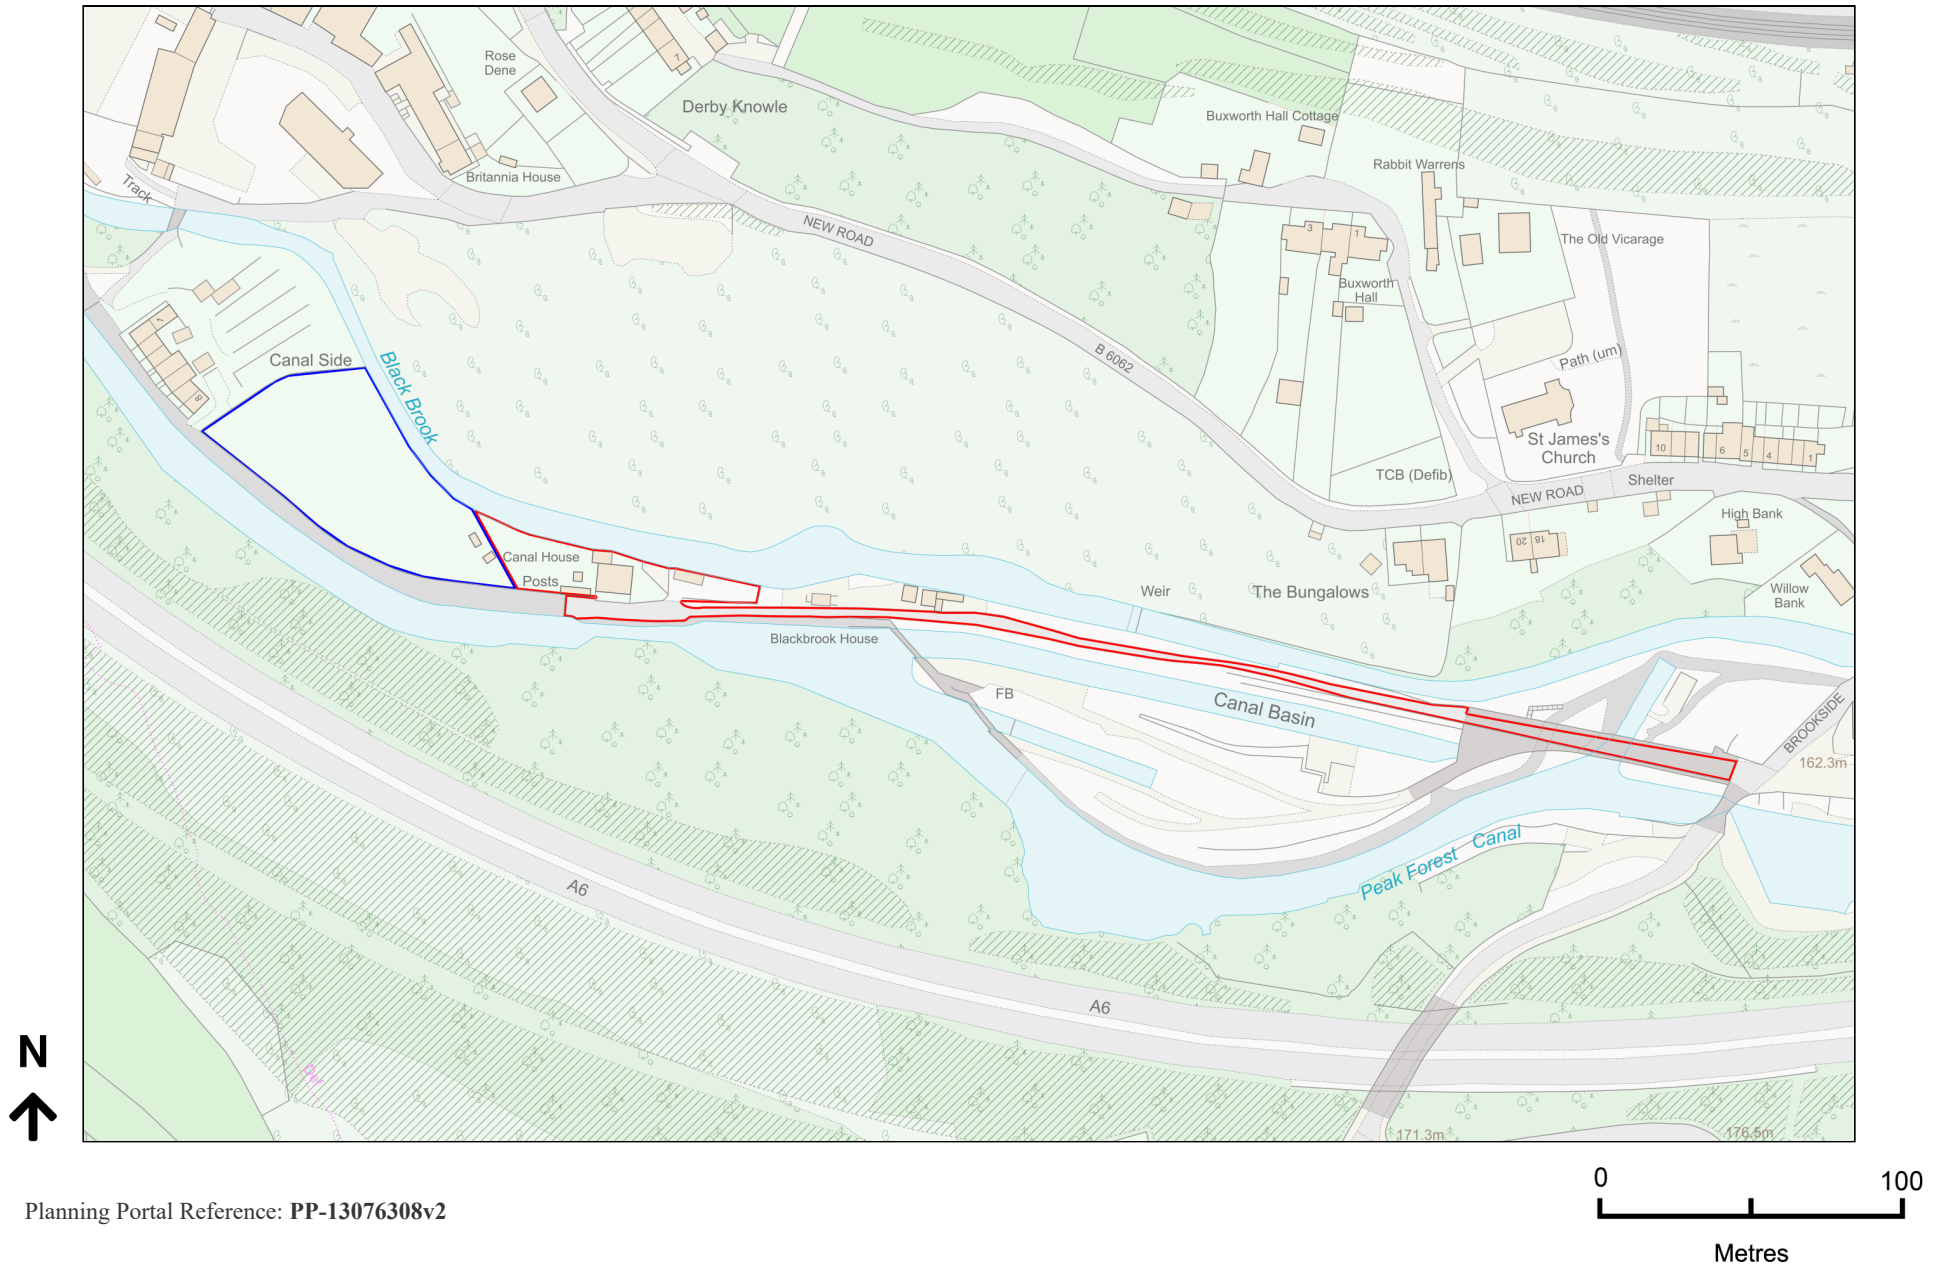

Planning Portal Reference: PP-13076308v2