




Building Survey carried out by Survey Solutions

CLIENTS/CONTRACTORS ARE ADVISED TO CLARIFY DIMENSIONS PRIOR TO SETTING OUT AND NOT TO SCALE OFF THE DRAWING

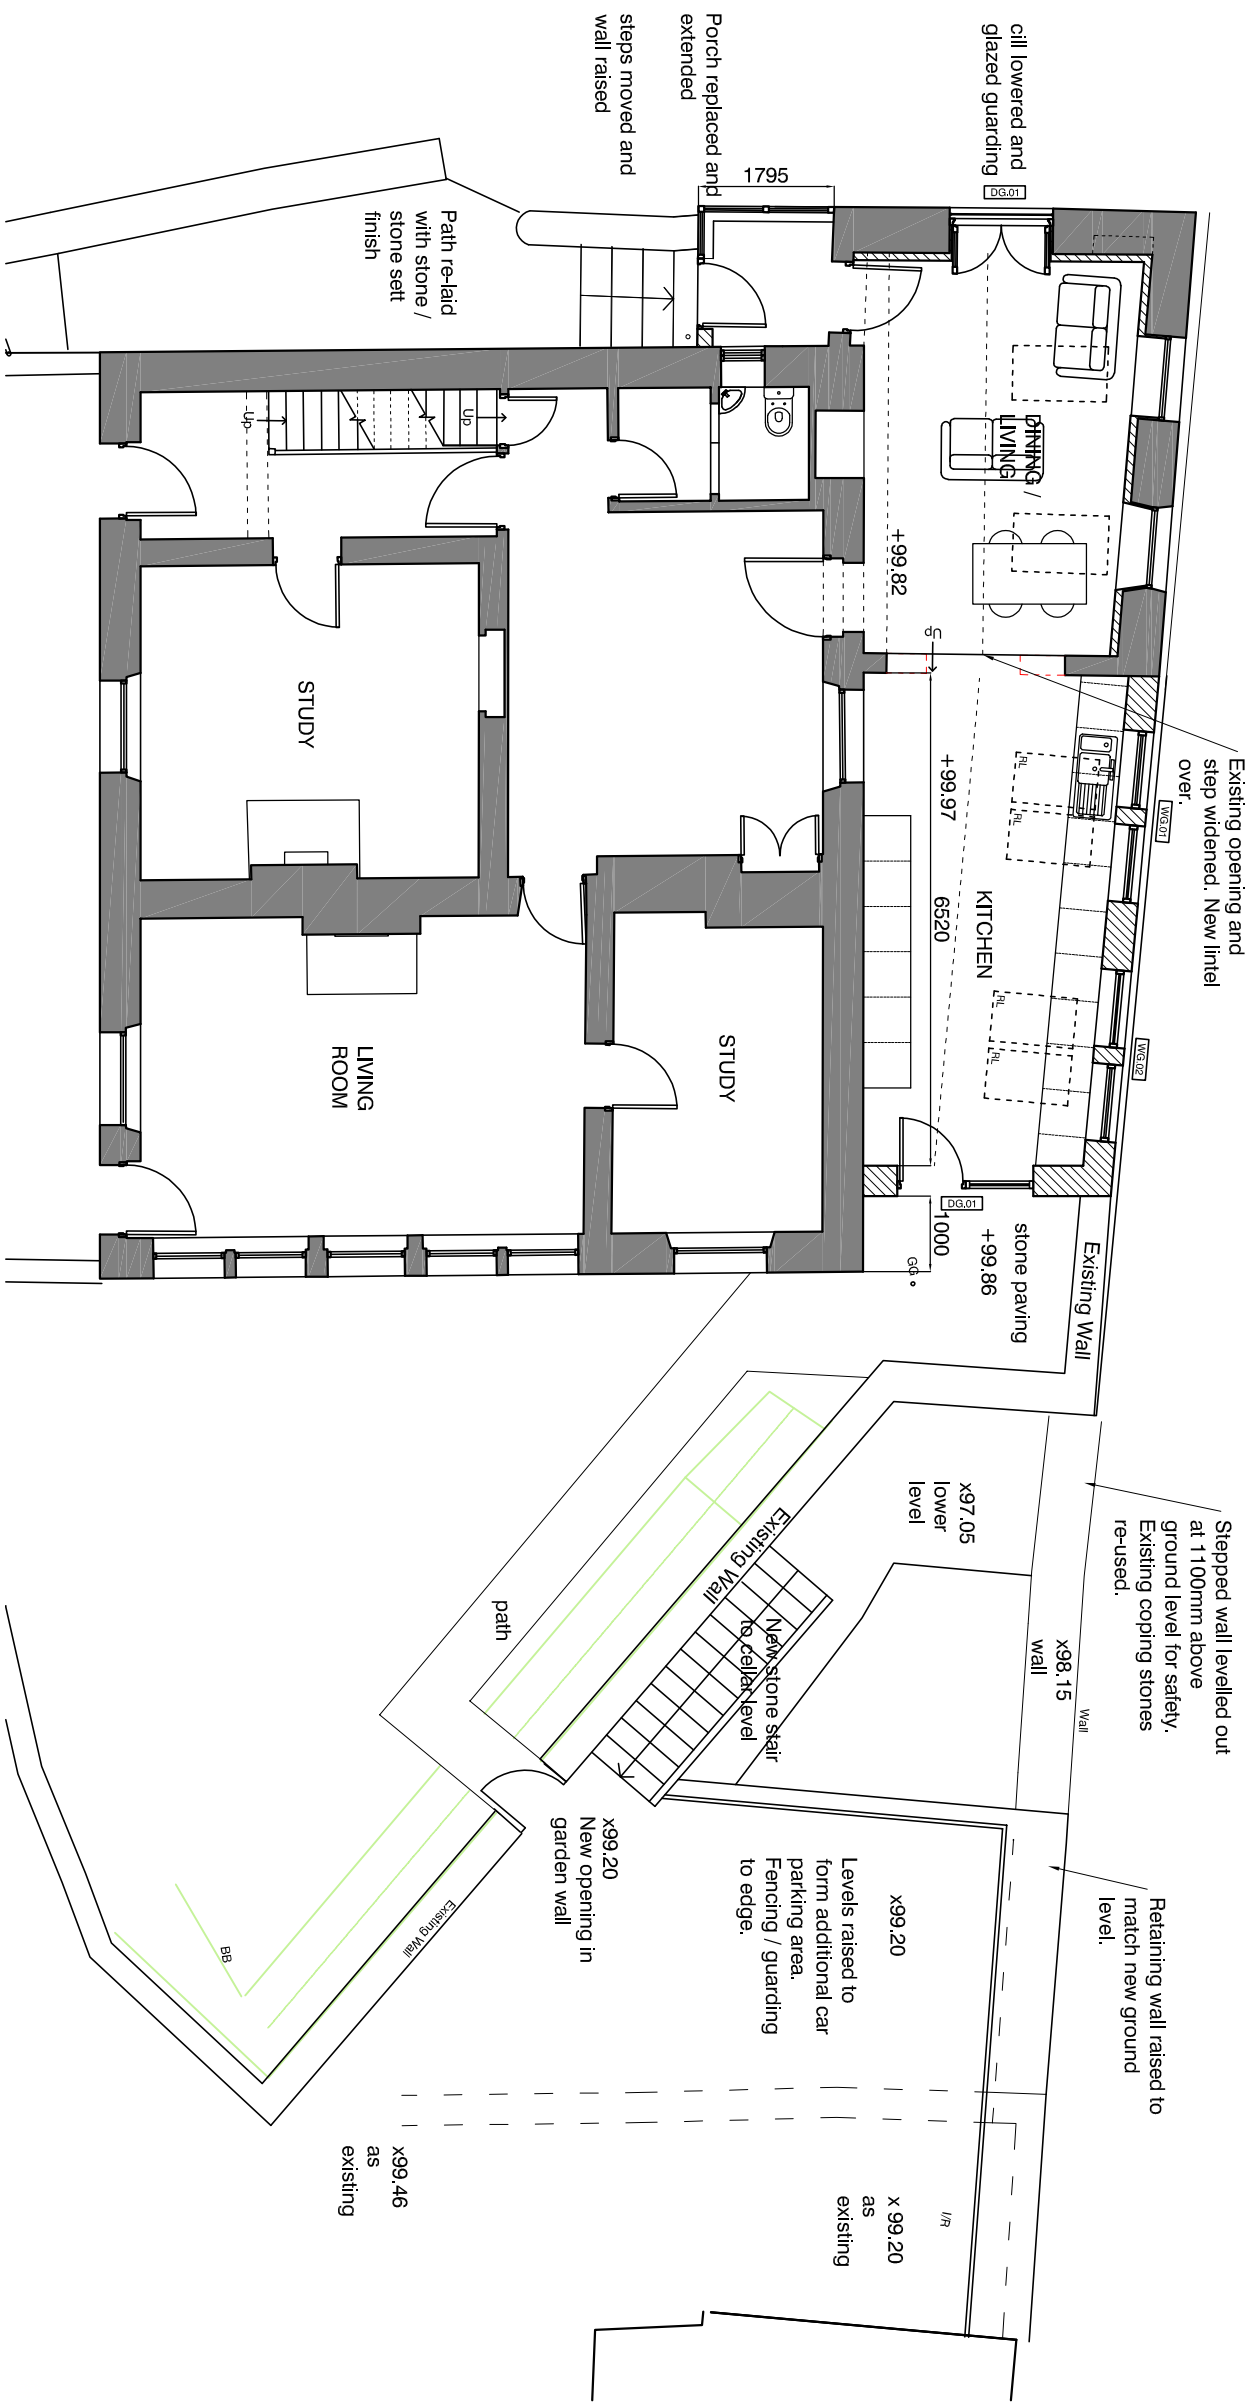

Extension and Listed Building Works **Proposed Ground Floor Plan**
Canal House, Buxworth 1908.PL06

Rev: