




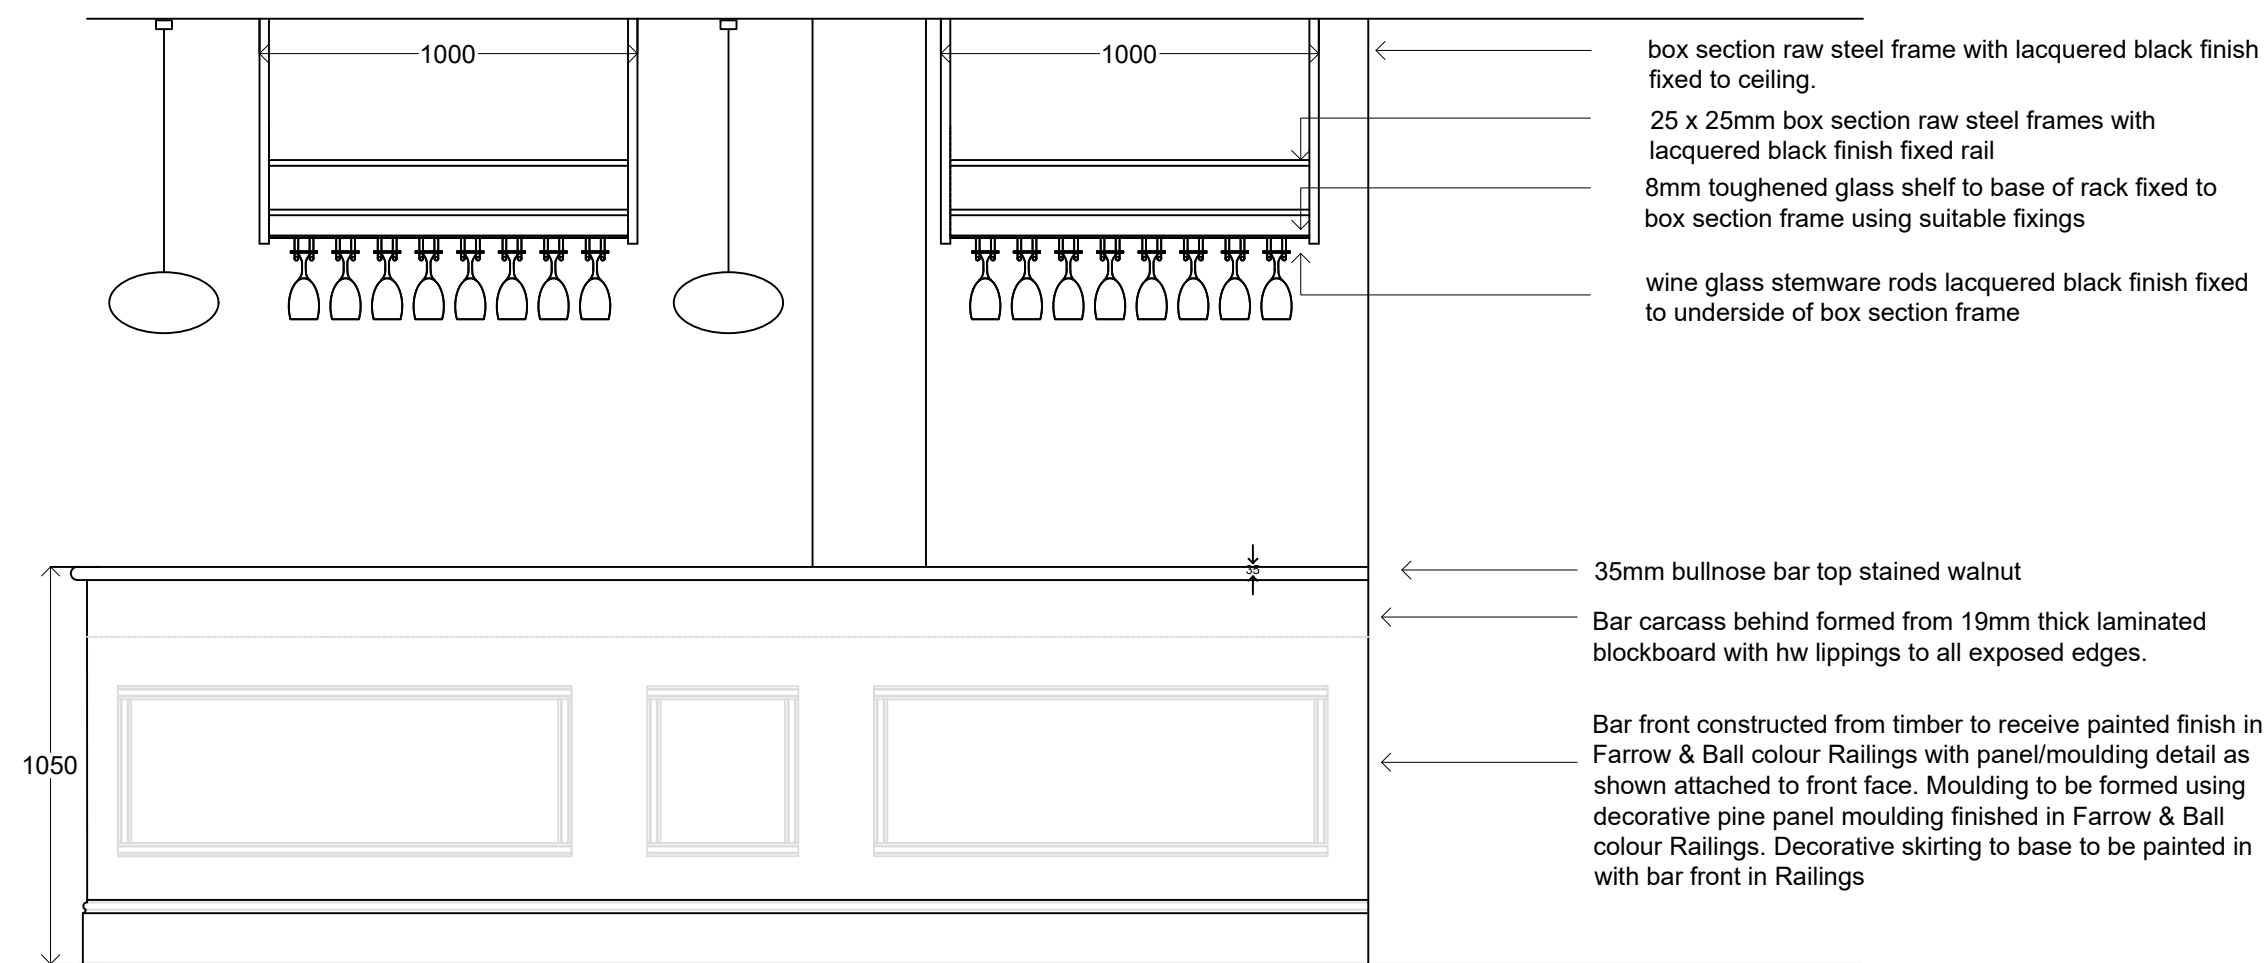


'A' Bar Elevation
Scale 1:20

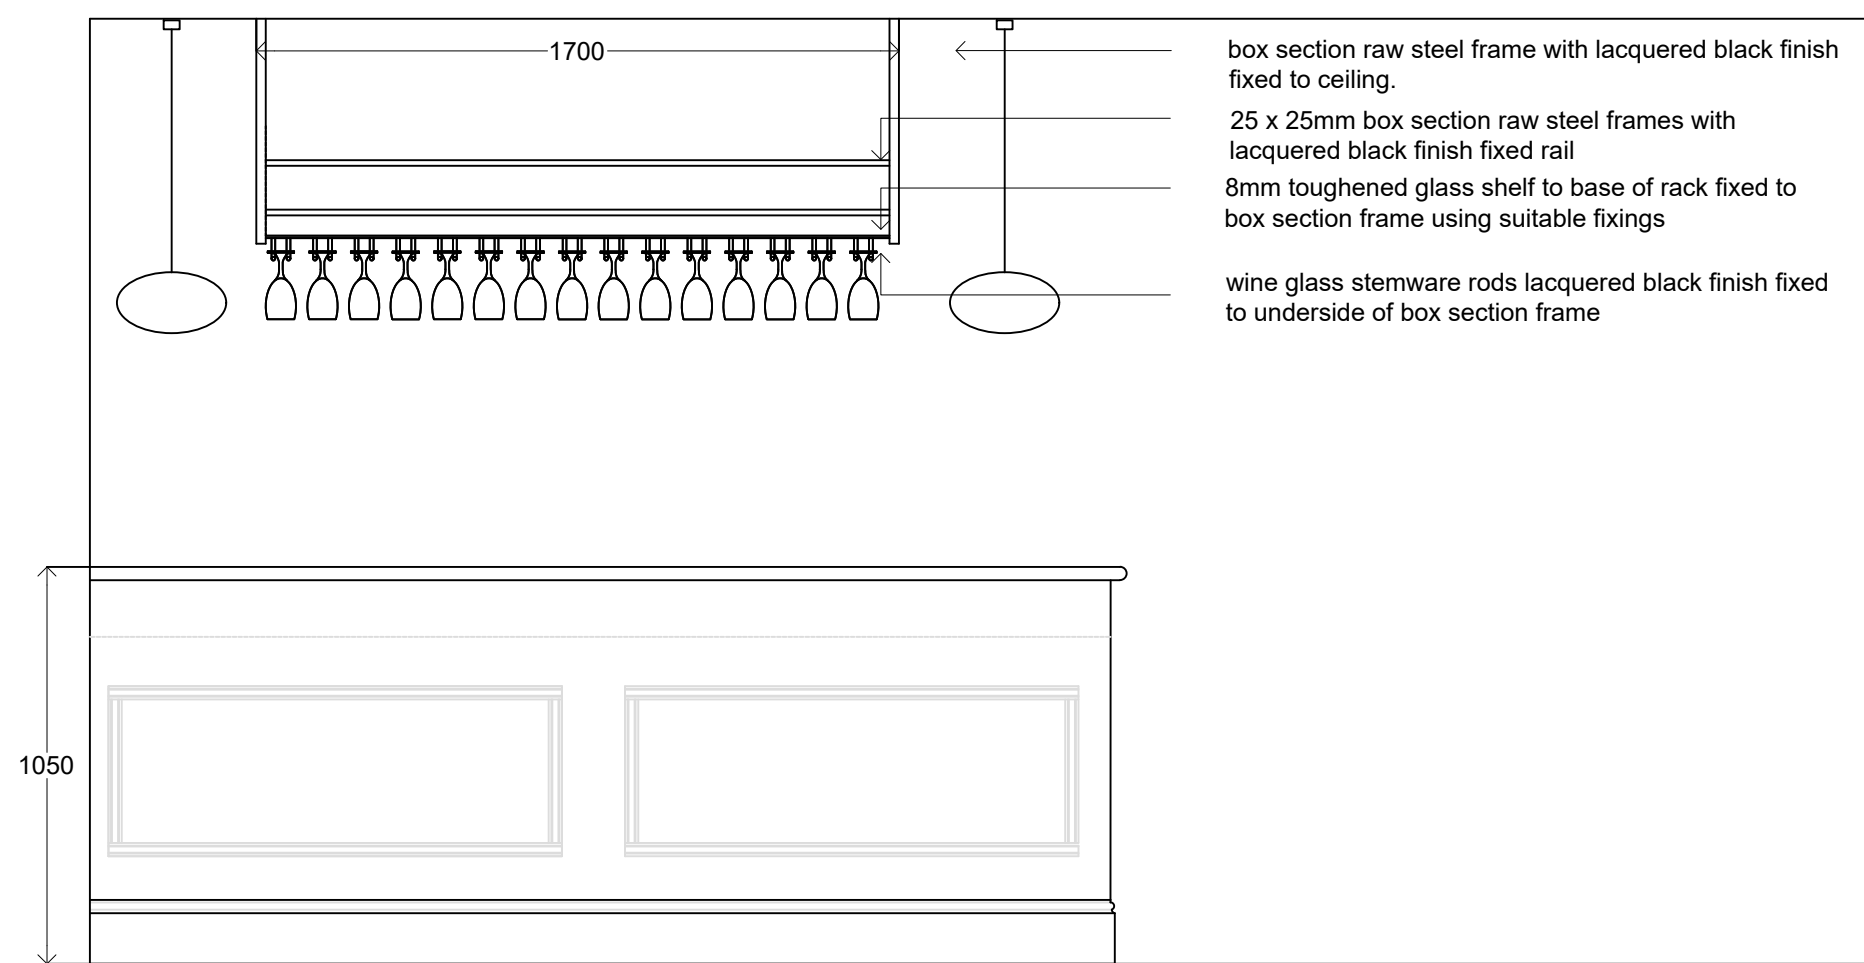


'B' Bar Elevation
Scale 1:20

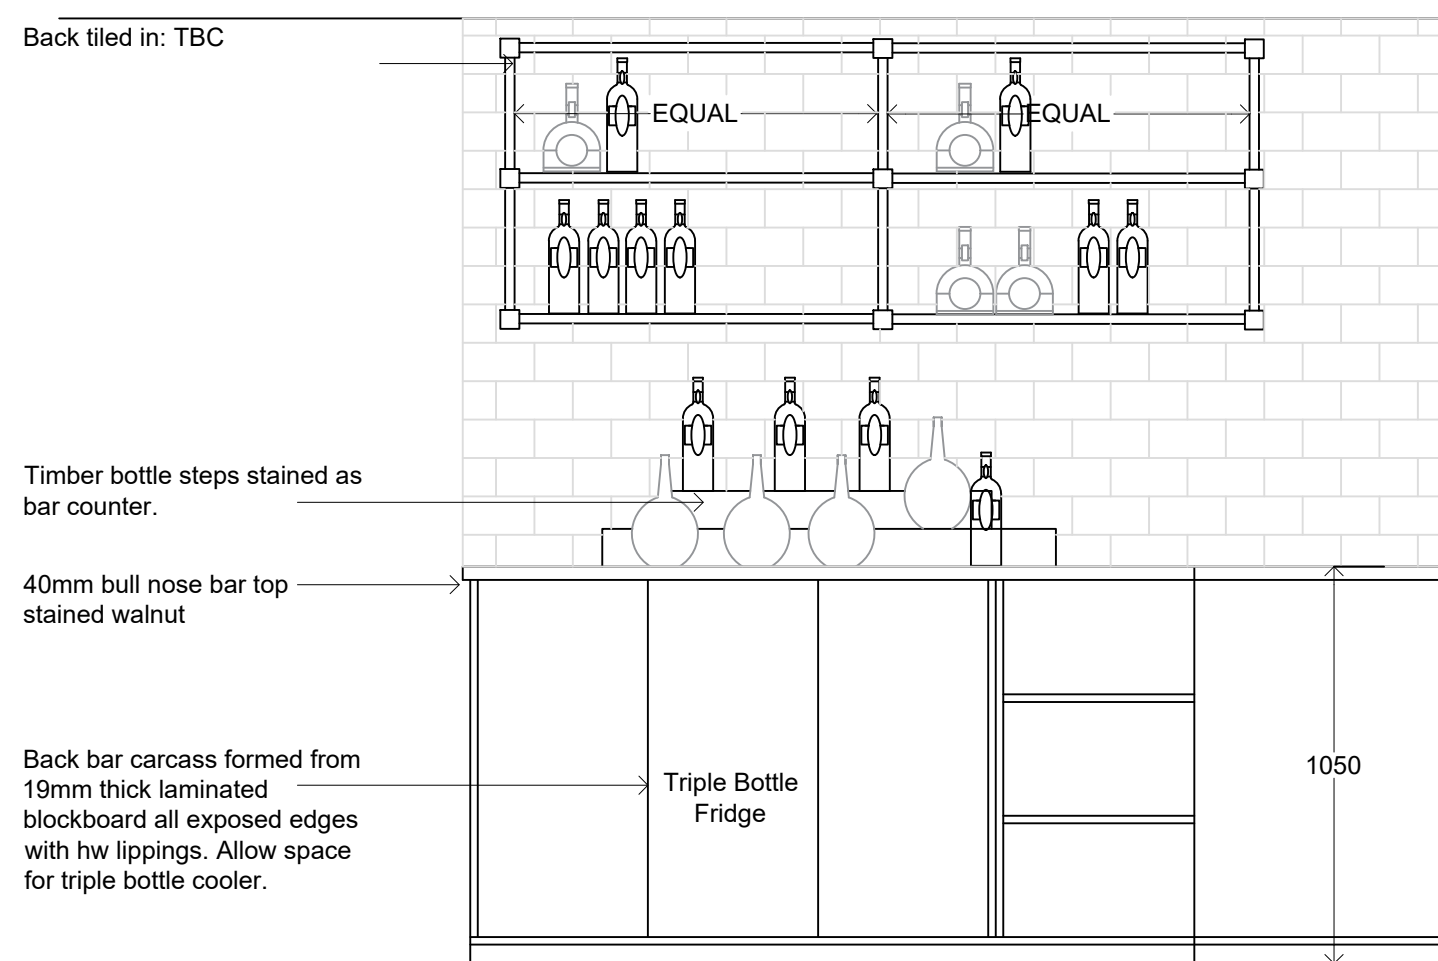


'C' Bar Elevation
Scale 1:20

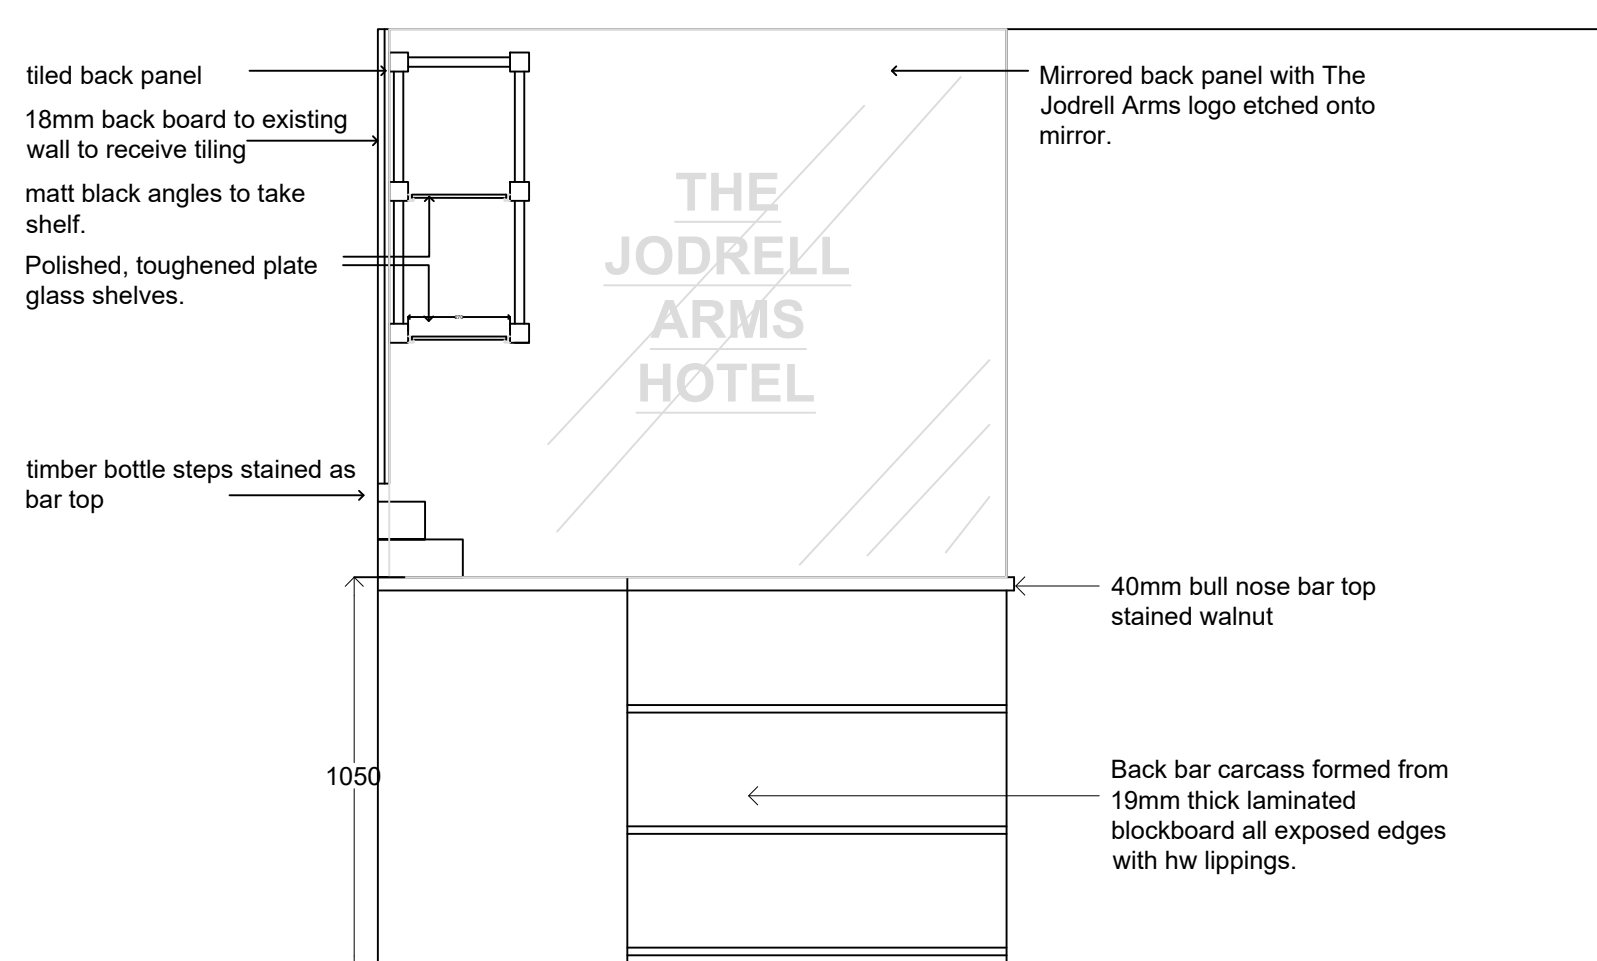


'D' Bar Elevation
Scale 1:20

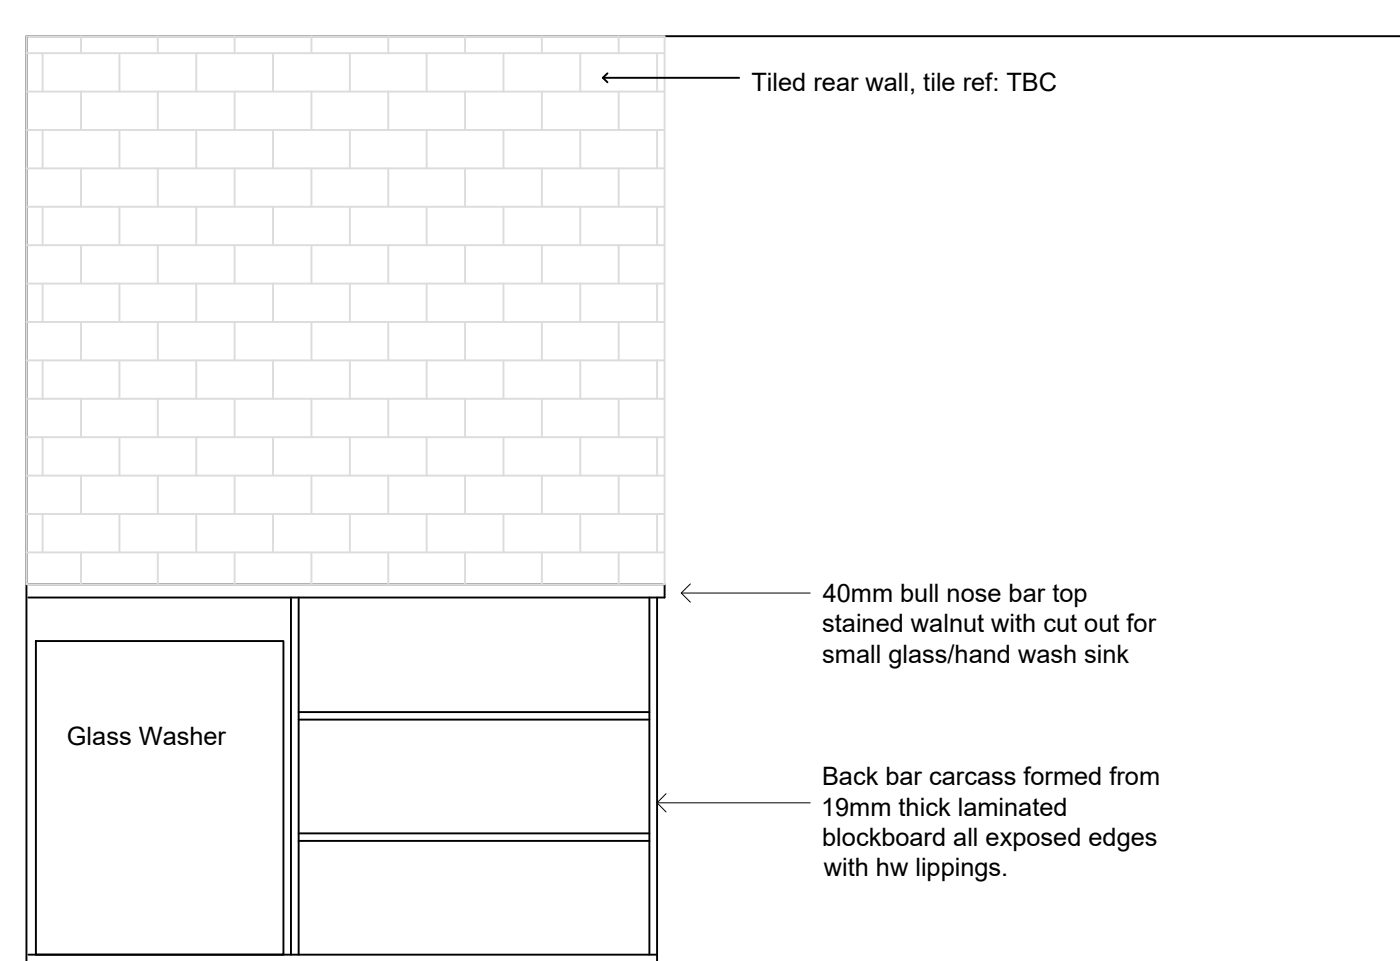

'E' Bar Elevation
Scale 1:20

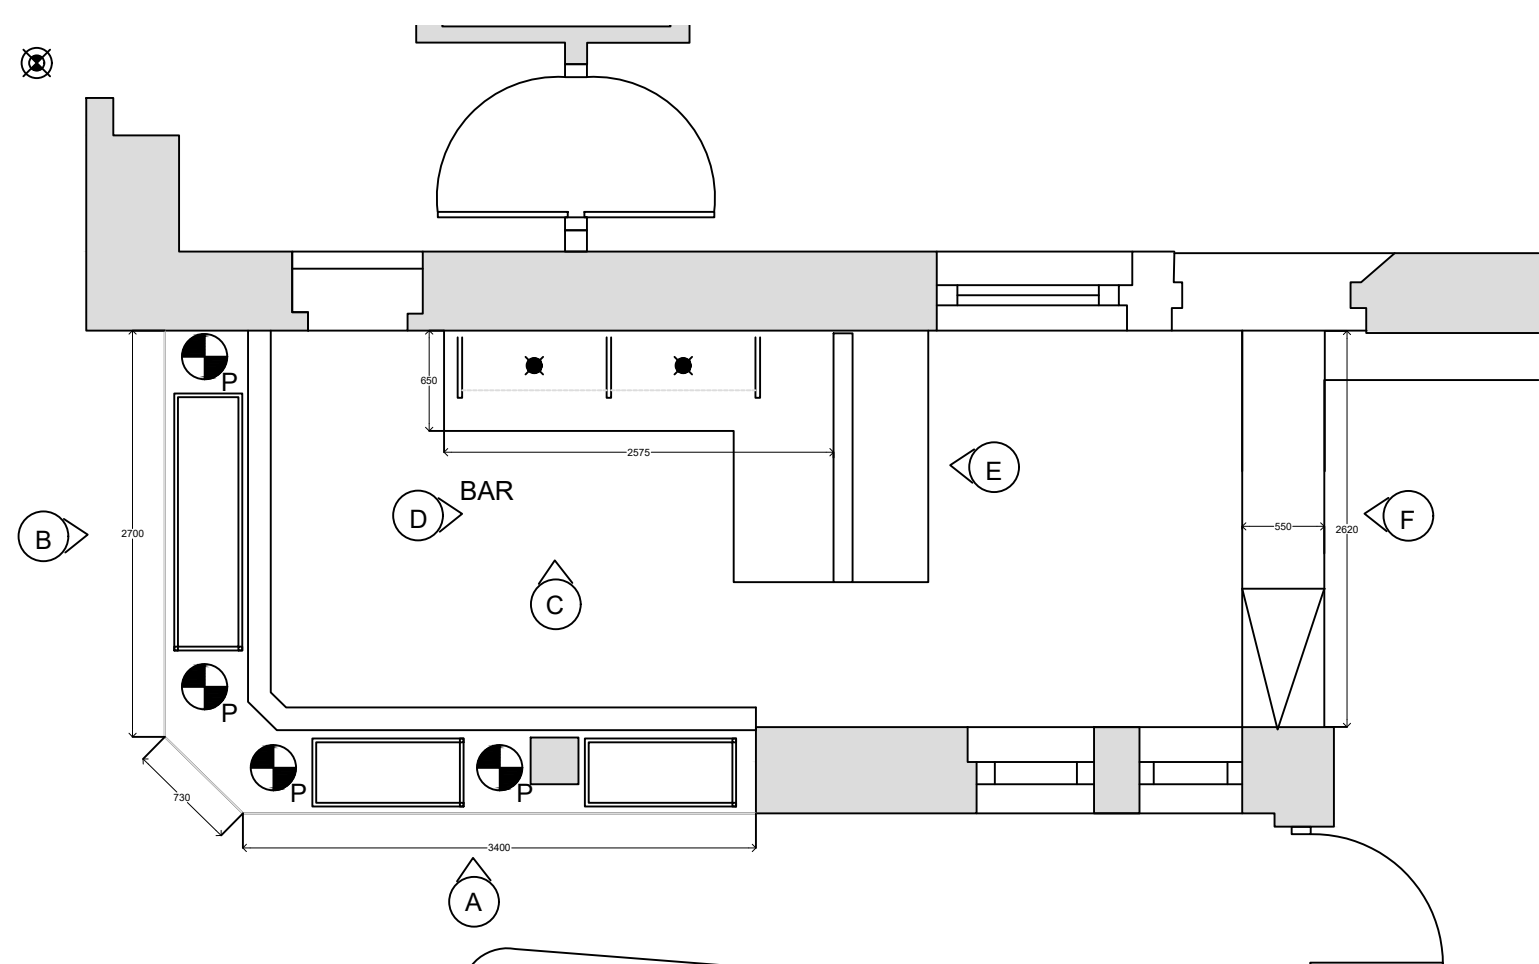

PROPOSED PLAN @ 1:50

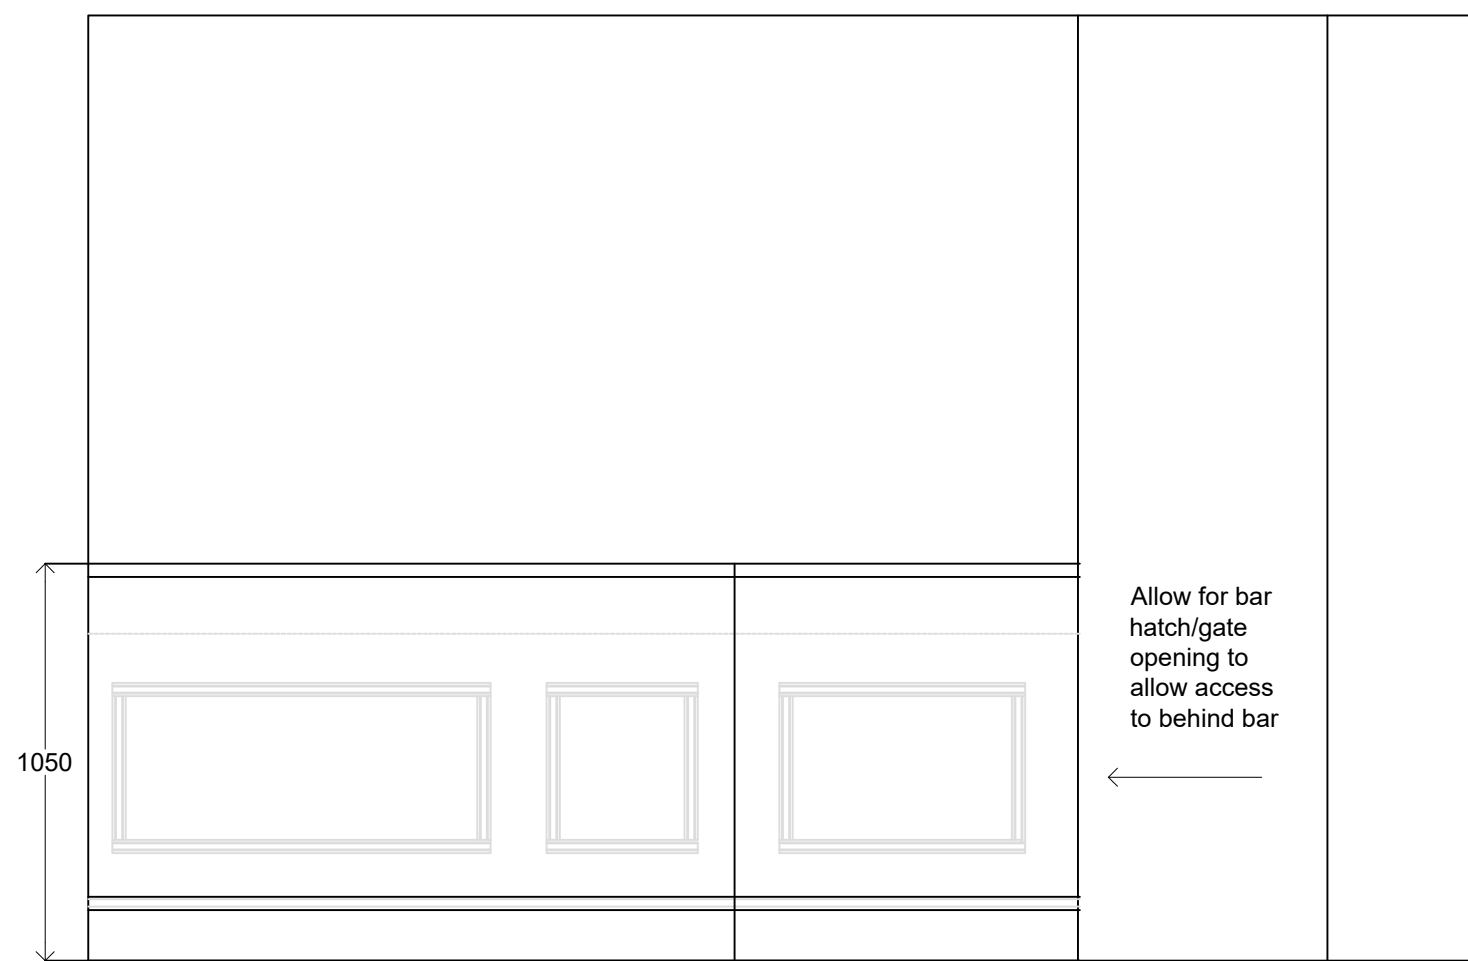

'F' Bar Elevation
Scale 1:20

Notes:

1. THE COPYRIGHT OF THIS DRAWING IS VESTED IN LW Designs AND IT MAY NOT BE REPRODUCED IN WHOLE OR PART OR USED FOR THE MANUFACTURE OF ANY ARTICLE WITHOUT THE EXPRESS PERMISSION OF THE COPYRIGHT HOLDERS.
2. CONTRACTORS ARE TO CHECK ALL SIZES AND DIMENSIONS BEFORE SETTING OUT ANY SITE OR SHOPWORK. ANY ERRORS OR DISCREPANCIES MUST BE REPORTED TO THE DESIGNER.
3. THIS DRAWING IS TO BE READ IN CONJUNCTION WITH ALL RELEVANT ARCHITECT'S, SERVICE ENGINEER'S AND LW Designs DRAWINGS AND SPECIFICATIONS.

REV.	DESCRIPTION:	BY:	DATE:
	STATUS:		

LW

Interior Design

LW Designs

Linthwaite

Huddersfield

07982067370

l.w.designs@outlook.com

CLIENT:	Mellor Homes The Jodrell Arms
ARCHITECT:	LW Interior Design Huddersfield

SITE: The Jodrell Arms Whaley Bridge			
TITLE: Proposed Bar Details			
SCALE AT A1: 1:20 & 1:50	DATE: Apr 24	DRAWN: LW	CHECKED: LW
PROJECT NO: //2000-014	DRAWING NO: 2000-014/ 05		REVISION: