


Wall behind WC tiled full height, tile ref: EQ Carrara Metro Gloss 150x75mm tiles. Supplied by CTC Tiles. Laid brick bond as shown with grey grout. Removable cupped & screwed panels formed to allow access to concealed cistern.


Walls tiled to dado height, tile ref: CTC Cevi Metro Verde Vic 150x75mm tiles. Supplied by CTC Tiles. Laid brick bond as shown with anthracite grout. Full height decorative mirror.

Wall behind WC tiled full height, tile ref: EQ Carrara Metro Gloss 150x75mm tiles. Supplied by CTC Tiles. Laid brick bond as shown with grey grout. Removable cupped & screwed panels formed to allow access to concealed cistern.

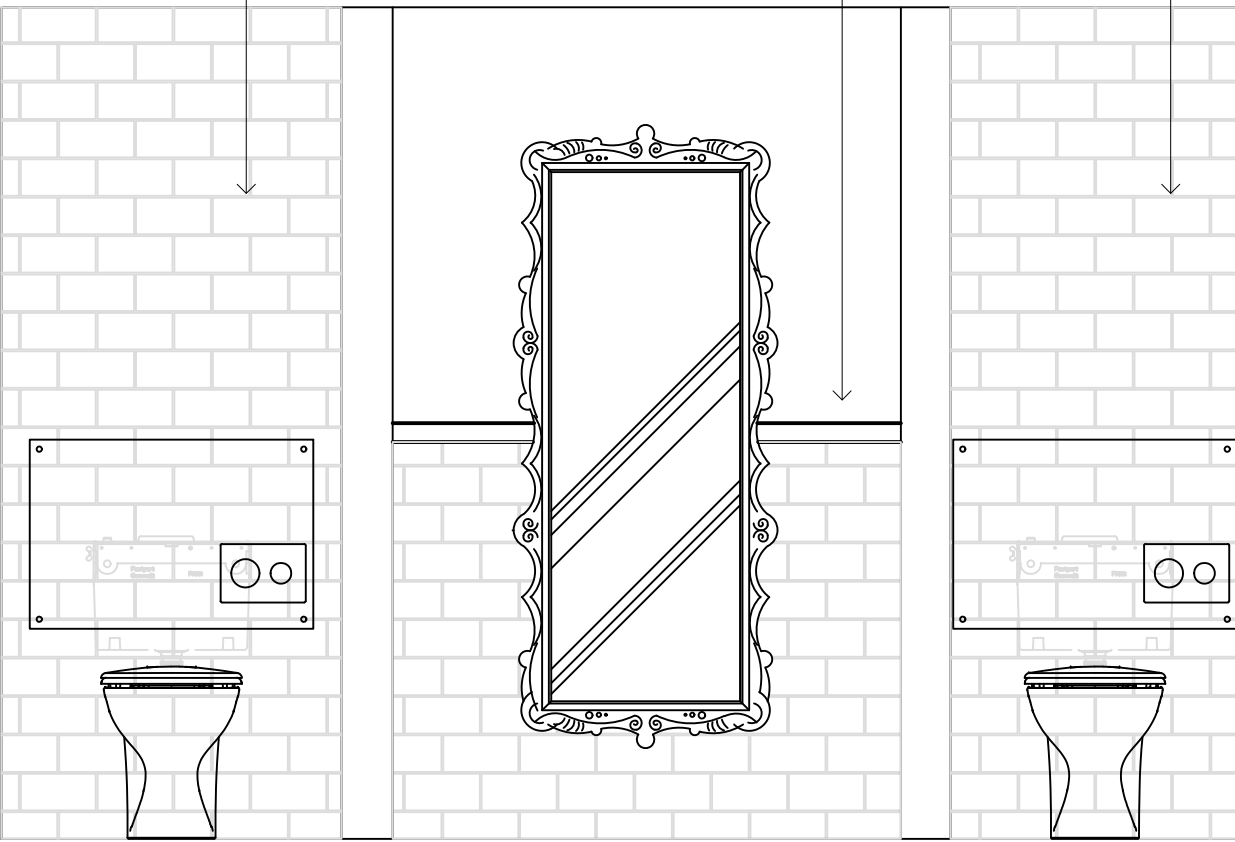

FEMALE WC ELEVATION 1
SCALE 1:20


Walls tiled to dado height, tile ref: CTC Cevi Metro Verde Vic 150x75mm tiles. Supplied by CTC Tiles. Laid brick bond as shown with anthracite grout.

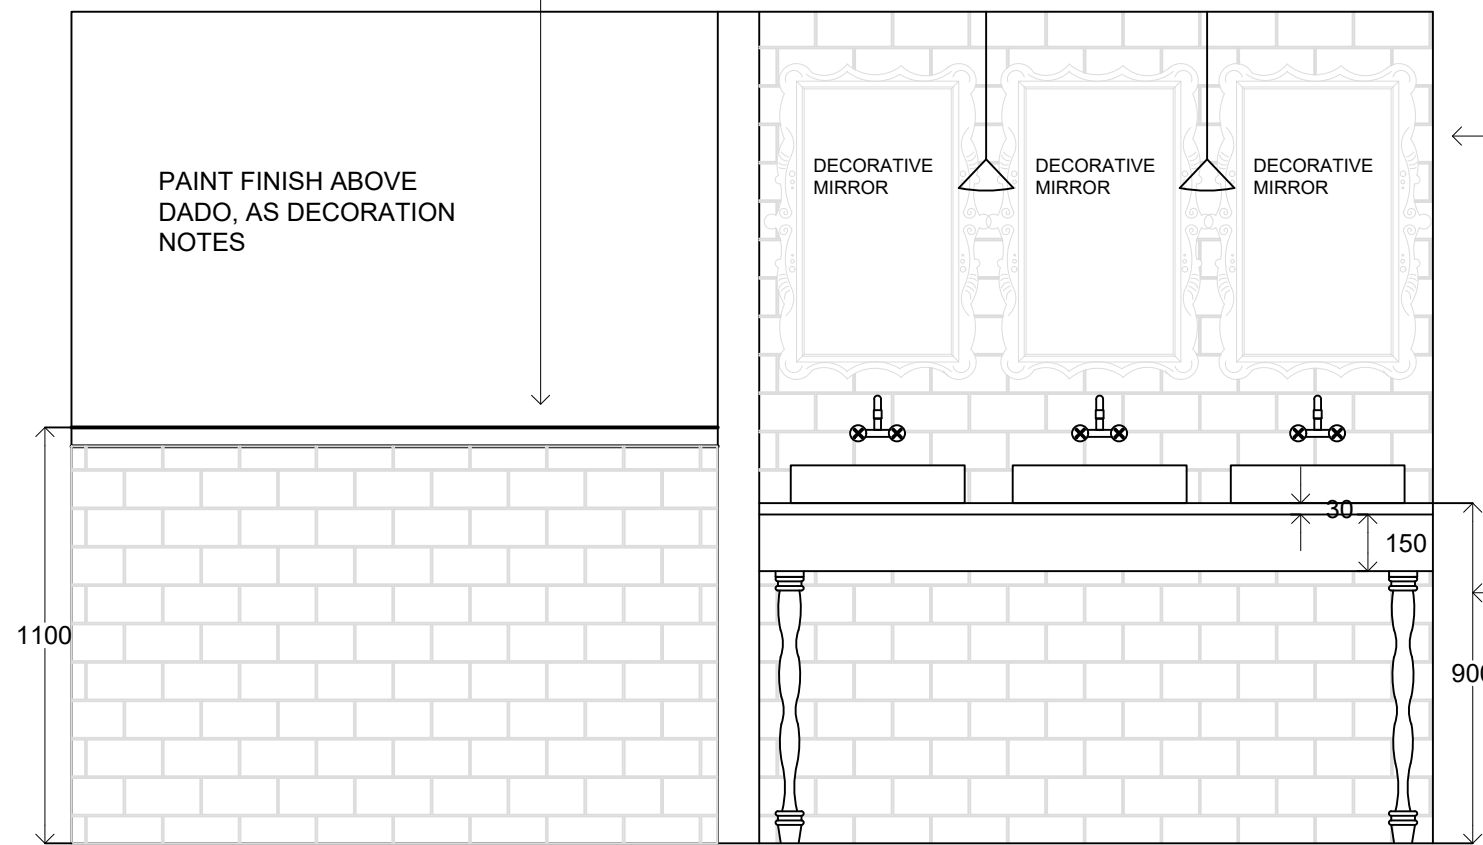

FEMALE WC ELEVATION 2
SCALE 1:20

Wall vanity tiled full height, tile ref: EQ Carrara Metro Gloss 150x75mm tiles. Supplied by CTC Tiles. Laid brick bond as shown with grey grout.

Vanity unit constructed as reference image. 30mm white carrara marble top with 150mm timber downstand stained jacobean oak. Turned legs stained jacobean oak, attached back to wall as shown in elevation 3. 3no. basins as shown, ref: Rectangular countertop ceramic basin 460x330 (Part no. BAS007) by Victorian Plumbing.

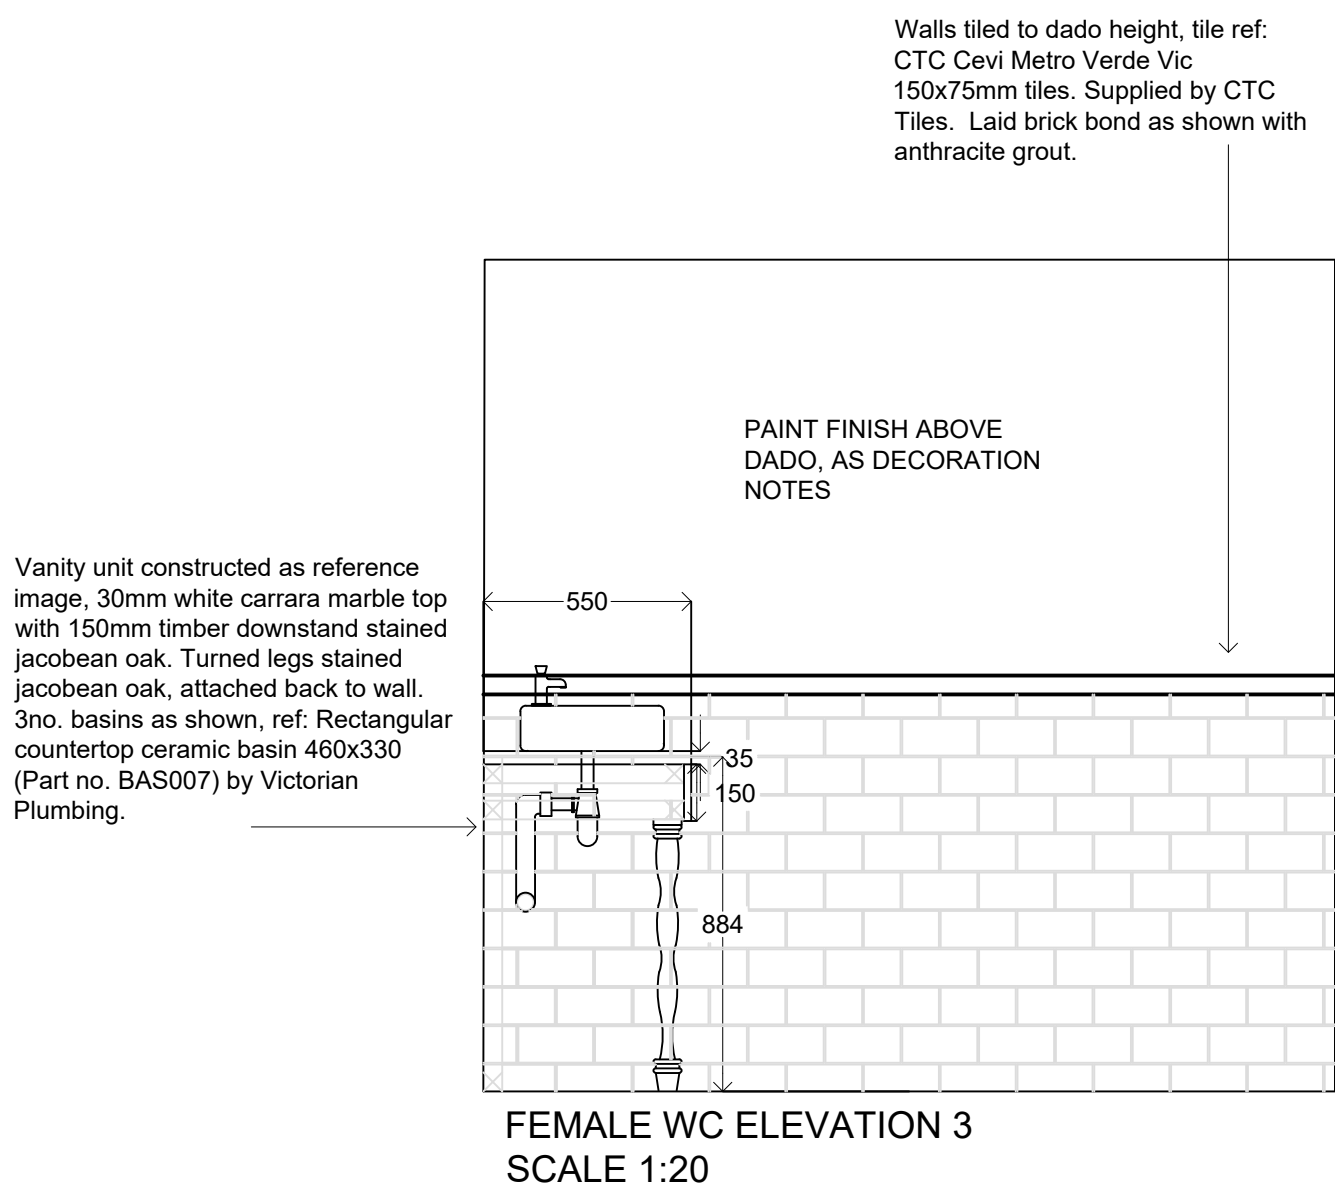


FEMALE WC ELEVATION 3
SCALE 1:20



Vanity unit constructed as reference image. 30mm white carrara marble top with 150mm timber downstand stained jacobean oak. Turned legs stained jacobean oak, attached back to wall. 3no. basins as shown, ref: Rectangular countertop ceramic basin 460x330 (Part no. BAS007) by Victorian Plumbing.

Walls tiled to dado height, tile ref: CTC Cevi Metro Verde Vic 150x75mm tiles. Supplied by CTC Tiles. Laid brick bond as shown with anthracite grout. 2no. Hand dryers.

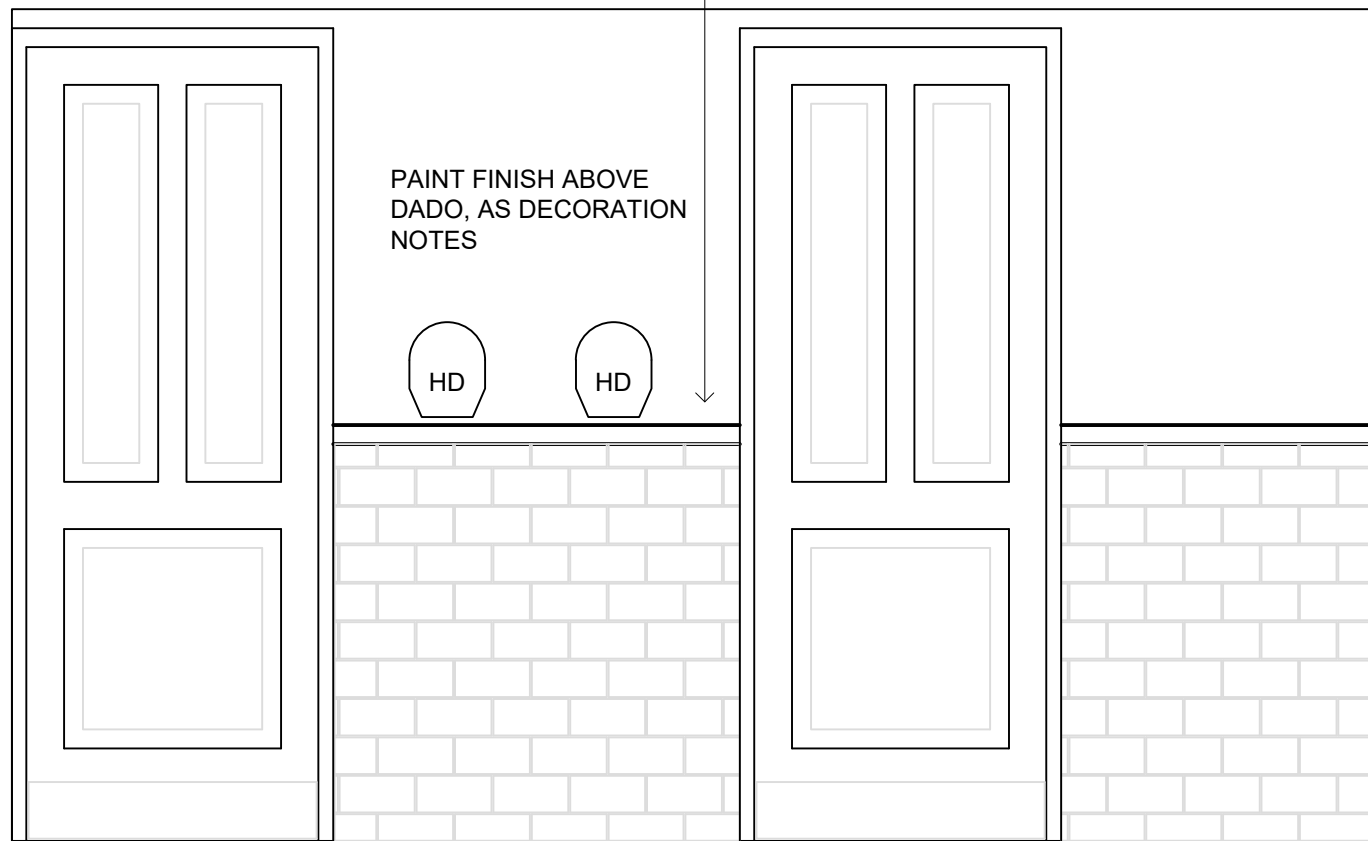

FEMALE WC ELEVATION 4
SCALE 1:20

Decoration:
Samples must be provided prior to application & approved


Walls tiled to dado in tile ref: CTC CEVI METRO VERDE VIC 75x150 tiles supplied by CTC tiles, laid brick bond as shown with anthracite grout, walls above dado painted in colour ref: Farrow & Ball, Hardwick White No. 5

Walls tiled to dado in tile ref: EQ Carrara Metro Gloss 75x150 tiles supplied by CTC tiles, laid brick bond as shown with grey grout, walls above dado painted in colour ref: Coat Paints, Darlington

Walls tiled full height in tile ref: EQ Carrara Metro Gloss 75x150 tiles supplied by CTC tiles, laid brick bond as shown with grey grout

Notes:

1. THE COPYRIGHT OF THIS DRAWING IS VESTED IN LW Designs AND IT MAY NOT BE REPRODUCED IN WHOLE OR PART OR USED FOR THE MANUFACTURE OF ANY ARTICLE WITHOUT THE EXPRESS PERMISSION OF THE COPYRIGHT HOLDERS.
2. CONTRACTORS ARE TO CHECK ALL SIZES AND DIMENSIONS BEFORE SETTING OUT ANY SITE OR SHOPWORK. ANY ERRORS OR DISCREPANCIES MUST BE REPORTED TO THE DESIGNER.
3. THIS DRAWING IS TO BE READ IN CONJUNCTION WITH ALL RELEVANT ARCHITECTS, SERVICE ENGINEER'S AND LW Designs DRAWINGS AND SPECIFICATIONS.

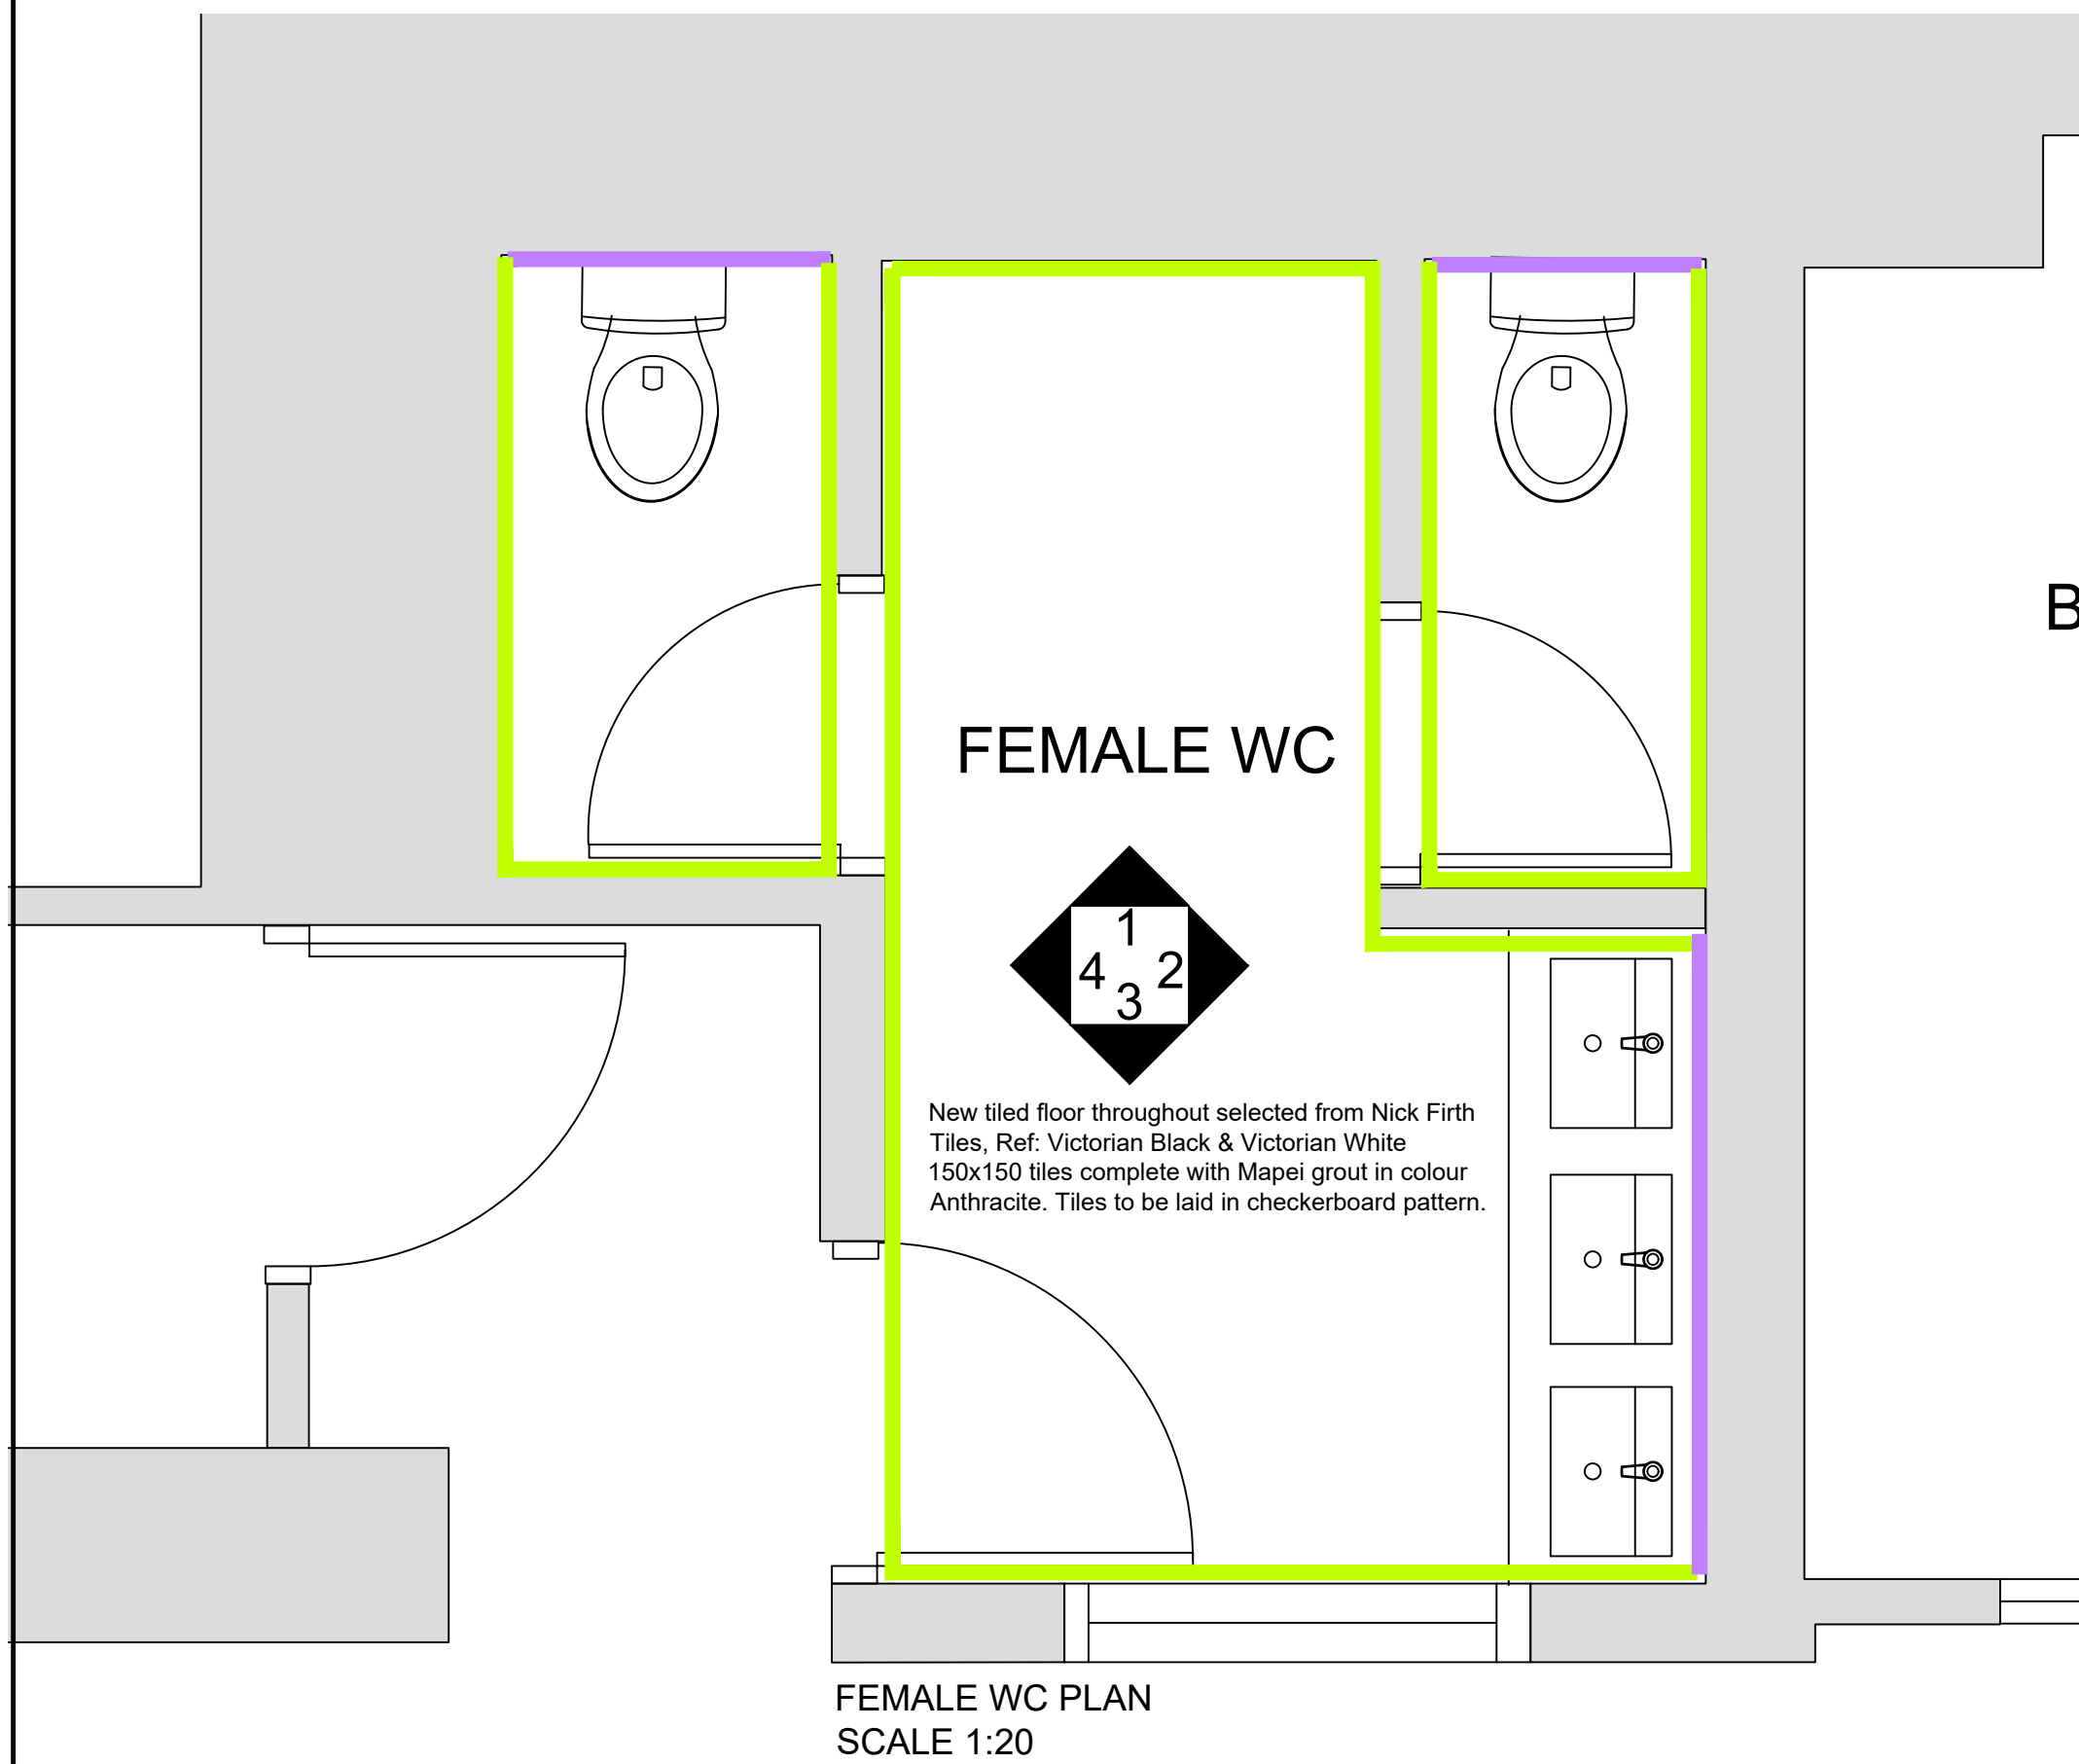

FEMALE WC PLAN
SCALE 1:20

REV.	DESCRIPTION:	BY:	DATE:
	STATUS:		

LW Designs

Linthwaite
Huddersfield

07982067370
l.w.designs@outlook.com

CLIENT:

Mellor Homes
The Jodrell Arms

ARCHITECT:

LW Interior Design
Huddersfield

SITE:

The Jodrell Arms
Whaley Bridge

TITLE:

Proposed Female WC Details

SCALE AT A1:	DATE:	DRAWN:	CHECKED:
1:20	Apr 24	LW	LW
PROJECT NO:	DRAWING NO:	REVISION:	
//2000-014	2000-014/ 09		