


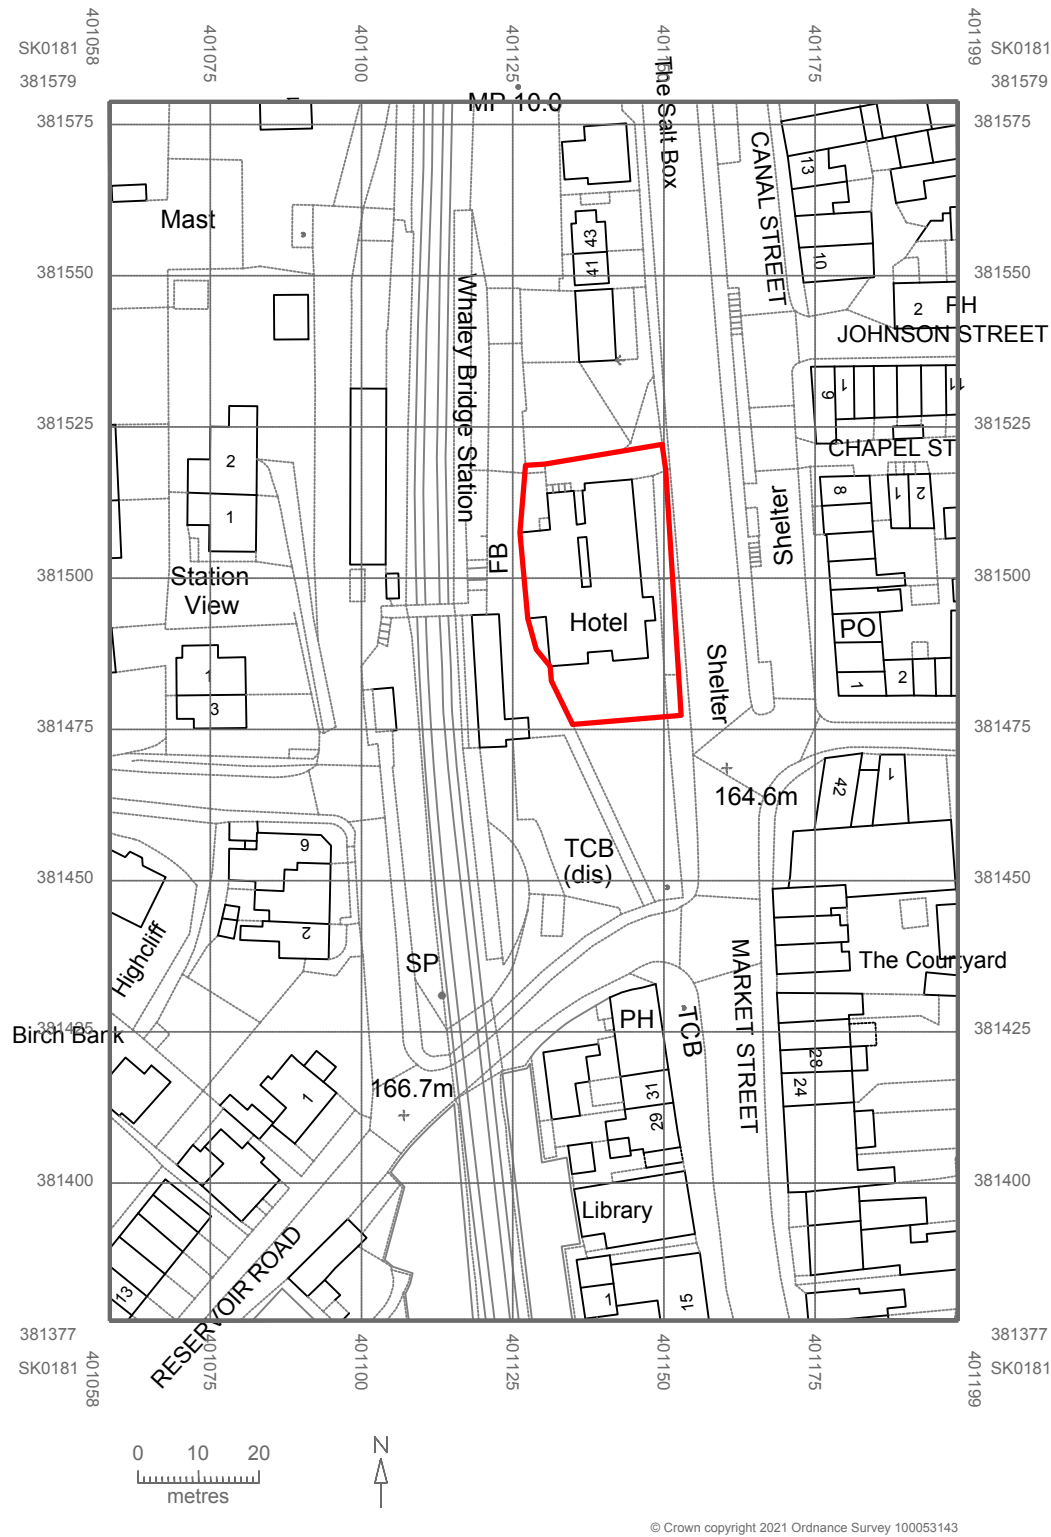

EXISTING LOCATION PLAN 1:1250

SWOFO

ARCHITECTS

19 HOLMFIELD
BUXTON
SK17 9DF
0784183625
studio@swofo.co.uk
www.swofo.co.uk

REVISION	DATE	NOTES	REVISION	DATE	NOTES	A_JAH2_E_100 EXISTING LOCATION PLAN	A
A	18.10.2021	A - LOCATION AND BLOCK PLAN ISSUE				Jodrell Arms Hotel	1:1250
						39 Market Street, Whaley Bridge, SK23 7AA	@ A3
						The Jodrell Arms Limited	

© SWOFO ARCHITECTS LTD - REGISTERED COMPANY 10241323. This drawing are the copyright of the Architect and may not be reproduced without written permission. Written dimensions should be followed and checked before construction on site by the contractor.