




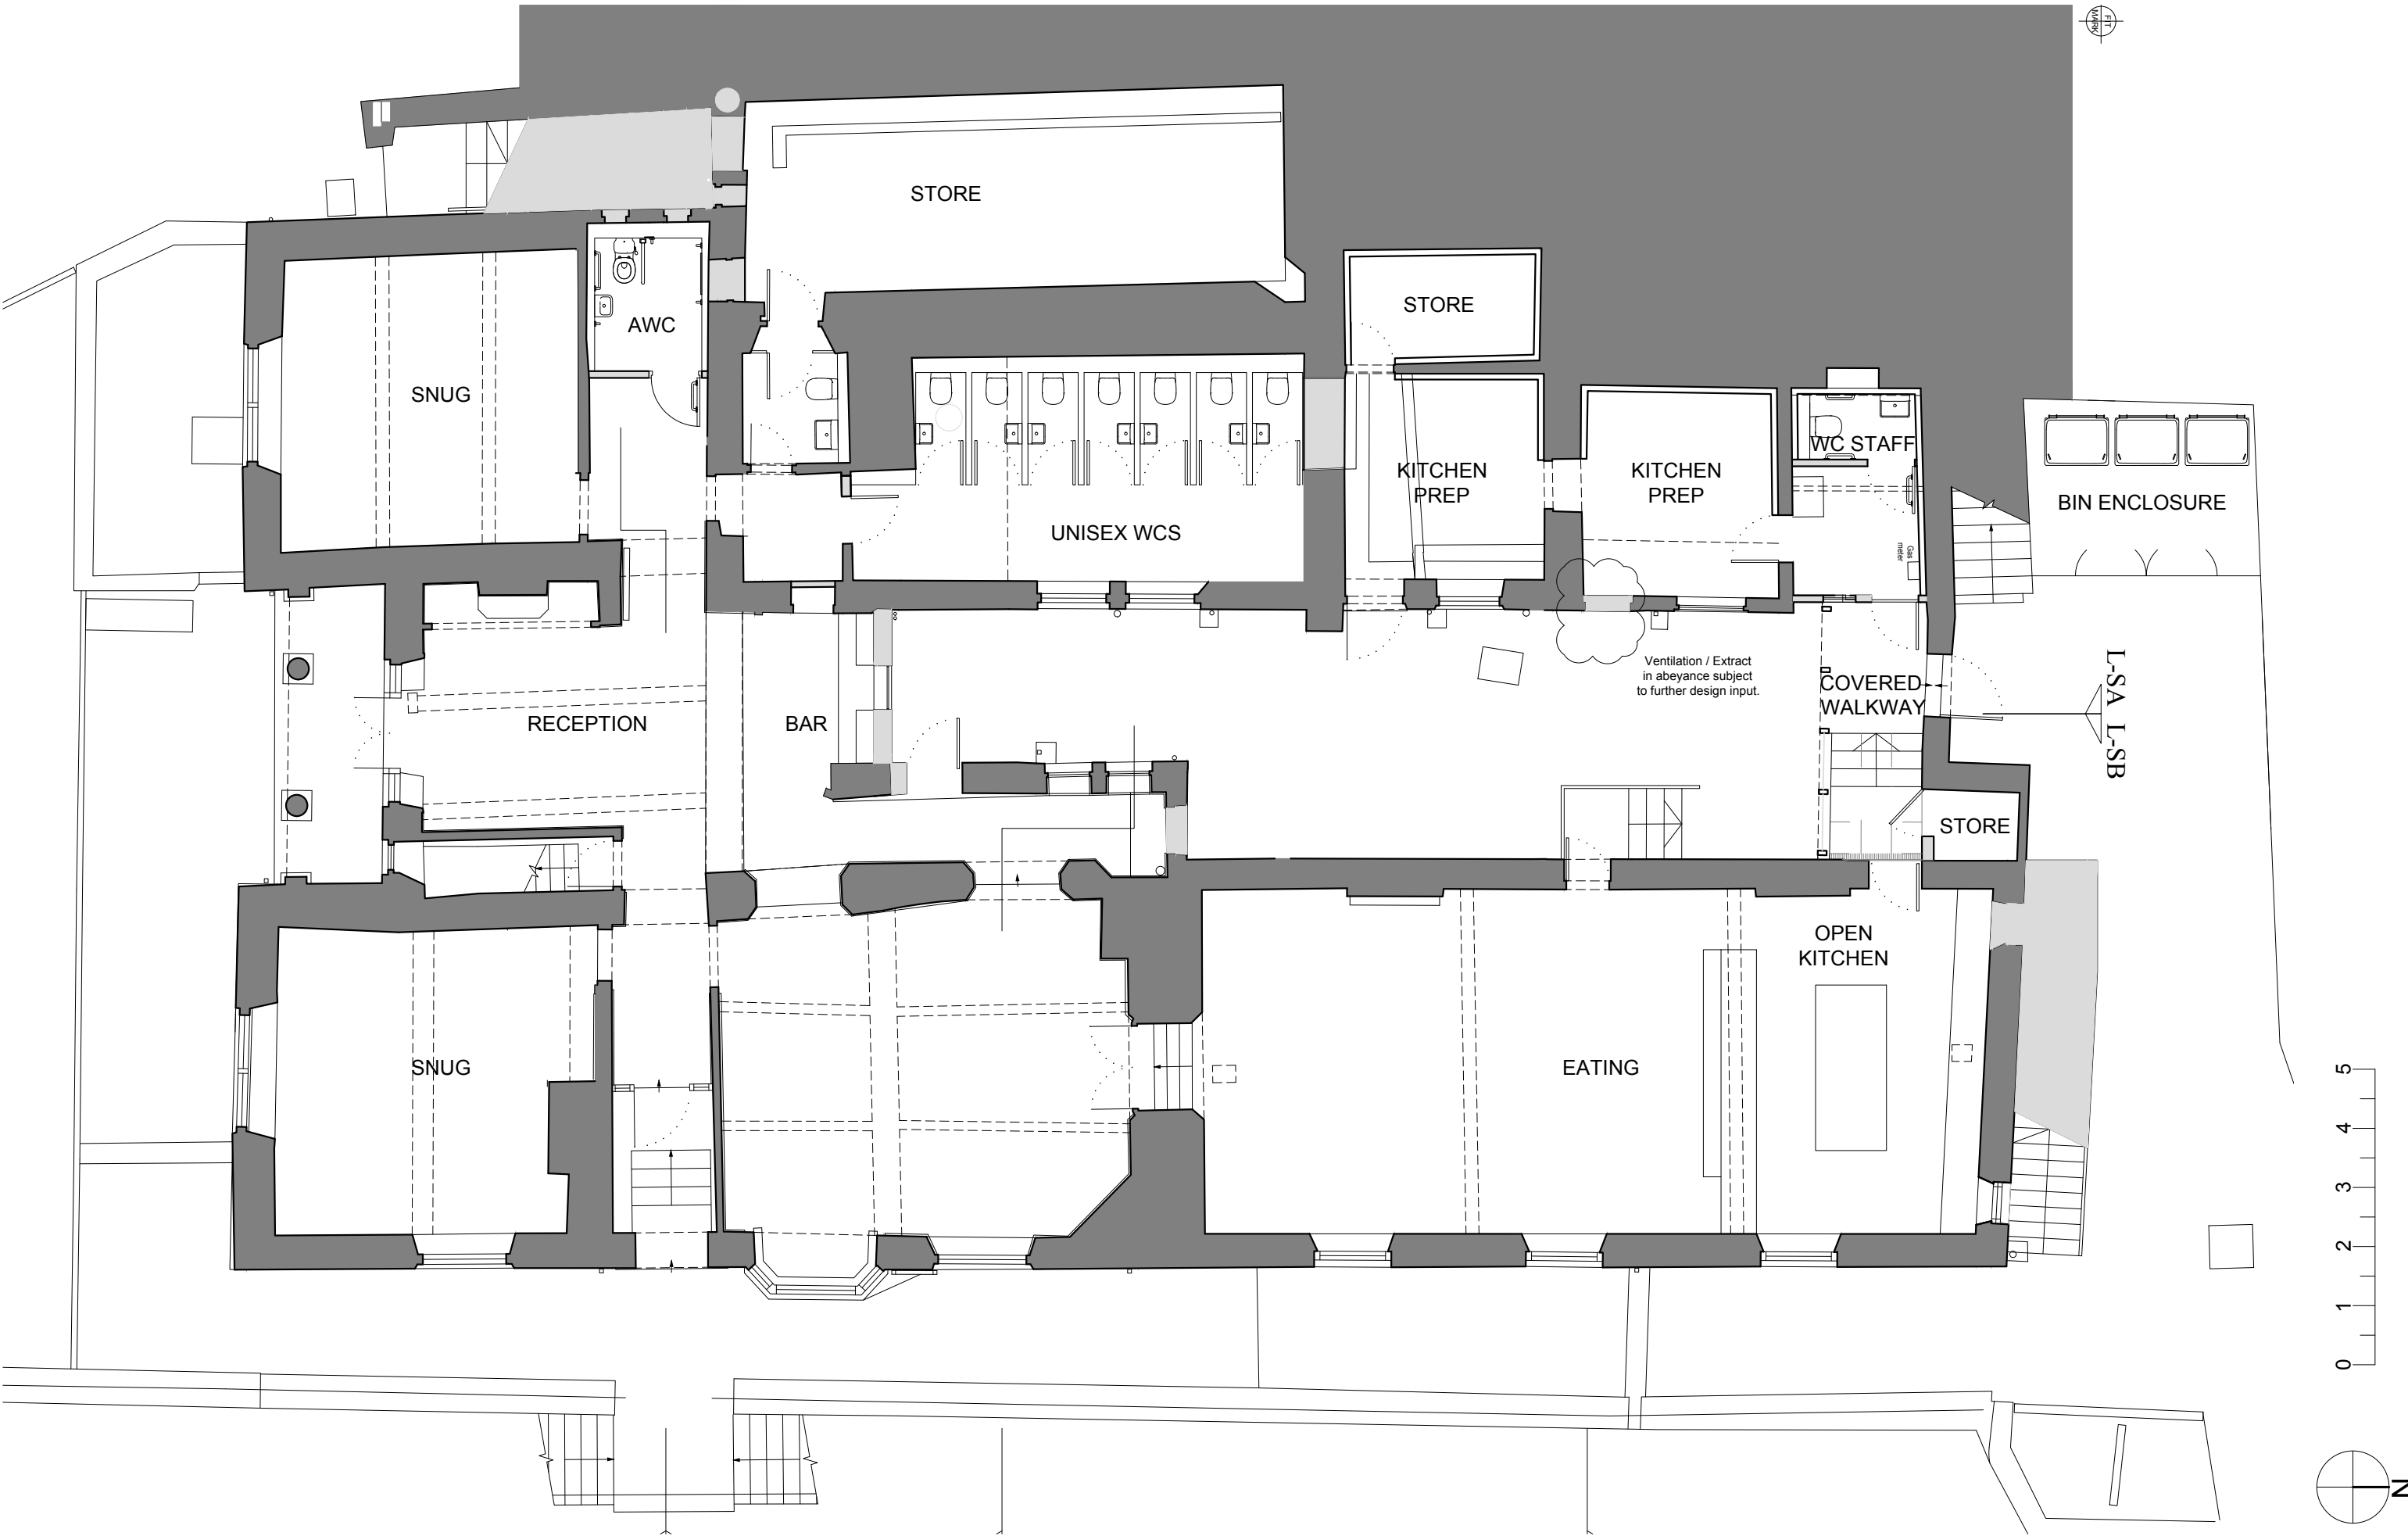




REVISION	DATE	NOTES	REVISION	DATE	NOTES	A_JAH2_P_300 PROPOSED GROUND PLAN	B
A	18.11.2021	A - PLANNING ISSUE				Jodrell Arms Hotel	1:100
B	21.02.2022	B - PLANNING ISSUE				39 Market Street, Whaley Bridge, SK23 7AA	@ A3
© SWOFO ARCHITECTS LTD - REGISTERED COMPANY 10241323. This drawing are the copyright of the Architect and may not be reproduced without written permission. Written dimensions should be followed and checked before construction on site by the contractor.						The Jodrell Arms Limited	



REVISION	DATE	NOTES	REVISION	DATE	NOTES	A_JAH2_P_301 PROPOSED FIRST FLOOR PLAN		B
A	11.10.2021	A - Planning Issue				Jodrell Arms Hotel		1:100
B	07.02.2023	B - Planning Issue				39 Market Street, Whaley Bridge, SK23 7AA		@ A3
© SWOFO ARCHITECTS LTD - REGISTERED COMPANY 10241323. This drawing are the copyright of the Architect and may not be reproduced without written permission. Written dimensions should be followed and checked before construction on site by the contractor.						The Jodrell Arms Limited		

REVISION	DATE	NOTES	REVISION	DATE	NOTES	A_JAH2_P_302	B
A	11.10.2021	A - Planning Issue				PROPSOED SECOND FLOOR PLAN	
B	21.02.2022	B - PLANNING ISSUE				Jodrell Arms Hotel	
						39 Market Street, Whaley Bridge, SK23 7AA	
© SWOFO ARCHITECTS LTD - REGISTERED COMPANY 10241323. This drawing are the copyright of the Architect and may not be reproduced without written permission. Written dimensions should be followed and checked before construction on site by the contractor.						The Jodrell Arms Limited	1:100 @ A3

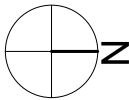
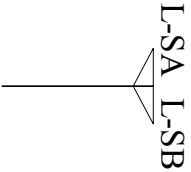
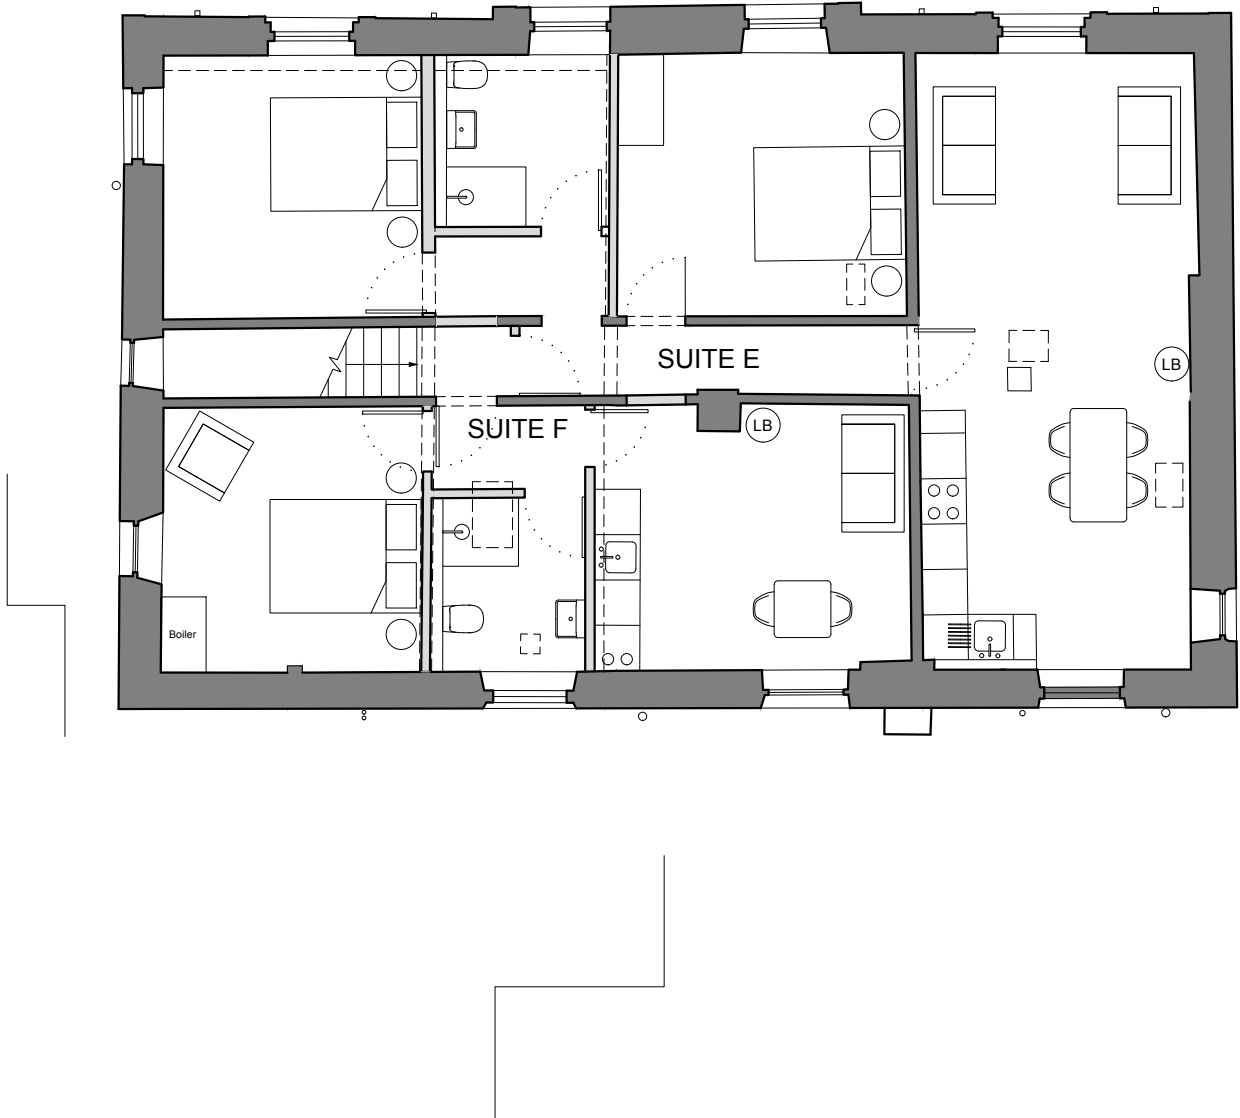


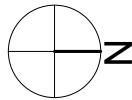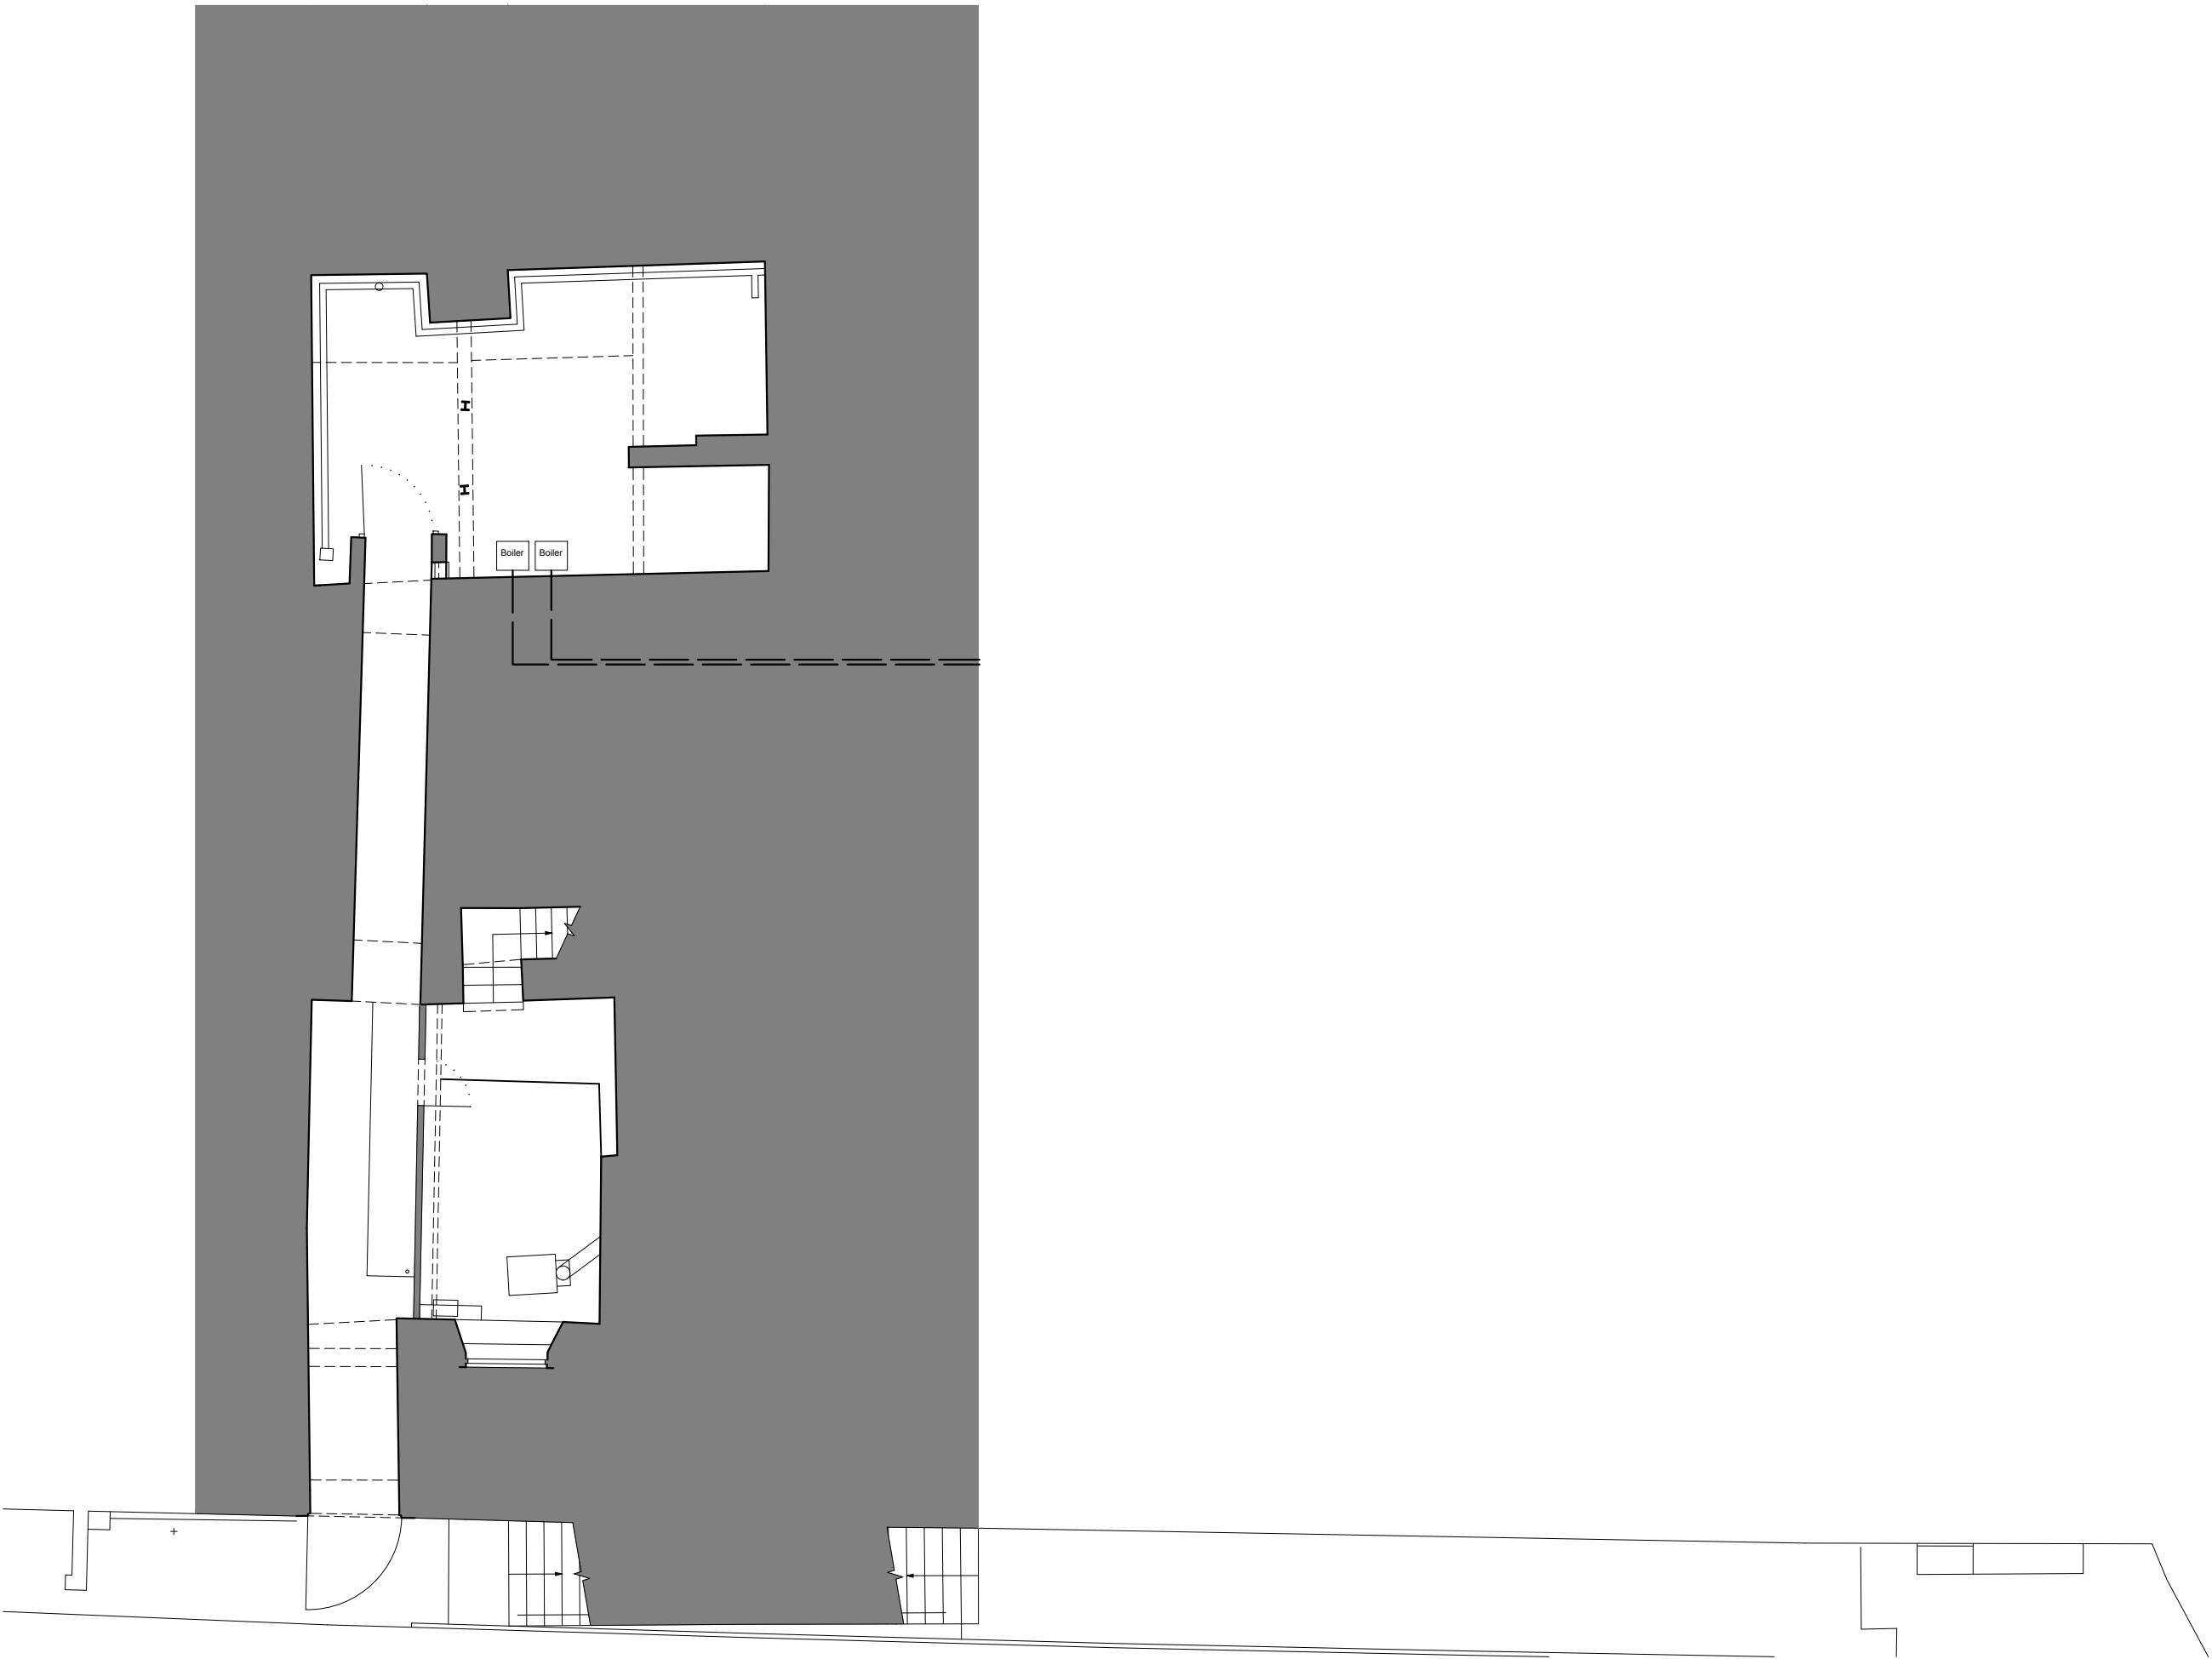

SWOFO
ARCHITECTS

19 HOLMFIELD
BUXTON
SK17 9DF
0784183625
studio@swofo.co.uk
www.swofo.co.uk

REVISION	DATE	NOTES	REVISION	DATE	NOTES	A_JAH2_P_303 PROPOSED CELLAR FLOOR PLAN	B
A	18.10.2021	A - PLANNING ISSUE				Jodrell Arms Hotel	1:100
B	21.02.2022	B - PLANNING ISSUE				39 Market Street, Whaley Bridge, SK23 7AA	@ A3
© SWOFO ARCHITECTS LTD - REGISTERED COMPANY 10241323. This drawing are the copyright of the Architect and may not be reproduced without written permission. Written dimensions should be followed and checked before construction on site by the contractor.						The Jodrell Arms Limited	

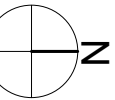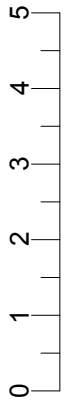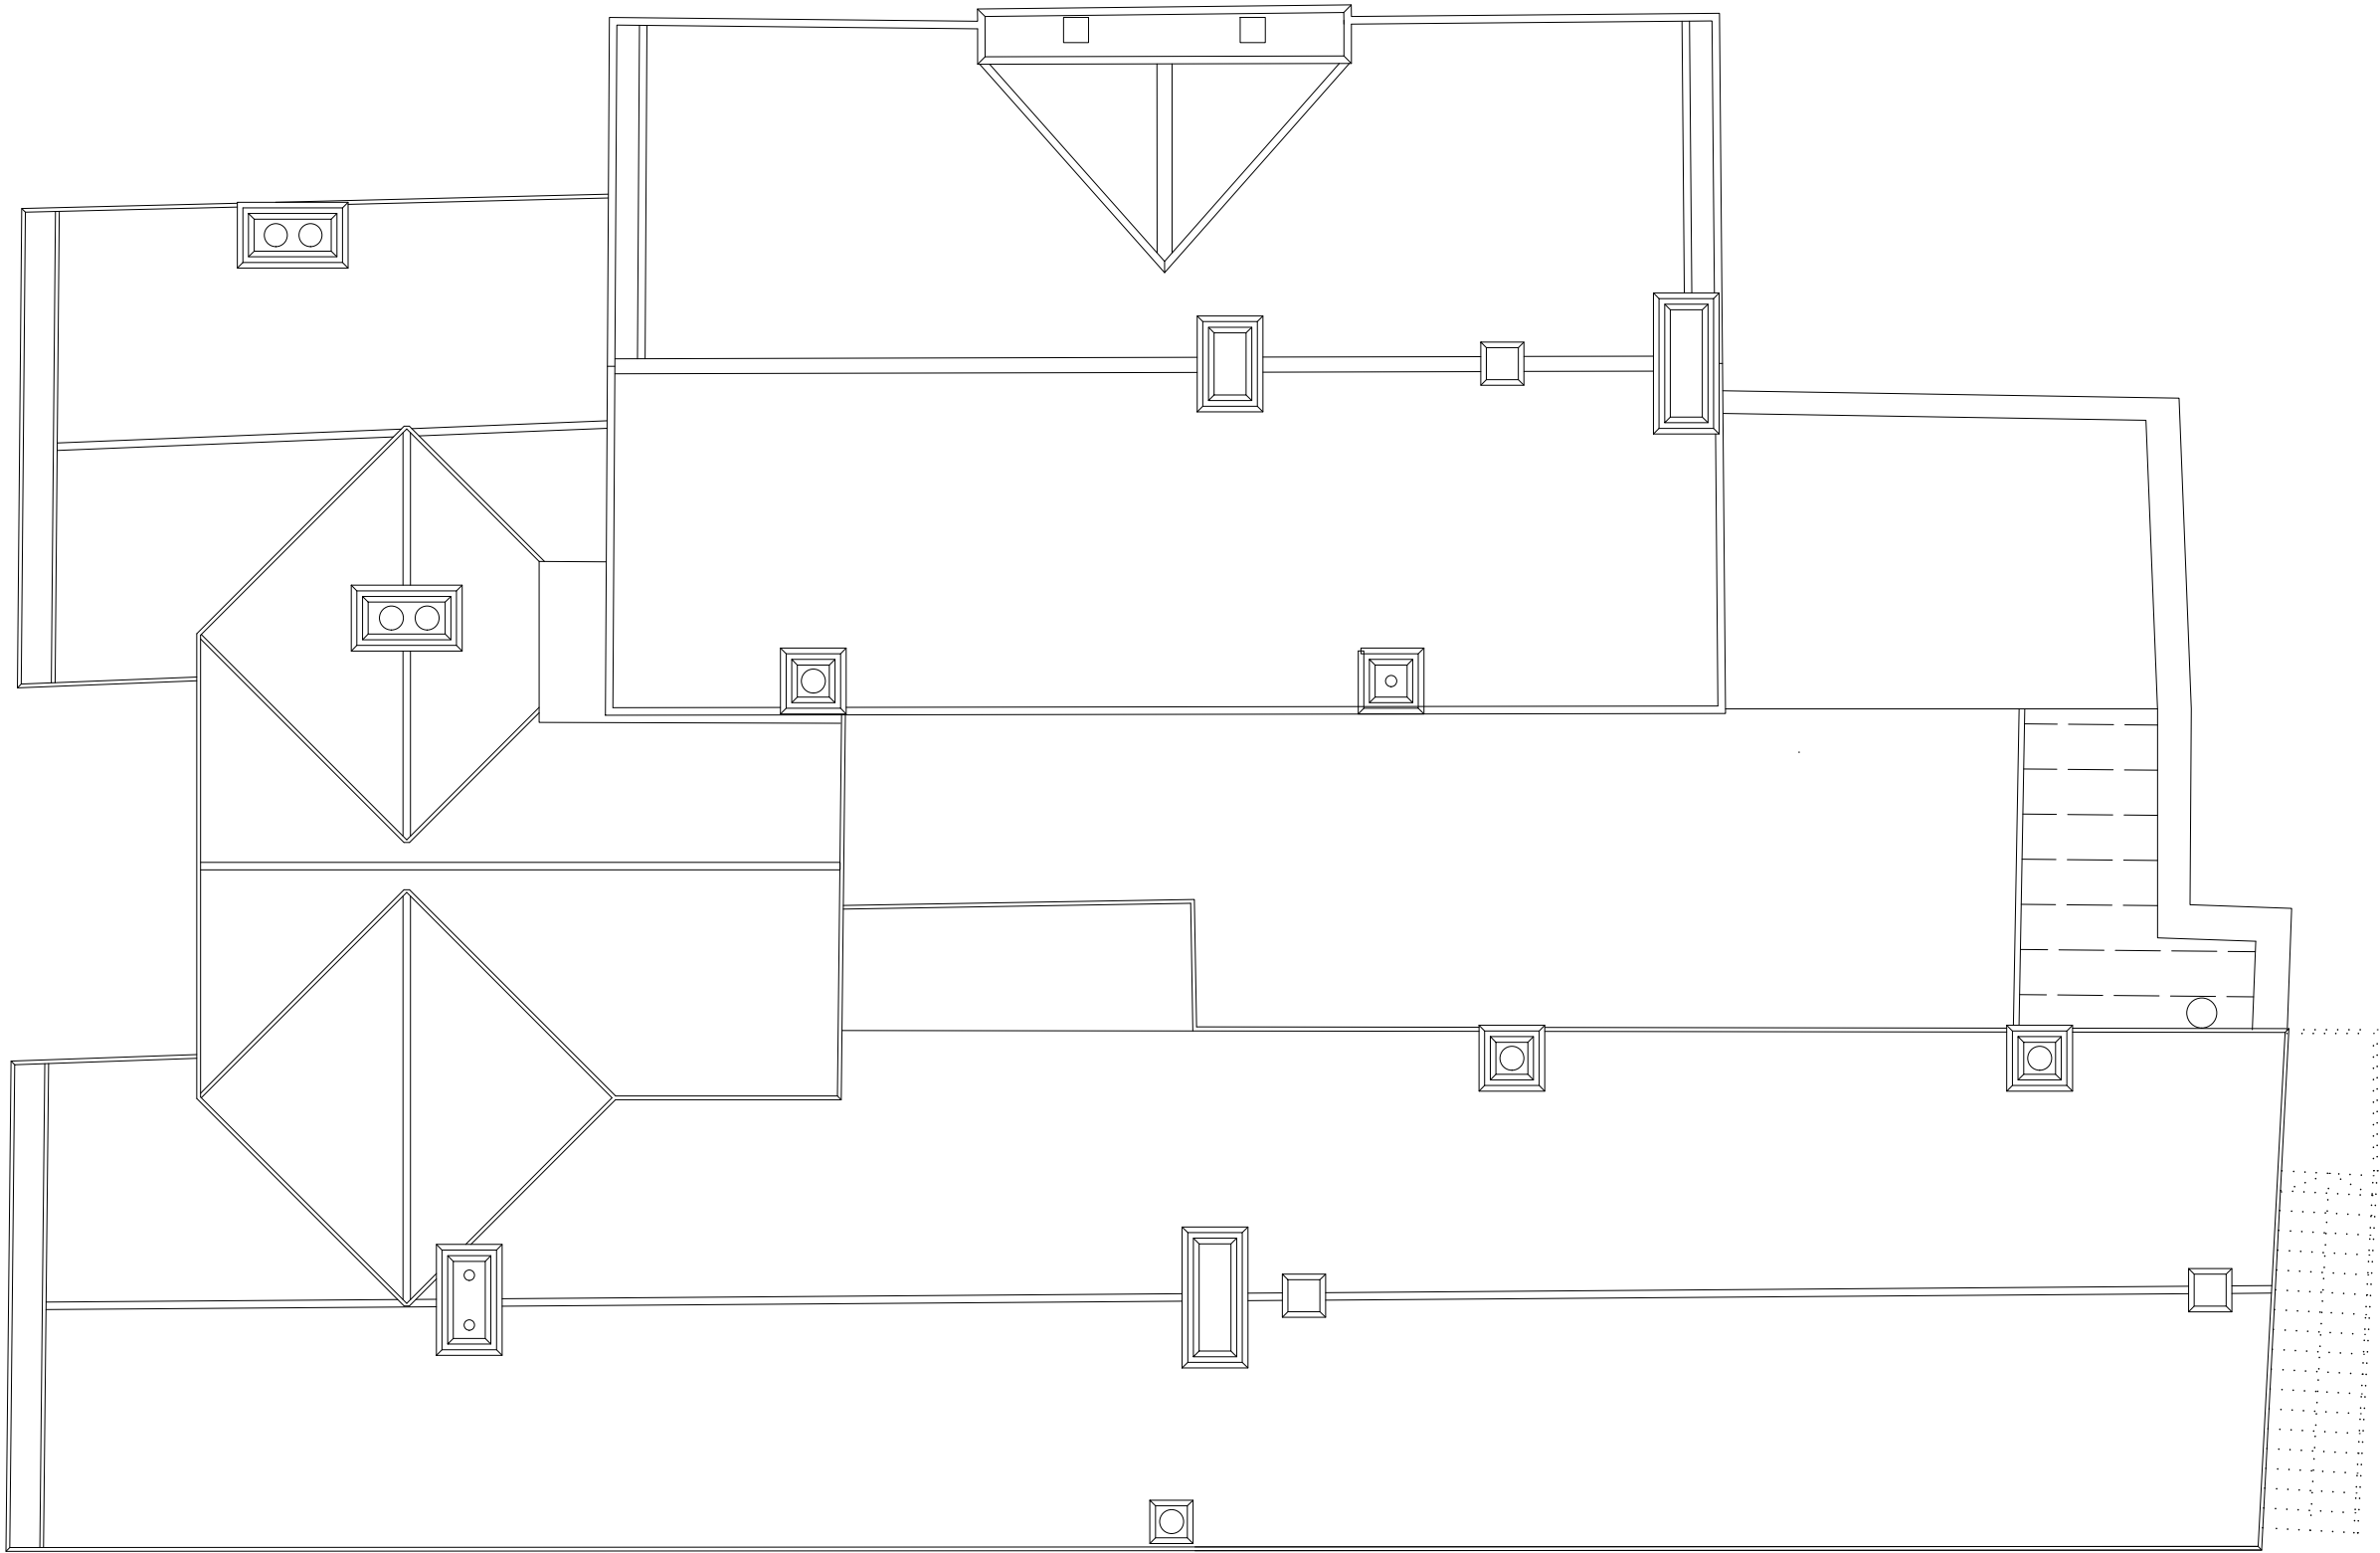

SWOFO
ARCHITECTS


19 HOLMFIELD
BUXTON
SK17 9DF
0784183625
studio@swofo.co.uk
www.swofo.co.uk

REVISION	DATE	NOTES	REVISION	DATE	NOTES	A_JAH2_P_304 PROPOSED ROOF PLAN	
A	18.10.2021	A - PLANNING ISSUE	D	04.05.2020	D - PLANNING ISSUE	Jodrell Arms Hotel	1:100
B	21.02.2022	B - PLANNING ISSUE				39 Market Street, Whaley Bridge, SK23 7AA	@ A3
© SWOFO ARCHITECTS LTD - REGISTERED COMPANY 10241323. This drawing are the copyright of the Architect and may not be reproduced without written permission. Written dimensions should be followed and checked before construction on site by the contractor.						The Jodrell Arms Limited	



ELEVATION - MARKET STREET

REVISION	DATE	NOTES	REVISION	DATE	NOTES	A_JAH2_P_400	B
A	18.10.2021	A - PLANNING ISSUE				PROPOSED EAST ELEVATION	
B	21.02.2022	B - PLANNING ISSUE				Jodrell Arms Hotel	1:100
						39 Market Street, Whaley Bridge, SK23 7AA	@ A3
© SWOFO ARCHITECTS LTD - REGISTERED COMPANY 10241323. This drawing are the copyright of the Architect and may not be reproduced without written permission. Written dimensions should be followed and checked before construction on site by the contractor.						The Jodrell Arms Limited	

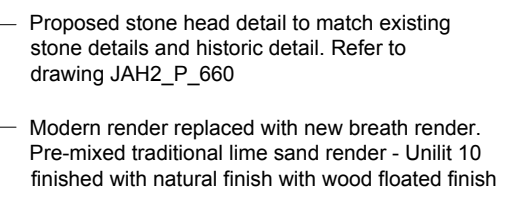

Age group	Number of people
0-10	1
11-20	2
21-30	3
31-40	4
41-50	5
51-60	4
61-70	3
71-80	2
81-90	1
91-100	0

SWOFO
ARCHITECTS

REVISION	DATE	NOTES	REVISION	DATE	NOTES	A_JAH2_P_401	B	
A	18.10.2021	A - PLANNING ISSUE				PROPOSED SOUTH ELEVATION		
B	21.02.2022	B - PLANNING ISSUE				Jodrell Arms Hotel		1:100
						39 Market Street, Whaley Bridge, SK23 7AA		@ A3
© SWOFO ARCHITECTS LTD - REGISTERED COMPANY 10241323. This drawing are the copyright of the Architect and may not be reproduced without written permission. Written dimensions should be followed and checked before construction on site by the contractor.						The Jodrell Arms Limited		



DATUM 160.000m




ELEVATION - RAILWAY SIDE

SWOFO
ARCHITECTS


19 HOLMFIELD
BUXTON
SK17 9DF
0784183625
studio@swofa.co.uk
www.swofa.co.uk

REVISION	DATE	NOTES	REVISION	DATE	NOTES	A_JAH2_P_402	B	
A	18.10.2021	A - PLANNING ISSUE				PROPOSED WEST ELEVATION		
B	21.02.2022	B - PLANNING ISSUE				Jodrell Arms Hotel		1:100
						39 Market Street, Whaley Bridge, SK23 7AA		@ A3
© SWOFO ARCHITECTS LTD - REGISTERED COMPANY 10241323. This drawing are the copyright of the Architect and may not be reproduced without written permission. Written dimensions should be followed and checked before construction on site by the contractor.						The Jodrell Arms Limited		

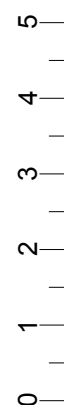

ELEVATION - REAR

REVISION	DATE	NOTES	REVISION	DATE	NOTES	A_JAH2_P_403	B	
A	18.10.2021	A - PLANNING ISSUE				PROPOSED NORTH ELEVATION		
B	21.02.2022	B - PLANNING ISSUE				Jodrell Arms Hotel		1:100
						39 Market Street, Whaley Bridge, SK23 7AA		@ A3
© SWOFO ARCHITECTS LTD - REGISTERED COMPANY 10241323. This drawing are the copyright of the Architect and may not be reproduced without written permission. Written dimensions should be followed and checked before construction on site by the contractor.						The Jodrell Arms Limited		

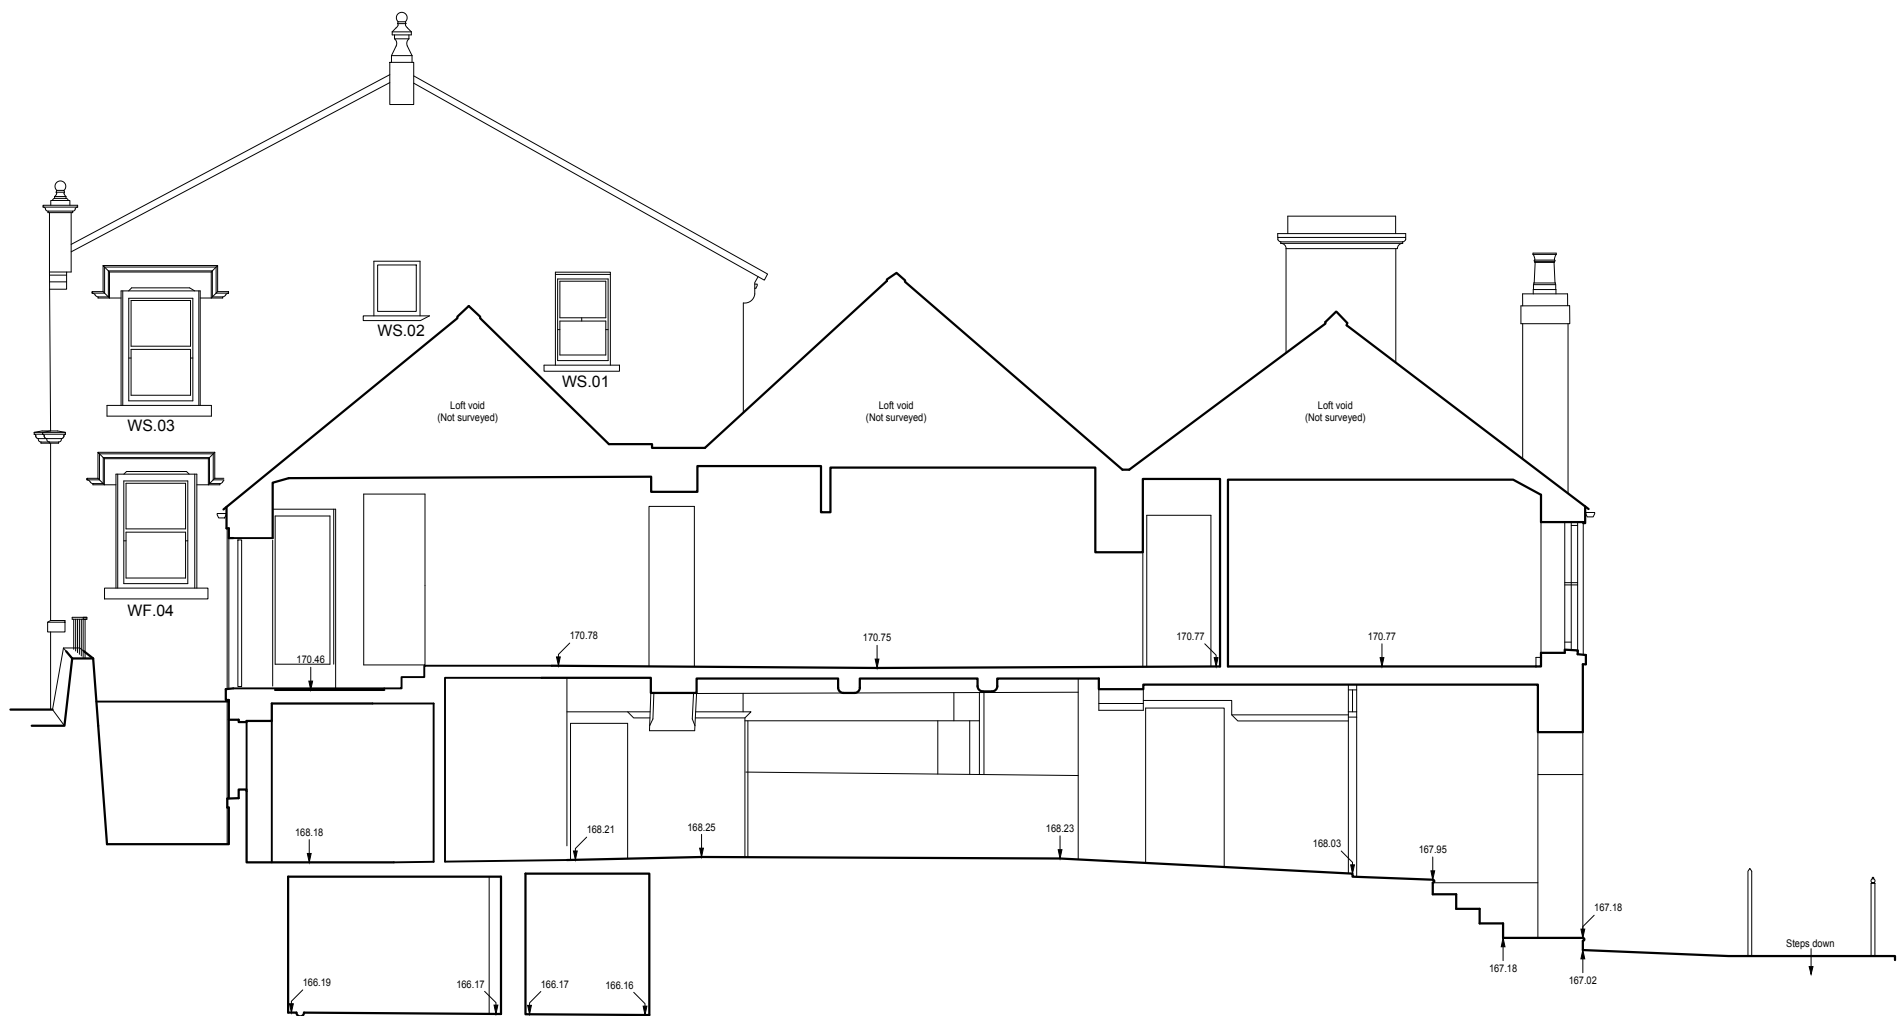

DATUM 160.000m


SECTION A - A' (LOOKING NORTH)




REVISION	DATE	NOTES	REVISION	DATE	NOTES	A_JAH2_P_500	
A	18.10.2021	A - PLANNING ISSUE				PROPOSED SECTION AA	
B	21.02.2022	B - PLANNING ISSUE				Jodrell Arms Hotel	
						39 Market Street, Whaley Bridge, SK23 7AA	
						The Jodrell Arms Limited	
© SWOFO ARCHITECTS LTD - REGISTERED COMPANY 10241323. This drawing are the copyright of the Architect and may not be reproduced without written permission. Written dimensions should be followed and checked before construction on site by the contractor.							




LONG-SECTION A-A' (LOOKING WEST)

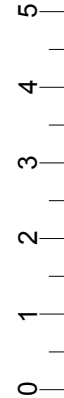

REVISION	DATE	NOTES	REVISION	DATE	NOTES	A_JAH2_P_502	B
A	18.10.2021	A - PLANNING ISSUE				PROPOSED LONG SECTION AA - WEST	
B	21.02.2022	B - PLANNING ISSUE				Jodrell Arms Hotel	
						39 Market Street, Whaley Bridge, SK23 7AA	
© SWOFO ARCHITECTS LTD - REGISTERED COMPANY 10241323. This drawing are the copyright of the Architect and may not be reproduced without written permission. Written dimensions should be followed and checked before construction on site by the contractor.						The Jodrell Arms Limited	@ A3

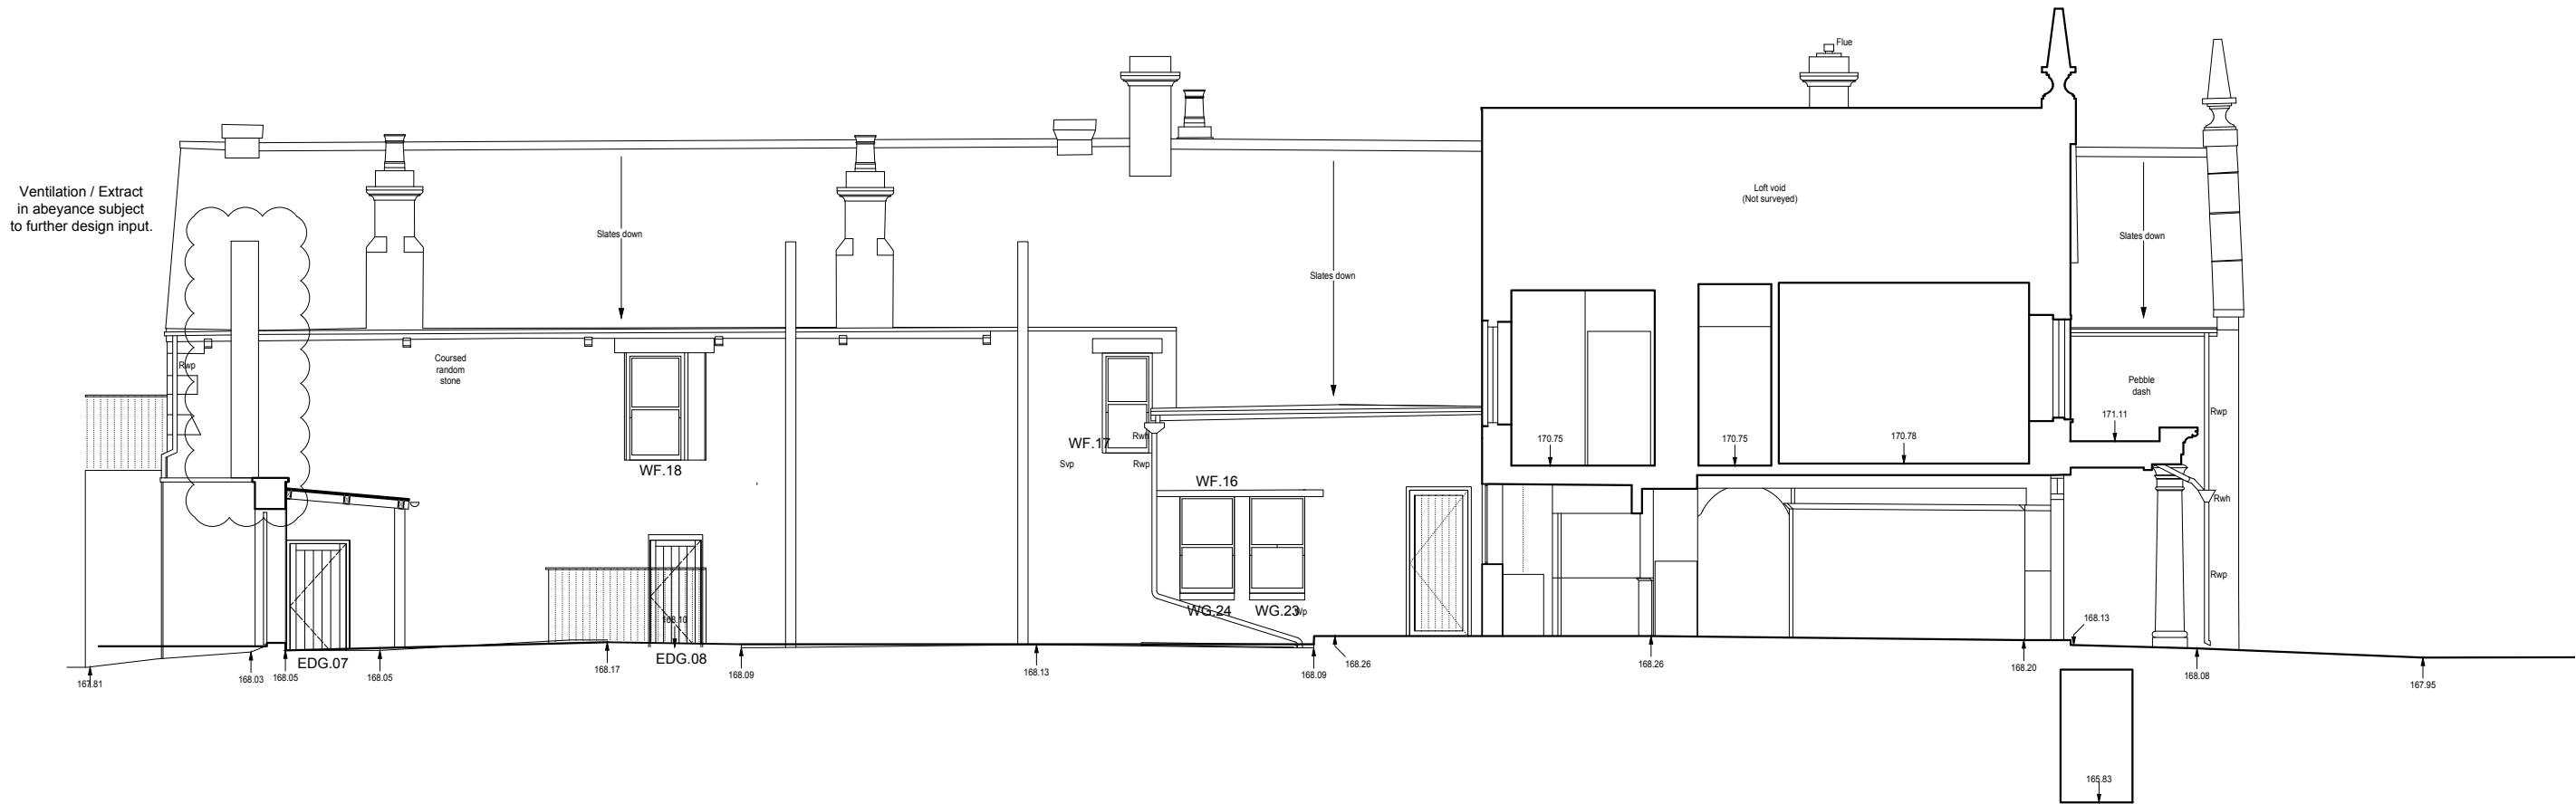

DATUM 160.000m

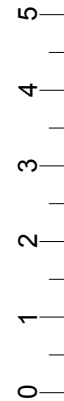


SECTION A-A' LOOKING EAST

SWOFO
ARCHITECTS

19 HOLMFIELD
BUXTON
SK17 9DF
0784183625
studio@swofo.co.uk
www.swofo.co.uk

REVISION	DATE	NOTES	REVISION	DATE	NOTES	A_JAH2_P_503	B
A	18.10.2021	A - PLANNING ISSUE				PROPOSED LONG SECTION AA EAST	
B	21.02.2022	B - PLANNING ISSUE				Jodrell Arms Hotel	
						39 Market Street, Whaley Bridge, SK23 7AA	
© SWOFO ARCHITECTS LTD - REGISTERED COMPANY 10241323. This drawing are the copyright of the Architect and may not be reproduced without written permission. Written dimensions should be followed and checked before construction on site by the contractor.						The Jodrell Arms Limited	1:100 @ A3

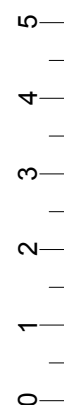

SECTION B - B'

REVISION	DATE	NOTES	REVISION	DATE	NOTES	A_JAH2_P_504	B	
A	18.10.2021	A - PLANNING ISSUE				PROPOSED SECTION BB		
B	21.02.2022	B - PLANNING ISSUE				Jodrell Arms Hotel		1:100
						39 Market Street, Whaley Bridge, SK23 7AA		@ A3
© SWOFO ARCHITECTS LTD - REGISTERED COMPANY 10241323. This drawing are the copyright of the Architect and may not be reproduced without written permission. Written dimensions should be followed and checked before construction on site by the contractor.						The Jodrell Arms Limited		