



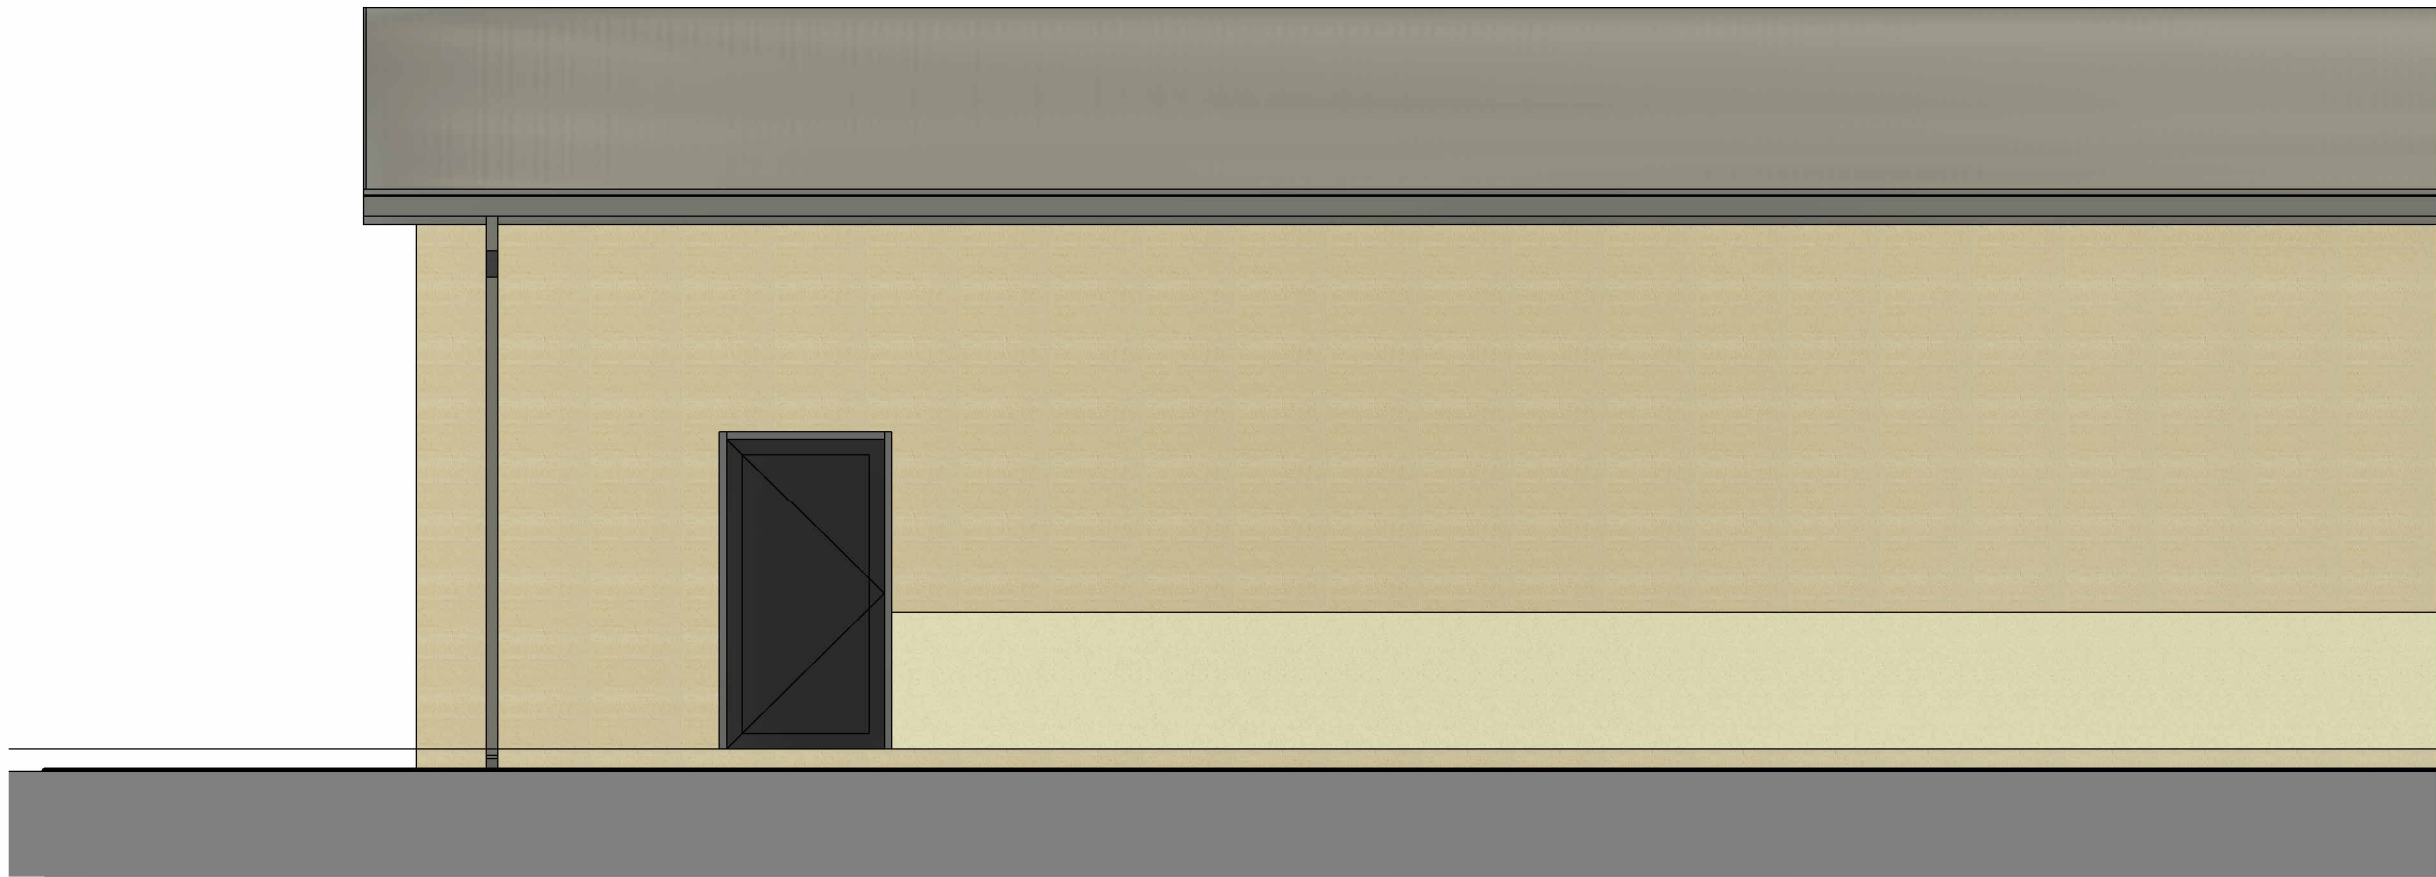

1 North East Elevation
1 : 50

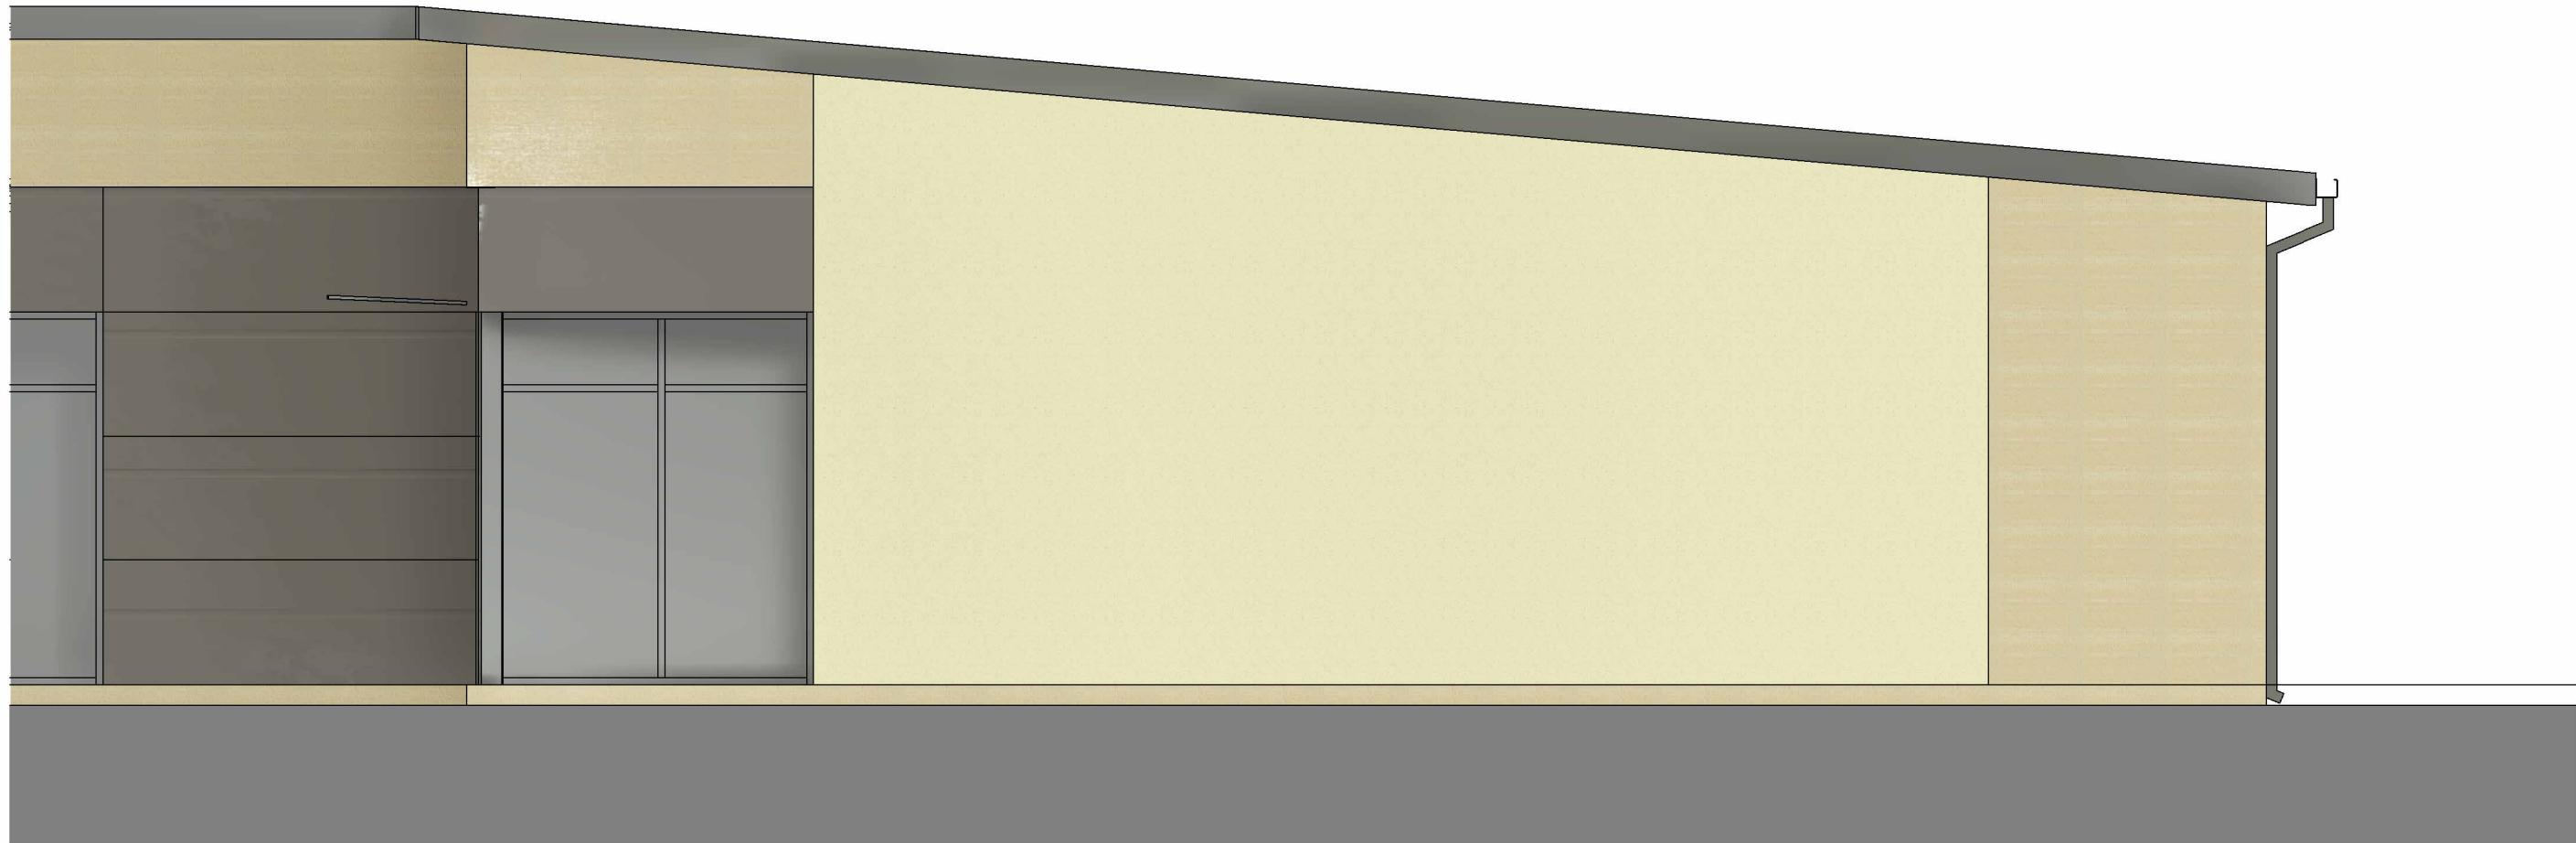

3 South East Elevation
1 : 50



4 South West Elevation
1 : 50