



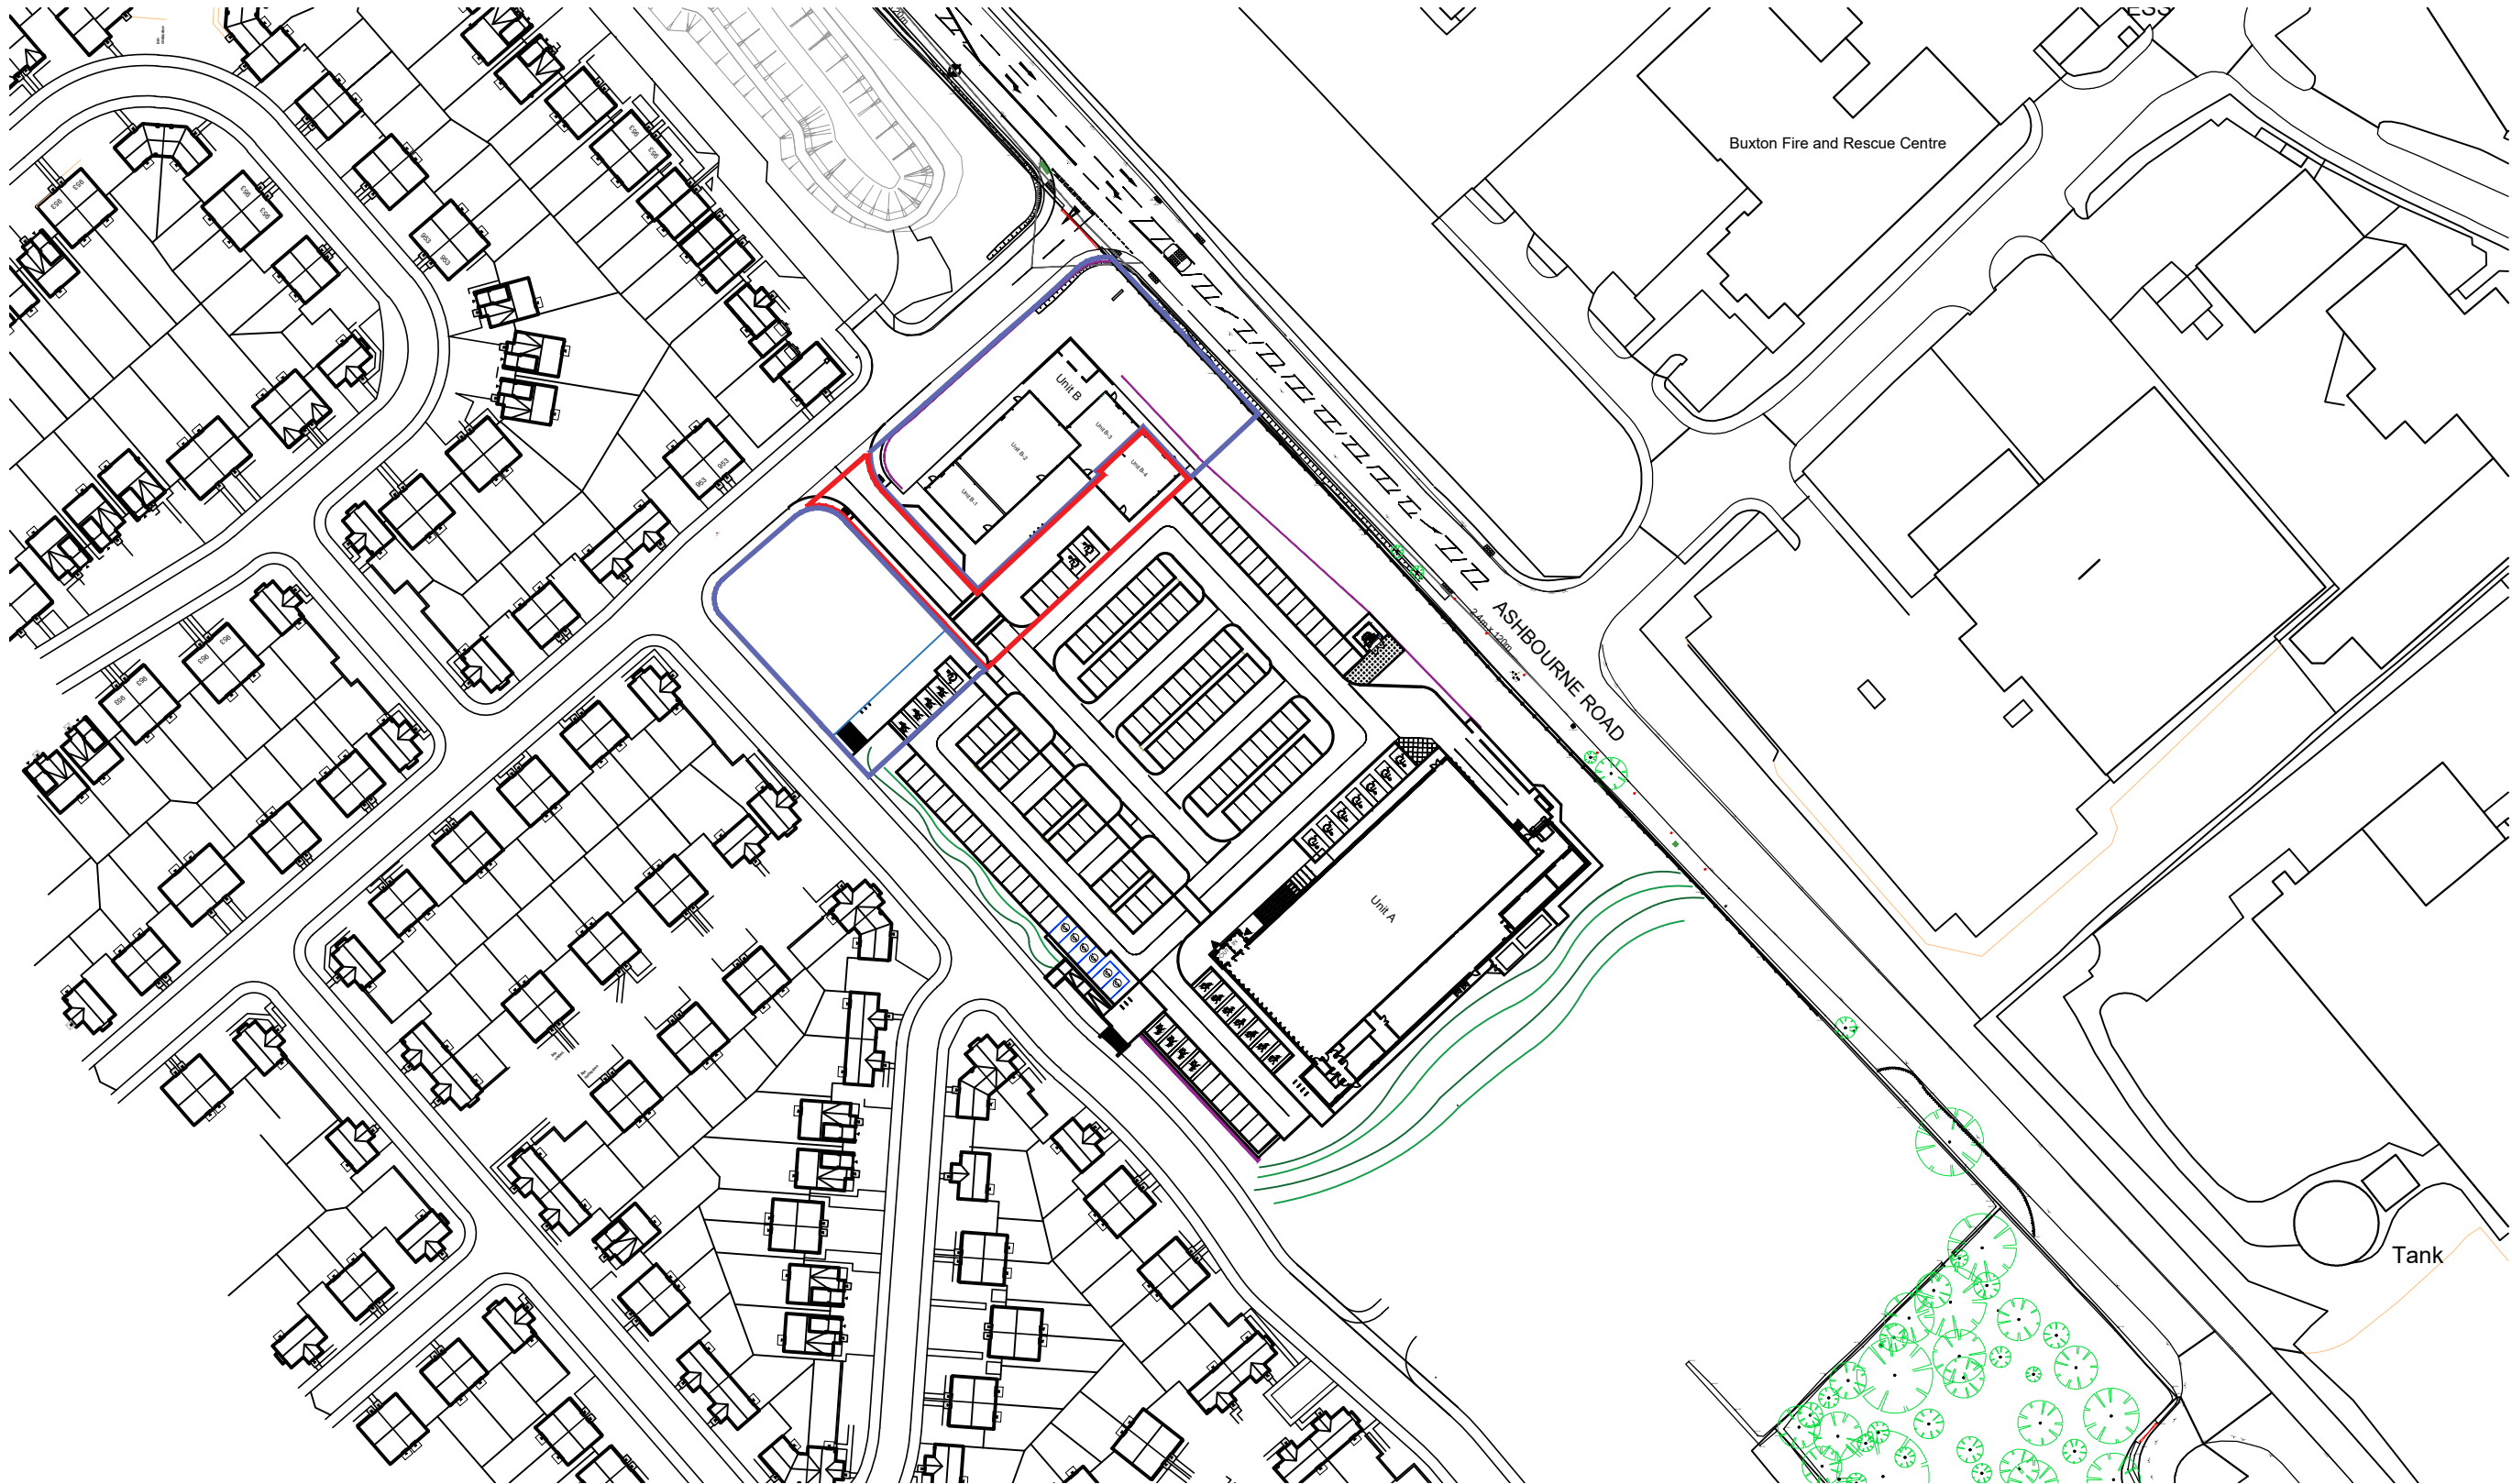

1

Location Plan

1:1250

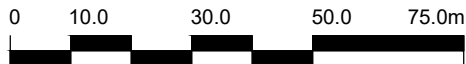

The copyright of this drawing is vested with Corstorphine & Wright Ltd and must not be copied or reproduced without the consent of the company.

|      |                  |          |      |      |
|------|------------------|----------|------|------|
| 02   | Red line amended | 13.06.24 | IH   | JA   |
| 01   | Red line amended | 20.05.24 | IH   | CC   |
| 00   | Initial issue    | 16.05.24 | IH   | CC   |
| Rev. | Description      | Date     | Drw. | Chk. |

Application site

Other land in applicant's control

Client  
HDD

Project  
New Local Centre,  
Foxlow, Buxton

Drawing Title  
Location Plan

Drawing Status  
PLANNING

**Corstorphine & Wright**

Tamworth Studio  
5 Aldergate, Tamworth, B79 7DJ  
01827 671 23

[corstorphine-wright.com](http://corstorphine-wright.com)

|                          |               |                  |                 |                  |  |
|--------------------------|---------------|------------------|-----------------|------------------|--|
| Drawing No.<br>1240-1001 |               |                  |                 | Revision<br>02   |  |
| Drawn<br>IH              | Checked<br>CC | Paper Size<br>A3 | Scale<br>1:1250 | Date<br>16.05.24 |  |