



© Darwent Architecture Ltd. This drawing must not be copied or reproduced without consent. Unless marked as such, this drawing should not be used for Tender or Construction purposes.

Contractor to check all dimensions and levels on site prior to commencement and inform architect in writing of any inaccuracies to drawings. All contractors are to be responsible for taking and checking all dimensions relative to their work. All noted dimensions are in millimetres unless stated otherwise. To be read in conjunction with all other consultants' drawings, specifications and schedules. In the event of uncertainty, please consult the Architect.

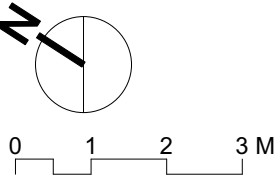

Existing Elevation West

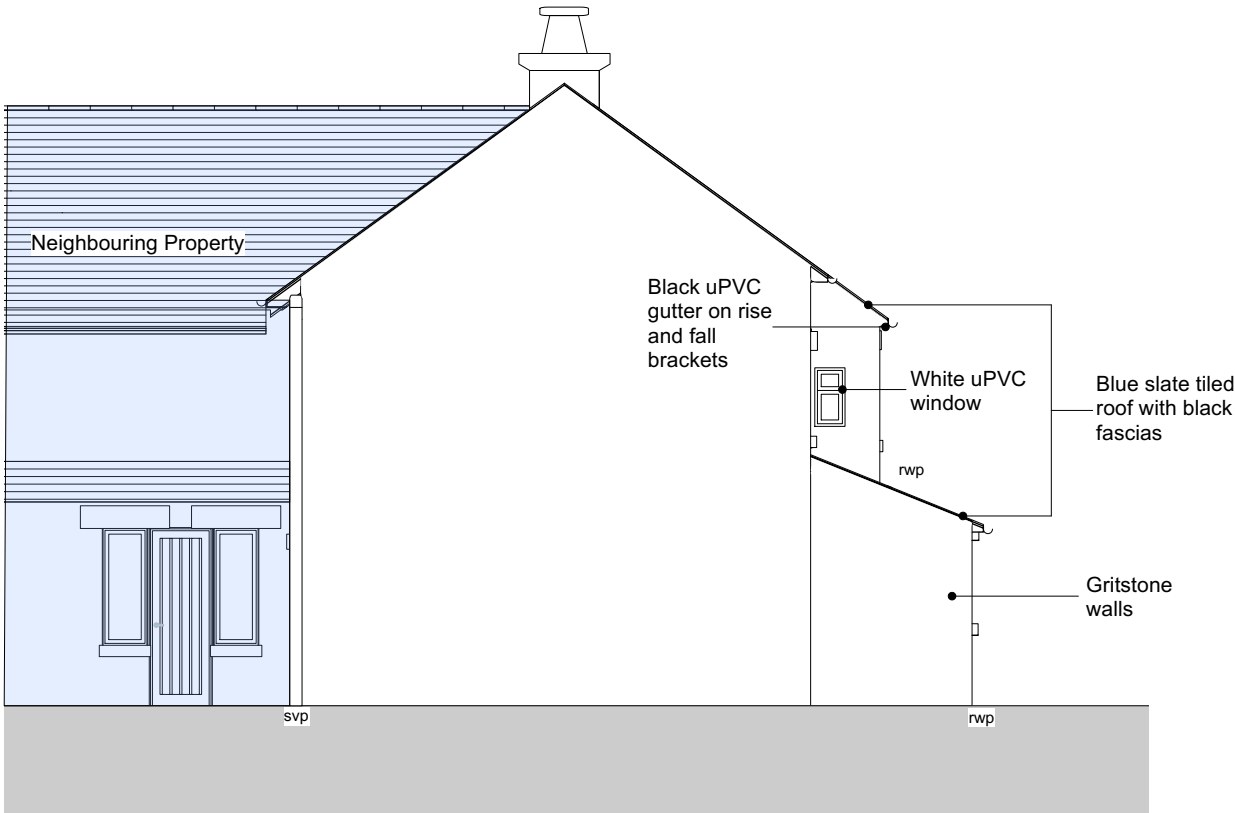

Existing Elevation North

REV A (19.06.24) Title block note relating to scaling removed. (JD)

darwent architecture ltd ©

Trafalgar House, 5-7 High Lane, Chorlton-Cum-Hardy, Manchester, M21 9DJ
The Island, Castleton, Hope Valley, Derbyshire, S33 8WN
info@darwentarchitecture.co.uk
Company number: 8246259

t (0161) 8813031
t (01433) 695560

PROJECT 193 Park Road, Buxton, SK17 6SF			
CLIENT Helen and David Jeffrey			
DWG. NO. 445 PL006	Existing Elevations - North and West	REVISION A	DRAWN BY SD
DATE March 2024		ISSUE Planning Issue	SCALE 1:100@A3