


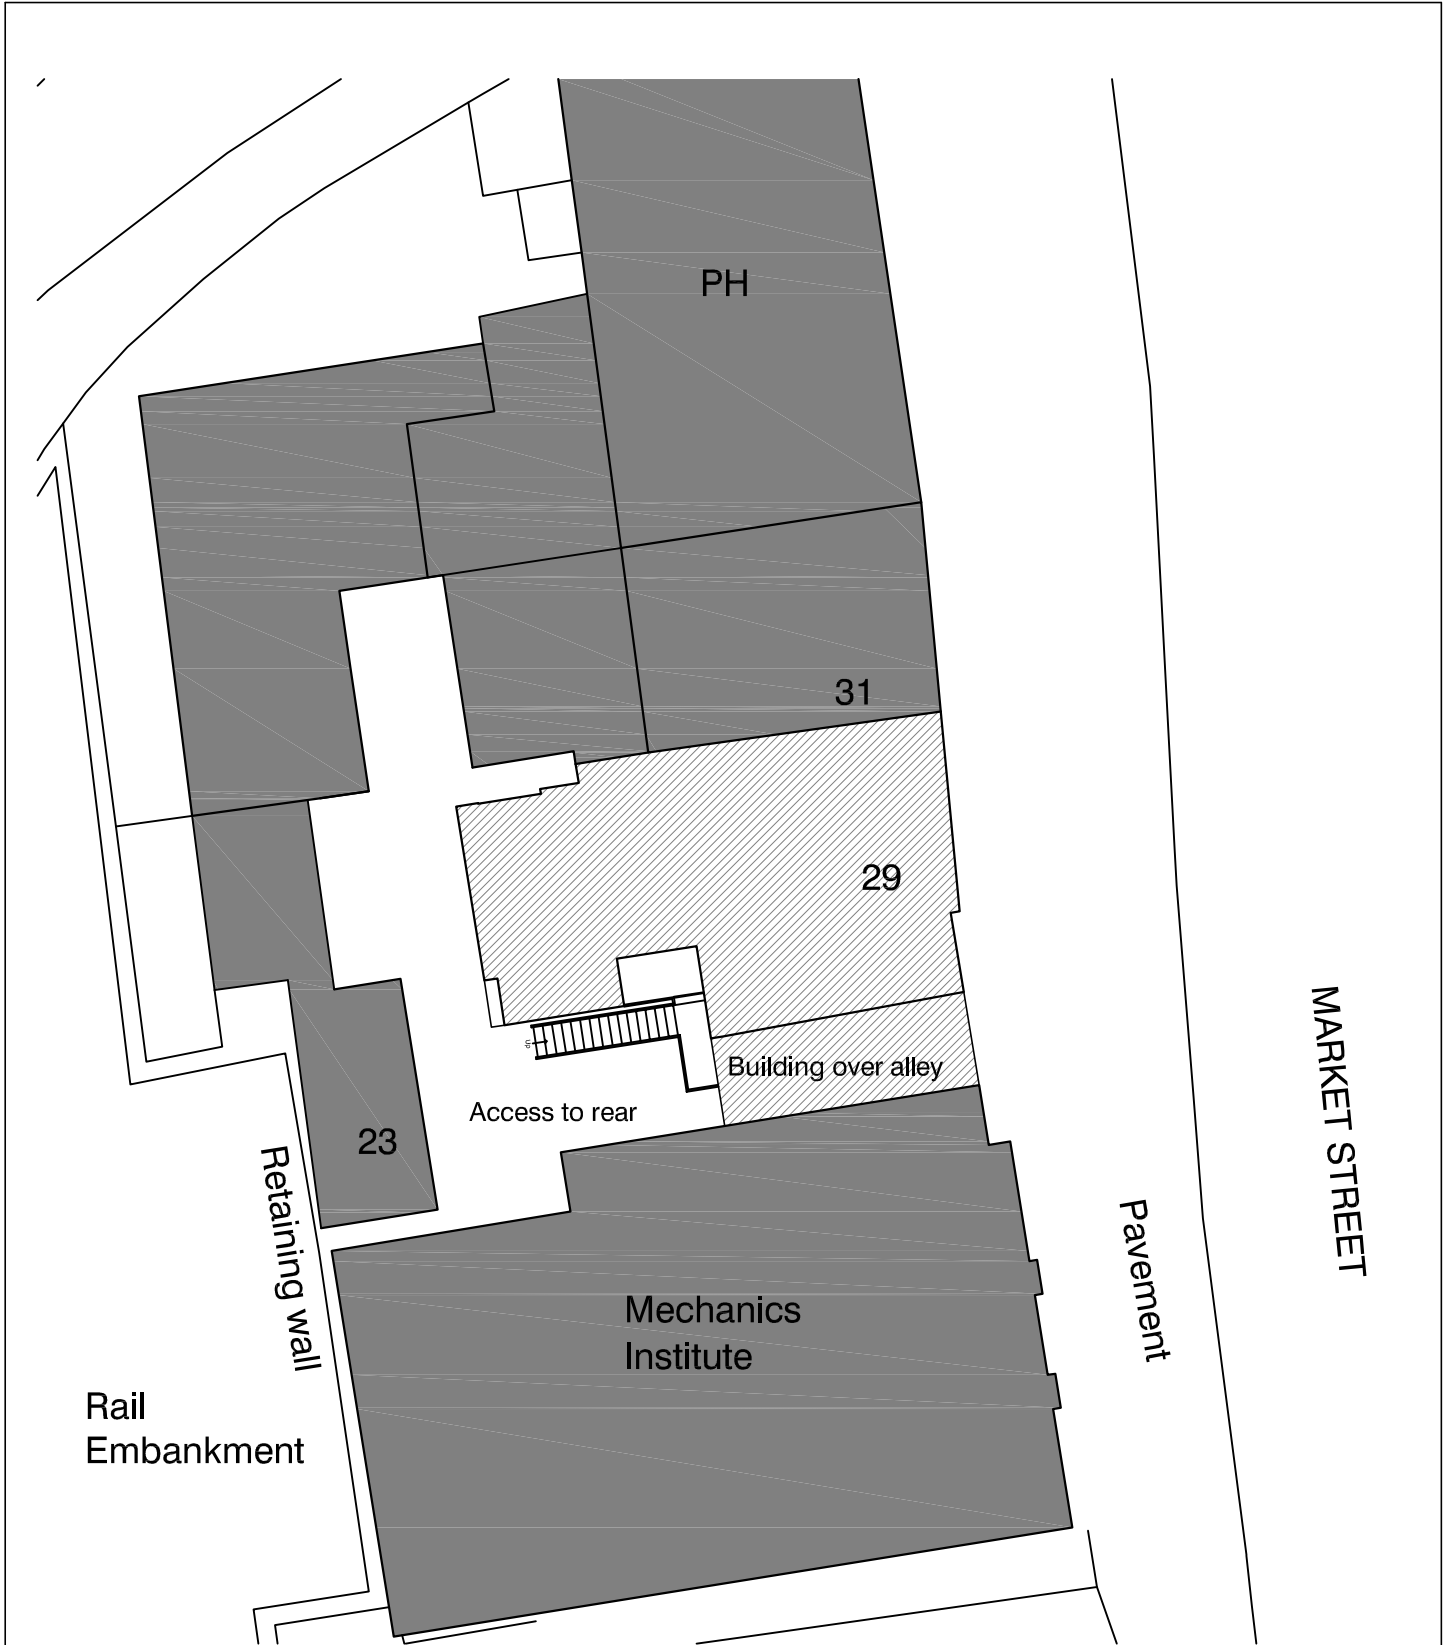

MARKET STREET

Pavement



HIGH PEAK ARCHITECTS LTD

2nd Floor, Wharf House, Wharf Road, Whaley Bridge, High Peak, Derbys SK23 7AD
Tel: 01663 719717 Website: highpeakarch.com Email: hpa@highpeakarch.com

New Windows

Proposed and Existing Site Plan

29 Market St, Whaley Bridge

1929.PL02