


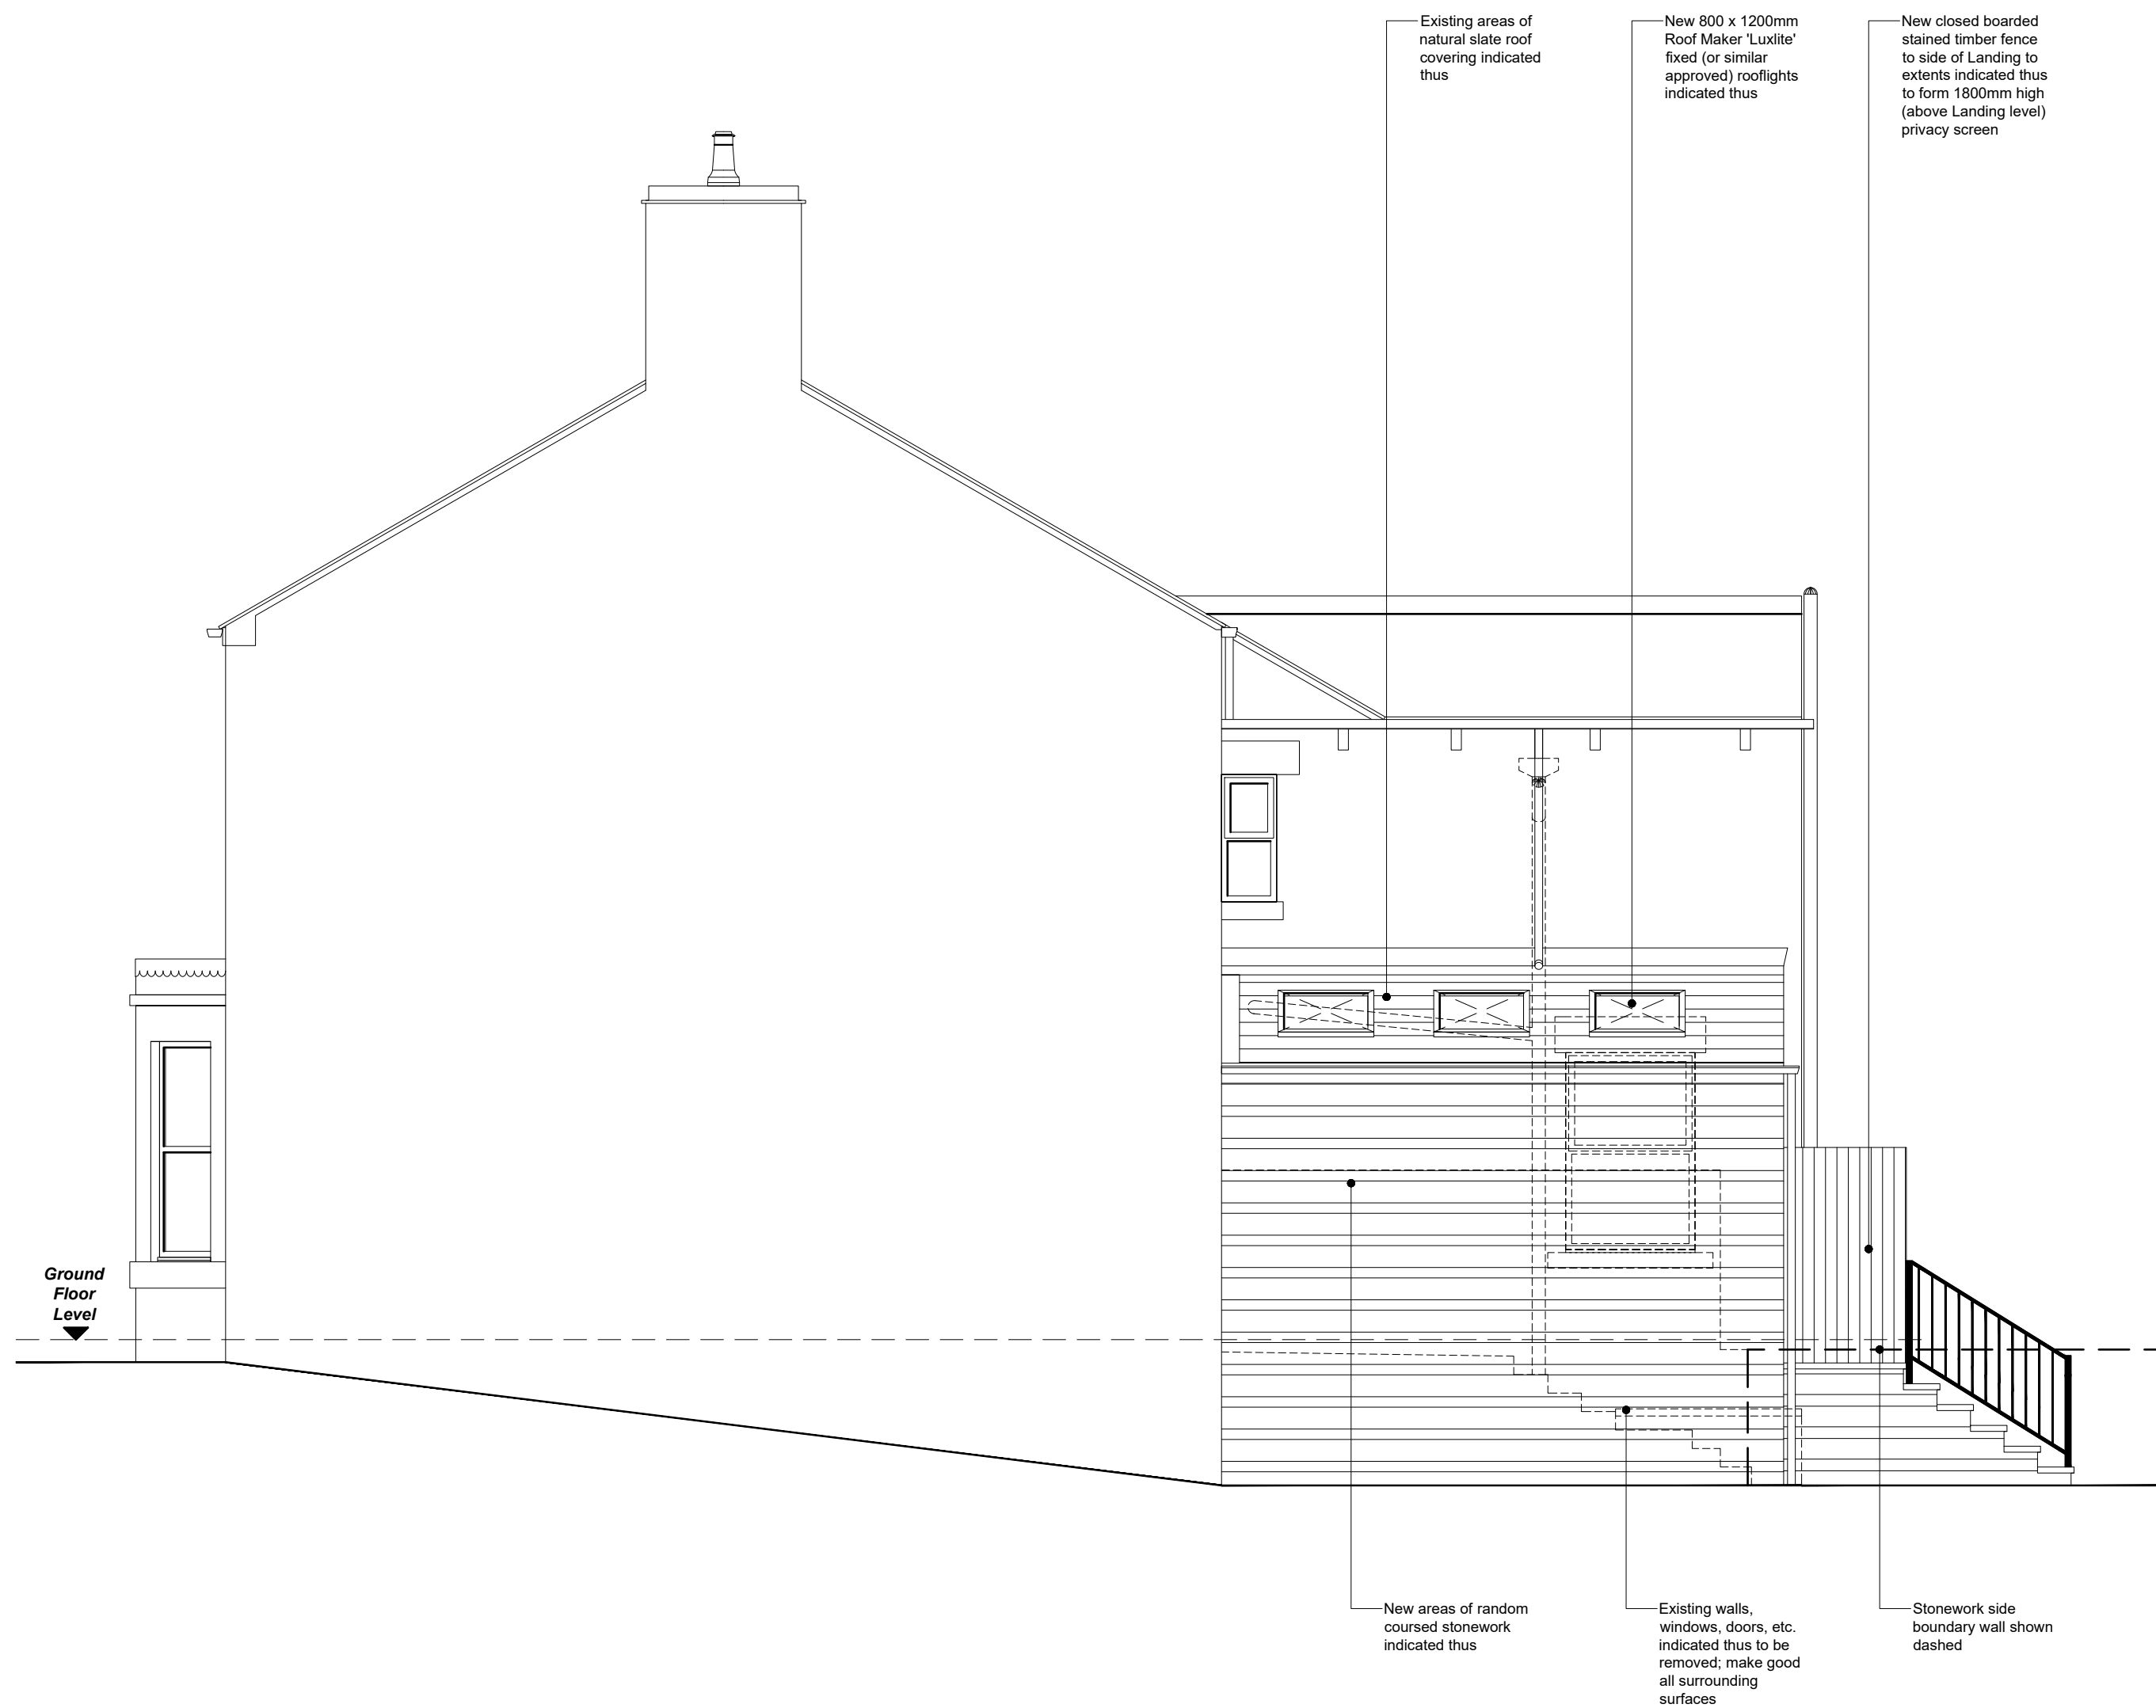

PROPOSED SIDE (NORTH WESTERN) ELEVATION
(Showing Landing, steps and privacy screen)



PROPOSED REAR (SOUTH WESTERN) ELEVATION
(Showing Landing, steps and privacy screen)

NOTES

All dimensions are to be checked on site and any discrepancies referred to the designer prior to proceeding. All levels are to be confirmed on site prior to proceeding with the work. All discrepancies between information shown on the drawing and the information shown on the specification are to be referred to the designer prior to proceeding with the works. All component sizes and references to be checked prior to the ordering of materials. Positions of existing drain runs and associated installations to be confirmed prior to proceeding and drains checked as necessary. All relevant boundary positions to be checked prior to proceeding. Any on site design changes must be reported to the designer and agreed with the relevant authority prior to proceeding. Levels shown are related to an arbitrary datum and therefore not related to ordnance datum.

Revision	Date	Details
A	15.06.24	Amended following client review

GRUNDY ARCHITECTURAL SERVICES PO BOX 1000, GLOSSOP, DERBYSHIRE, SK13 7DN	R.A.GRUNDY ARCHITECTURAL SERVICES LIMITED 30 PARK ROAD, HADFIELD, GLOSSOP, DERBYSHIRE, SK13 2AH TEL: 0773 581 9862 EMAIL: GRUNDY@GROSSOPARCHITECT.CO.UK
---	---

Project:	Proposed Alterations & Extension at: 17 Lord Street Glossop Derbyshire SK13 7DN
Client:	Mr. L. Boltomley

Drawing Title:	PROPOSED ELEVATIONS SHOWING DECKING AND PRIVACY SCREEN SHEET 1
-----------------------	--

Drawn by:	R.G.	Date:	18th May 2024
Drawing No.:	2428.14	Scale:	1:50 @ A1
Revision:	A		

