



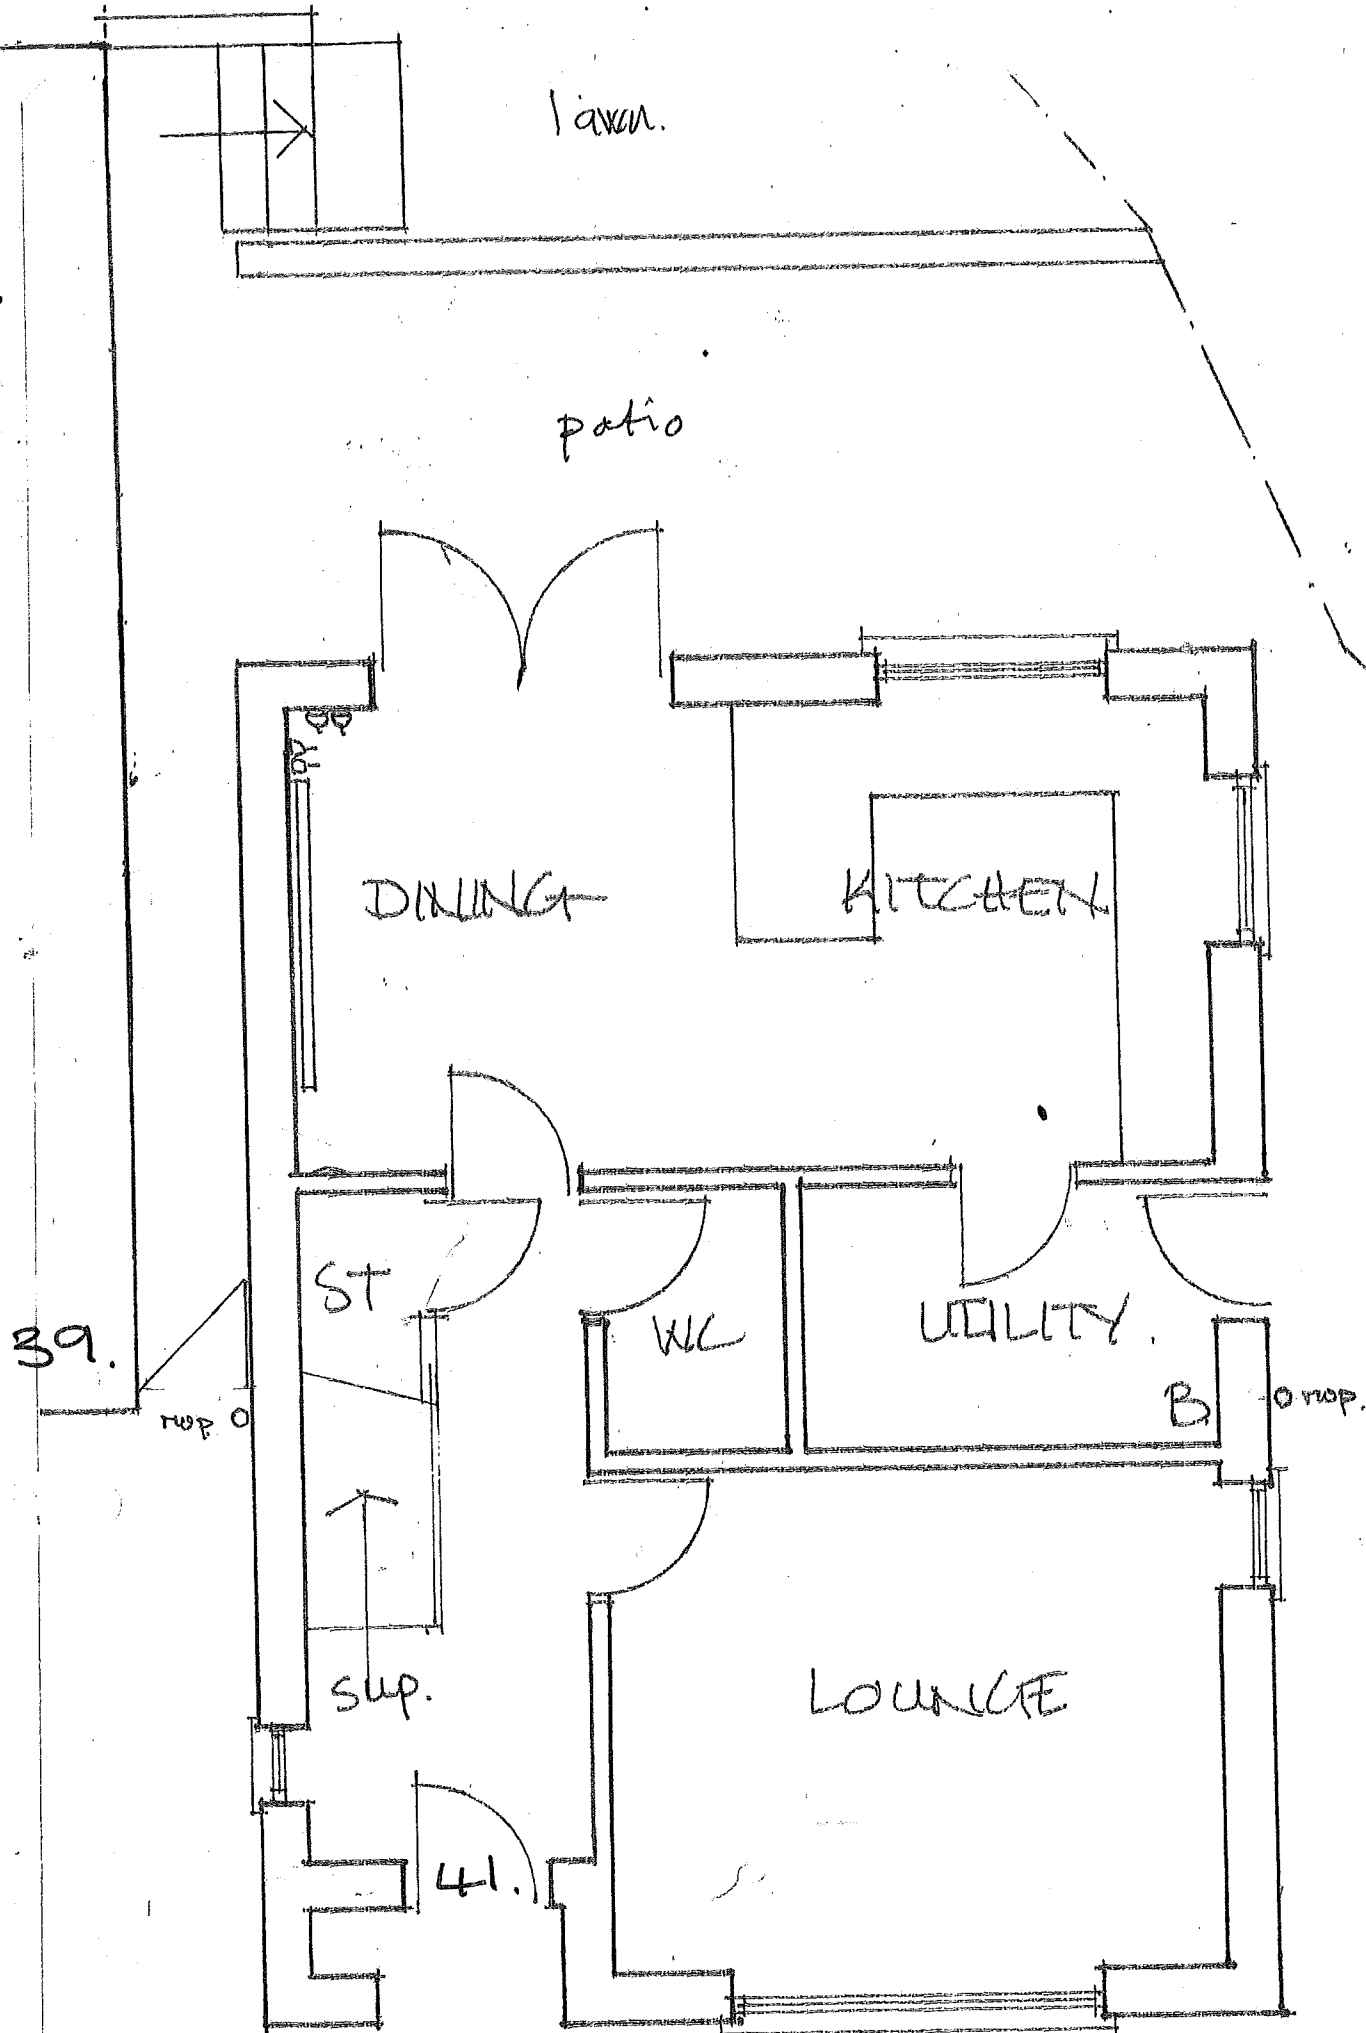


GROUND FLOOR.

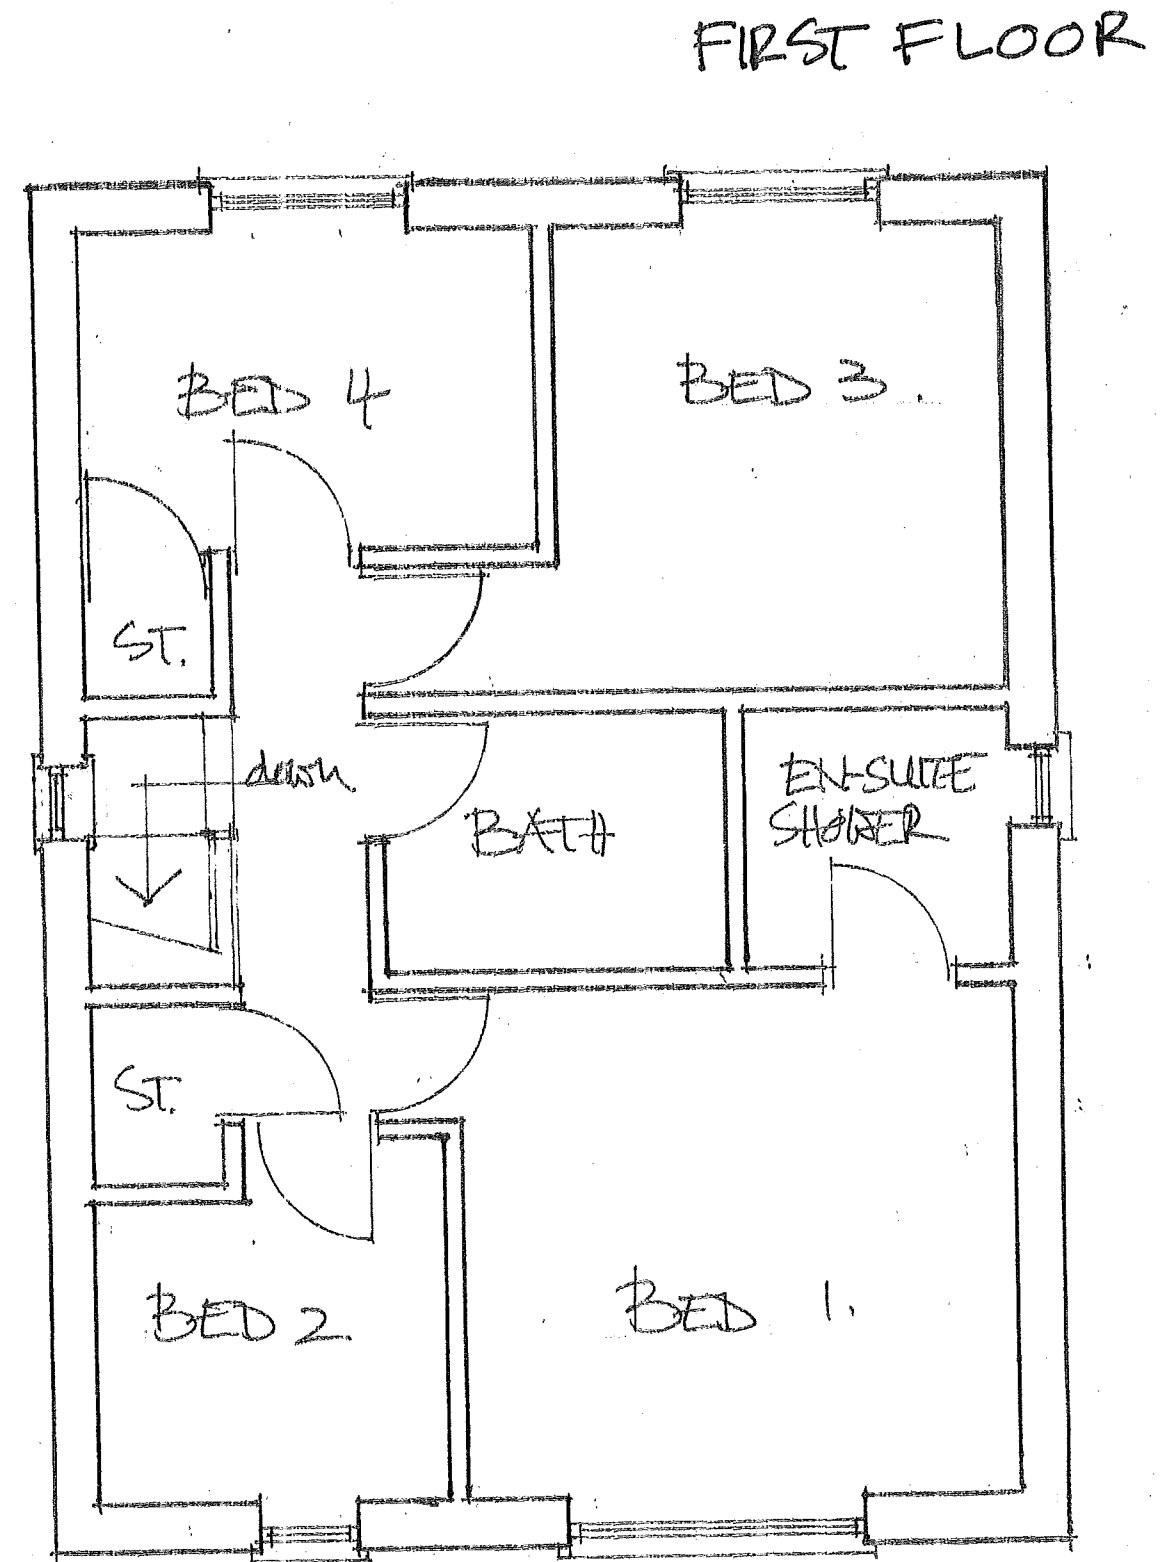


SCALE LINE 1:50



EXISTING FLOOR PLANS

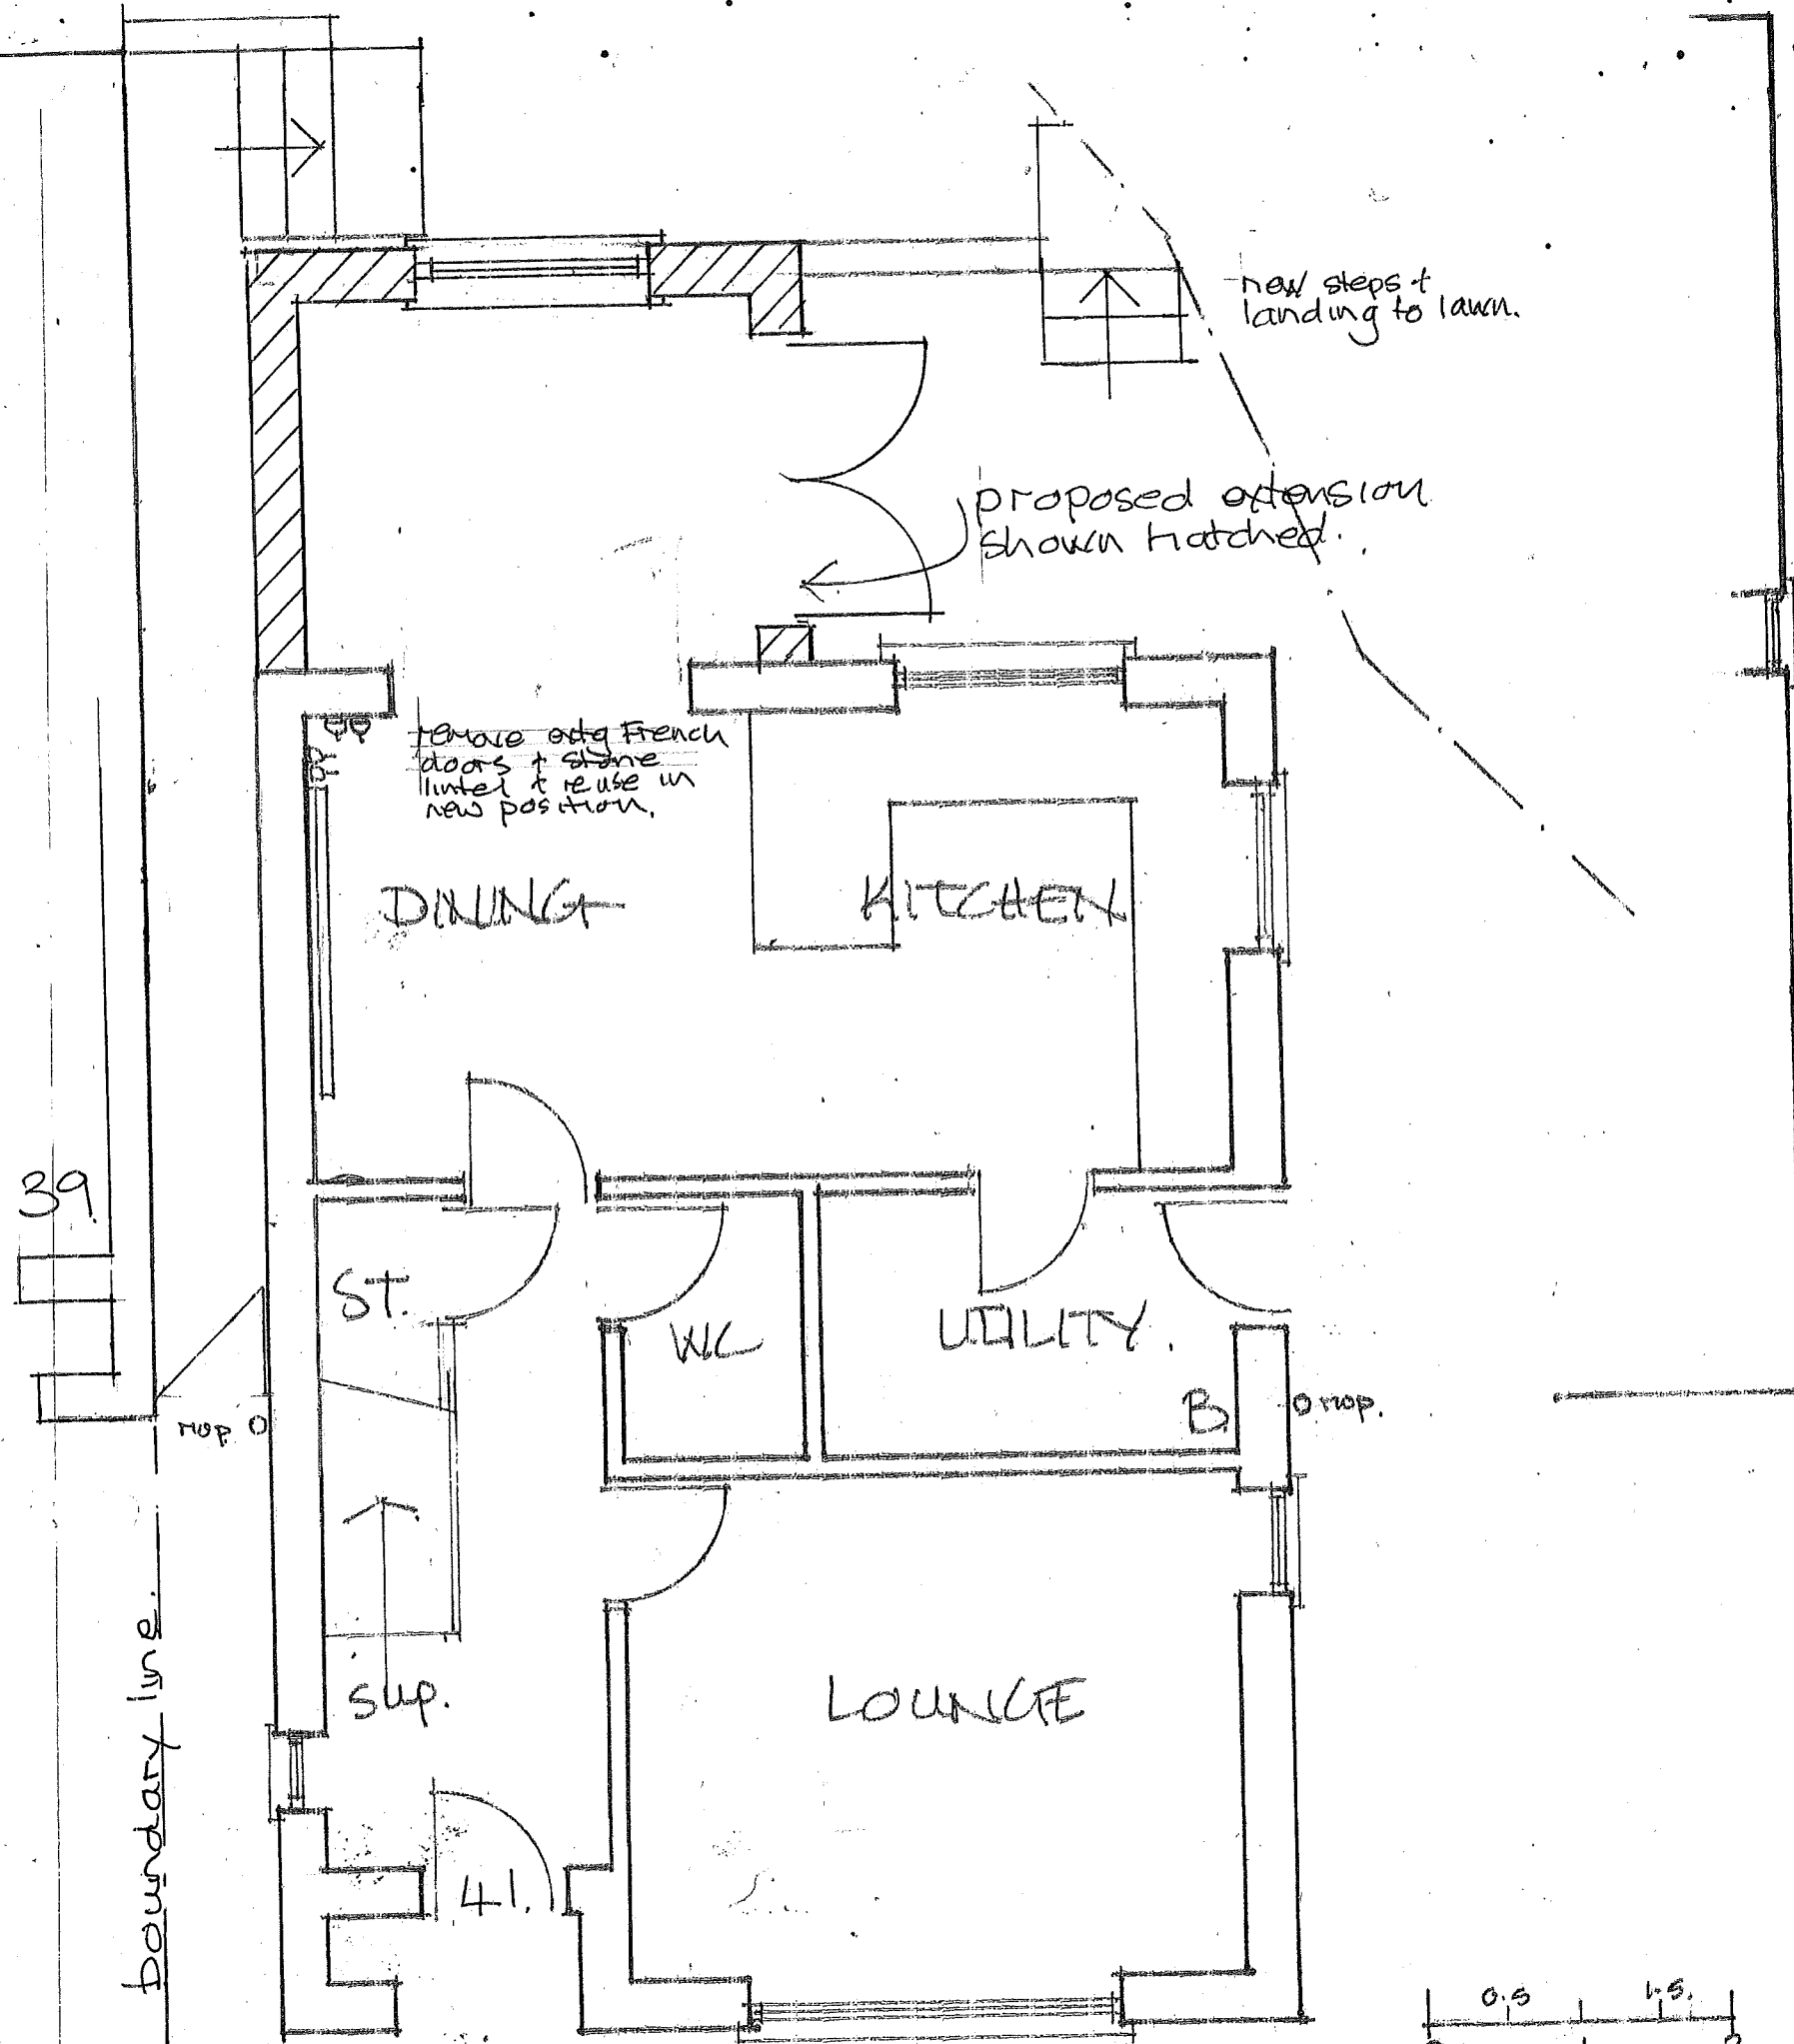


GROUND FLOOR.

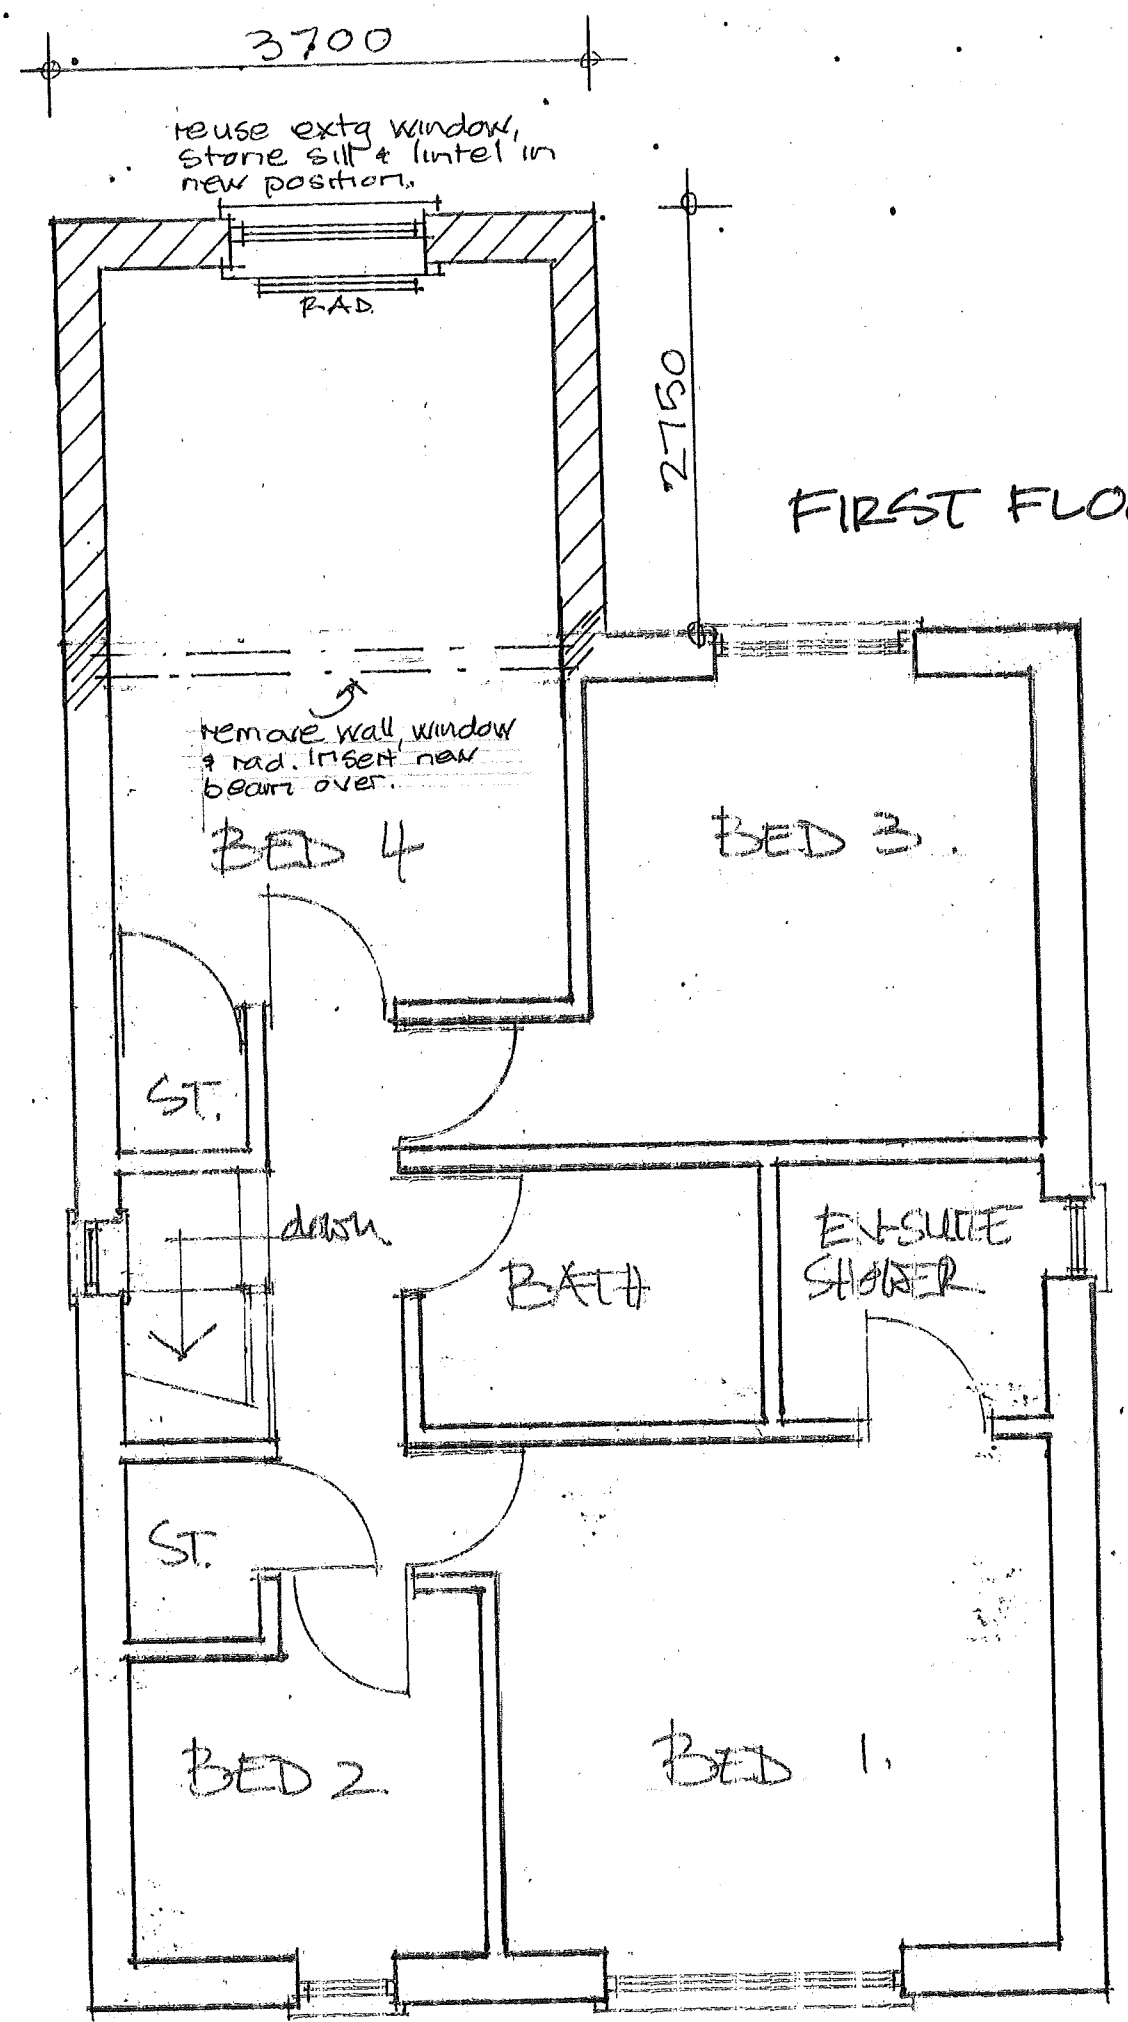


FIRST FLOOR.

0 0.5 1 1.5 2
SCALE LINE 1:50

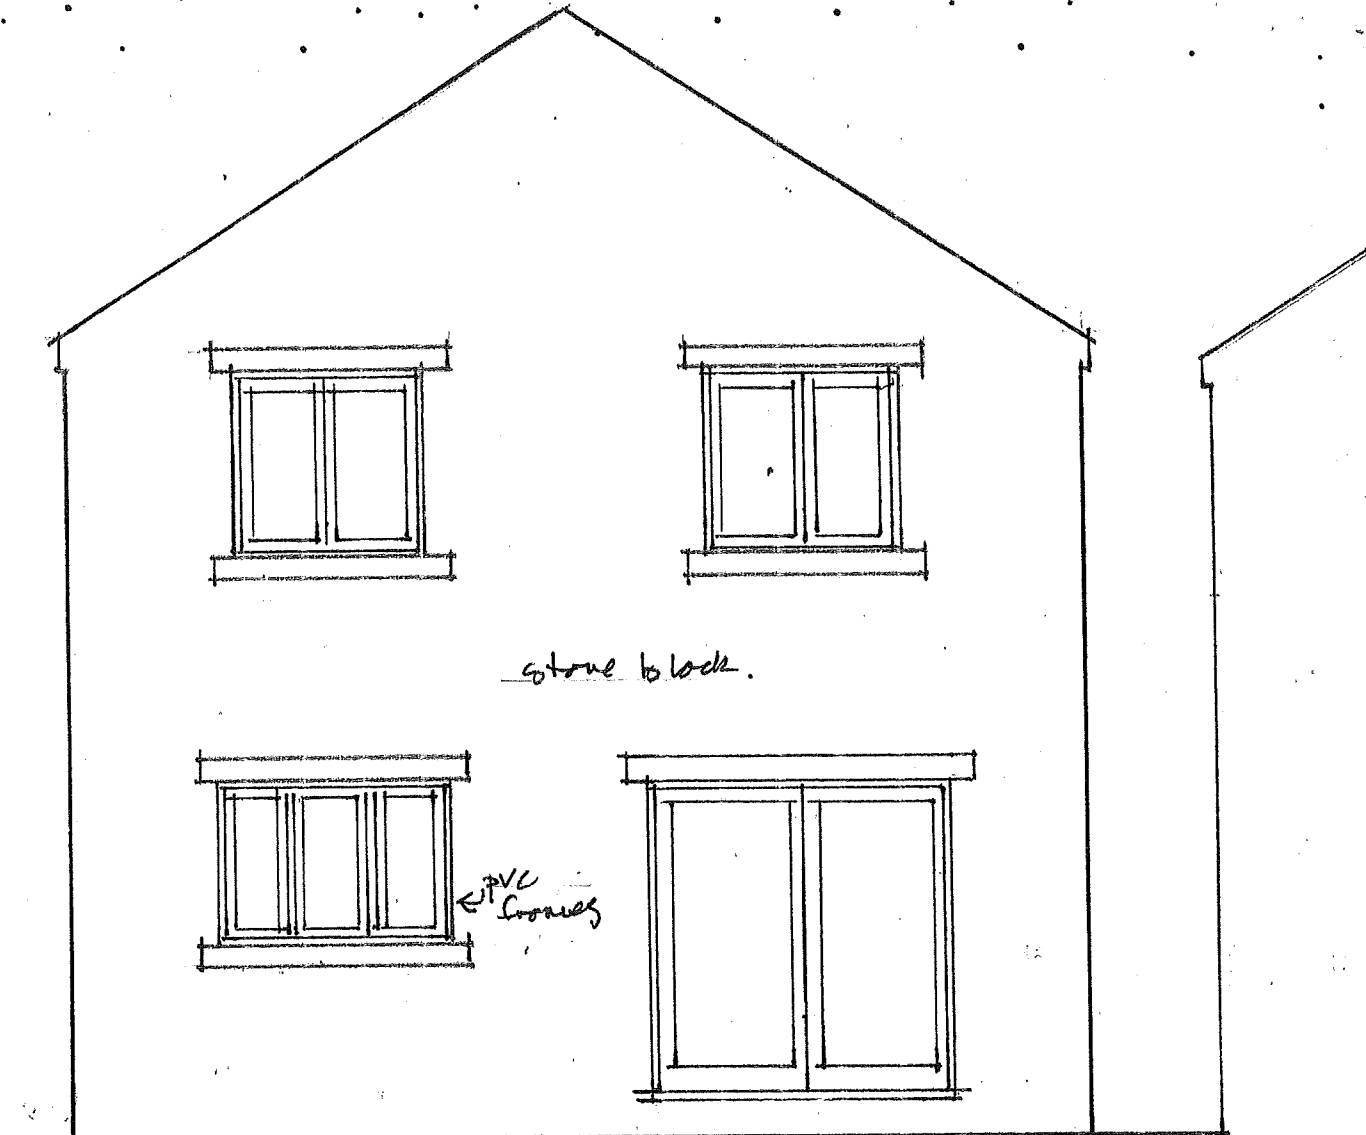


EXISTING REAR ELEVATION.

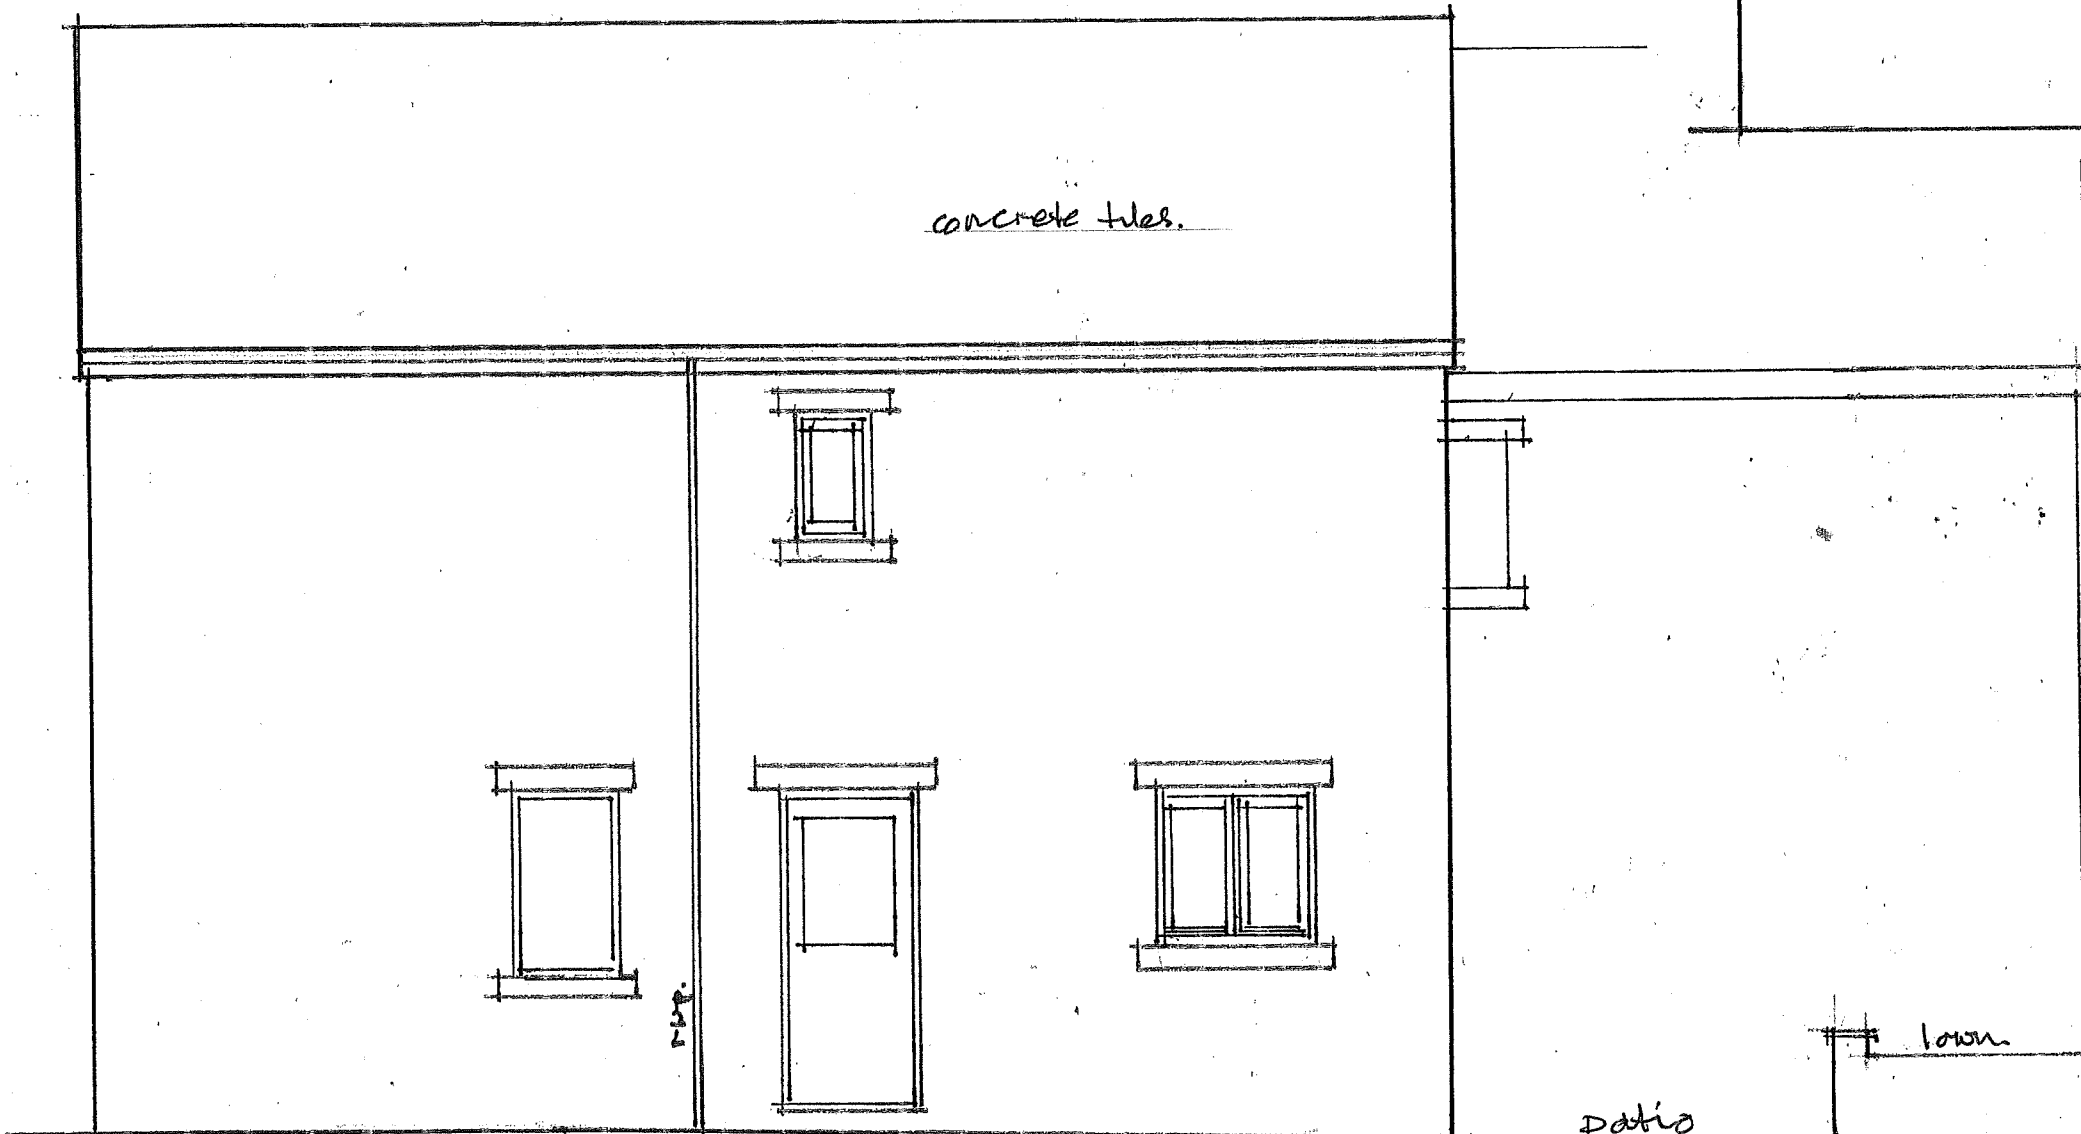


EXISTING SIDE ELEVATION.

DWG 03
REV 'A'
0 0.5 1.0 1.5 2.0
SCALE LINE 1:50

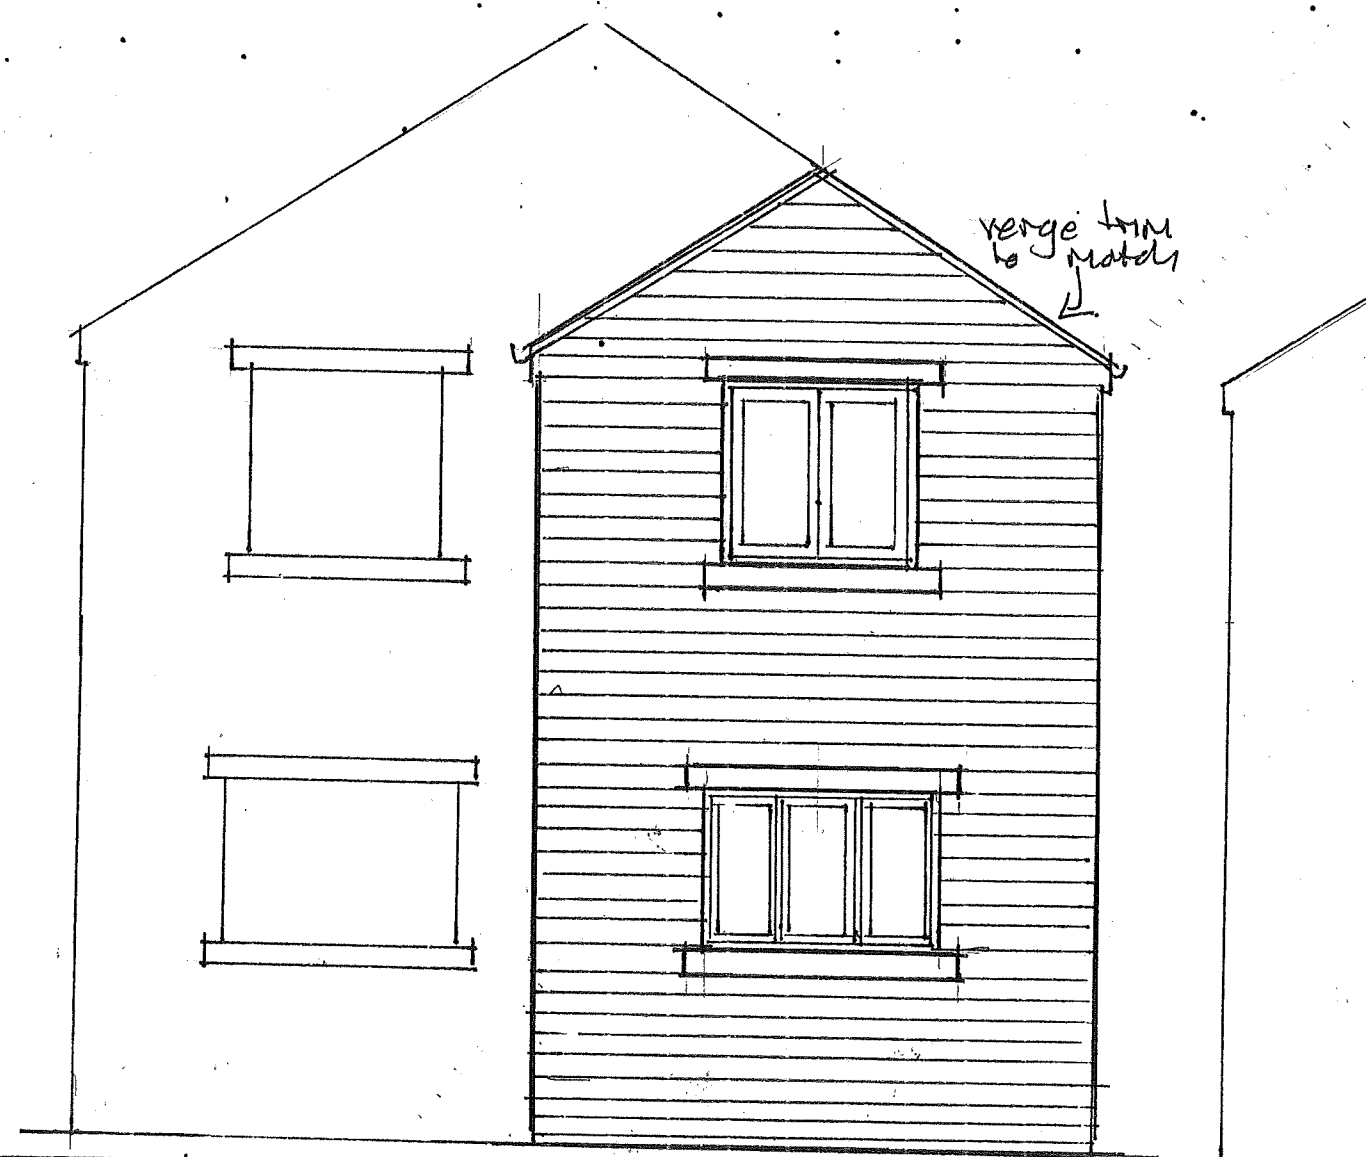

PROPOSED REAR
ELEVATION

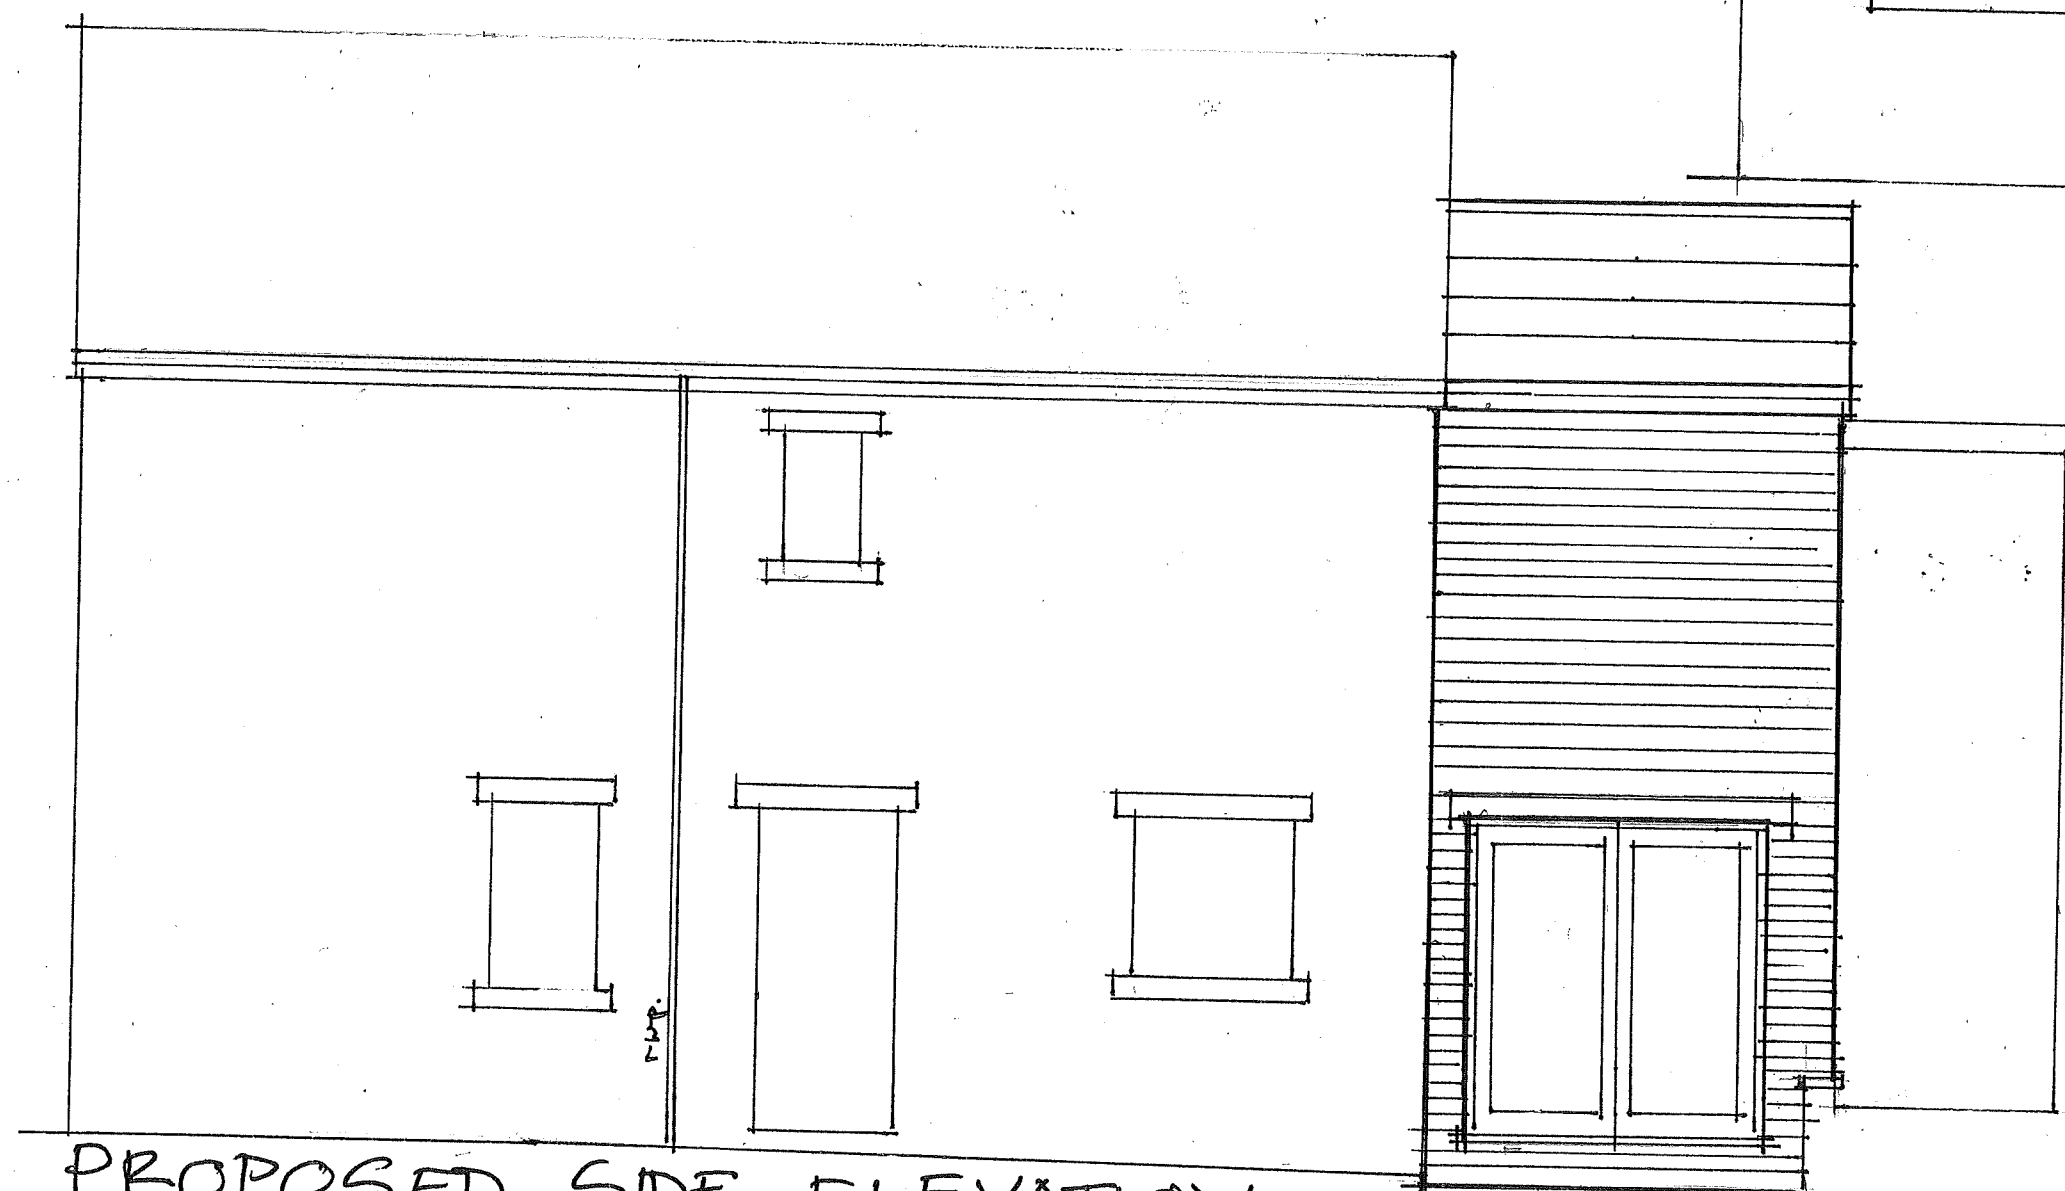


PROPOSED SIDE ELEVATION.

DWG 04
REV. 'A'

0 05 10 15 2.0
SCALE LINE 1:50


41 BERESFORD ROAD.
 CHAPEL EN LE FRITH SK23 0NY.
 ROOF PLANS.
 REF HPK/2024/0253

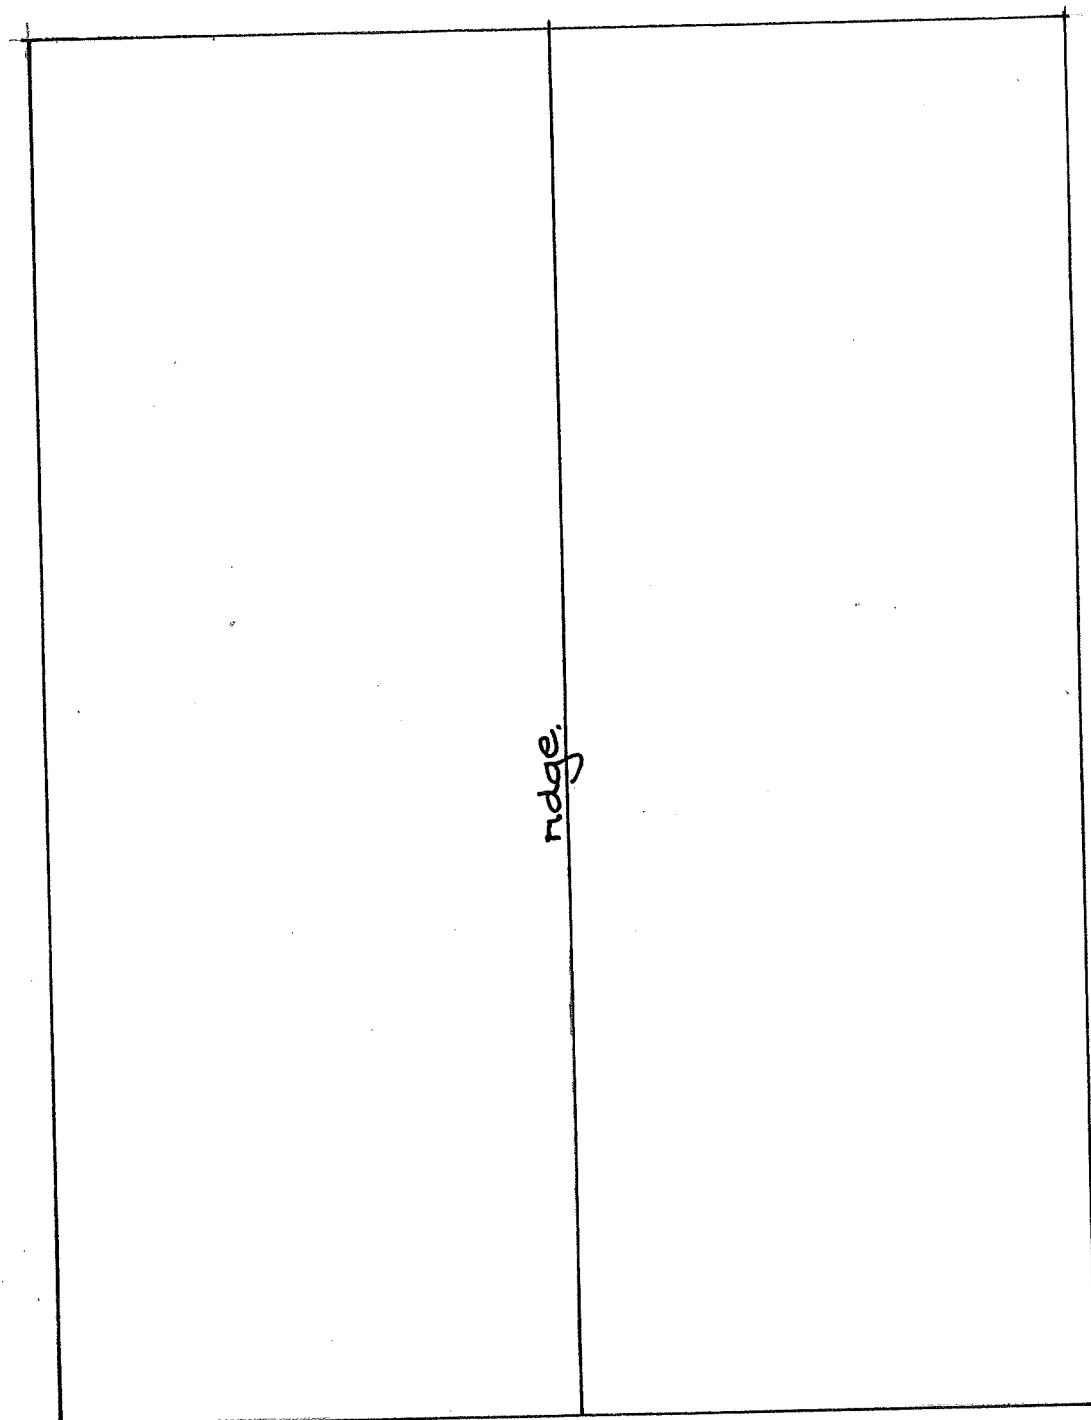

EXISTING ROOF PLAN.

0 0.5 1 1.5 2
 SCALE LINE
 1:50 @ A3.

dry. roof verge line to match

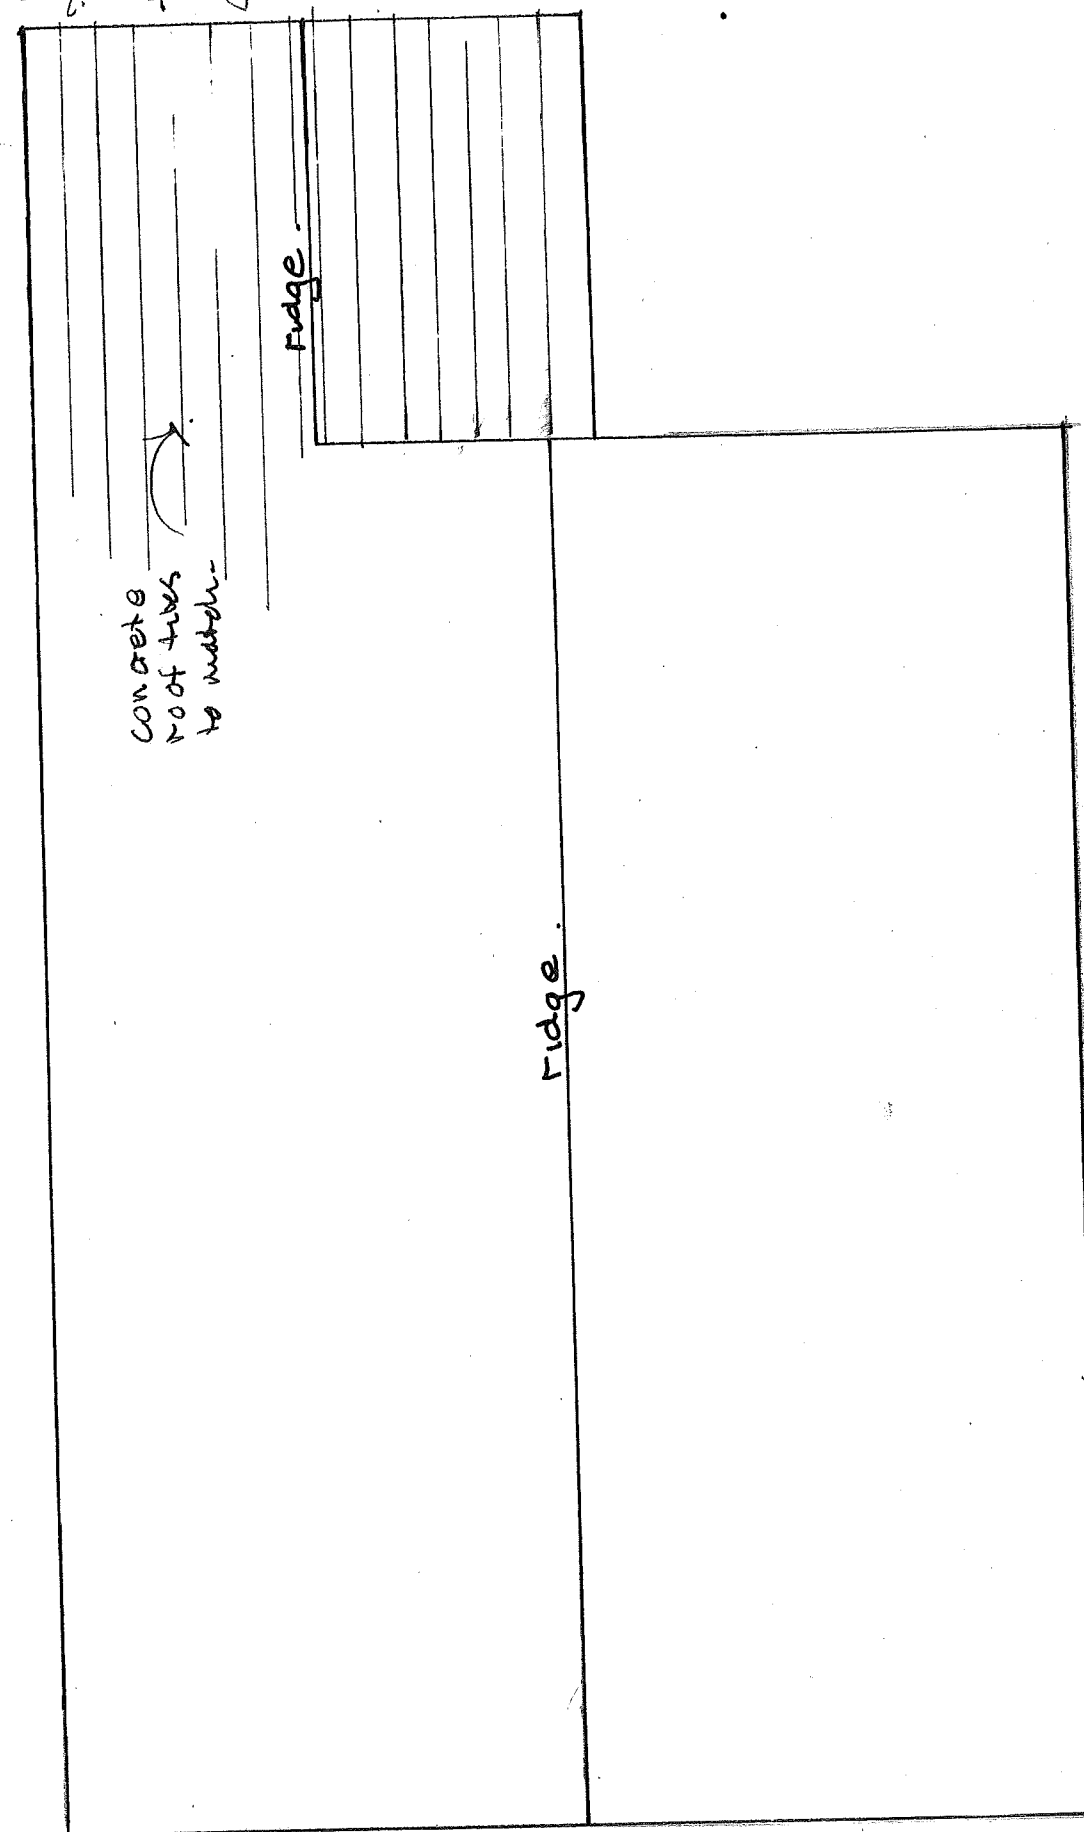

PROPOSED ROOF PLAN.