




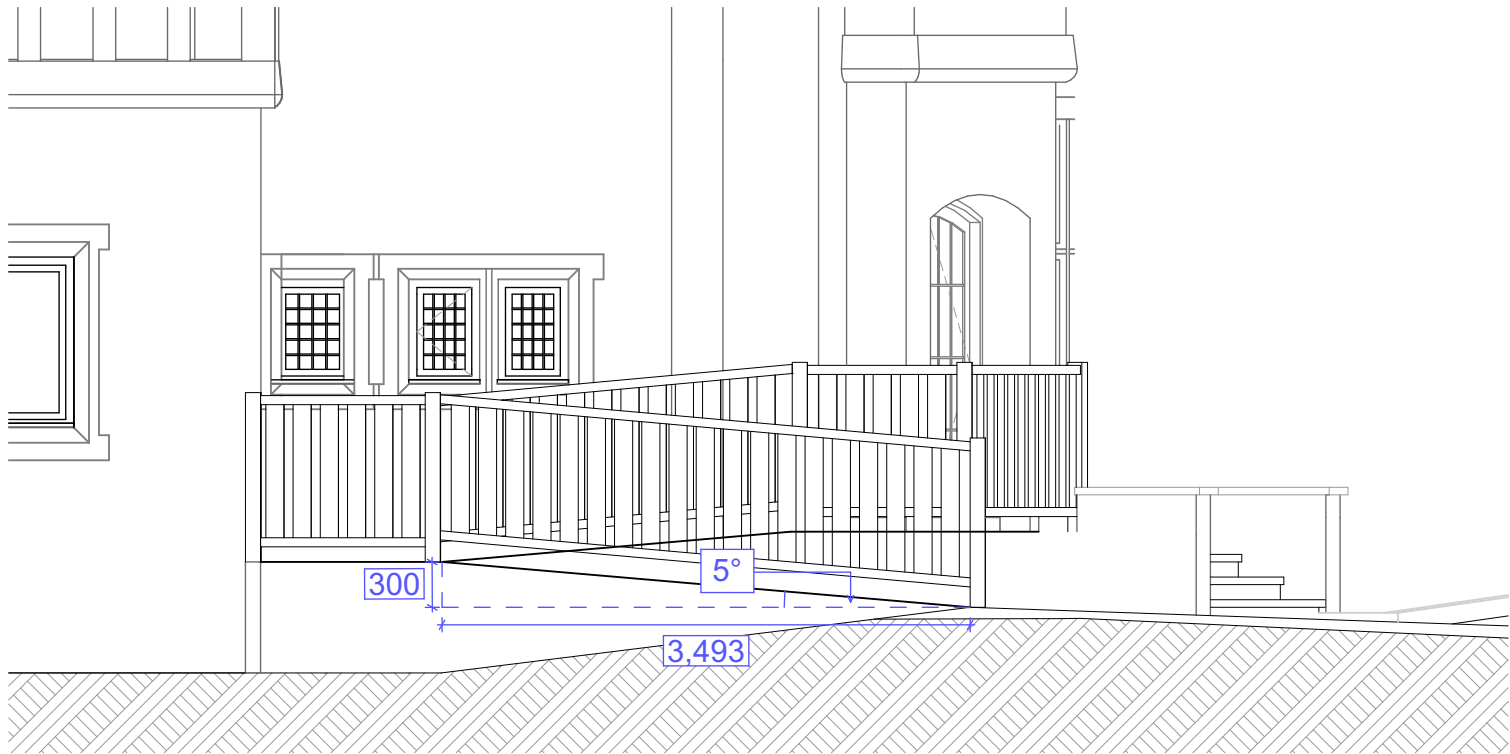


MR_01 View A 1:50

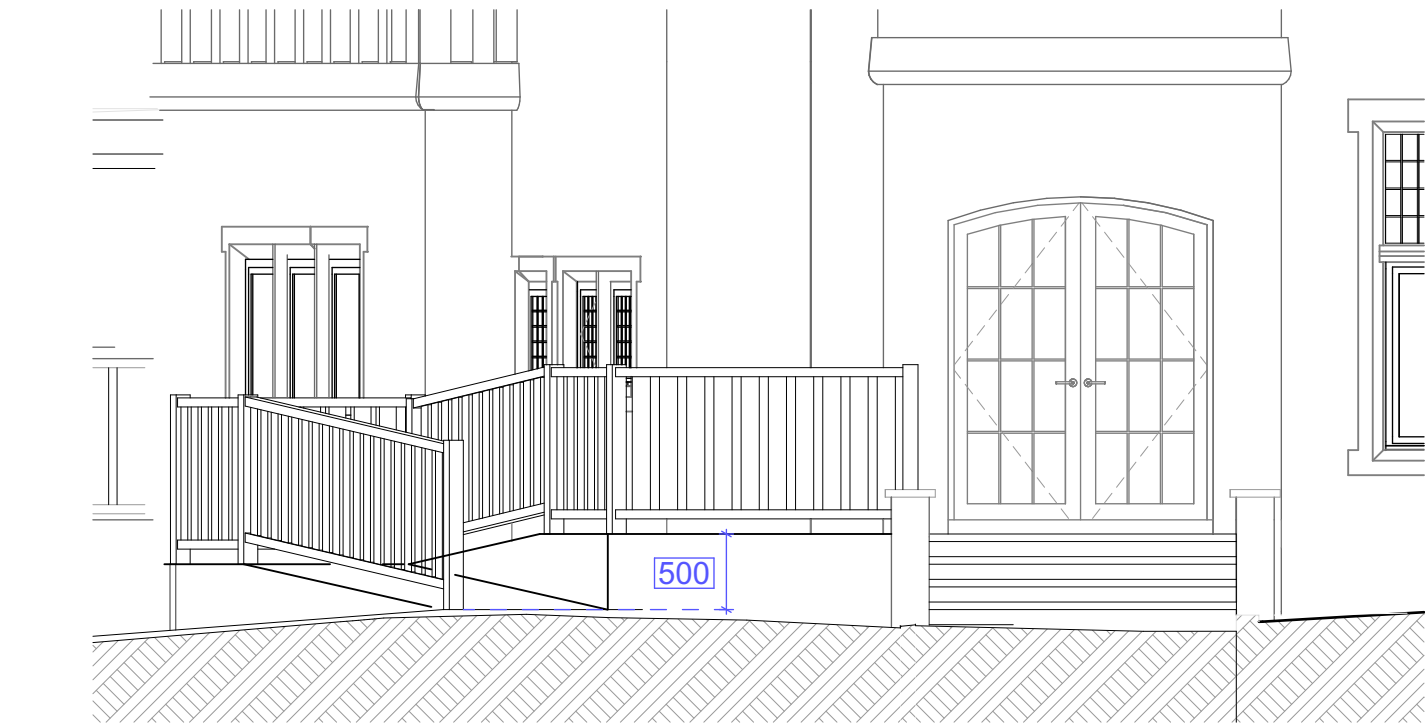


MR_02 View B 1:50

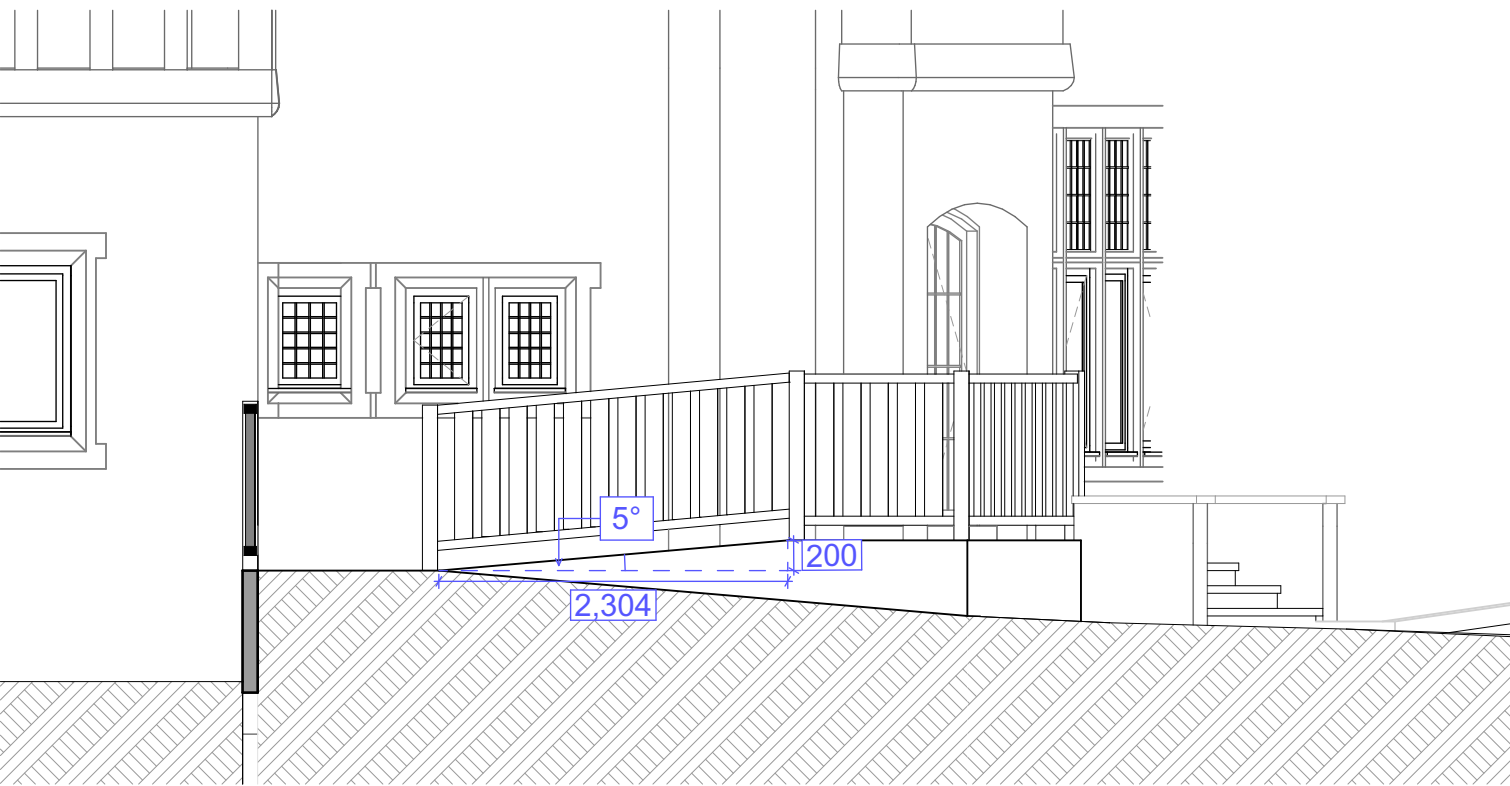

MR_03 View C 1:50

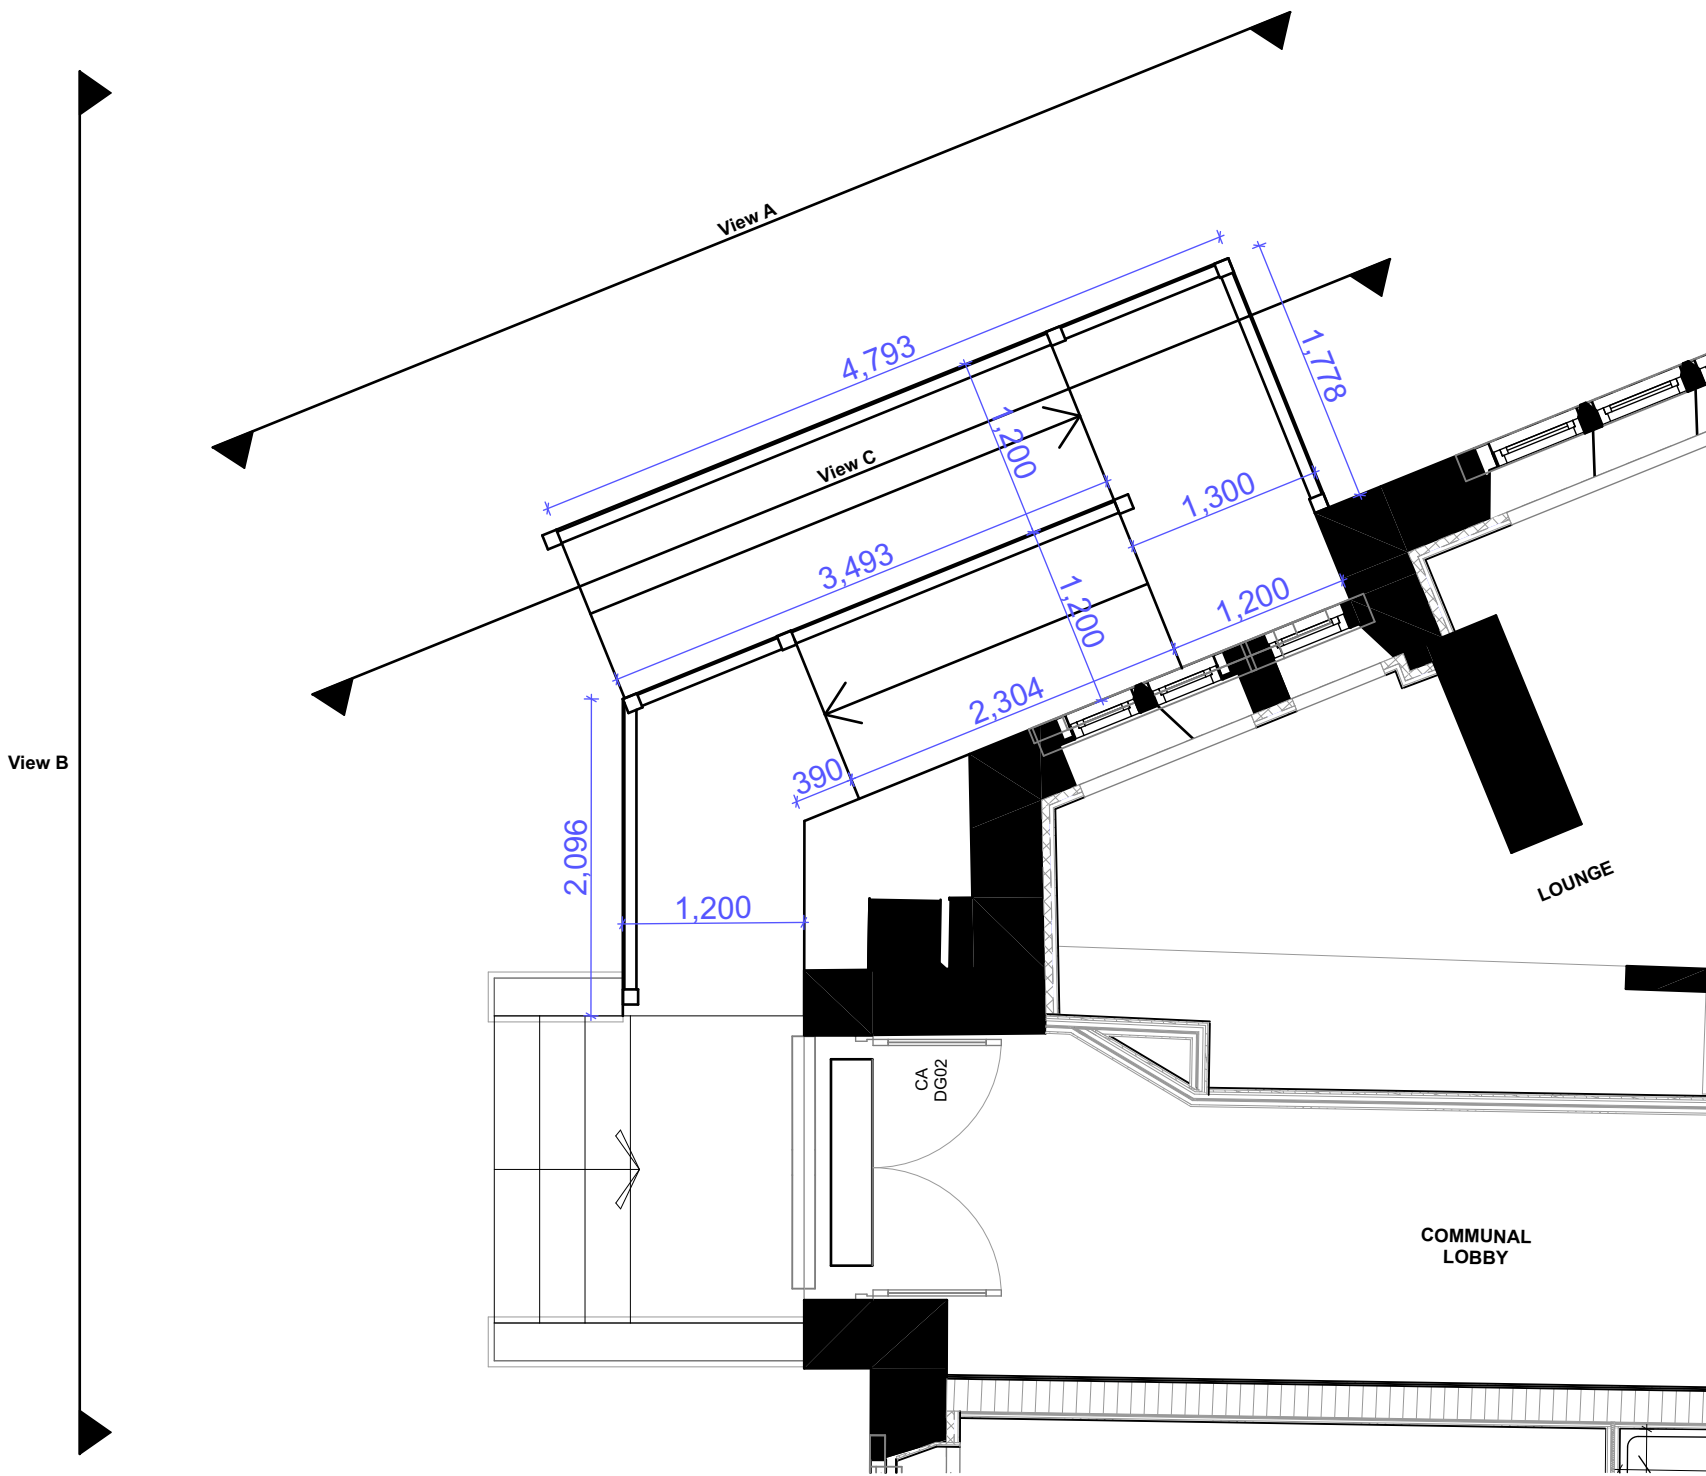

MR_04 Plan View 1:50

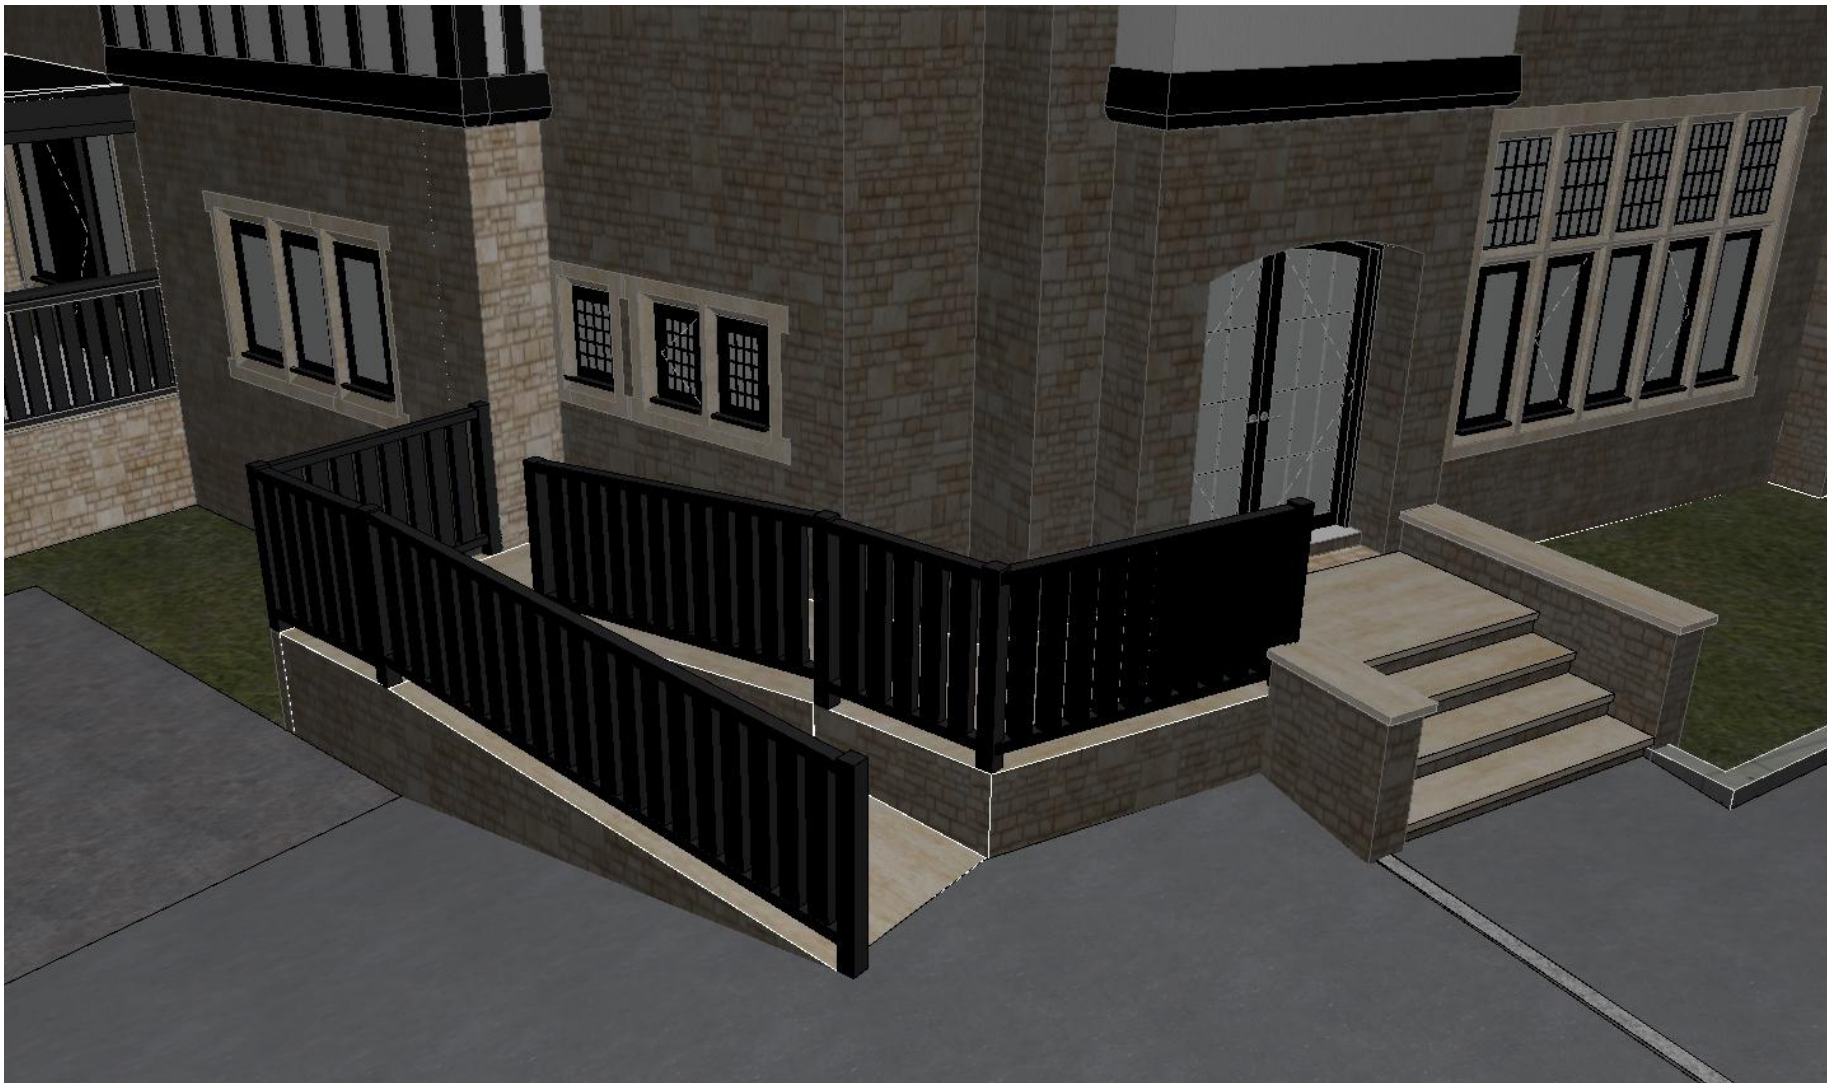

MR_05 3D View 1:209.77

Notes:

© This drawing and the information contained within this media remains the property of AMOS GROUP LTD and may not be distributed to any party in any form without the knowledge and written consent of AMOS GROUP LTD. The information should be distributed in its entirety and is not to be reproduced or altered without the knowledge and written consent of AMOS GROUP LTD. The information contained within this media is for guidance only. While we endeavor to provide accuracy and detail there is no expressed or implied warranty or fitness for any particular purpose, supplied with this information. All dimensions and levels depicted are subject to checking on site. AMOS GROUP LTD accept no responsibility for the accuracy of any information provided by third parties.

A		3D View revised.	JC	19.04.24
REV:	DESCRIPTION:		BY:	DATE:
STATUS:				
amosgroup.co.uk 01538 399813 PO Box 8197 Ashbourne DE6 9DJ				
CLIENT: AMOS GROUP				
SITE: ALISON PARK HOTEL 3 TEMPLE ROAD BUXTON SK17 9BA				
BRIEF: CONVERSION / RENOVATION				
TITLE: PROPOSED RAMP VIEWS - MAIN ENTRANCE				
SCALE AT A1: 1:50 @ A2	DATE: 02/05/2024	DRAWN: JC	CHECKED: -	
PROJECT NO: 001	DRAWING NO: RD_04	REVISION: A		