

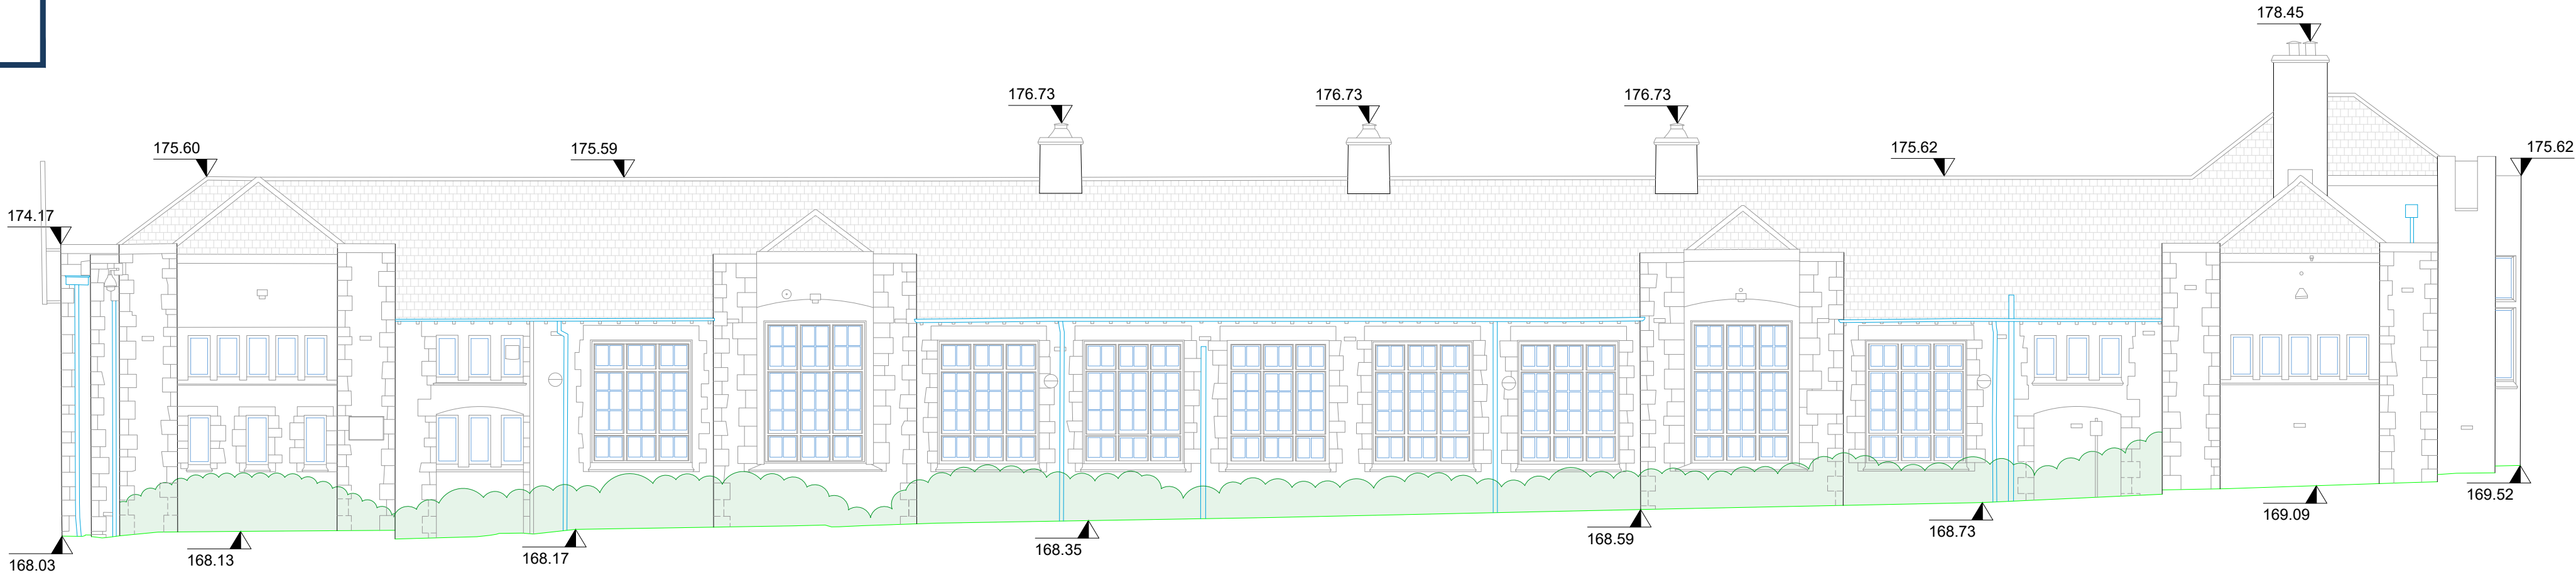
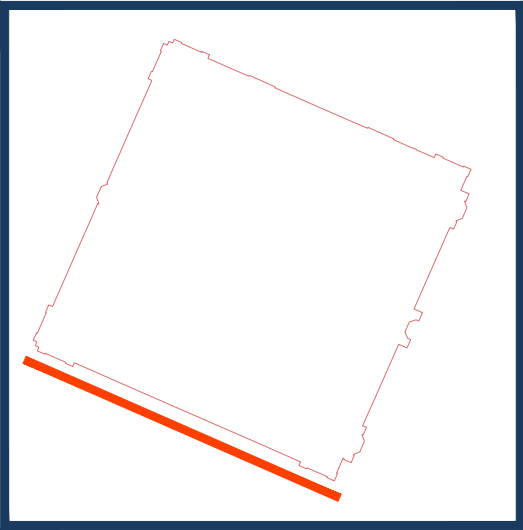


Elevation 1

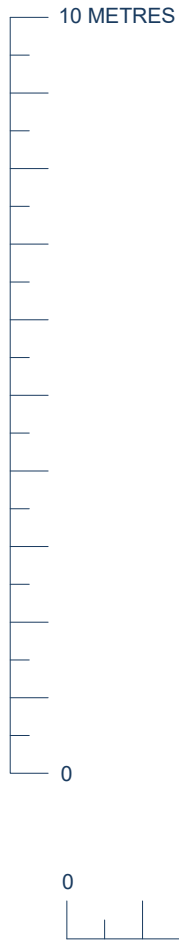

Elevation 2

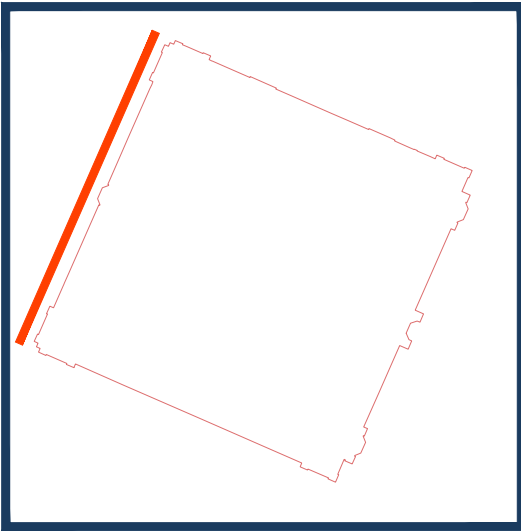

Levels

Please note that the levels shown on this drawing are:



- Arbitrary
- Related to an Ordnance Survey Bench Mark
- Related to the Ordnance Survey National GPS Network

Client: Concertus Derbyshire Limited	
Project: New Mills School Stockport	
Deliverable: Elevations	
Project No. 6507	Survey Date: 03/06/2024
Revision:	Surveyed: GS/CT
Scale: 1:100 @ A1	Drawn: MH
Sheet No. 1 of 2	Checked: NM



NOTES:

All critical measurements should be checked on site prior to design.
No liability will be taken for this plan if passed on to 3rd parties.



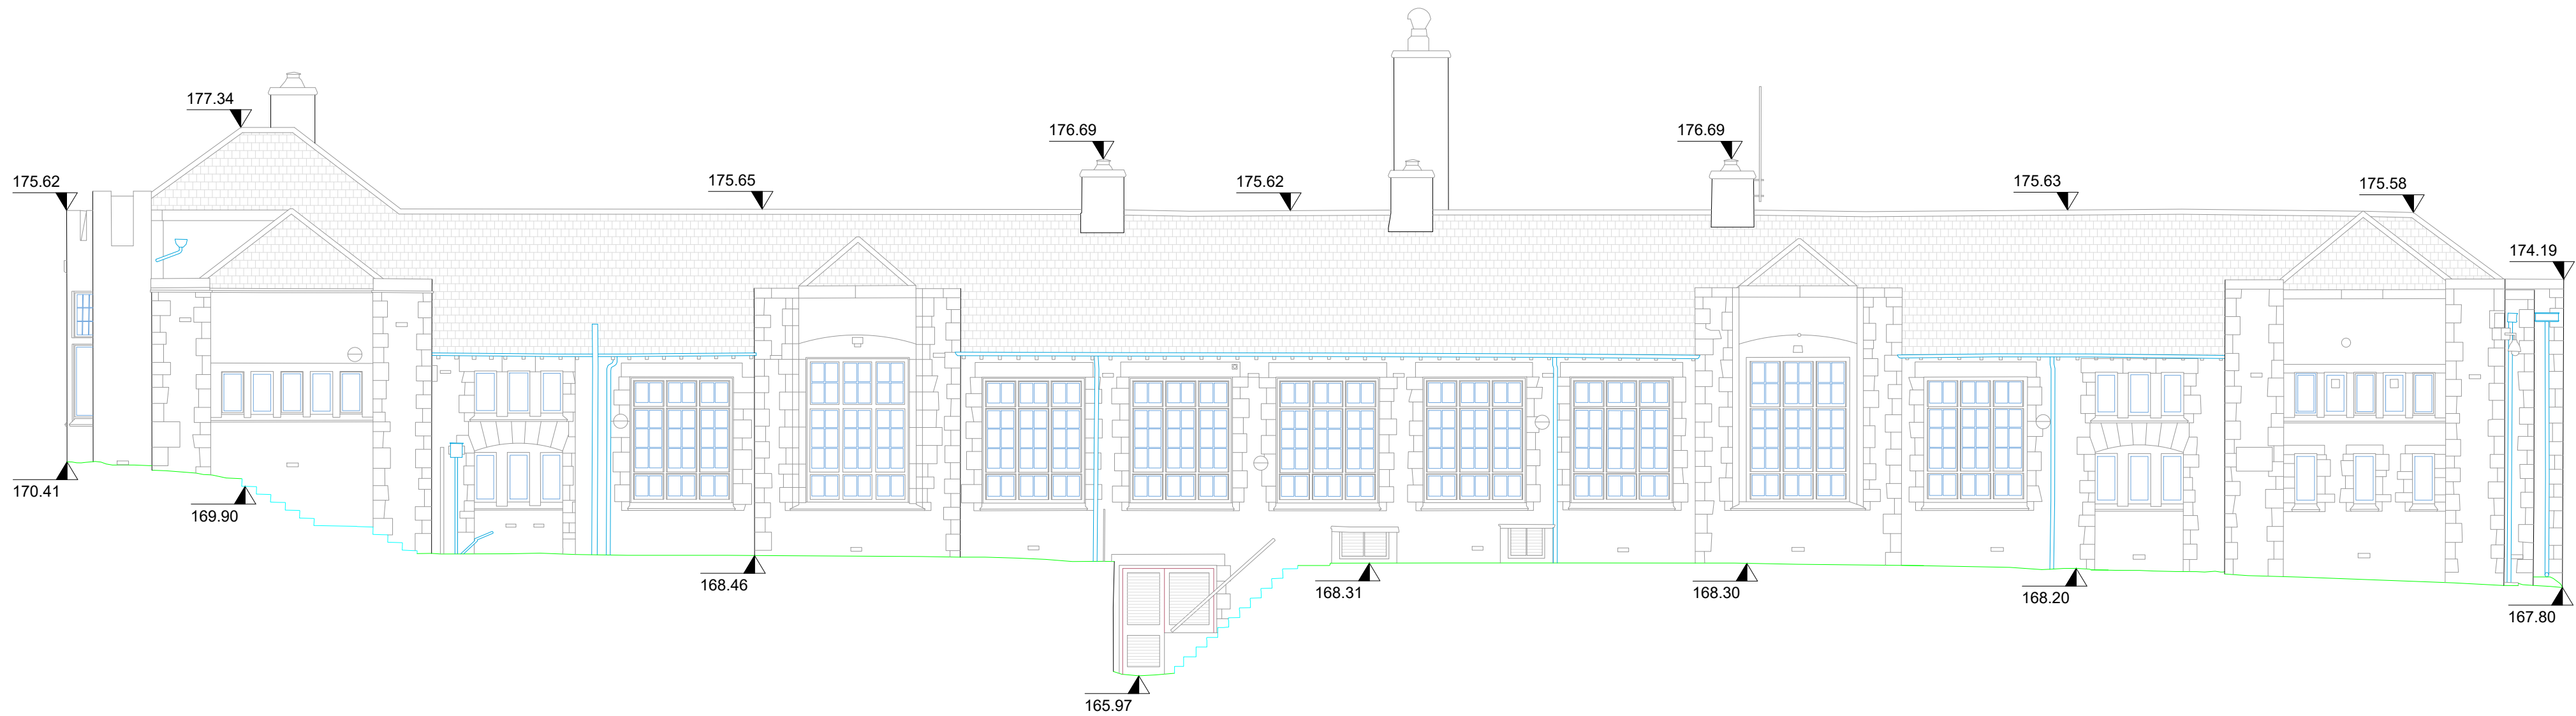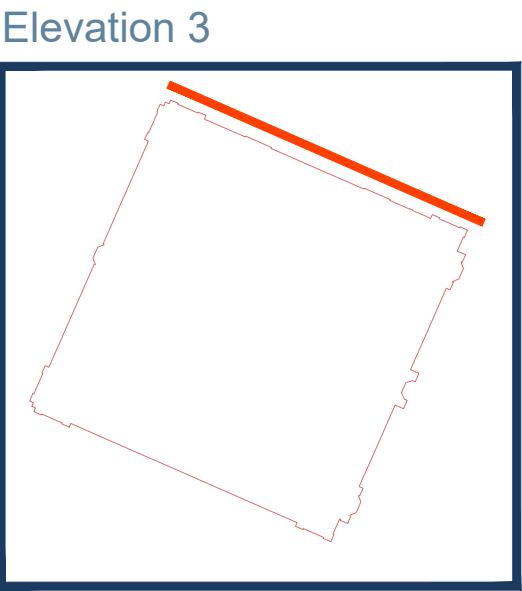

Existing and Proposed Elevation 3 (no change)
Datum: 164.00m

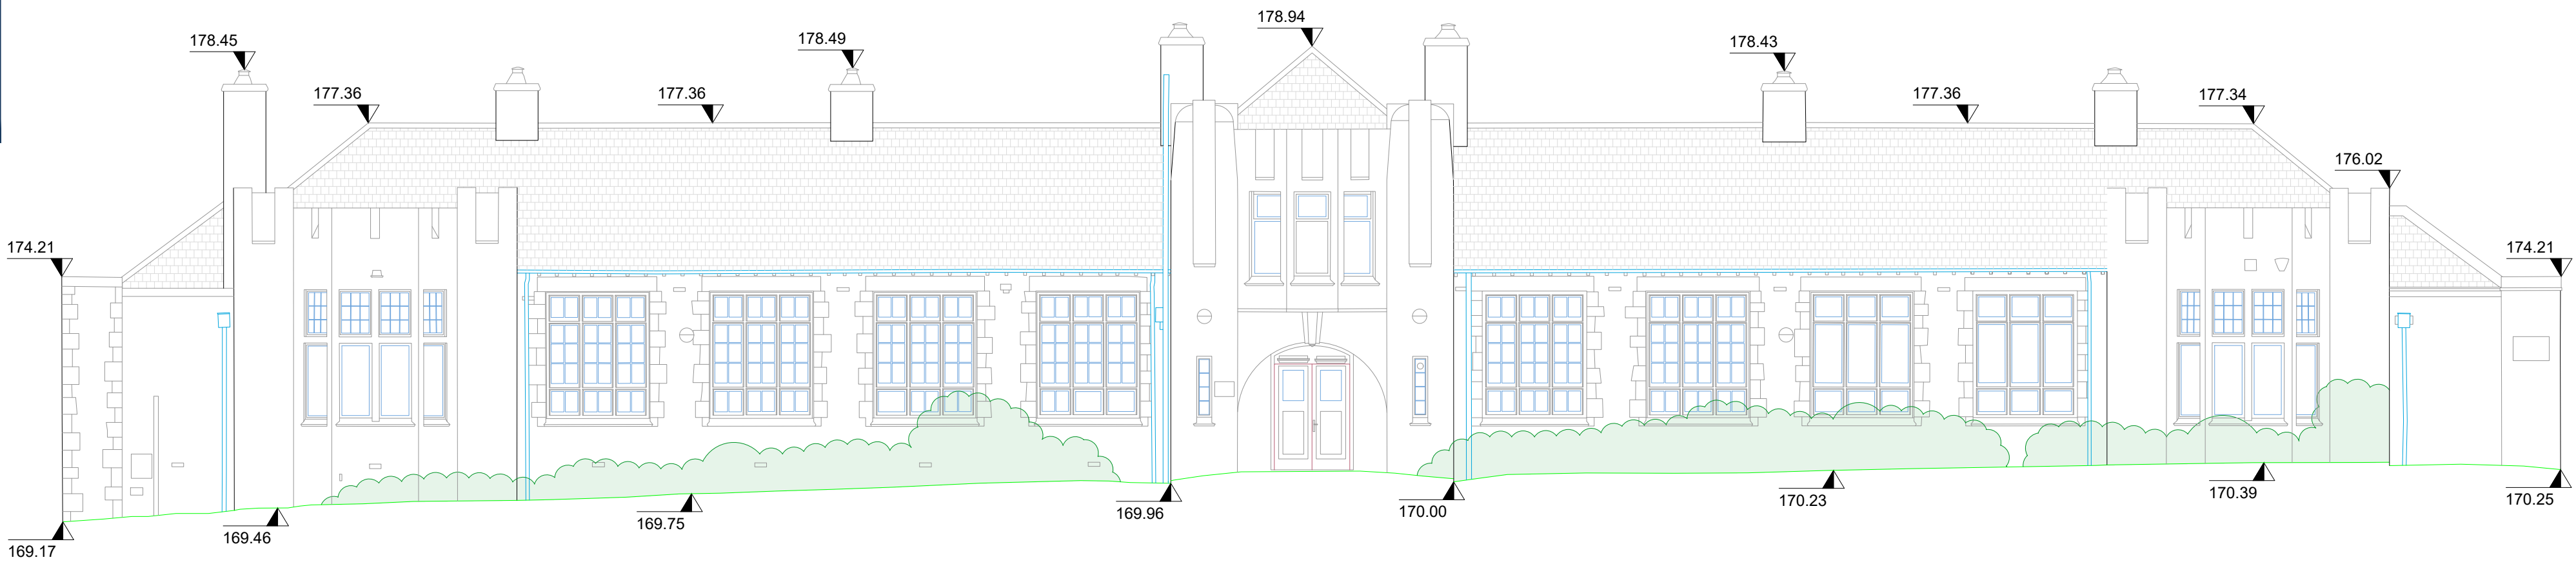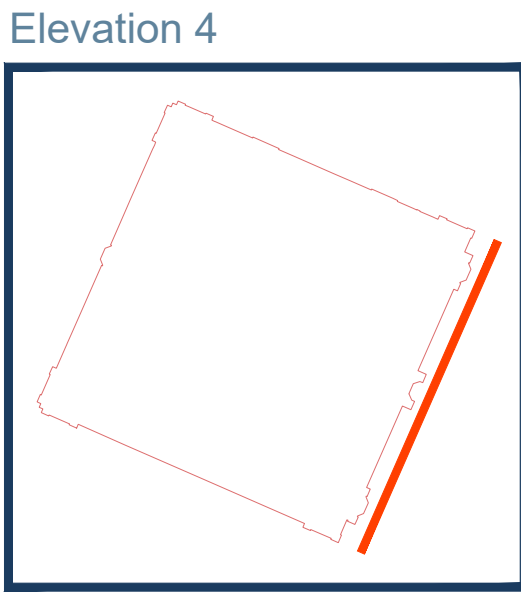

Existing and Proposed Elevation (no change)
Datum: 164.00m

Levels
Please note that the levels shown on this drawing are:
■ Arbitrary
■ Related to an Ordnance Survey Bench Mark
■ Related to the Ordnance Survey National GPS Network

Client: Concertus Derbyshire Limited	
Project: New Mills School Stockport	
Deliverable: Elevations	
Project No. 6507	Survey Date: 03/06/2024
Revision:	Surveyed: GS/CT
Scale: 1:100 @ A1	Drawn: MH
Sheet No. 2 of 2	Checked: NM

NOTES:
All critical measurements should be checked on site prior to design.
No liability will be taken for this plan if passed on to 3rd parties.