


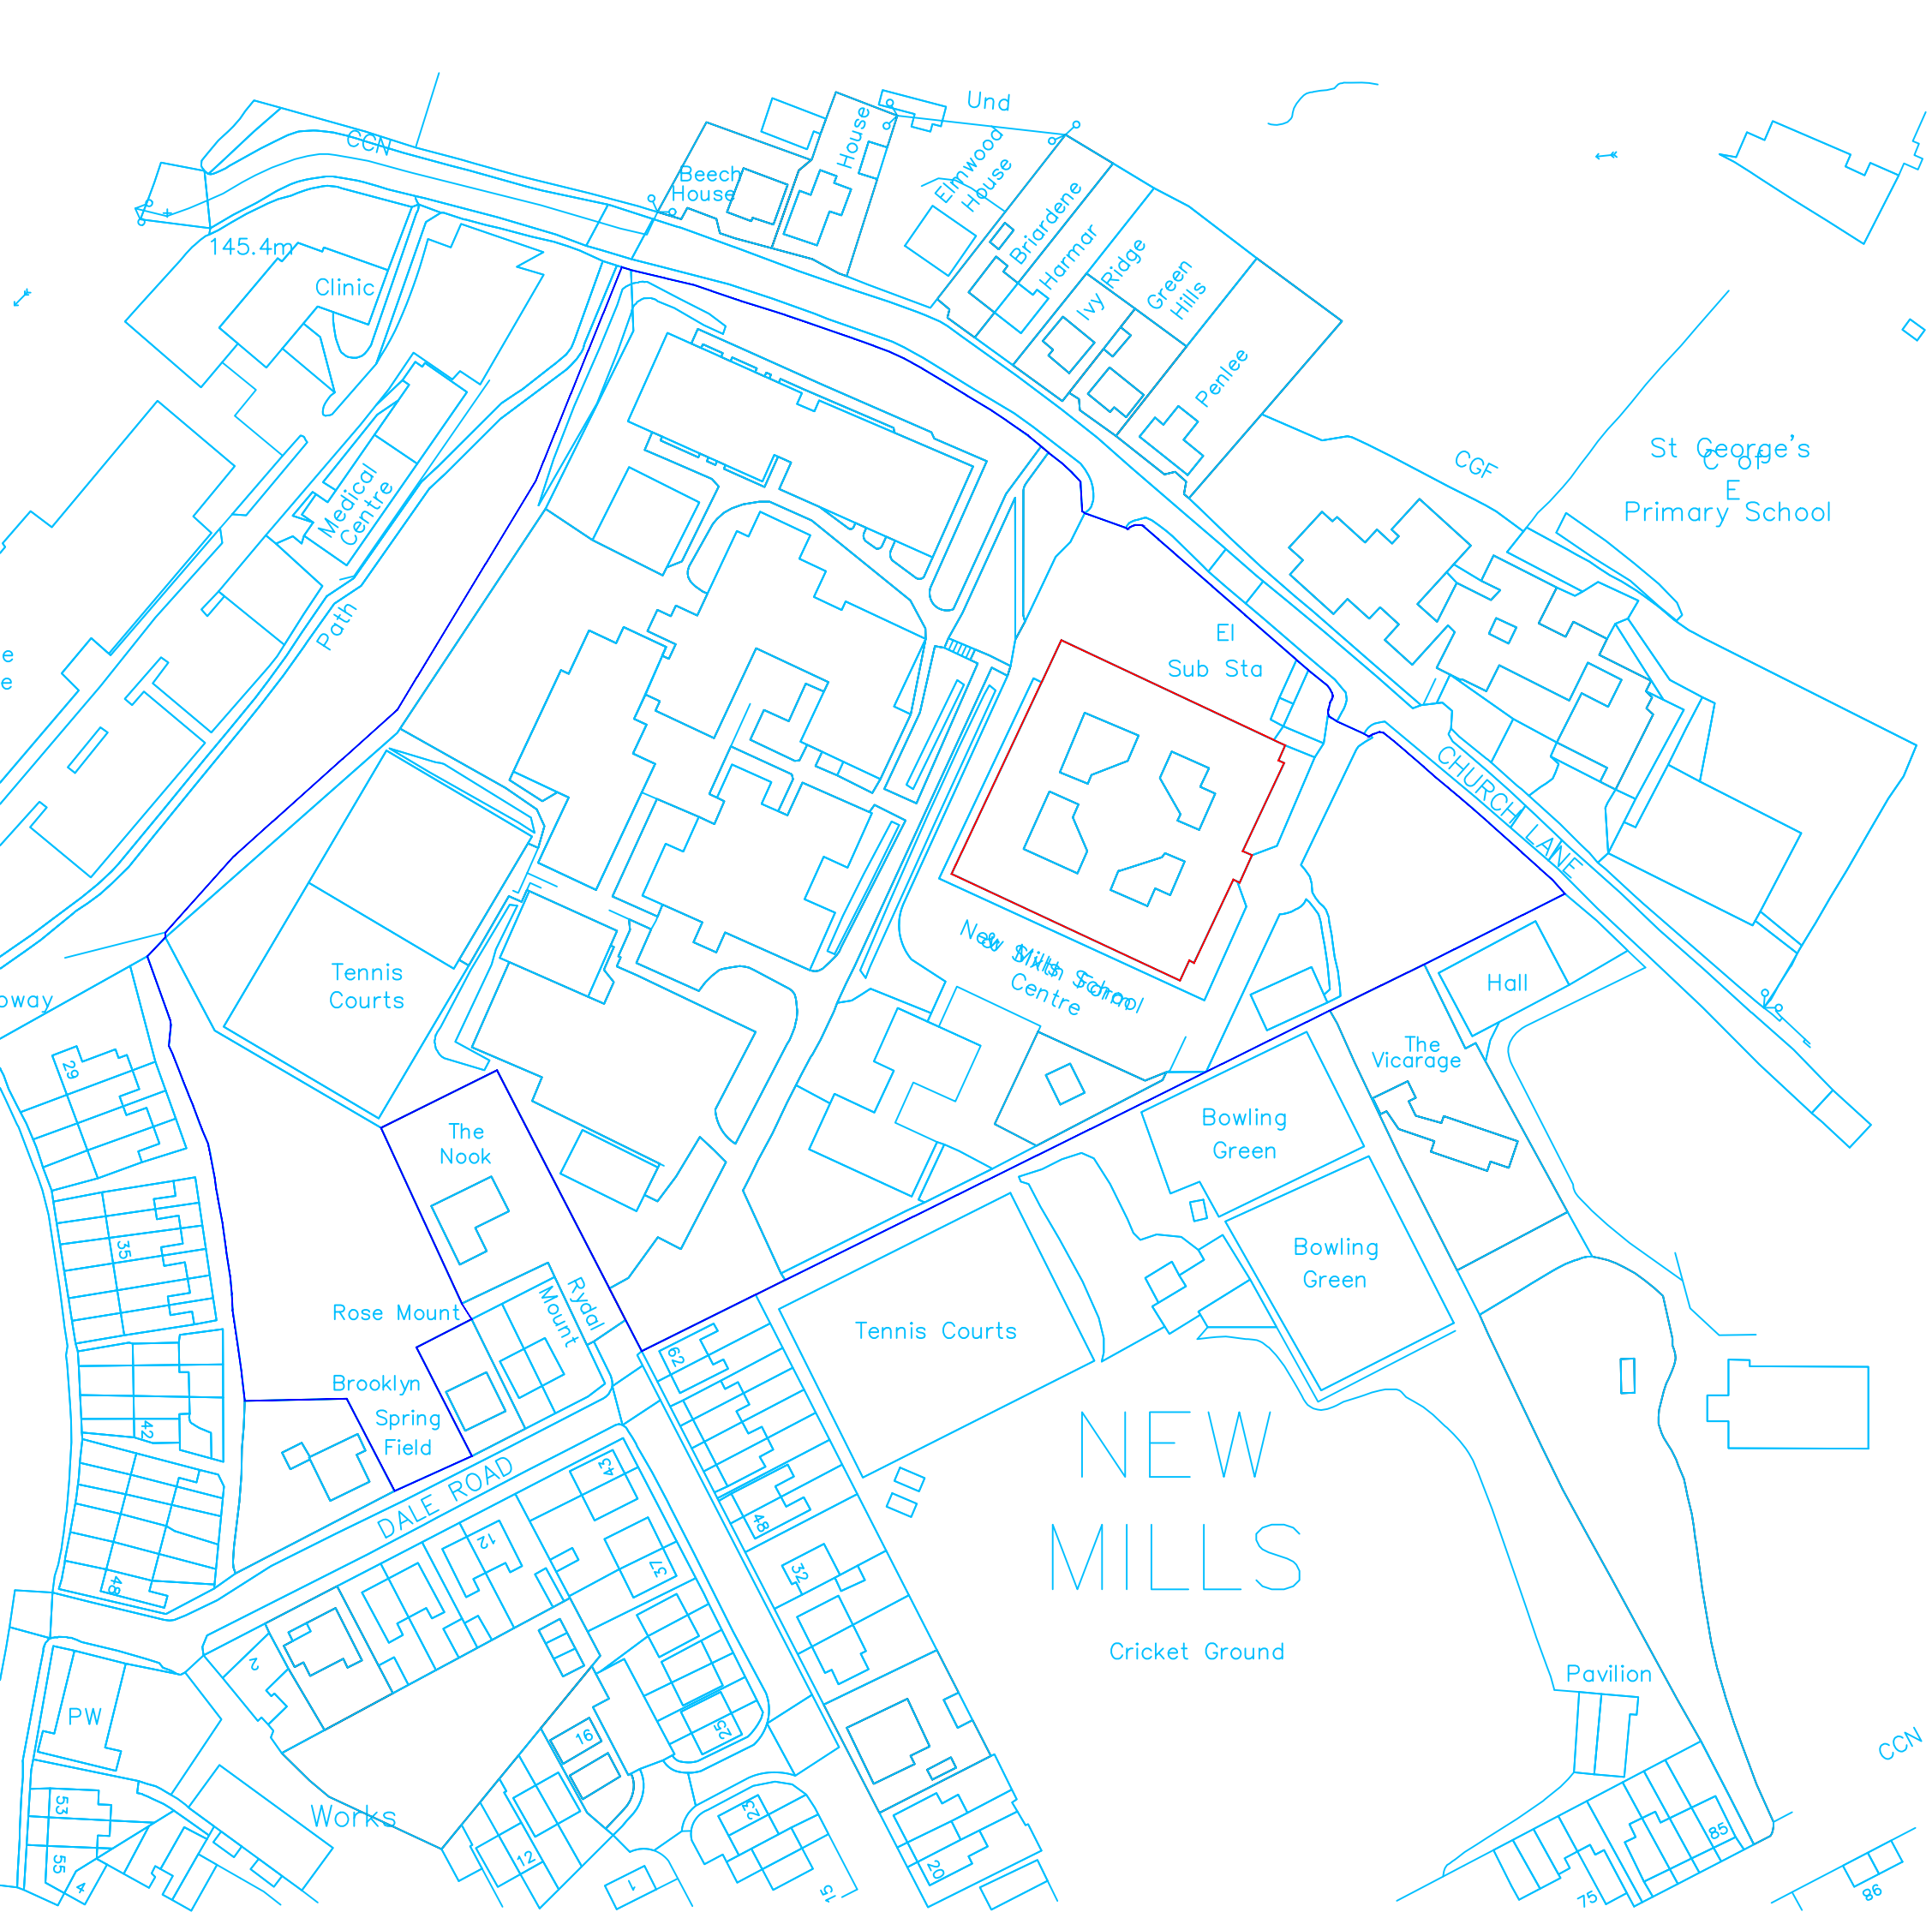

N

010255075

522063-CDP-DR-XX-XX-B-1001

Disclaimer.

This drawing is to be read in conjunction with all related drawings. Do not scale from this drawing. All dimensions must be checked and verified on site before commencing any work or producing shop drawings.

This drawing is copyright and remains the property of Concertus Design and Property Consultants. When reproducing this drawing for any purpose, please ensure that Concertus is attributed clearly by either using the company logo, or as follows 'Image produced by Concertus Design & Property Consultants Limited'.

REV	DATE	BY	DESCRIPTION	CHKD

Concertus

DESIGN & PROPERTY CONSULTANTS

2 Friars Bridge Road - Ipswich - IP1 1RR

DESIGN

Project

New Mills CS - Leadwork

High Peak

SK22 4NP

Drawing Title

Site Location Plan

Project Number

522063

Scales

1:1250

At A3 Size

Drawn

CD

Chkd

Lead Designer

Connor Donson

Date

Oct 22

email:

connor.donson@concertus.co.uk

Tel: 07716093356

Drawing Number

522063-CDP-DR-XX-XX-B-1001

Project Code - Originator - Volume/System - Level/Location - Type - Role - Element - Number