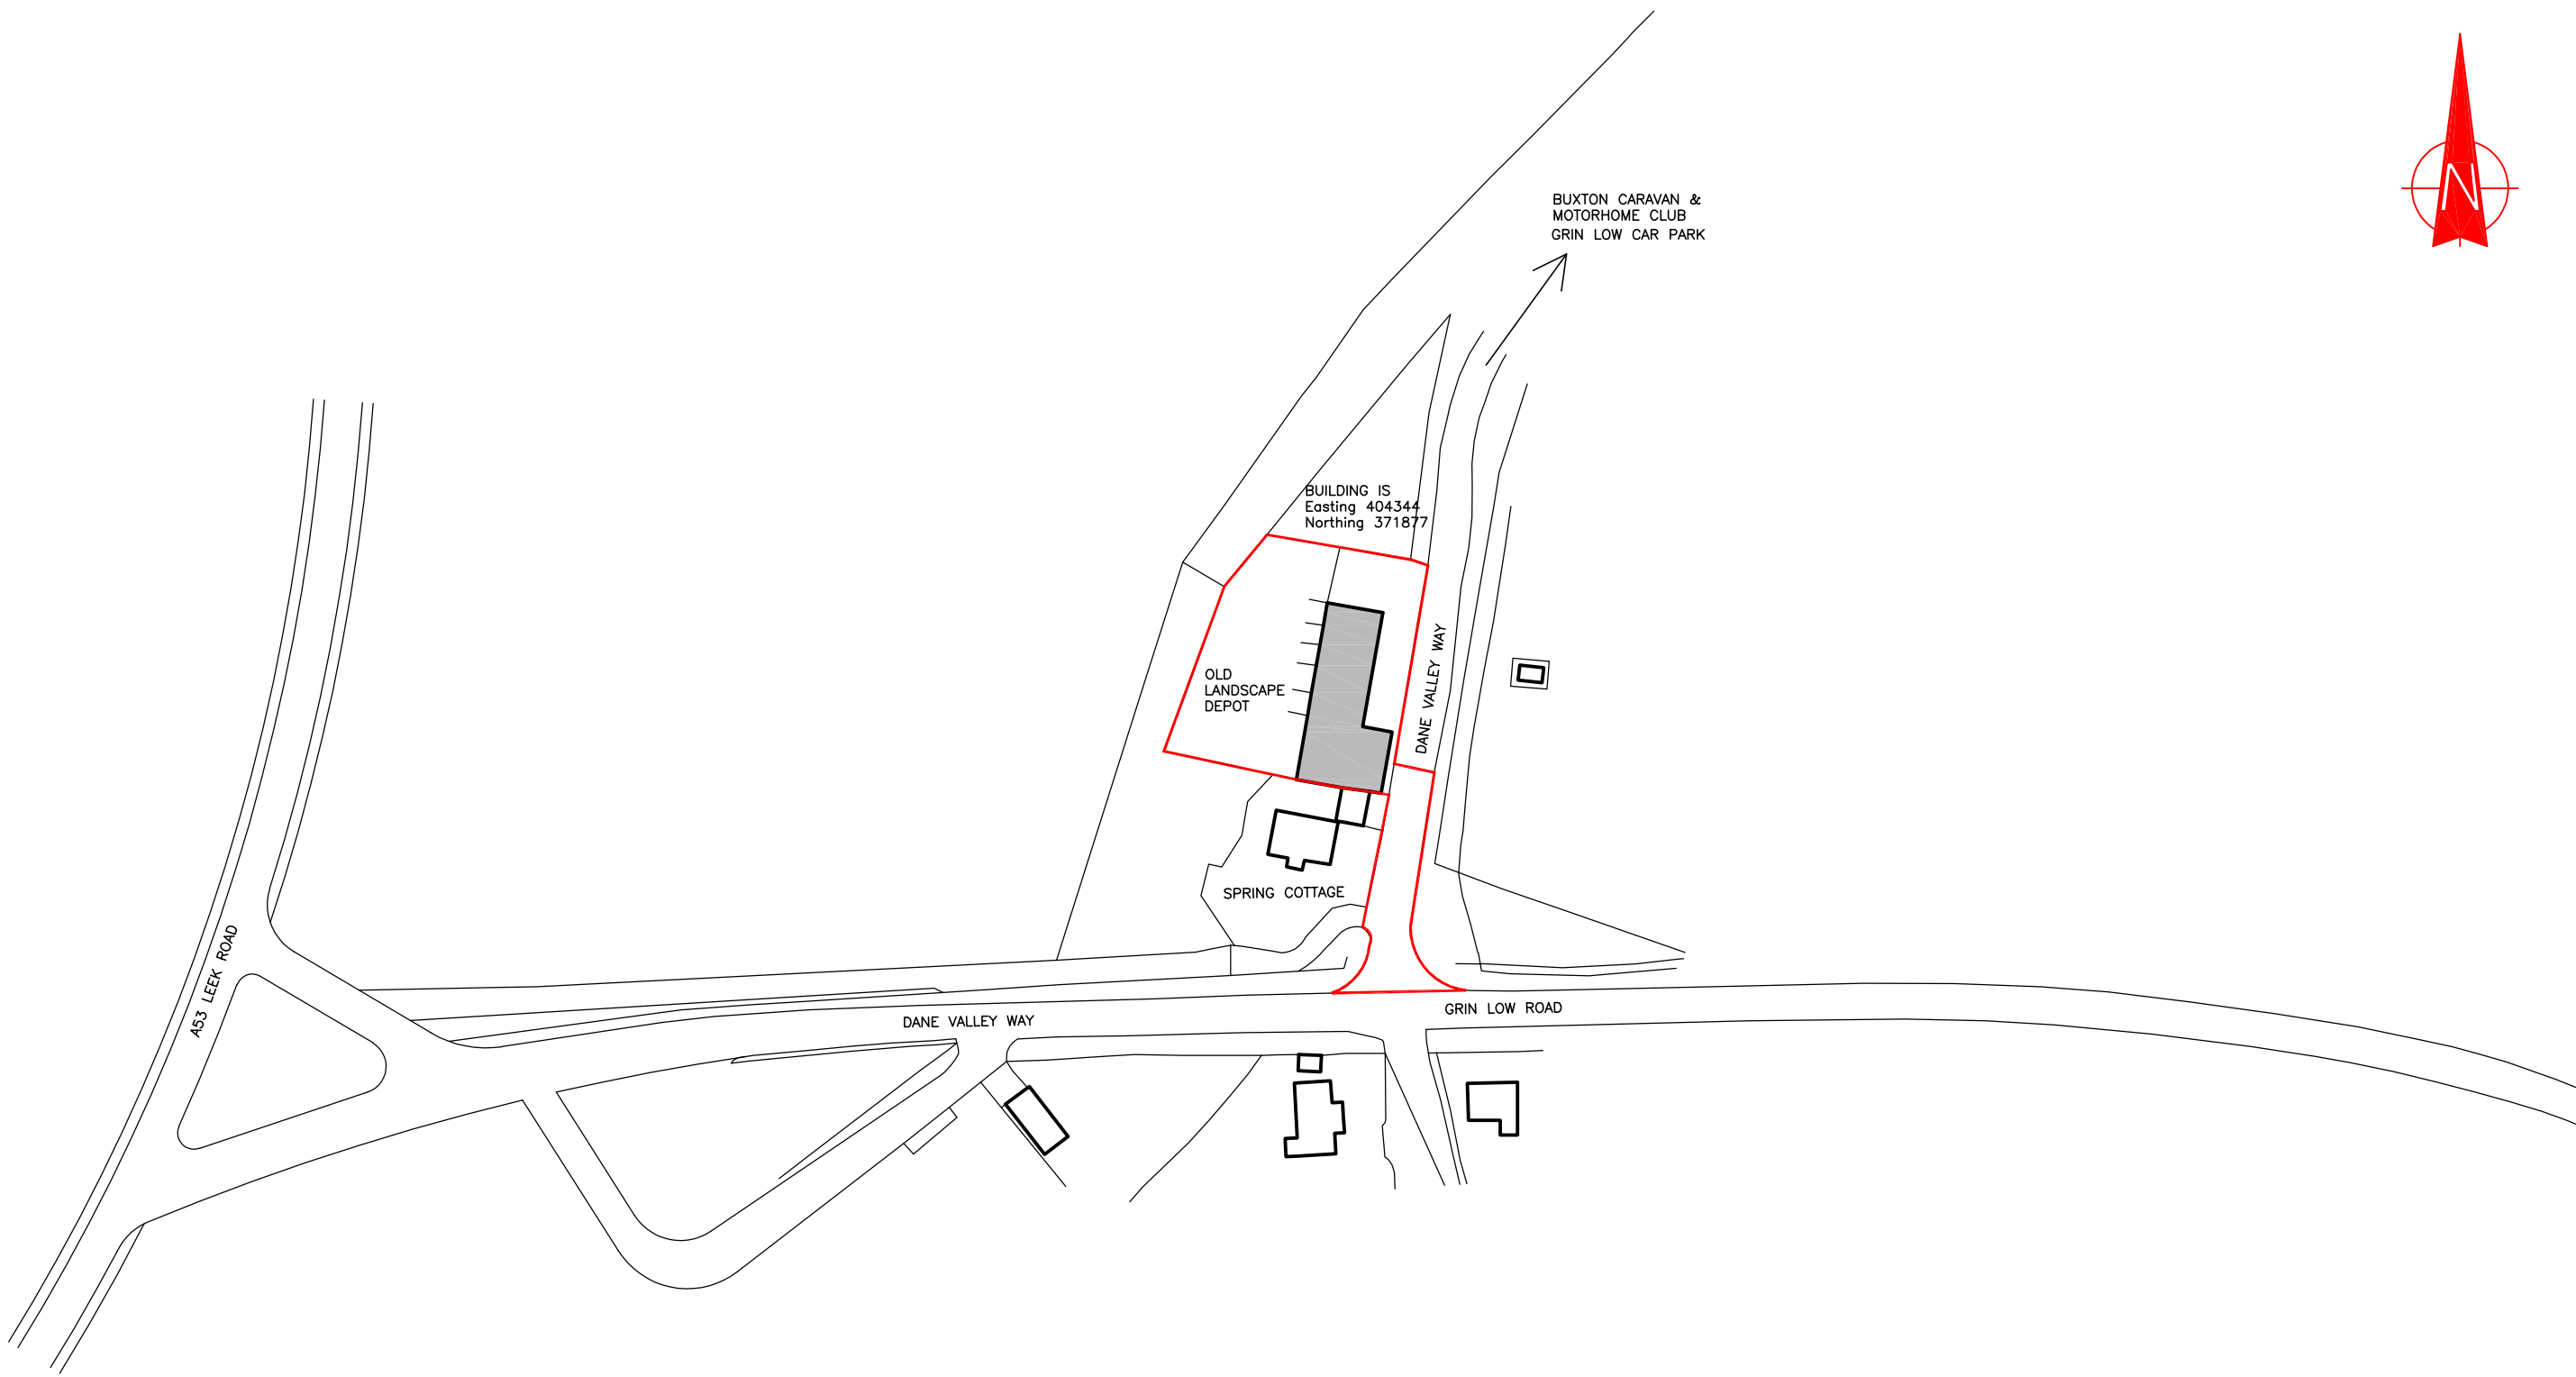


Ward Architecture Limited Re-plan, Re-design, Re-generate	PRELIMINARY LAYOUT				FORMER LANDSCAPE DEPOT GRIN LOW ROAD, LADMANLOW, BUXTON for MR B SMITH		
	All setting out dimensions to be site confirmed prior to works commencing and any discrepancies confirmed to architect. This drawing is to be read in conjunction with all other architectural and structural engineers drawings. Any queries please email info@wardarchitectureltd.co.uk				LOCATION PLAN		1:1250@A3
					Date: 19/04/23		Job Number: WAL-23-17-01A