


MapServe®

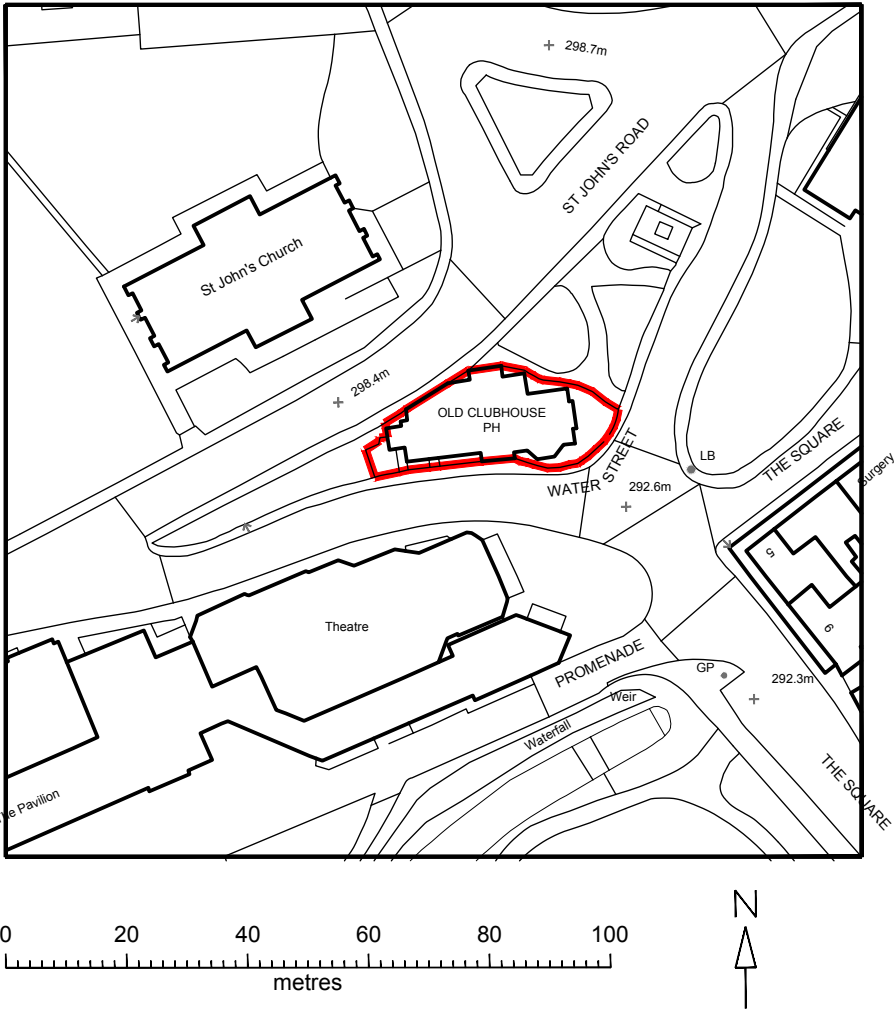

© Crown copyright 2019 Ordnance Survey 100053143
Cadastral data is subject to Crown copyright and is reproduced with permission of HM Land Registry.
© Crown copyright 2023 Ordnance Survey 100053143

Copyright.
This drawing and design and all the information contained therein is the sole copyright of SODA Ltd, and reproduction in any form is forbidden unless permission is obtained in writing.



Revision:

Job title: The Old Clubhouse 1 Water Street, Buxton SK17 6XN	Scale: 1:1250 @ A3	Date: June 24	Drawn by: RGC
	Drawing title: Site Location Plan	Drawing Number: 1295-S-09	Client: Greene King

The Studio, Sovereign House,
Wakefield, WF2 8EF.
01924 372654 studio@sodagroup.co.uk

