






Photo of existing

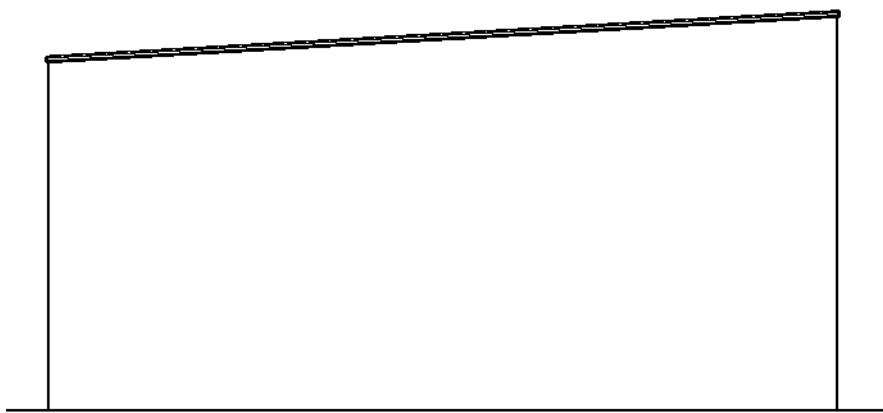


Left Elevation Existing

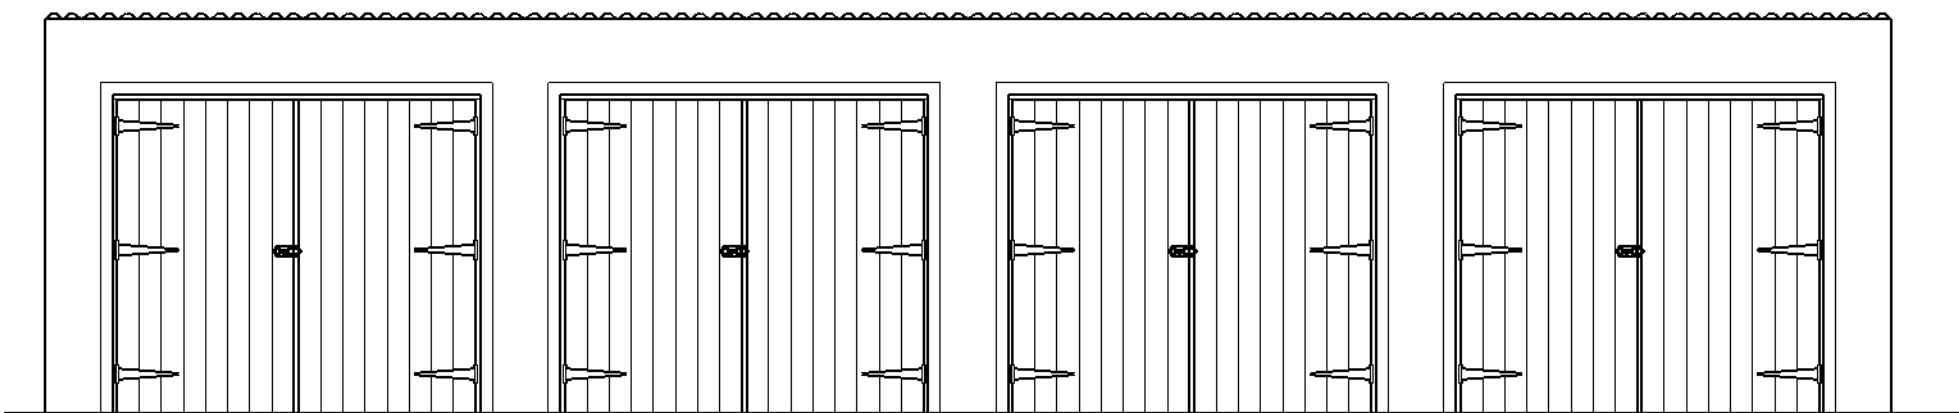


Front Elevation Existing

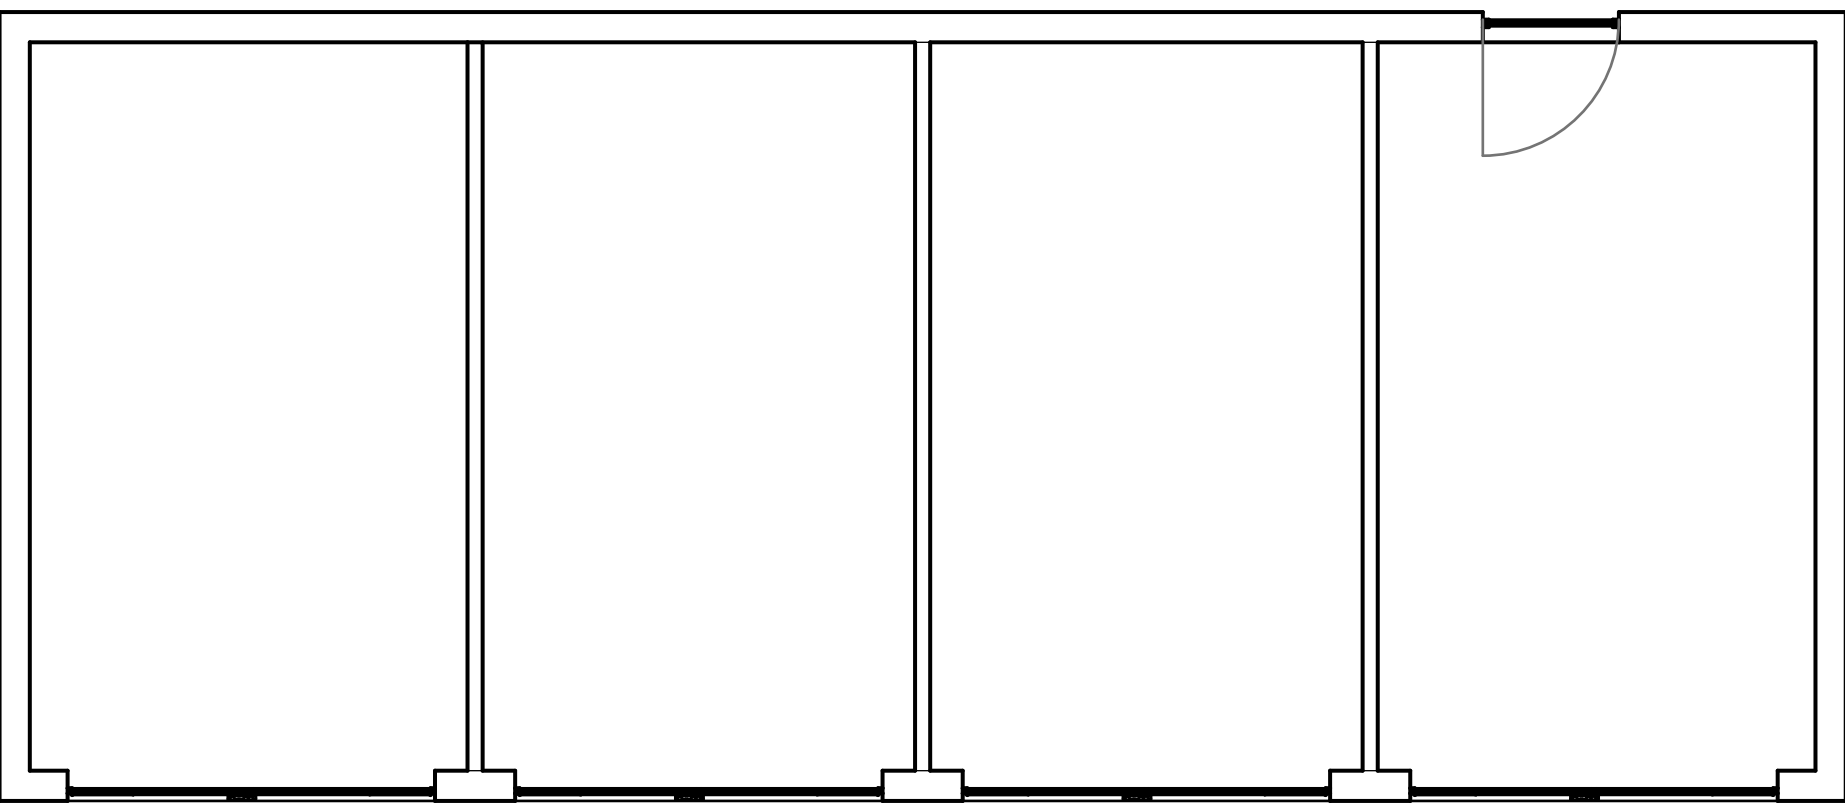

Floor Plan Existing

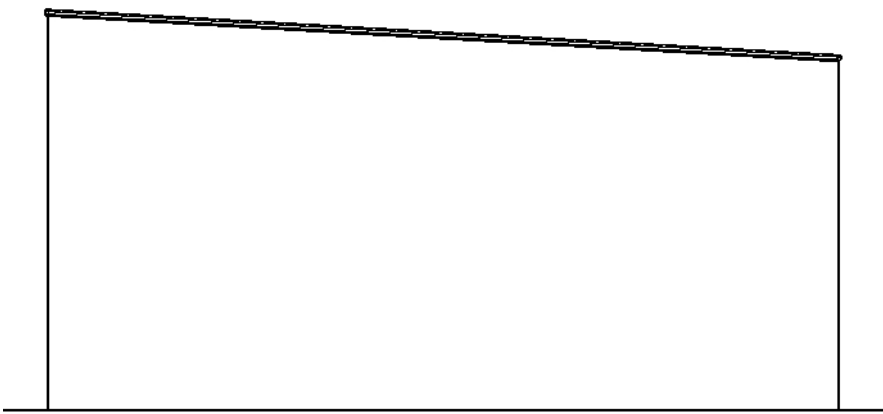

Right Elevation Existing

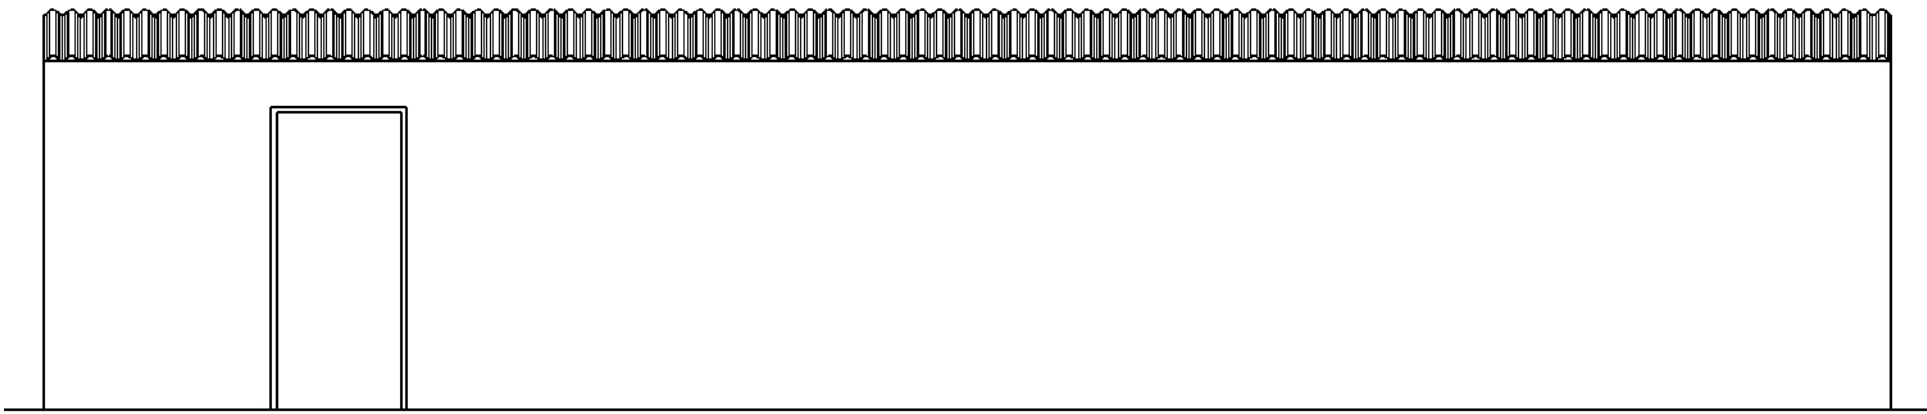

Rear Elevation Existing

0 0.5m 1m 1.5m 2m 2.5m 3m

Dimensions in mm 1:50@A1