






CGI of proposed

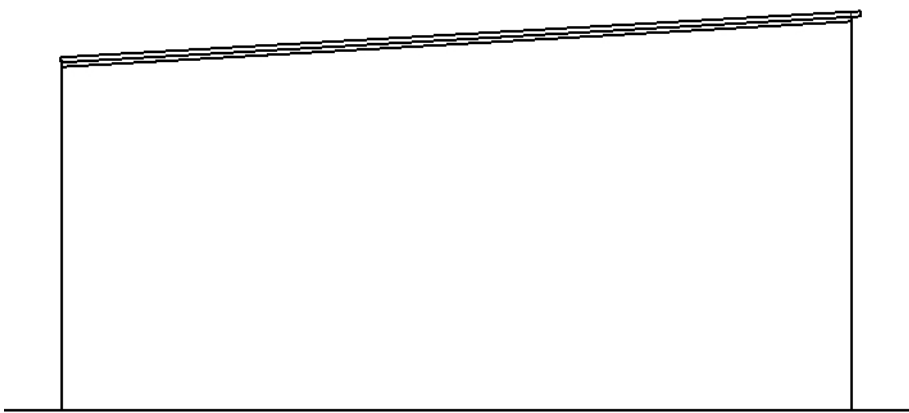


Left Elevation Proposed

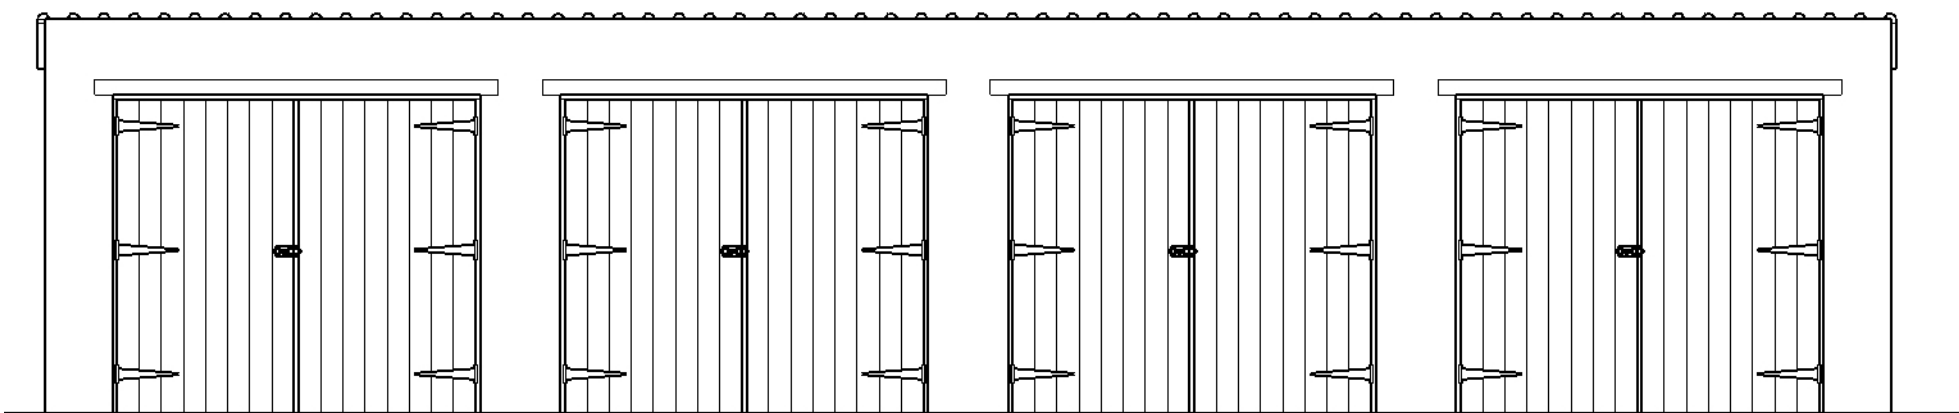


Front Elevation Proposed

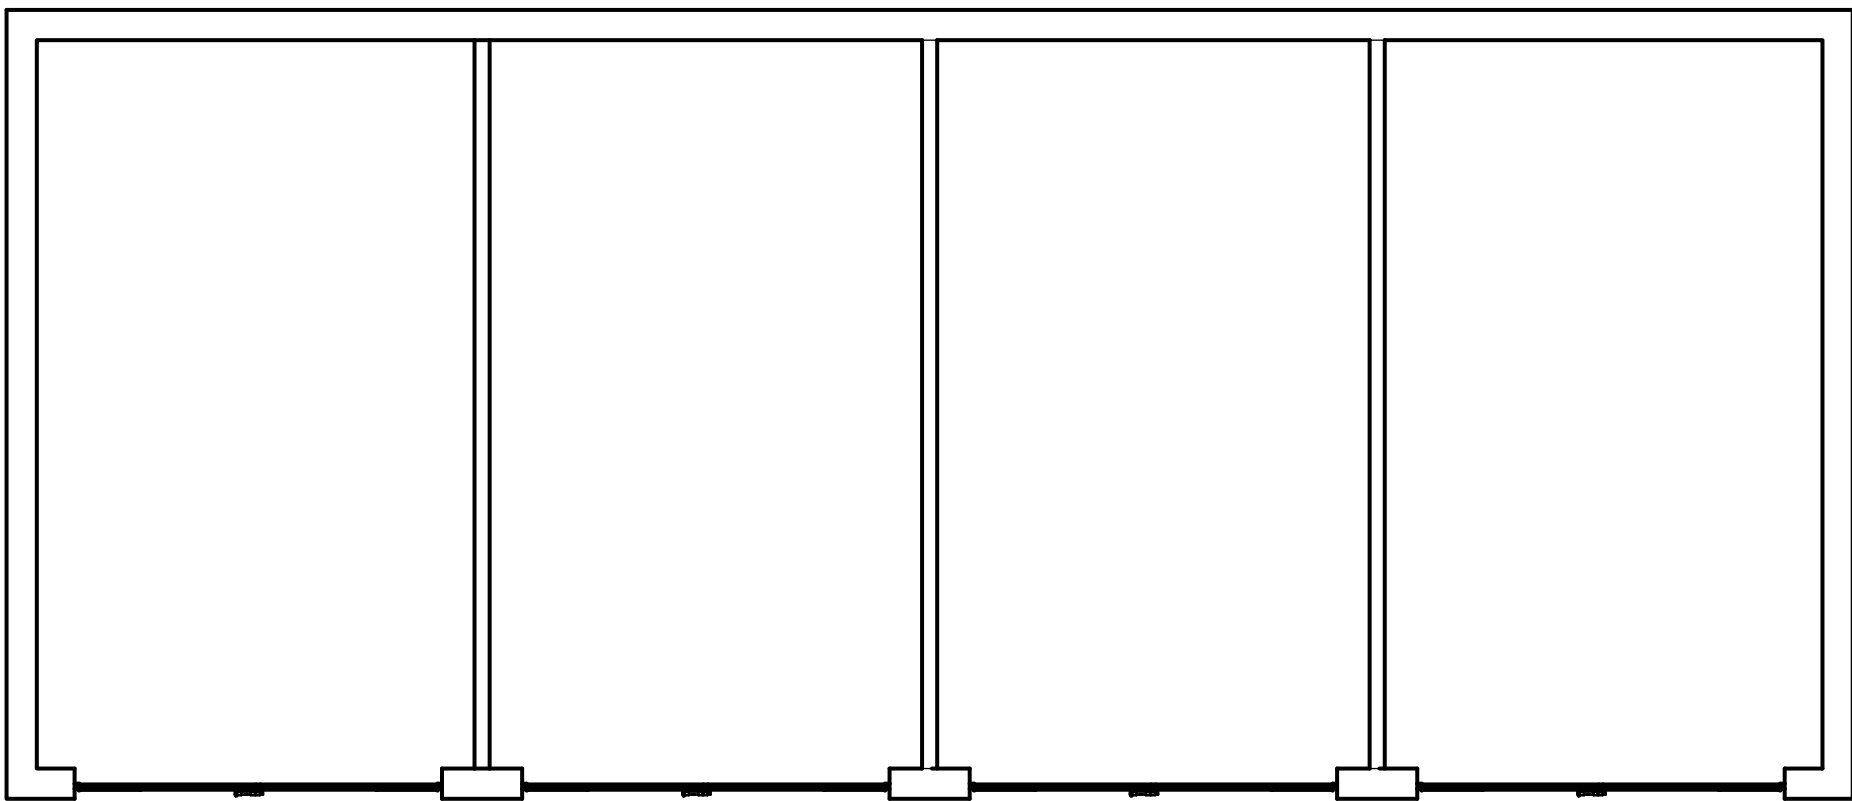

Floor Plan Proposed

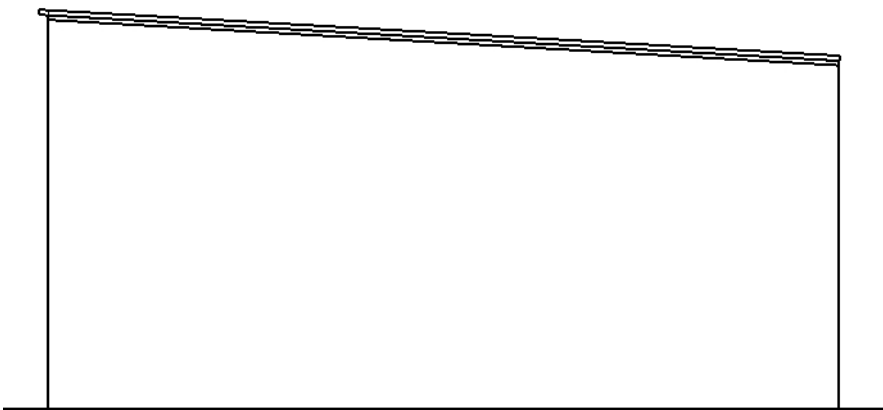

Right Elevation Proposed

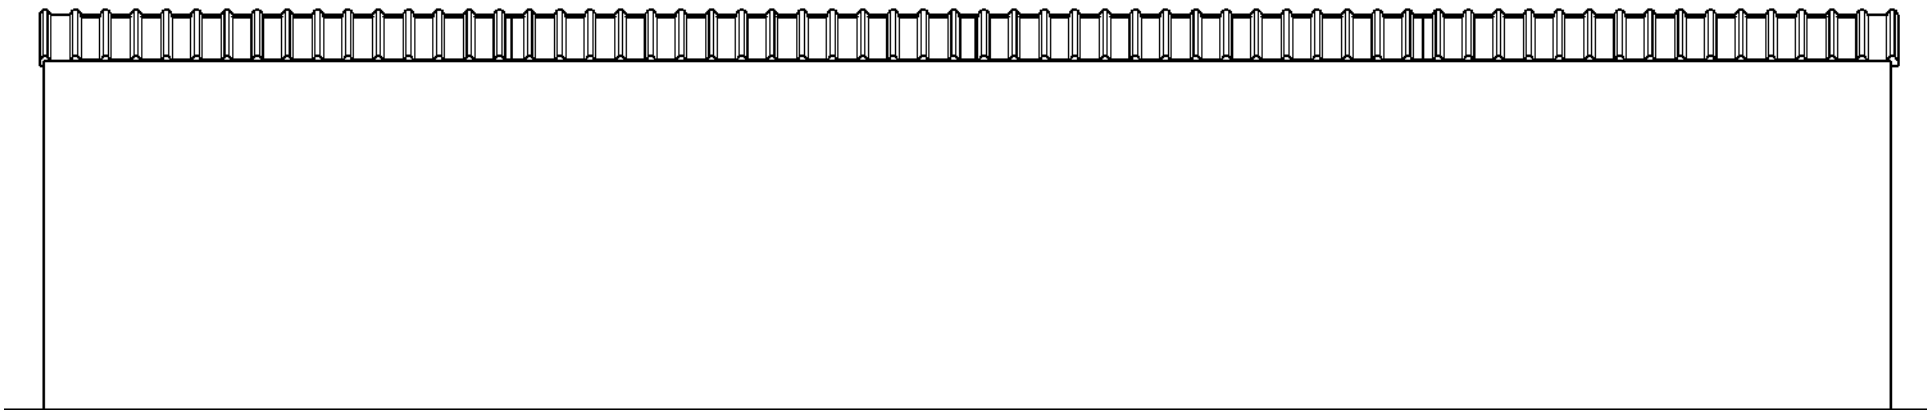

Rear Elevation Proposed

0 0.5m 1m 1.5m 2m 2.5m 3m

Dimensions in mm 1:50@A1