

© Bowker Sadler Partnership Limited

■ This drawing is the subject of copyright which vests in Bowker Sadler Partnership Limited. It is an infringement of copyright to reproduce this drawing, by whatever means, including electronic, without the express written consent of Bowker Sadler Partnership Limited which reserves all its rights.

Bowker Sadler Partnership Limited asserts its rights to be identified as the author of this design


■

■ Report Errors and Omissions to the Architect.

■ Check all dimensions on site

■ Drawing to be read in conjunction with the Health and Safety Plan and all relevant Risk Assessments

O.S. COPYRIGHT LICENCE NUMBER 100022432

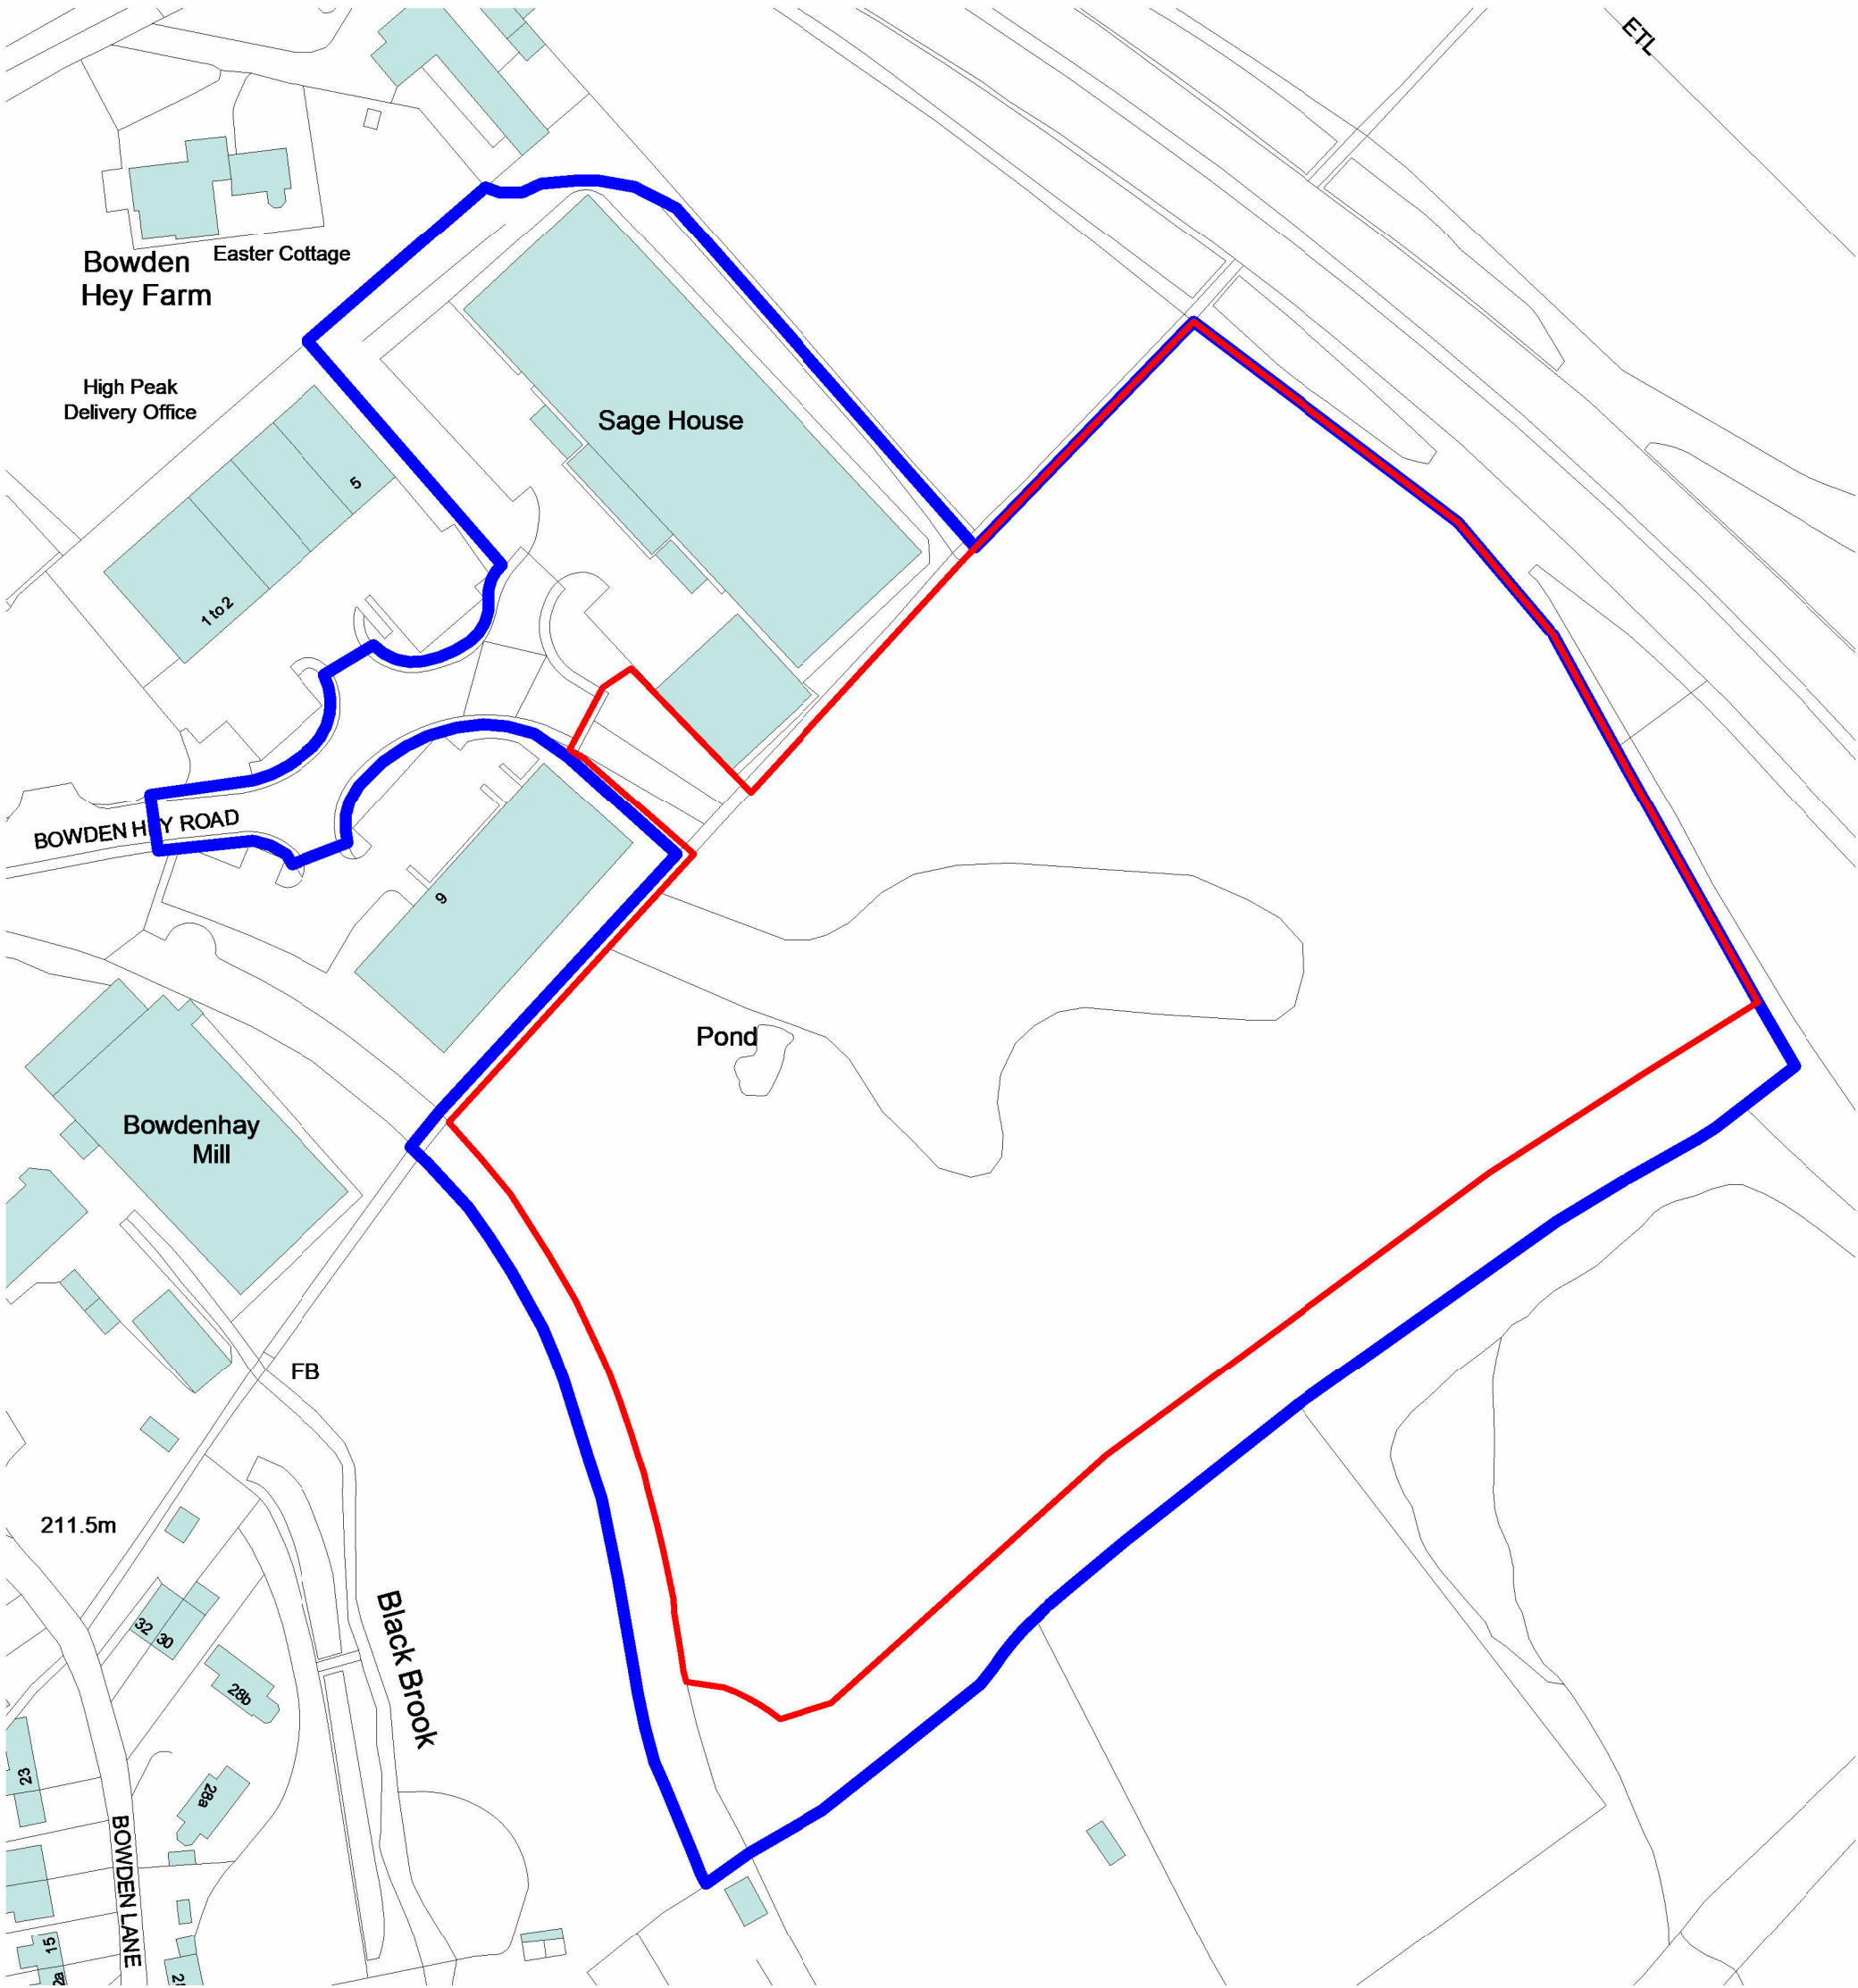

— DEVELOPMENT SITE BOUNDARY

— OWNERSHIP SITE BOUNDARY

C	09.08.25	ADC	Sheet amended	DL
B	27.06.25	ADC	Planning Issue	DL
A	25.05.25	ADC	Ownership line amended	DL

Rev.	Date	Dm.	Chkd.
------	------	-----	-------

BowkerSadler

Project
Bowden Hey Road

Client
Trustees of the Ainley Pension Scheme

Drawing
Location Plan

Scale	Sheet Size	Drawn	Checked	Date
1 : 1250	@ A2	ADC	DL	MAY 24

Project No.	Originator	Zone	Level	Form	Discipline	Number	Revision
15-072 -						1000	C

Status
Planning

Hatherlow House, Hatherlow, Romiley, Stockport, SK6 3DY
0161 406 7333 office@bowker-sadler.co.uk www.bowker-sadler.co.uk

