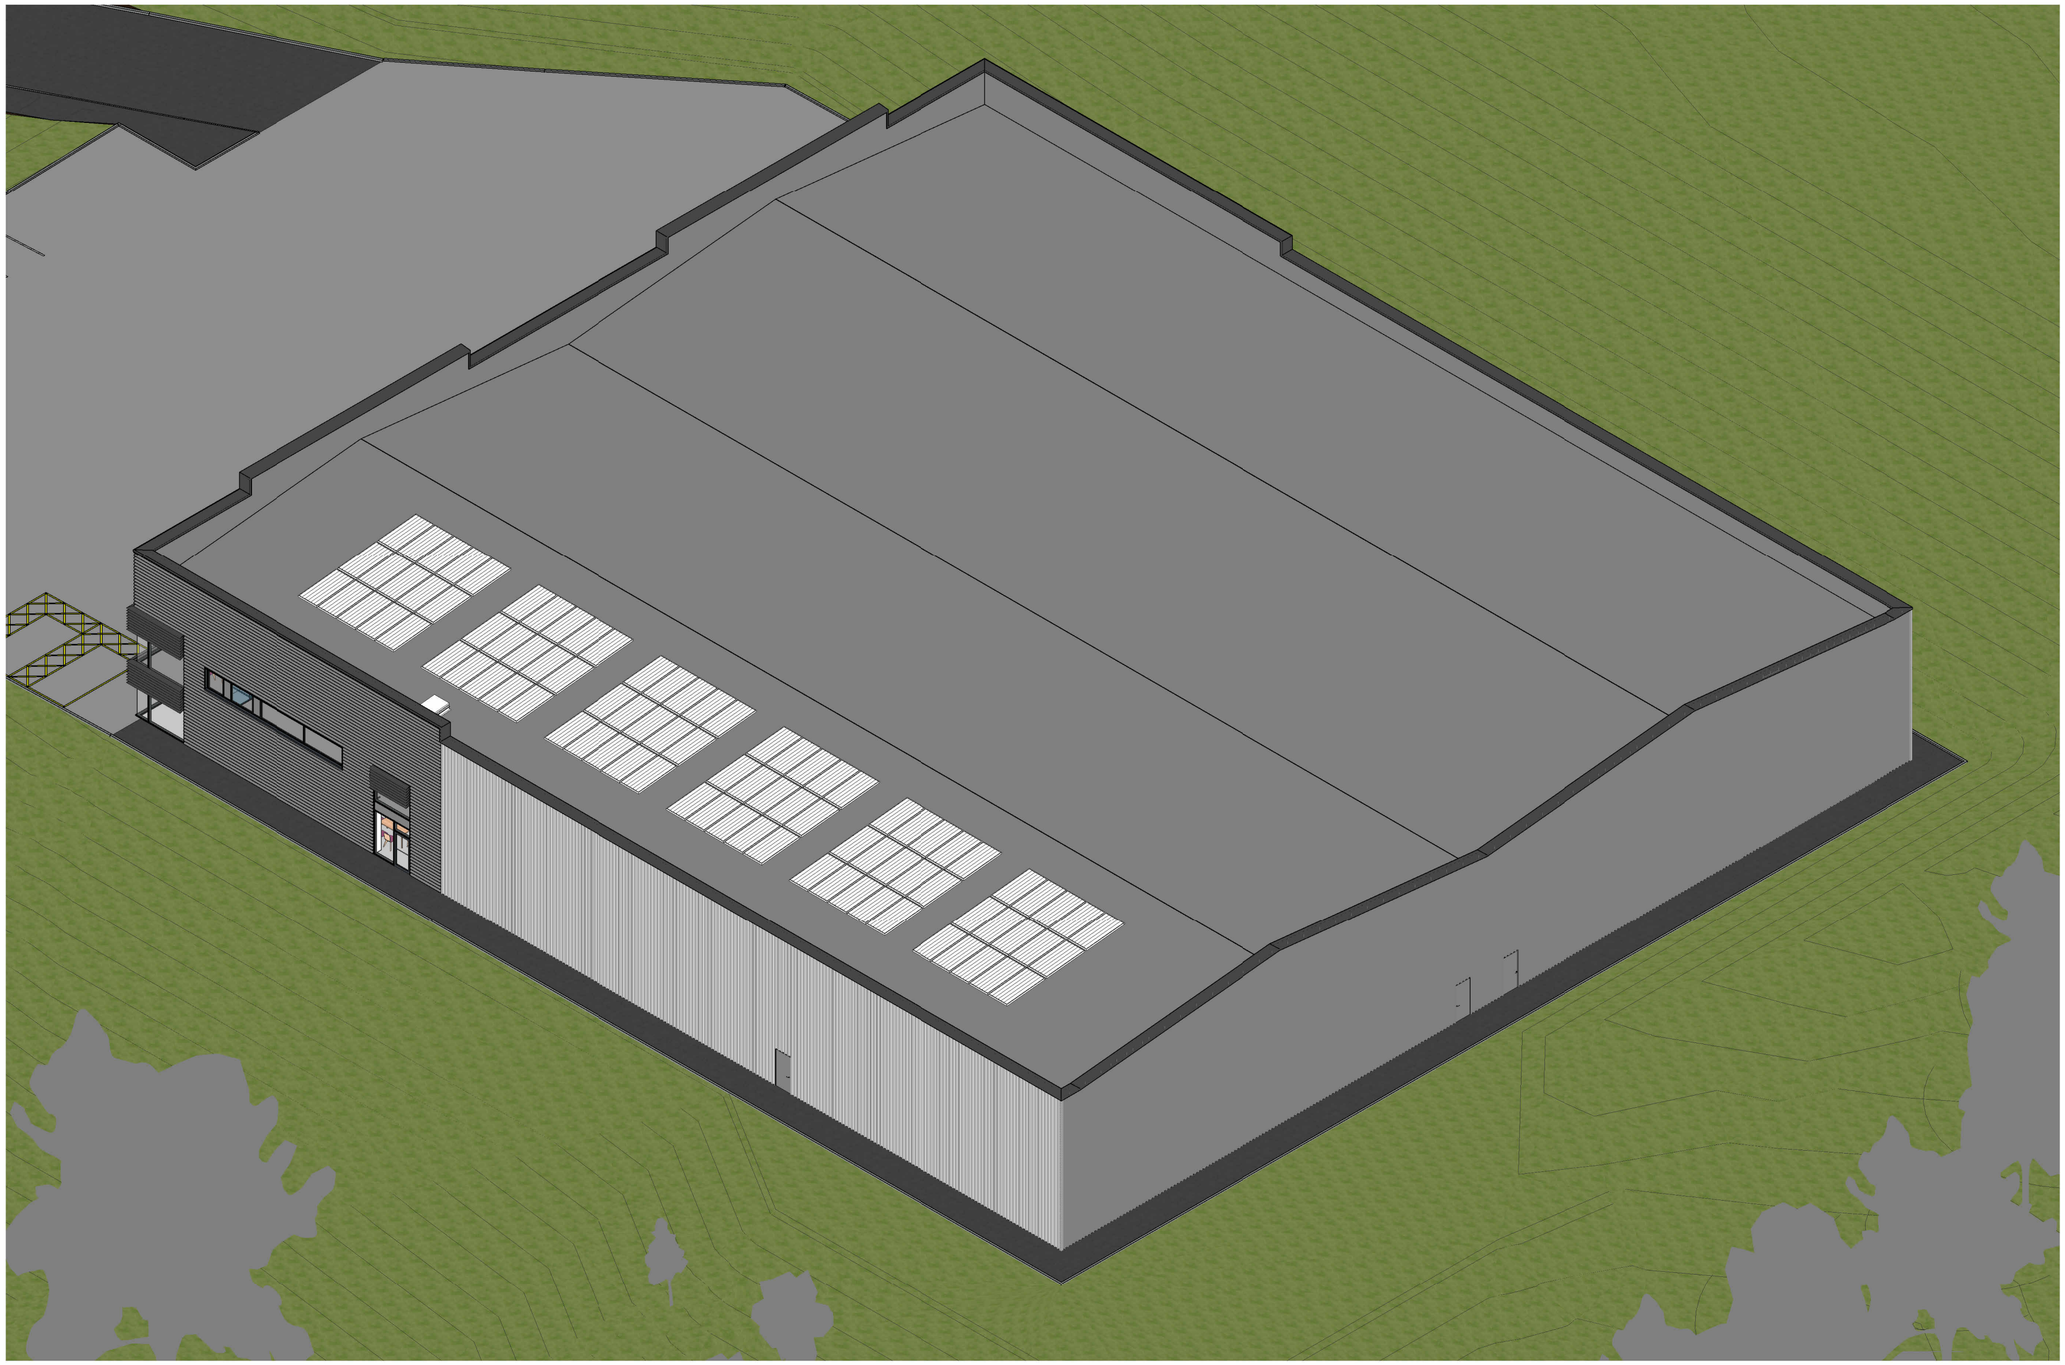

Axo View - South Facing

© Bowker Sadler Partnership Limited

This drawing is the subject of copyright which vests in Bowker Sadler Partnership Limited. It is an infringement of copyright to reproduce this drawing, by whatever means, including electronic, without the express written consent of Bowker Sadler Partnership Limited which reserves all its rights.

Bowker Sadler Partnership Limited asserts its rights to be identified as the author of this design

- Report Errors and Omissions to the Architect.
- Check all dimensions on site
- Drawing to be read in conjunction with the Health and Safety Plan and all relevant Risk Assessments

Rev.	Date	Drn.		Chkd.
B	09.08.25	ADC	Sheet amended	DL
A	27.06.25	ADC	Planning Issue	DL

BowkerSadler

Project
Bowden Hey Road

Client
Trustees of the Ainley Pension Scheme

Drawing
3D Axonometric View - South Facing

Scale	Sheet Size	Drawn	Checked	Date
	@ A2	ADC	DL	June 24

Project No.	Originator	Zone	Level	Form	Discipline	Number	Revision
15-072 -						1051	B

Status
Planning

Hatherlow House, Hatherlow, Romiley, Stockport, SK6 3DY
0161 406 7333 office@bowker-sadler.co.uk www.bowker-sadler.co.uk

\\bspcentral\FolderRedirection\Data\AndrewC\My Documents\x-building_model_andy.callicott.rvt