# the Grove Hotel, Buxton
## window details = Type C – top hung casement

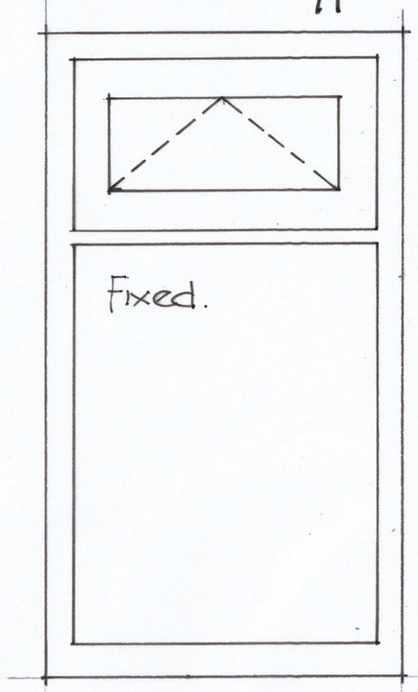


Elevation

casement windows to be
painted softwood
for sizes & detail specification
see the window schedule C801

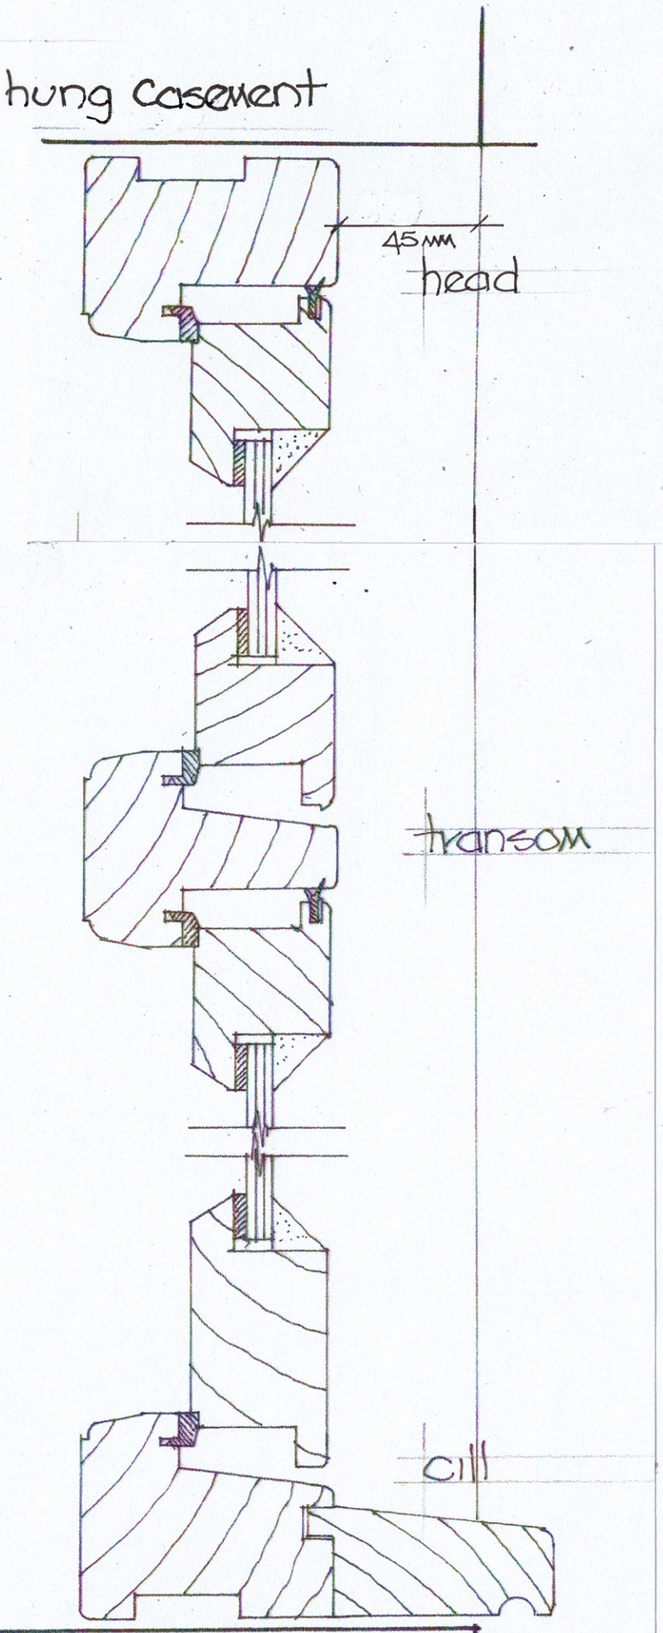


section 1:2 @ A3

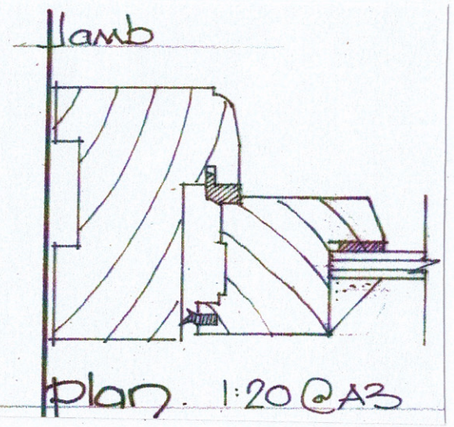


plan. 1:20 @ A3

the Grove Hotel, Buxton
proposed residential
conversion
New Window Details
Type C - top hung Casement
date: April 24
scale: 1:2 @ A3
drwg no: C807

Still House design ltd
16 Georges Road East
Poynton
SK12 1NP

T: 07970674815
E: crussell@stillhousedesign.co.uk