



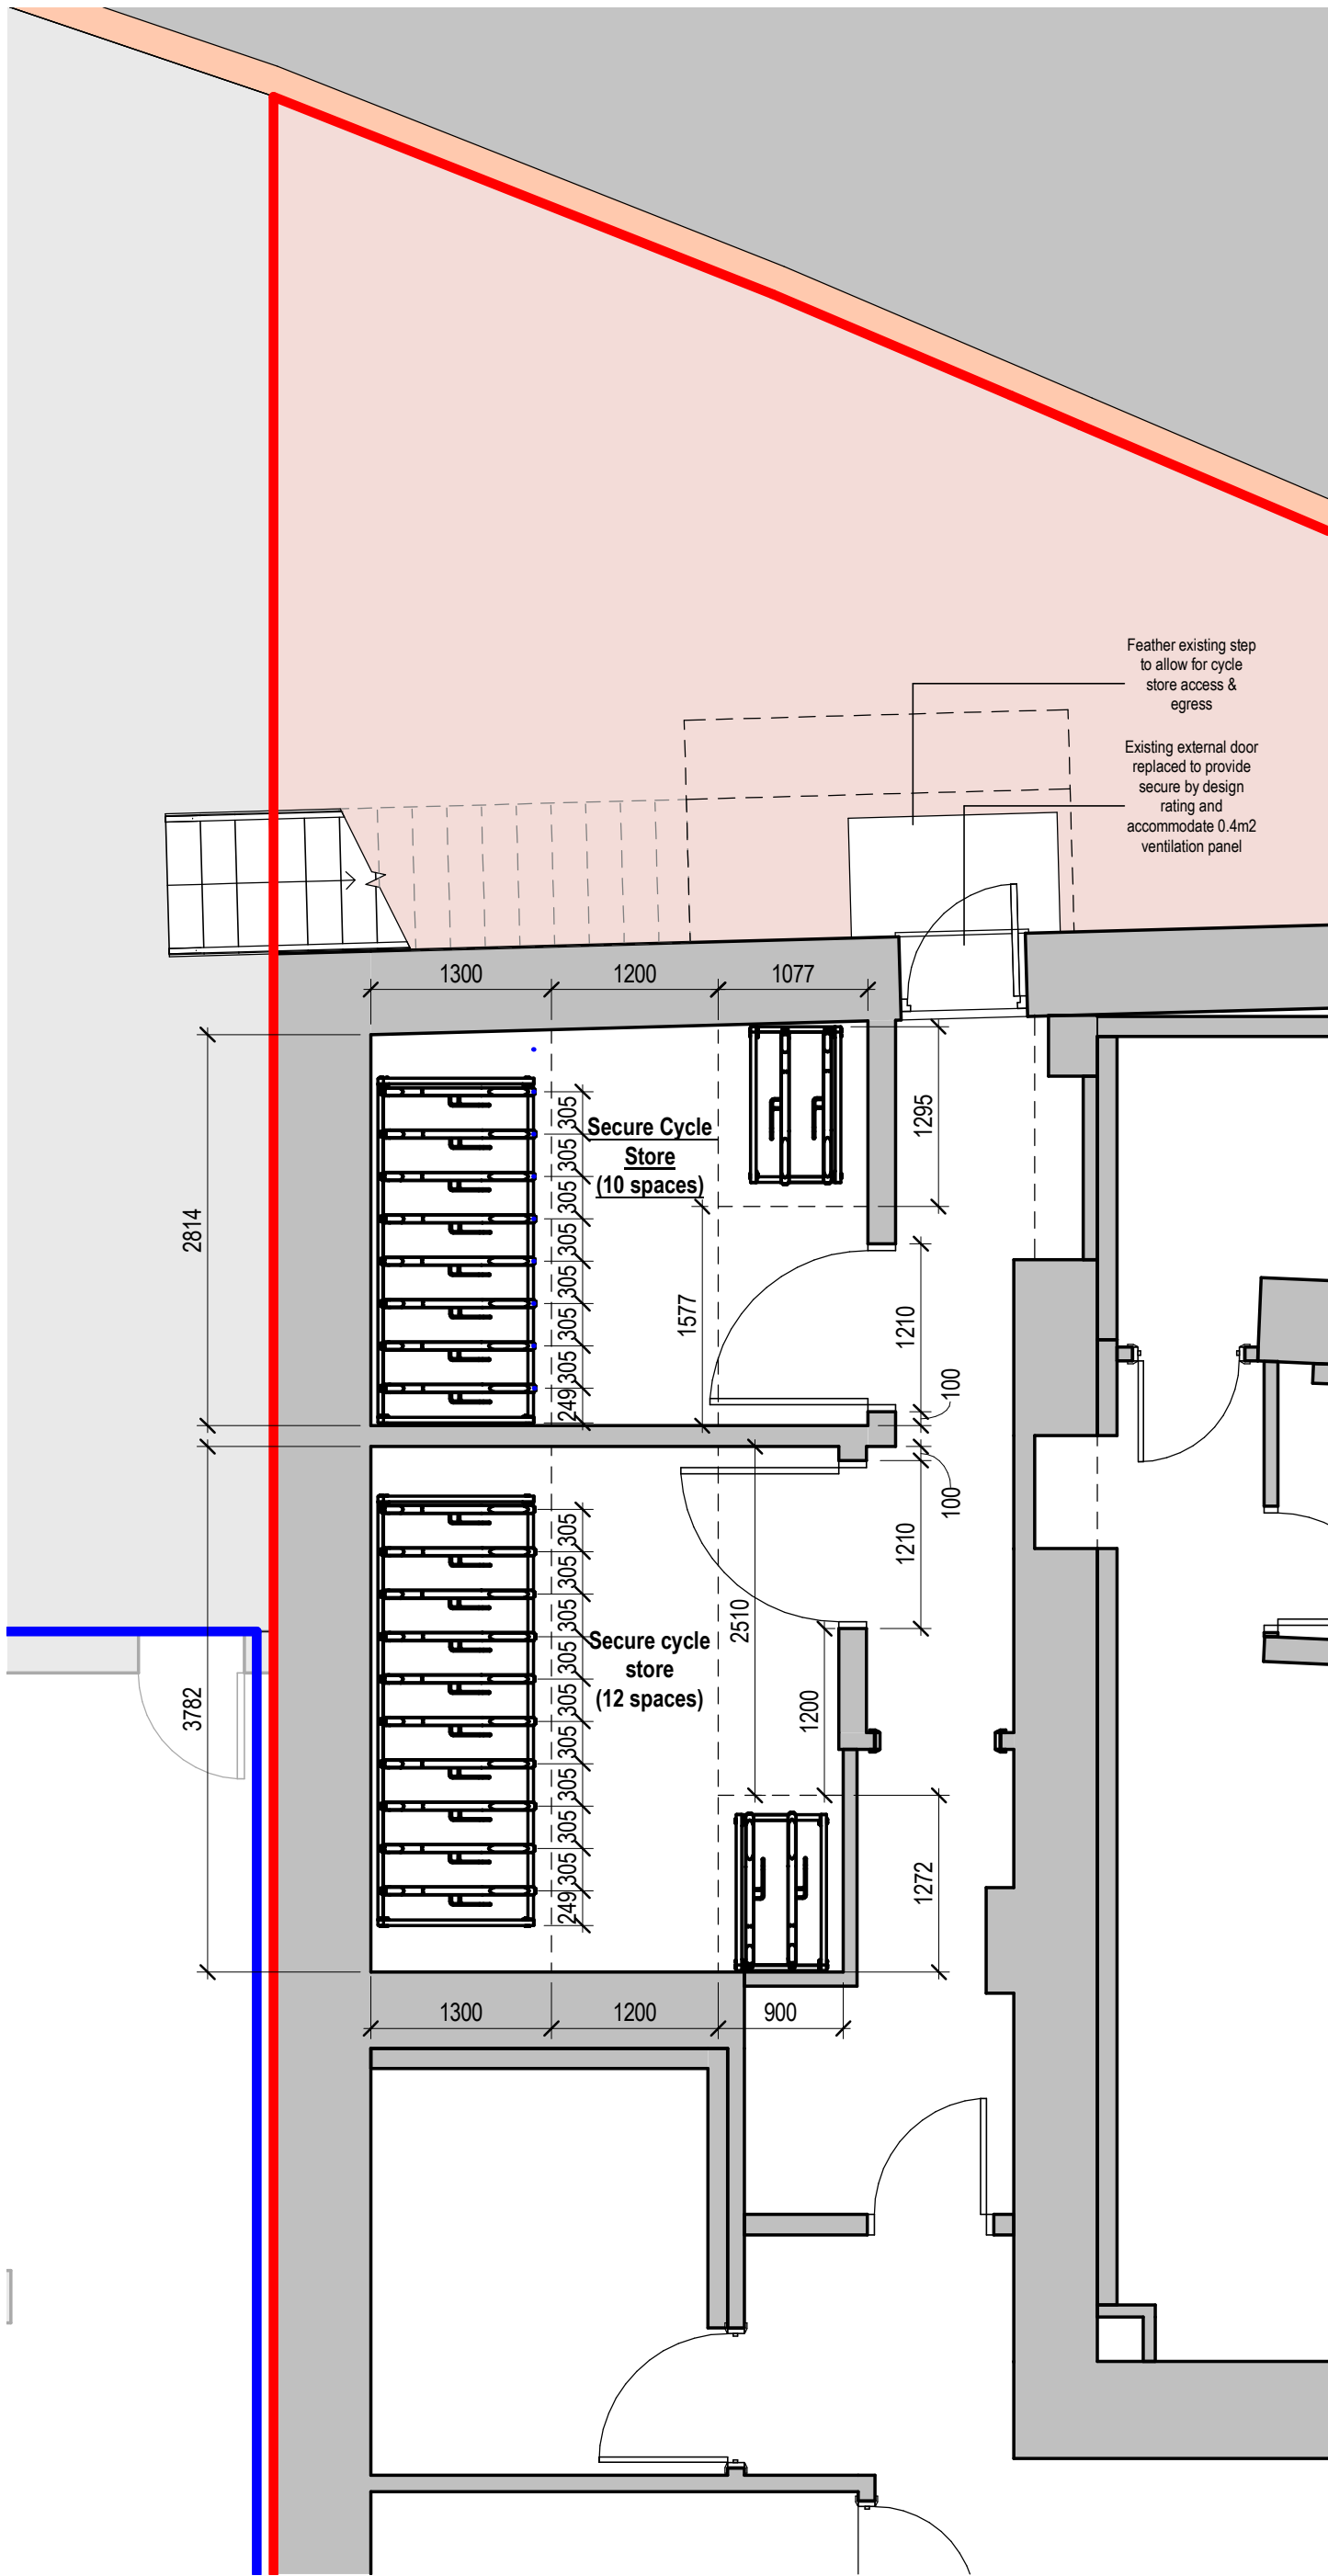


Detail Ref: 1
Proposed Cycle Store - Internal
Scale: 1 : 50

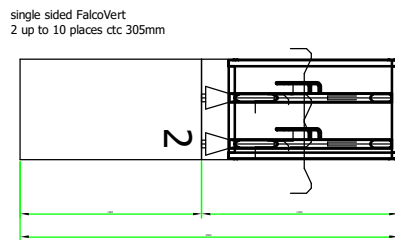

TYPICAL PLAN showing a 2 rack

Detail Ref: 2
Cycle Rack Specification - Falcovert
Scale: 1 : 50

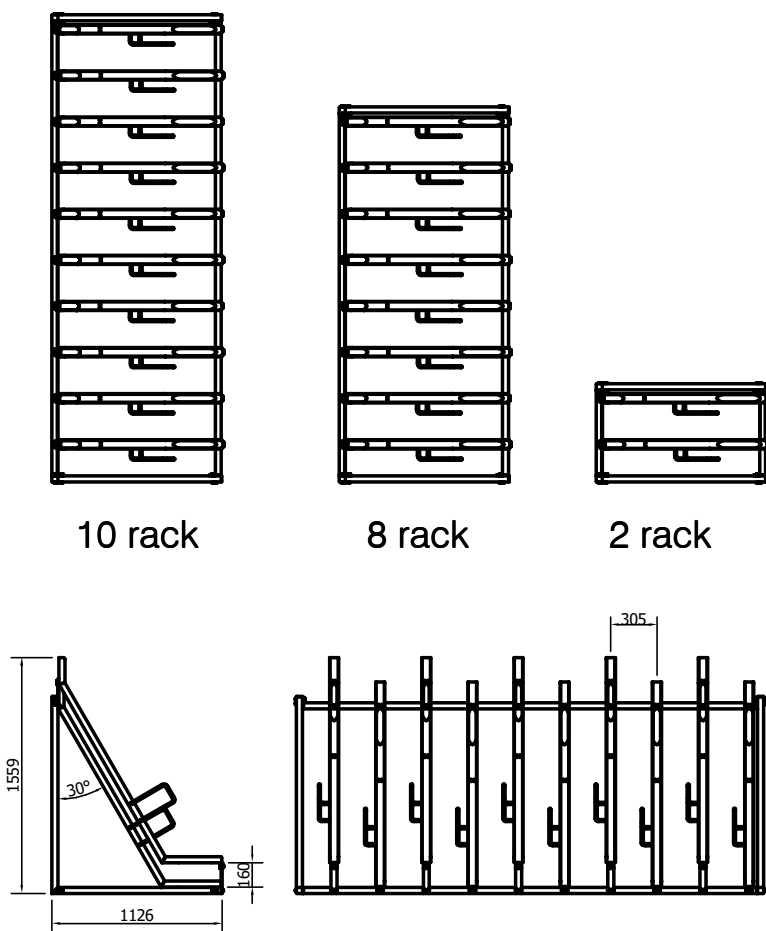

TYPICAL SECTION & ELEVATION (STANDS)

PROPOSED CYCLE STAND SPECIFICATION:

FALCOVERT (Or equal and approved)

SETTING OUT AS PER GA PLAN.

TOTAL CYCLE STORE CAPACITY: **22 SPACES**

Refer to product specification sheet for further details

TYPICAL ELEVATION (WITH BIKES STORED)

Notes

All dimensions are to be checked on site prior to construction, manufacture of any components and ordering of materials and equipment.

Any discrepancies are to be reported to the architect for clarification.

All materials and workmanship to be in accordance with the current British Standards and codes of practice.

30.06.23		SHD		Planning	
Rev	Date	Drawn By		Comments	
Client					
Owner					
Project					
Grove Hotel, Buxton					
Drawing					
Proposed Cycle Storage & Specification					
Revision			Purpose		
A			Planning		
Drawing Number					
P851					
Job No.		Scale		Date	
SHD/BX-GH-01		1 : 50 @ A1		06/23	
Suitability			Suitability		
Drawn By					
SHD					