



Block Plan – 1:200

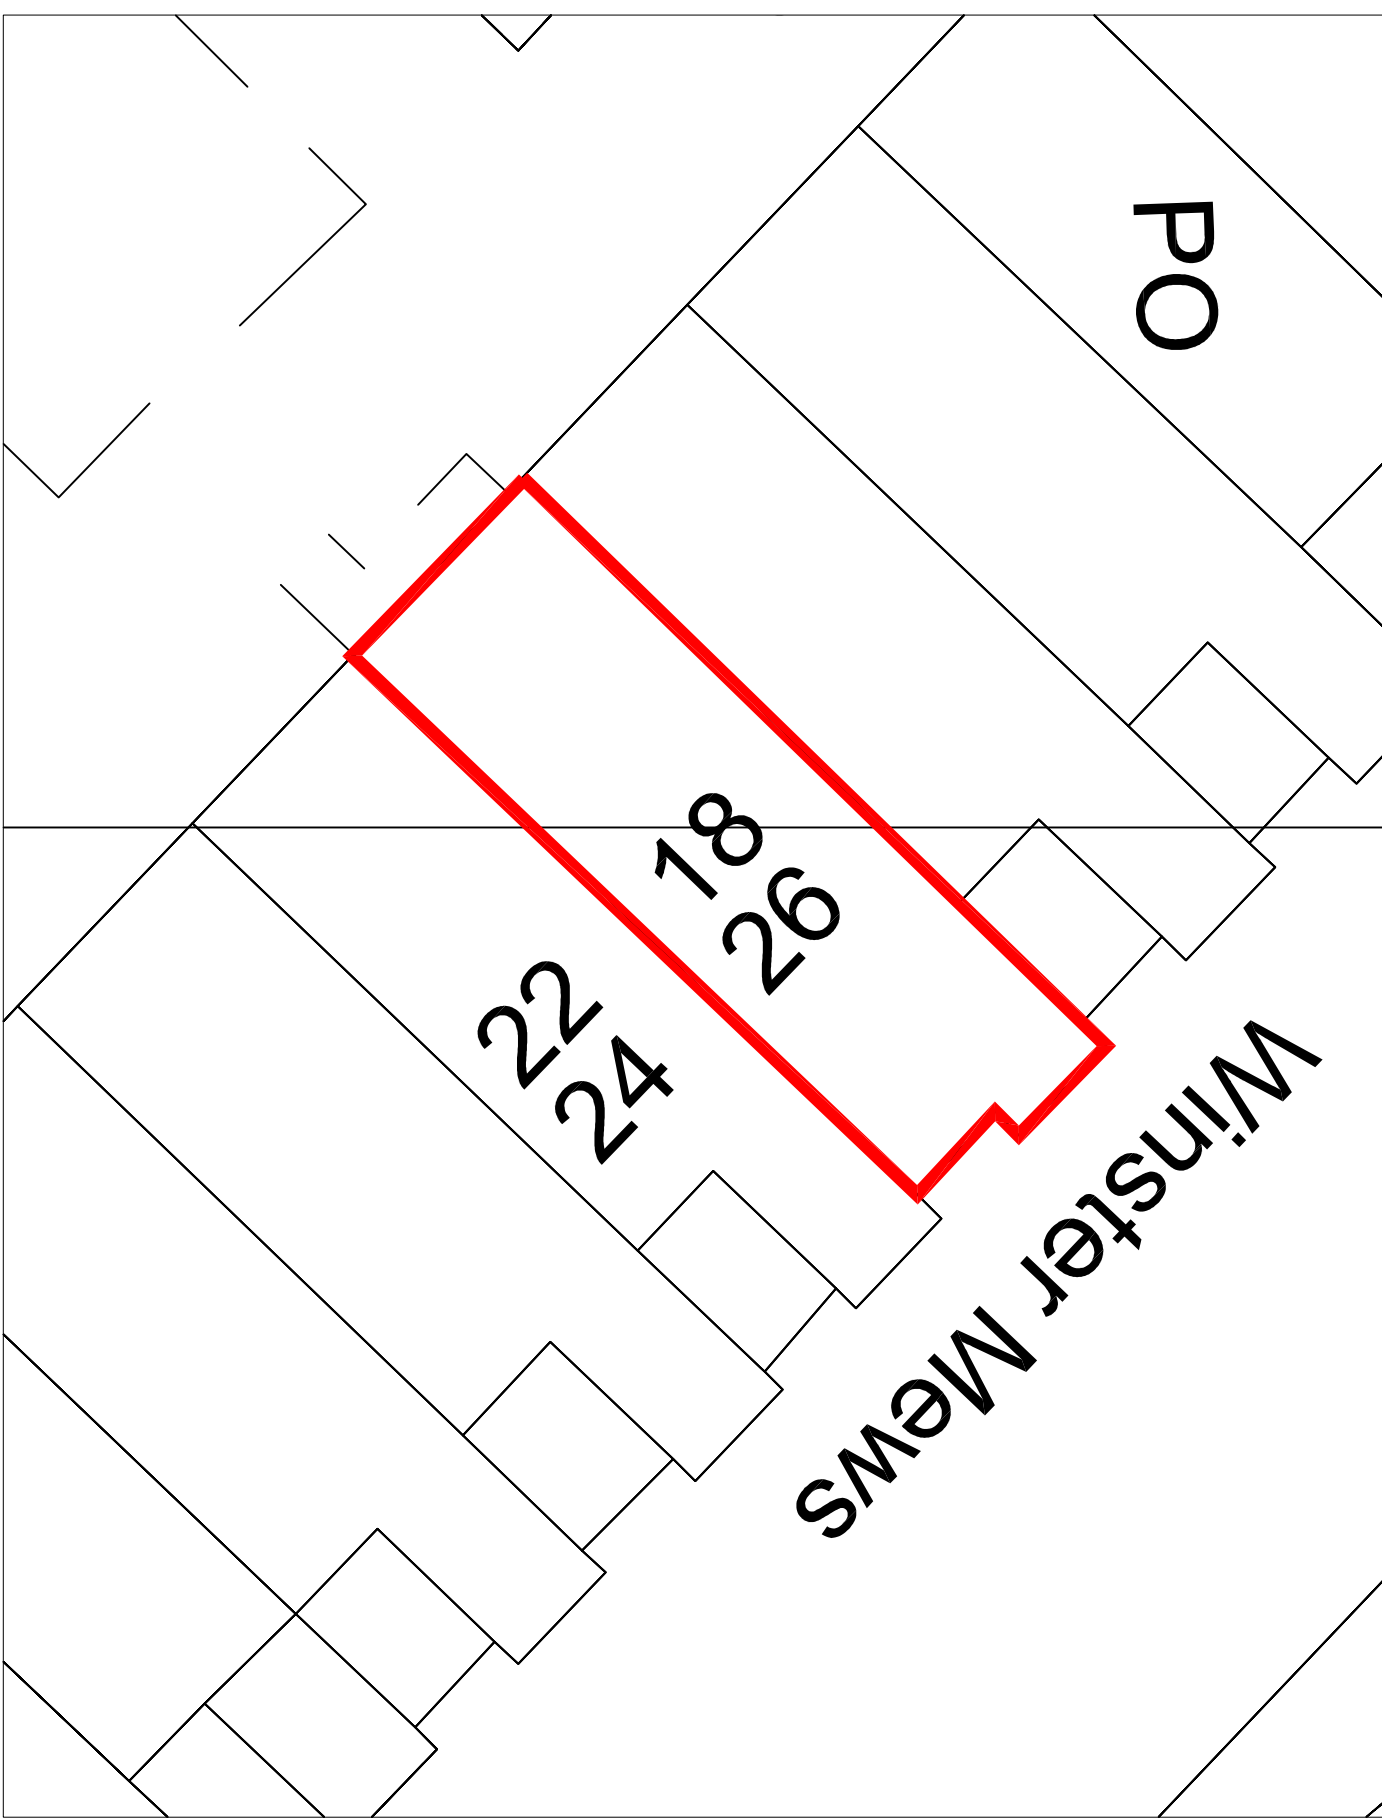

BLOCK PLAN.

30th June 2024

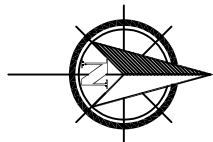

SCALE AS NOTED
A4 DRAWING

Client:
Mr Jigar Patel
18-26 Winster Mews
Gamesley
Glossop
SK13 0LU