


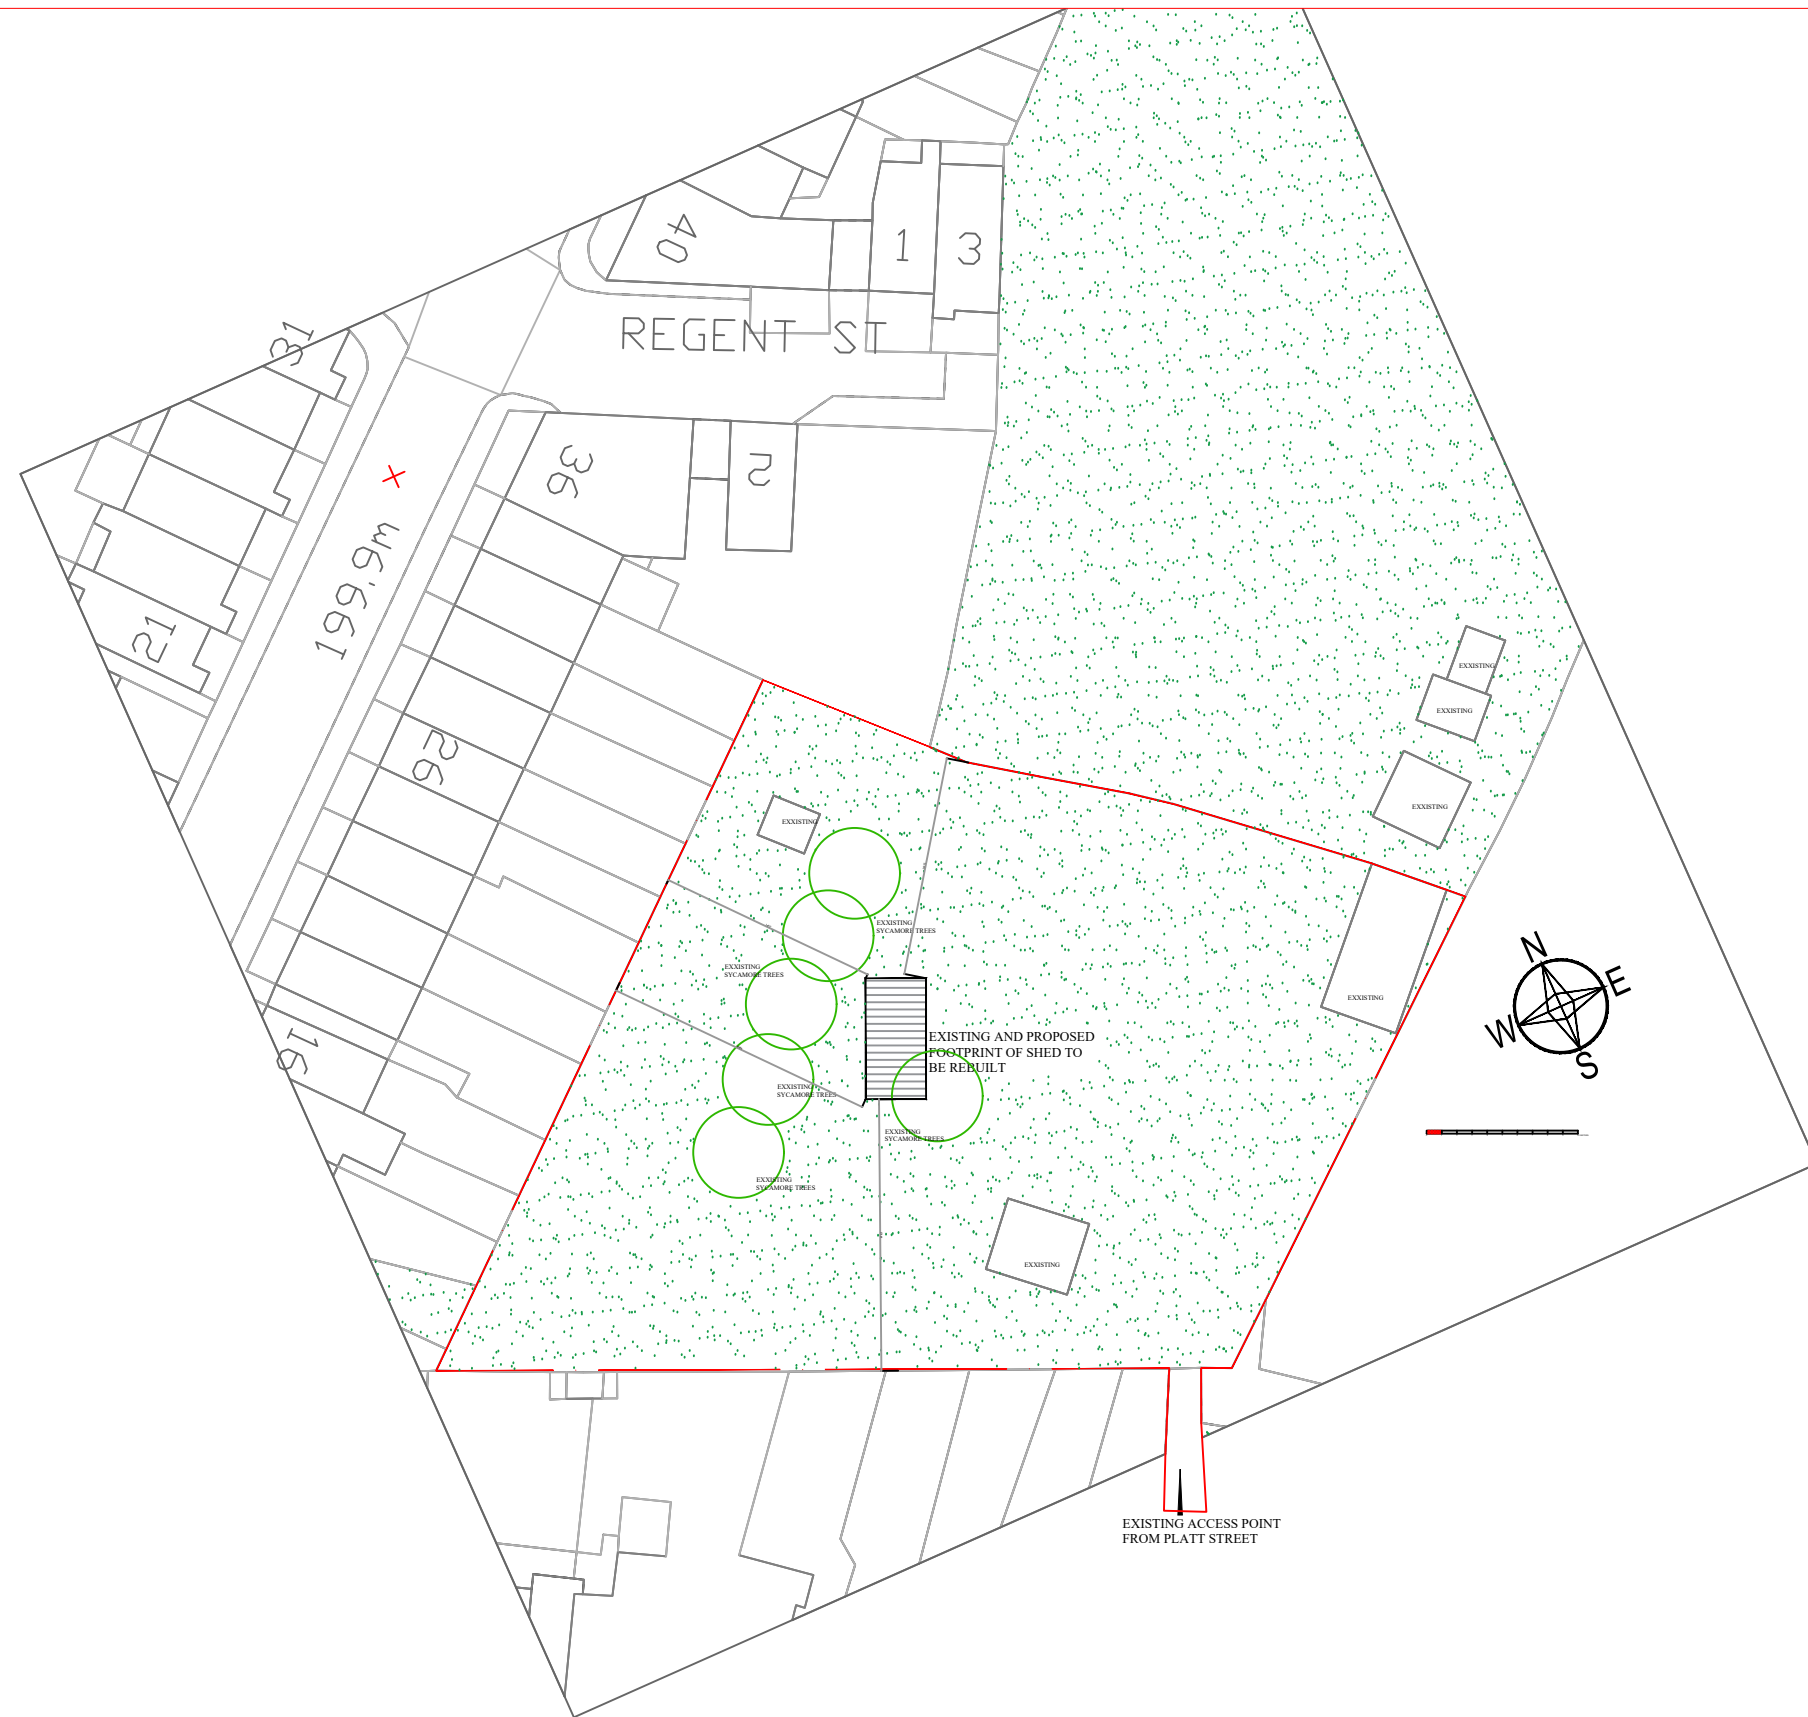

SITE PLAN

SEAL DESIGN
INTERIOR AND ARCHITECTURAL DESIGNERS

CLIENT
LAND TO THE EAST OF
REGENT STREET
PADFIELD

PROJECT
**PROPOSED SHED
REFURBISHMENT AND
RECONSTRUCTION**

scale
1:500@A3
date
JULY224

DRAWING REF
1424/25/201

REVISION
A