


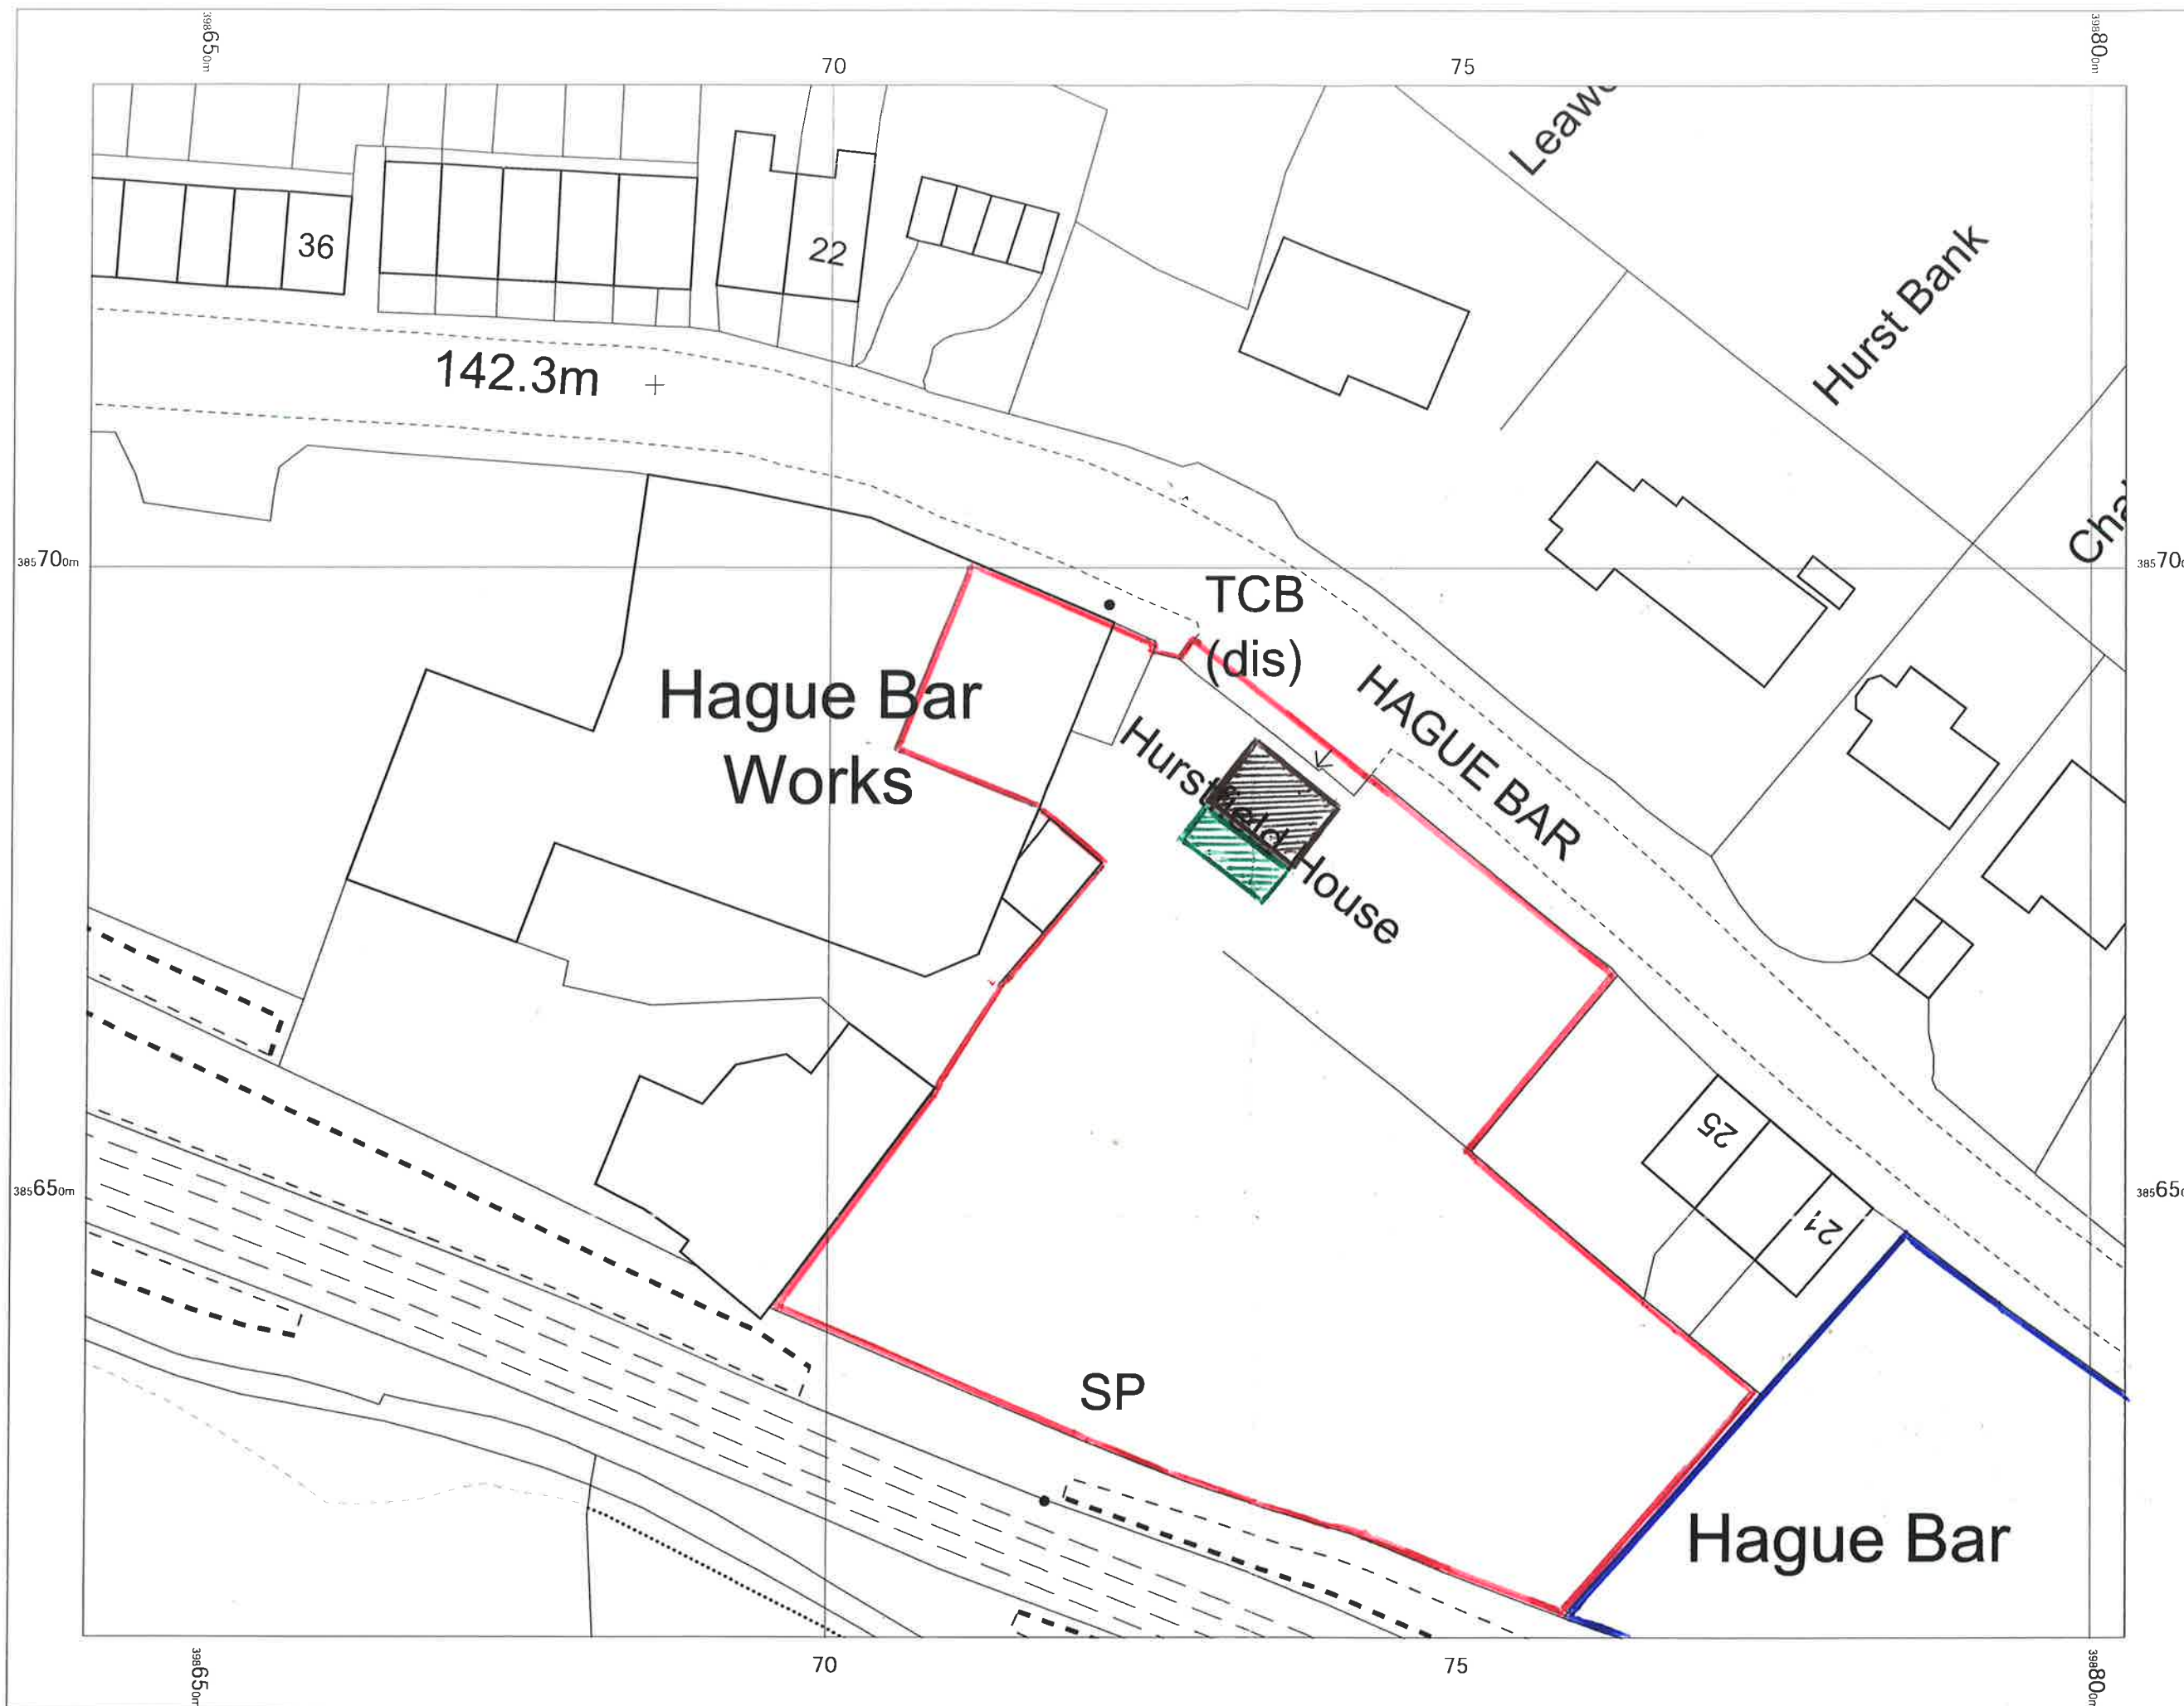

- LEGEND
- SUMMER HOUSE
 - PATIO

OS MasterMap 1250/2500/10000
scale
Thursday, December 21, 2023, ID:
BW1-01141959
www.blackwellmapping.co.uk

1:500 scale print at A3, Centre:
398722 E, 395677 N

©Crown Copyright Ordnance
Survey, Licence no. 100041041



BLACKWELL'S
www.blackwellmapping.co.uk

TEL: 0114 268 7658
maps.sheffield@blackwell.co.uk