


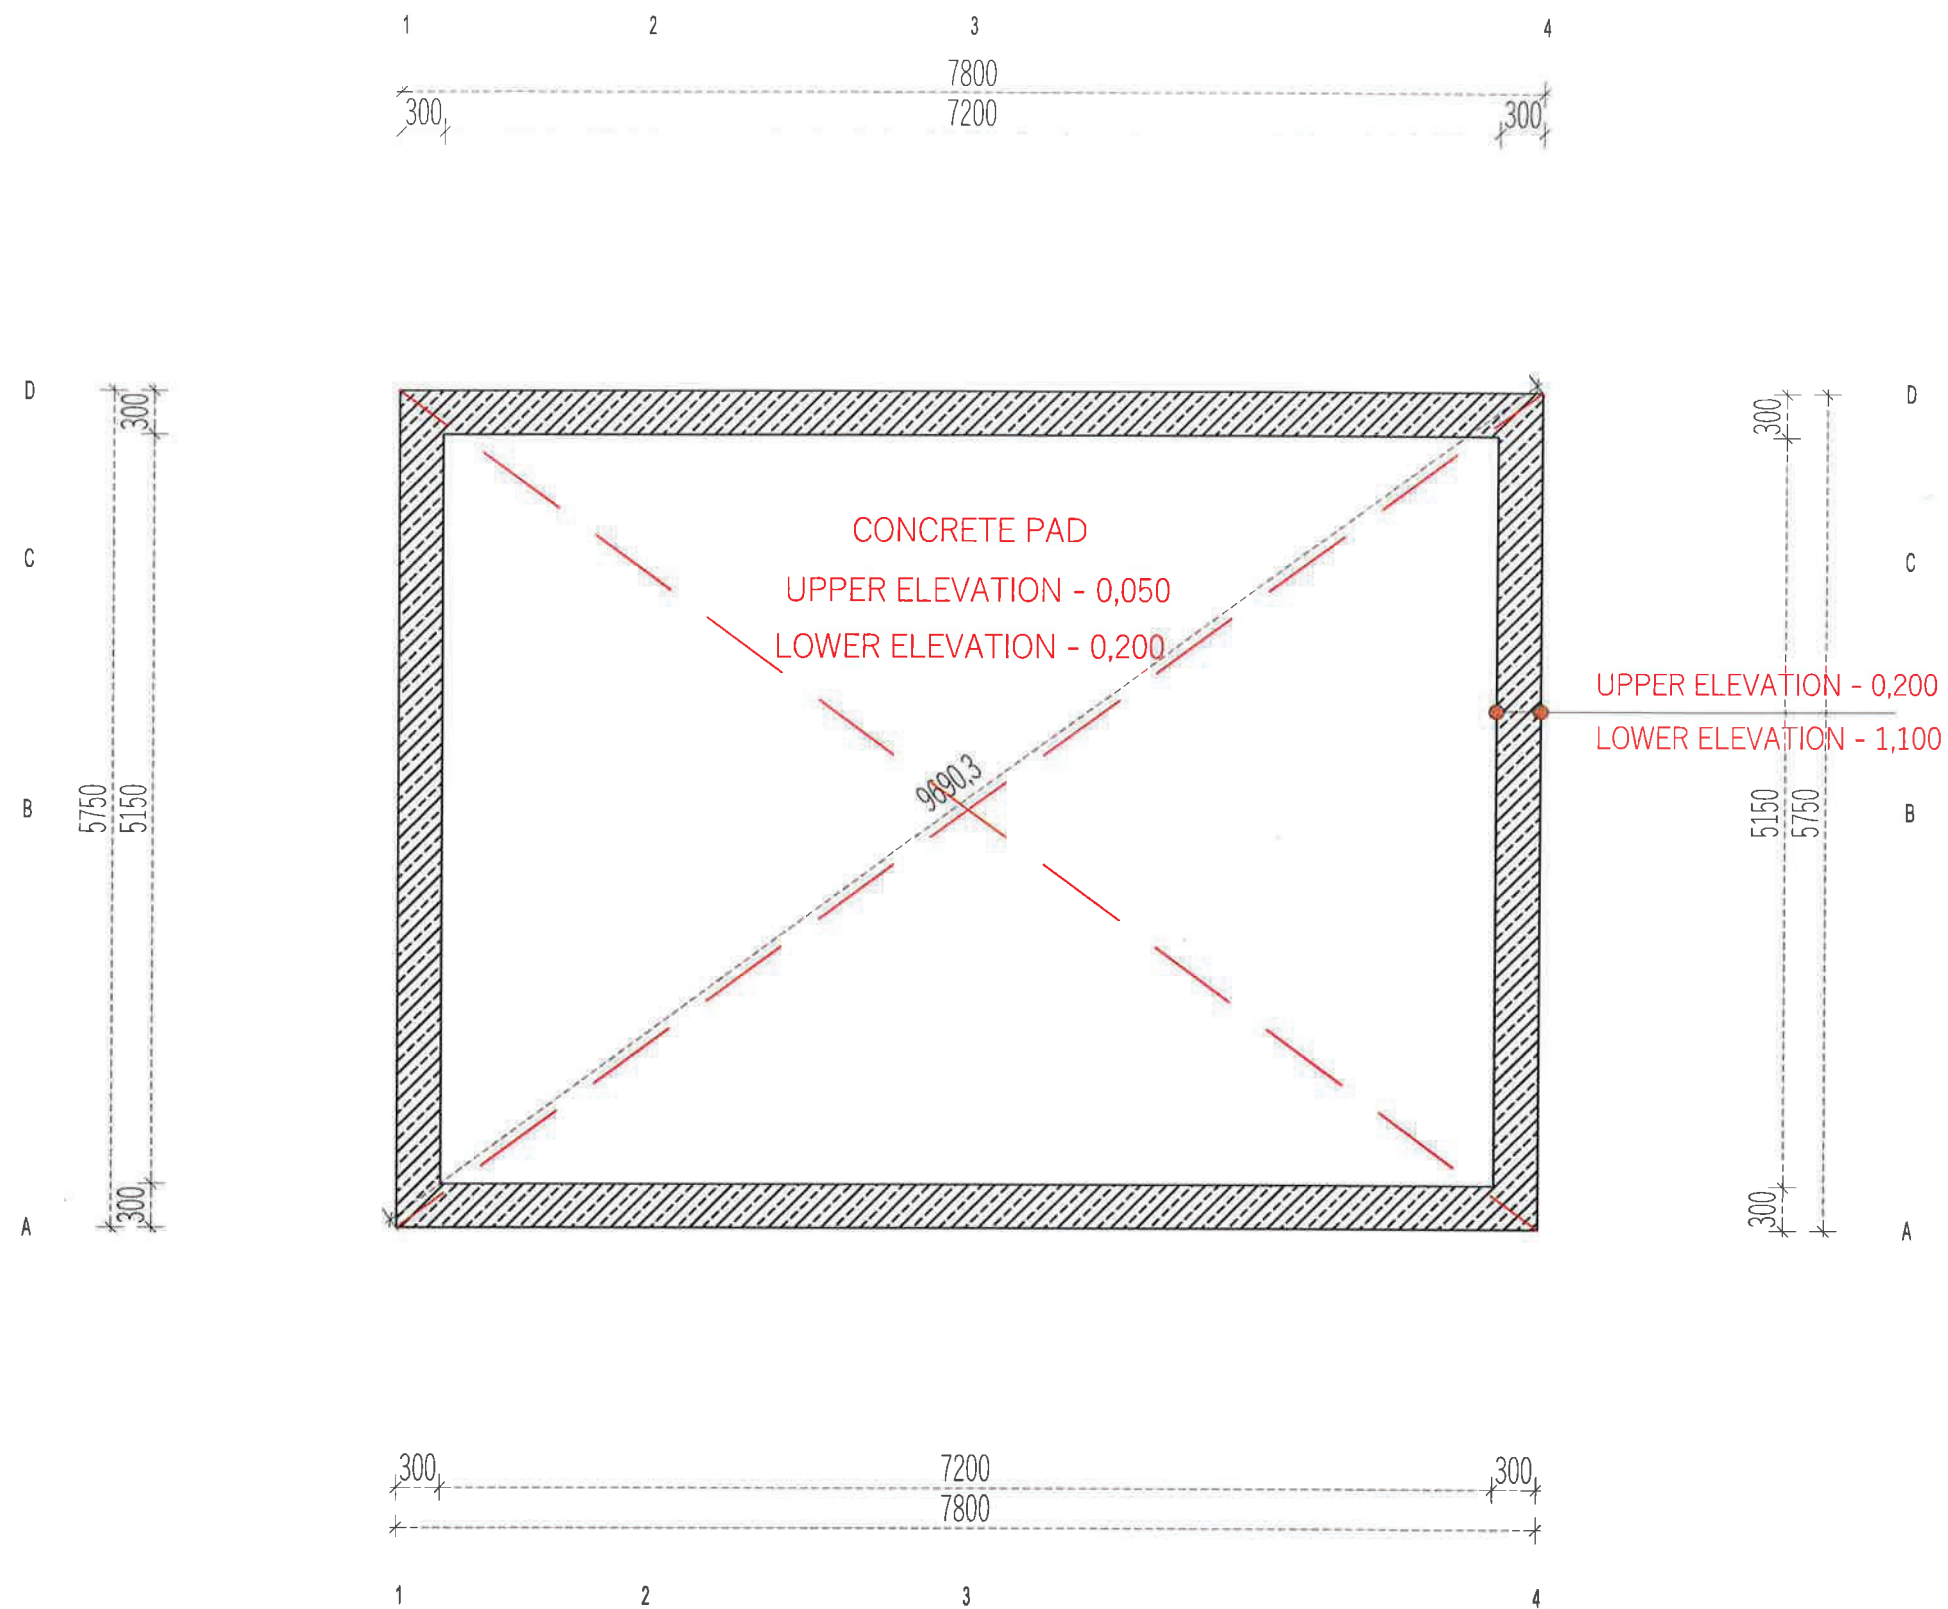

	Project Nr.				Interior area	42.85 m²	Wall thickness		66	-	Paper size / scale	A3 / 1:50	
	-				Built - up area	45.00 m²	Built height	min	2295	1 cm - 0.50 meter 01.00 m2.00 m3.00 m4.00 m 2 cm4 cm6 cm8 cm			
	-		Name	Date		Roof angle		13.30 °	max				2970
						Roof area		58.50 m²	▲				742
						Description		FOUNDATION PLAN					

All rights reserved. Any unauthorized changes to the drawing are strictly prohibited.