
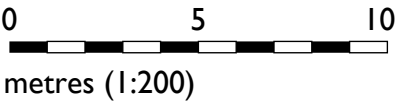


KEY

Core sample size approximately 200 x 200 mm, taken down to roof deck level. Core to be reinstated and covered with charcoal grey felt patch upon completion.

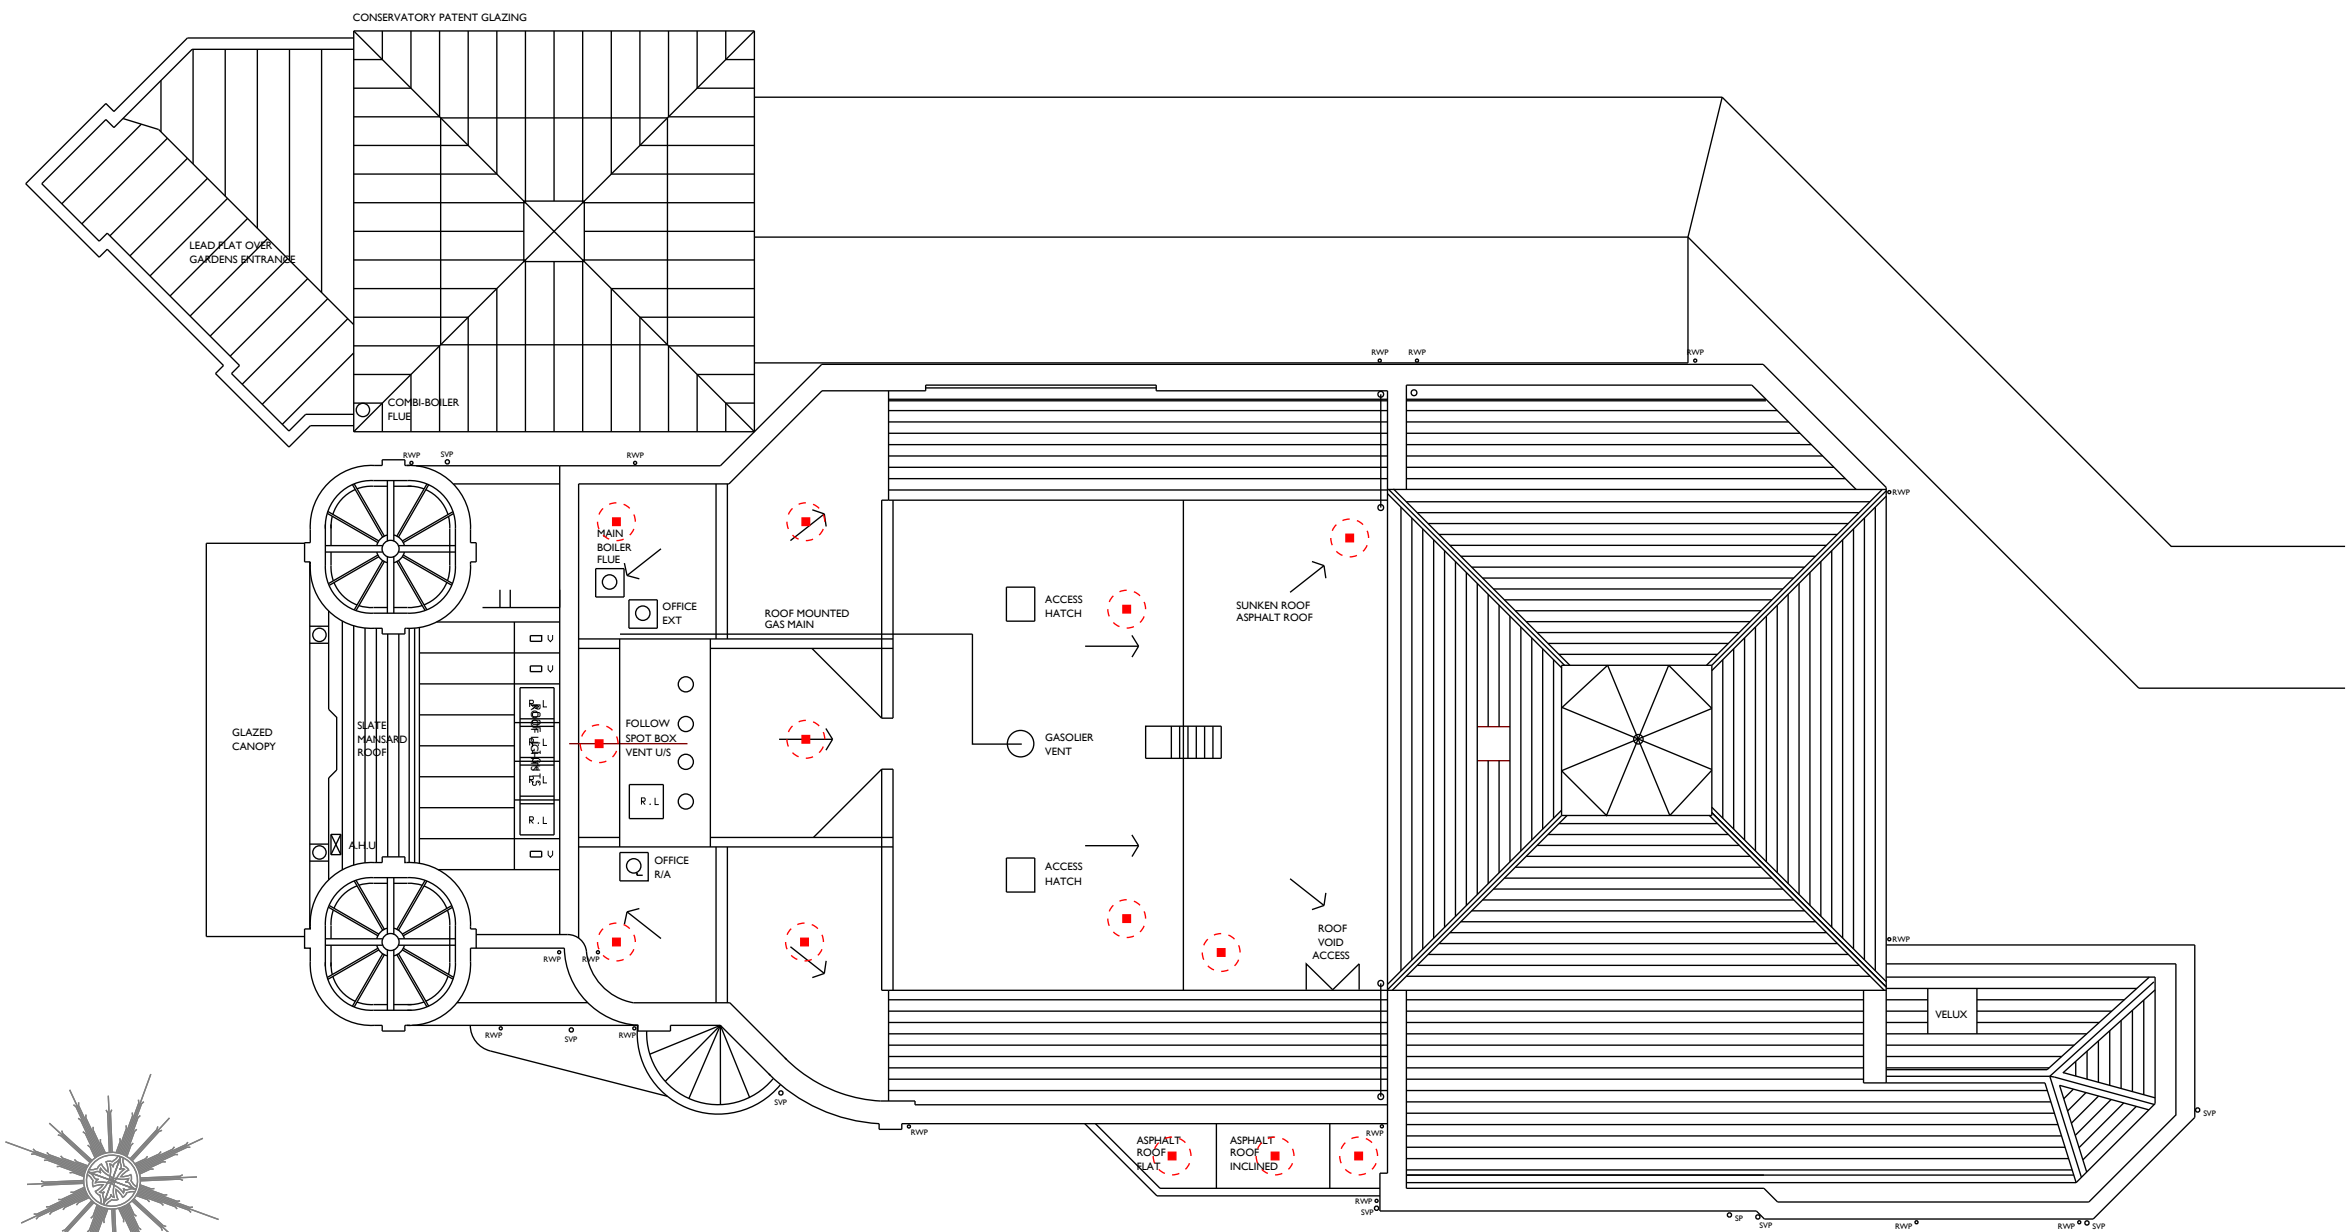

P02	'DO NOT SCALE' note removed.	pja	16.7.24
Revision	Description	Drawn	Checked

Current Status: **S2 - Suitable for Information**



T.A.D. Architects
Smithy Wood House,
Smithy Wood Crescent,
Sheffield, S8 0NU

Tel: 0114 250 9600
Fax: 0114 258 3681
Email: enquiries@tadarchitects.co.uk
www. tadarchitects.co.uk

Project
Buxton Opera House Roof

Drawing Title
Location Plan for Proposed Investigative Core Sampling

Scale	Date	Drawn	Checked
1:200 @ A3	09.07.24	pja	-

Drawing Number	Revision
2430-TAD-ZZ-RF-DR-A-24-0001	P02
CAD Reference:xxxx\GDS FILES\xxxx.xxx.cpl	