




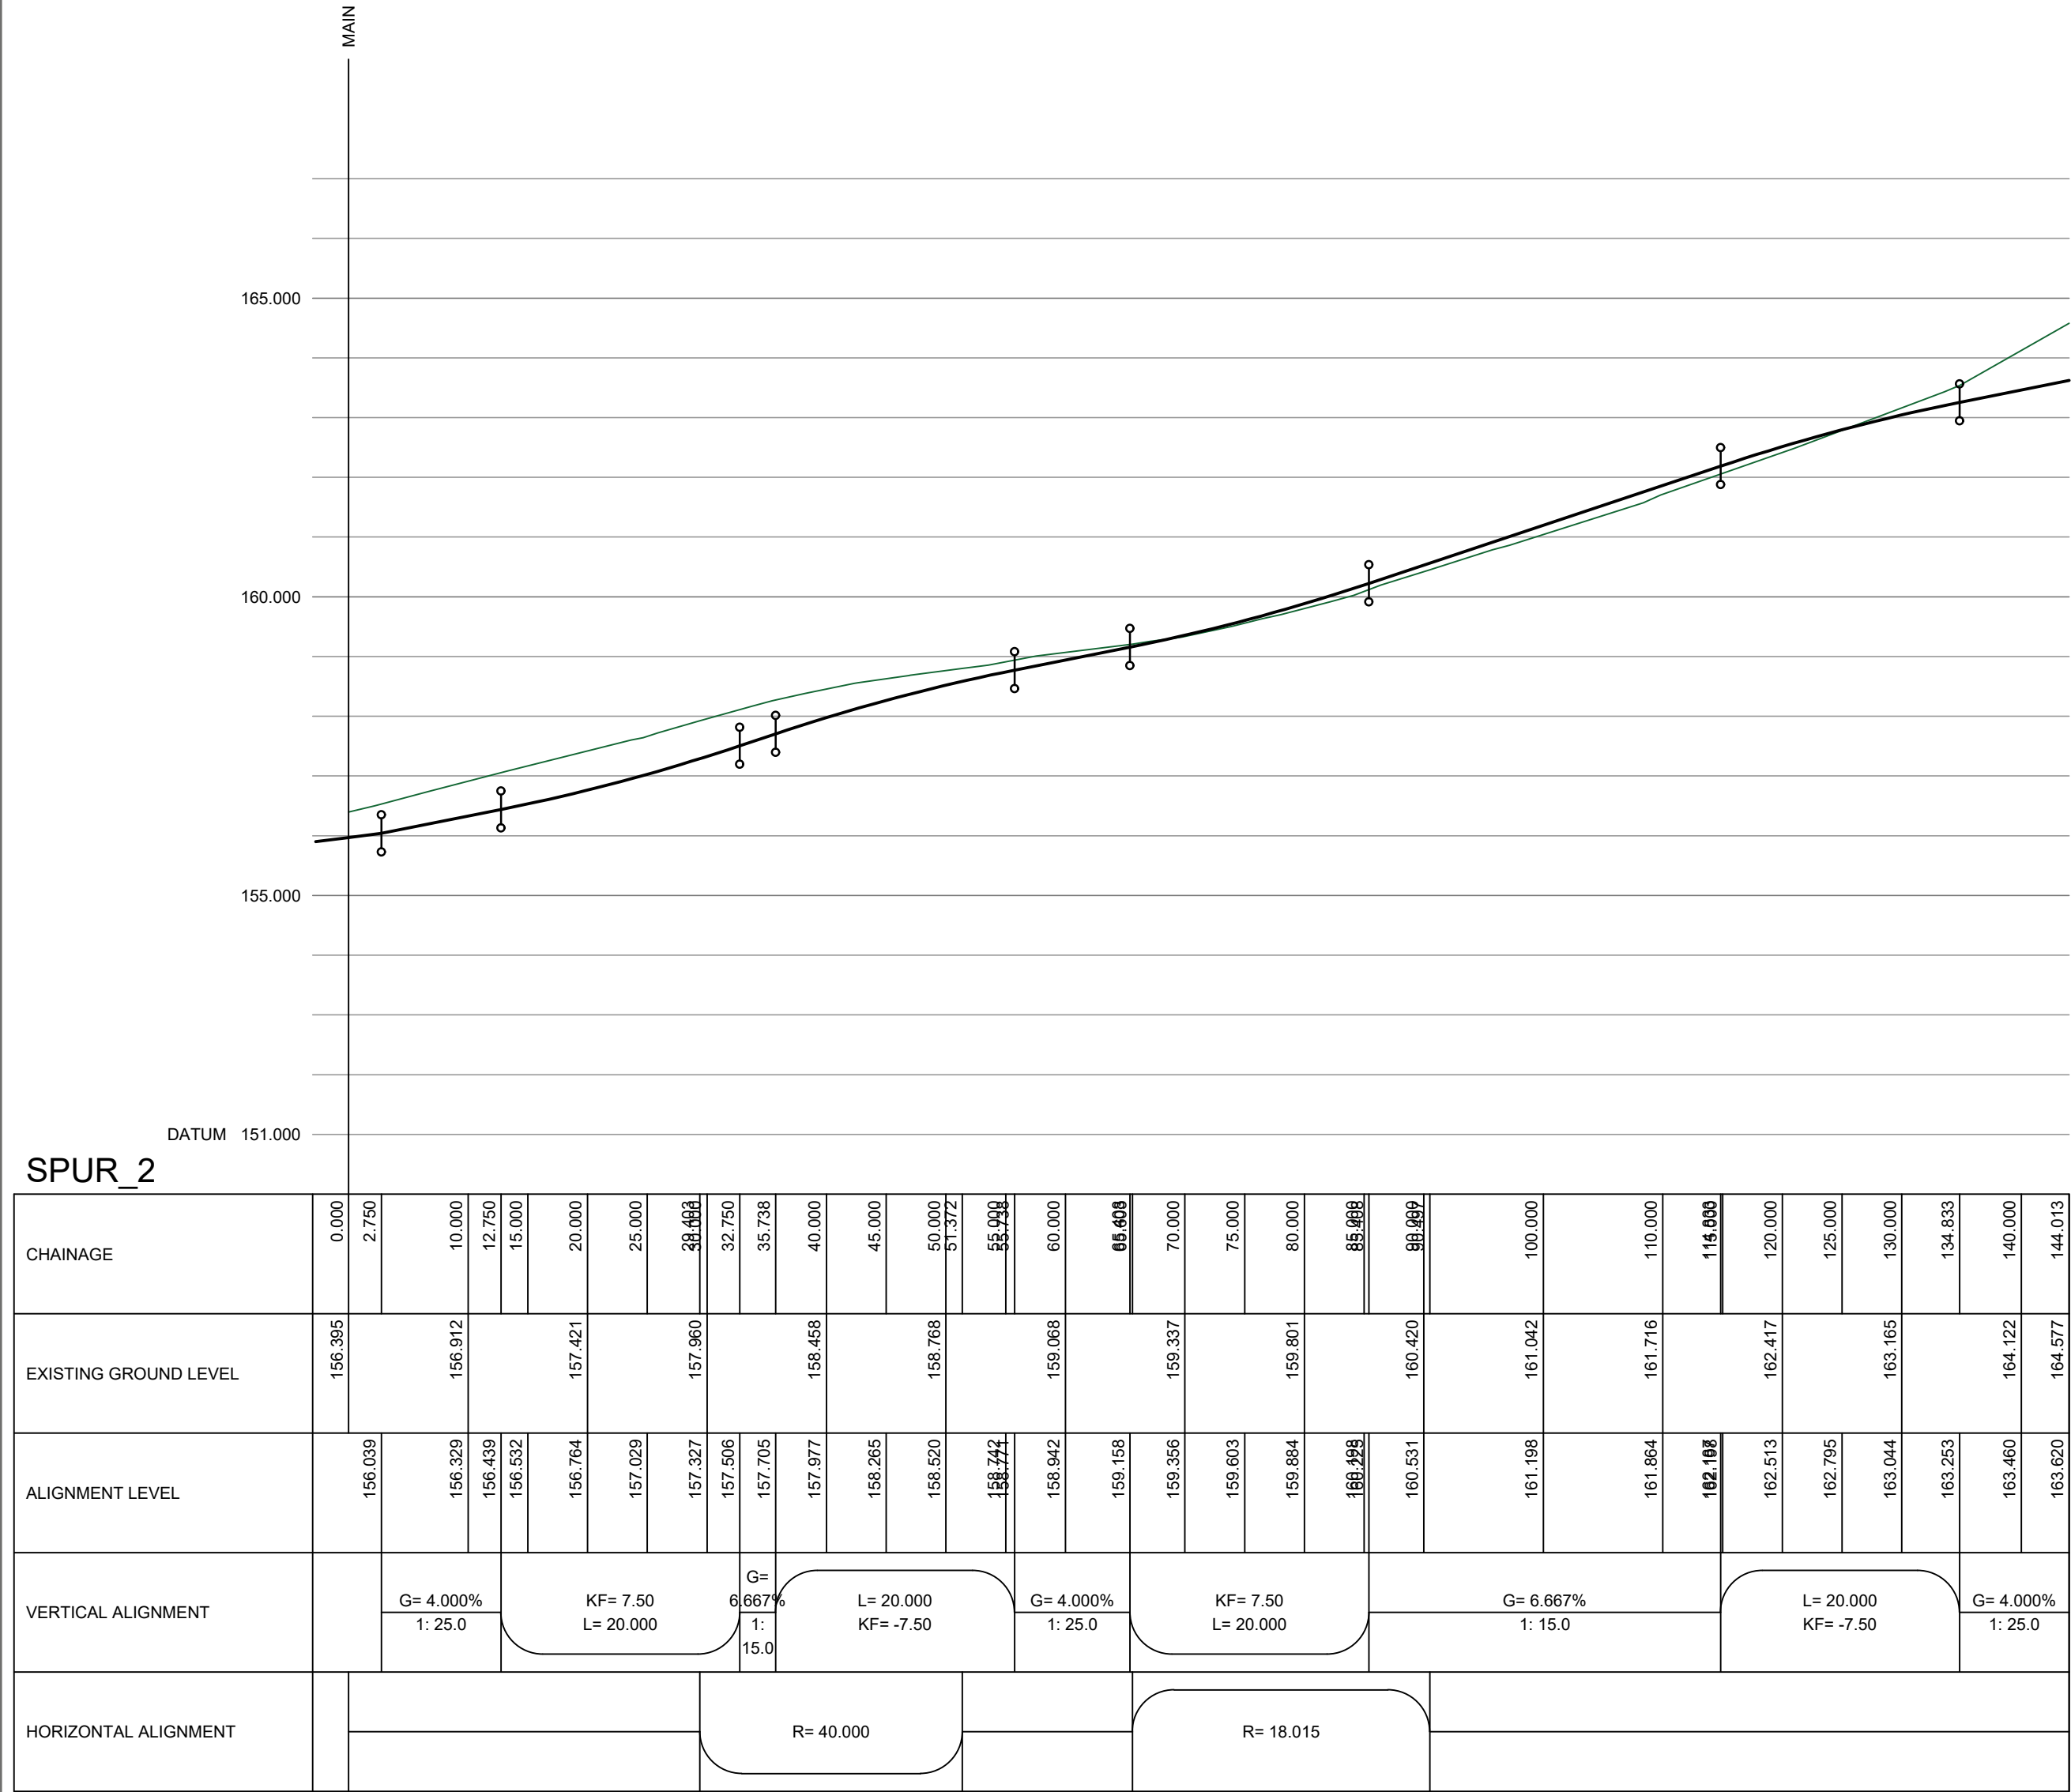

Spur 2 Longitudinal Section  
Horizontal Scale 1:500  
Vertical Scale 1:100

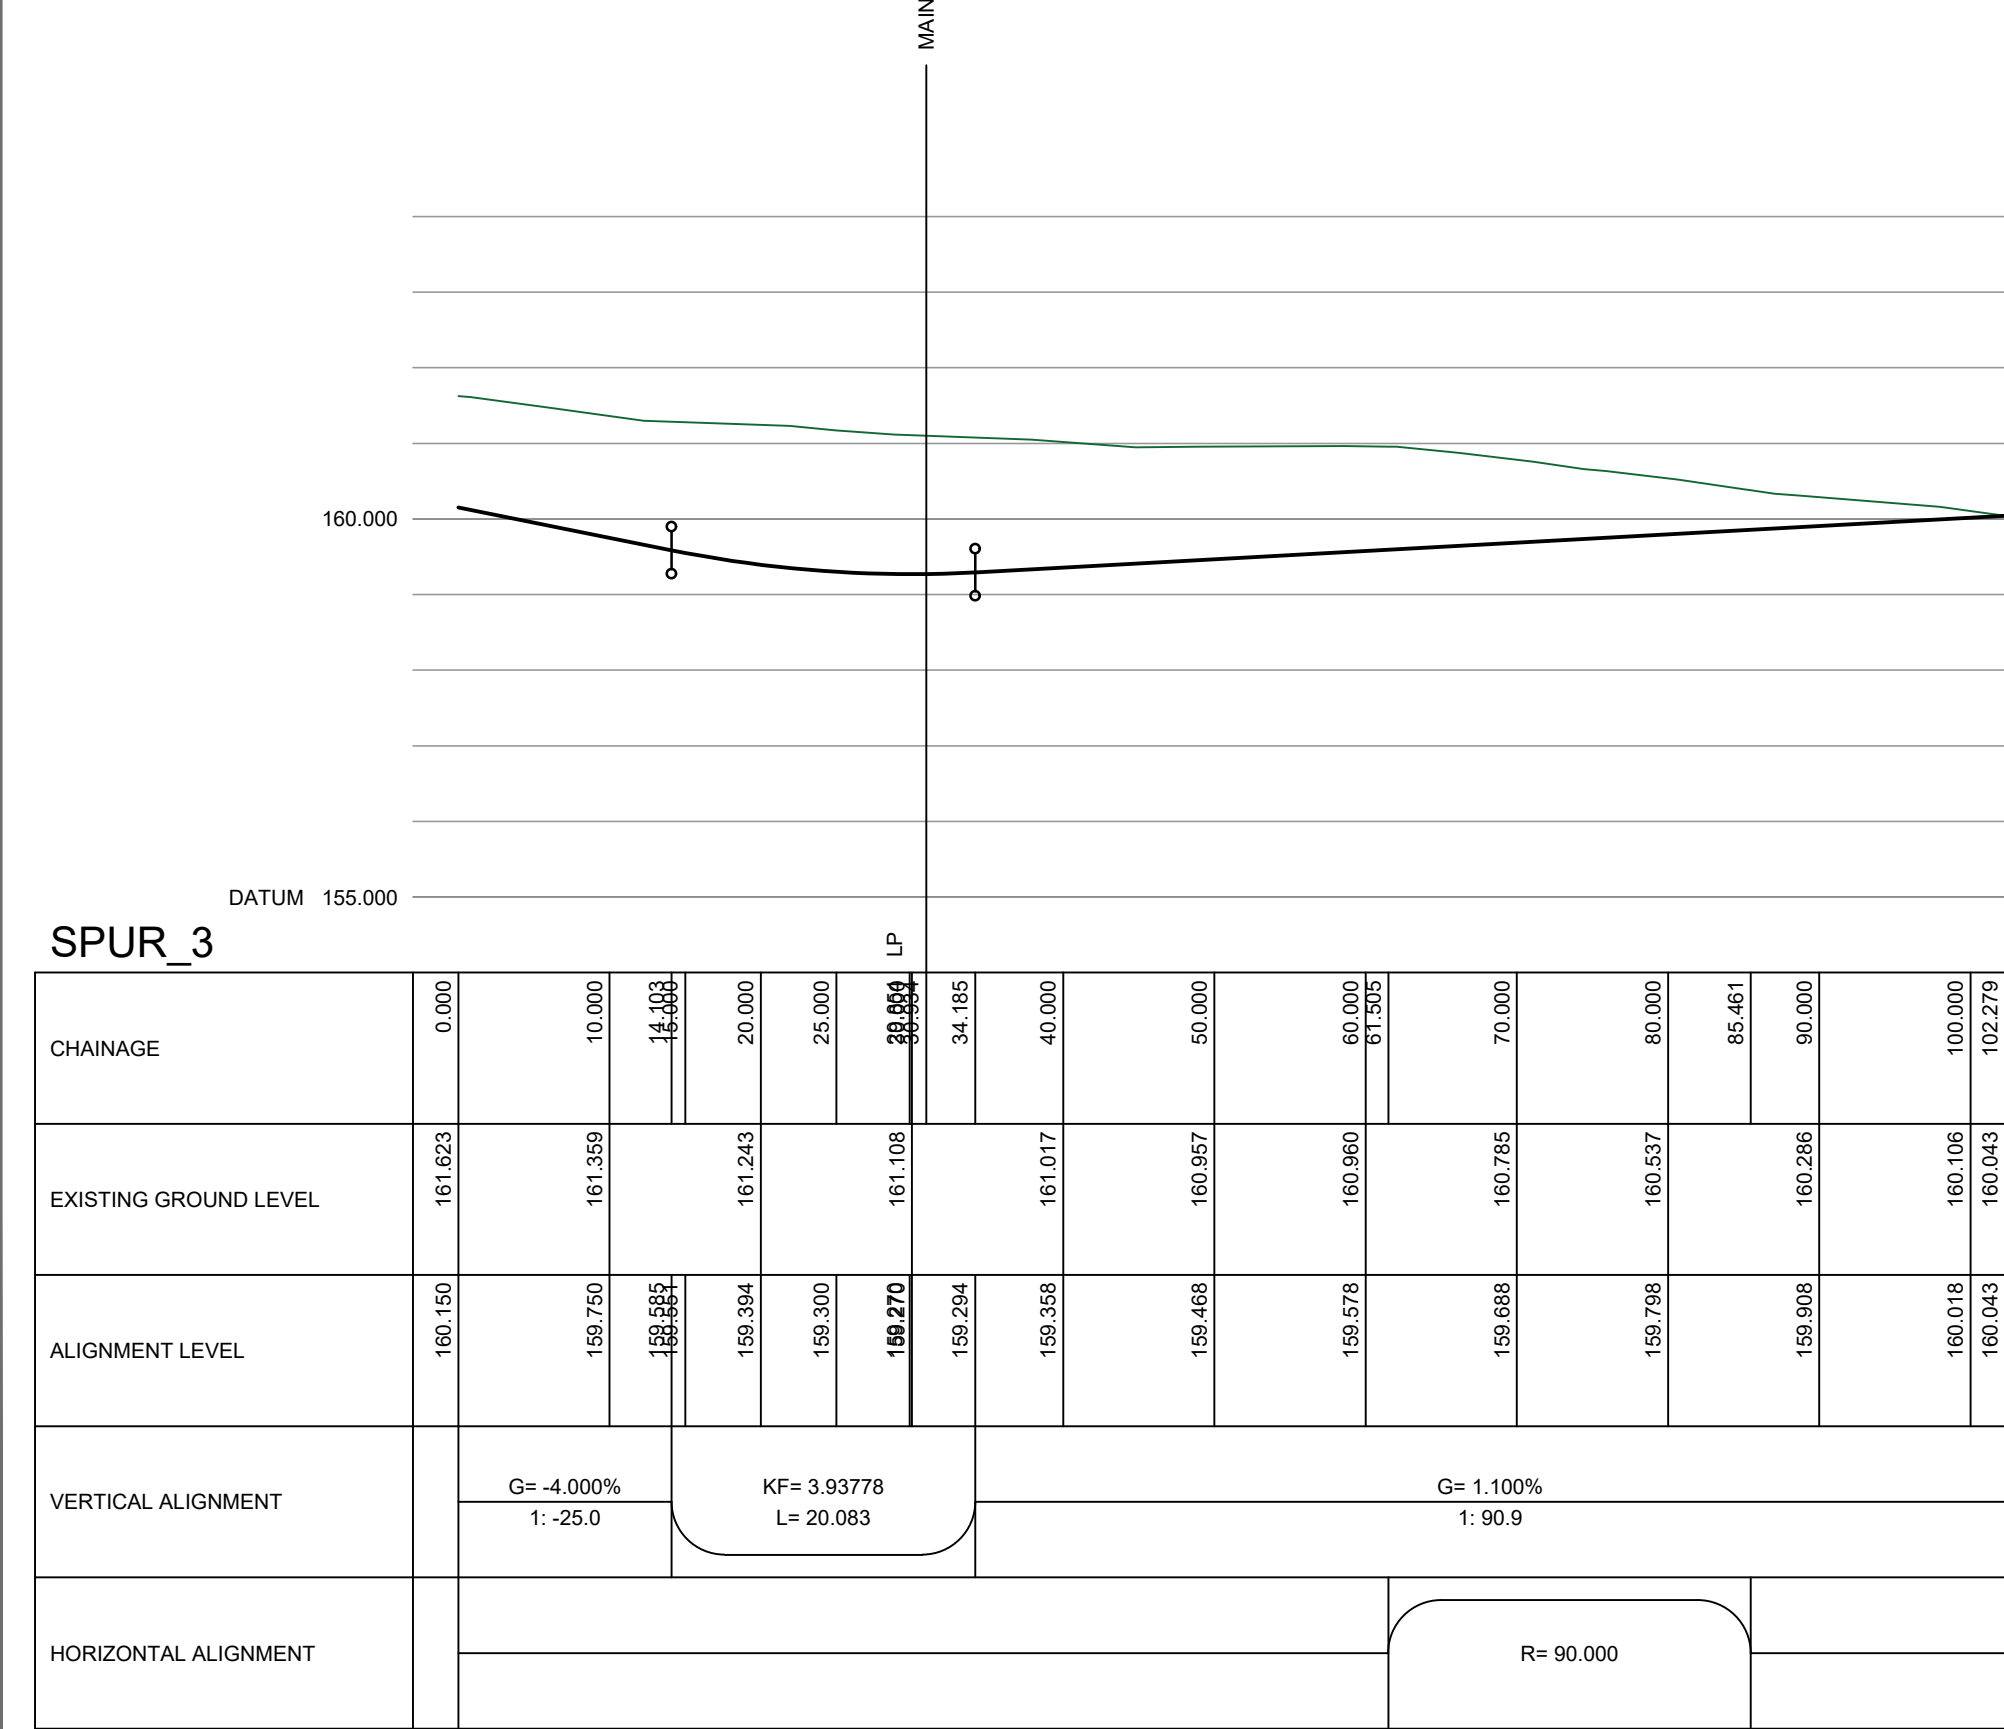

Spur 3 Longitudinal Section  
Horizontal Scale 1:500  
Vertical Scale 1:100

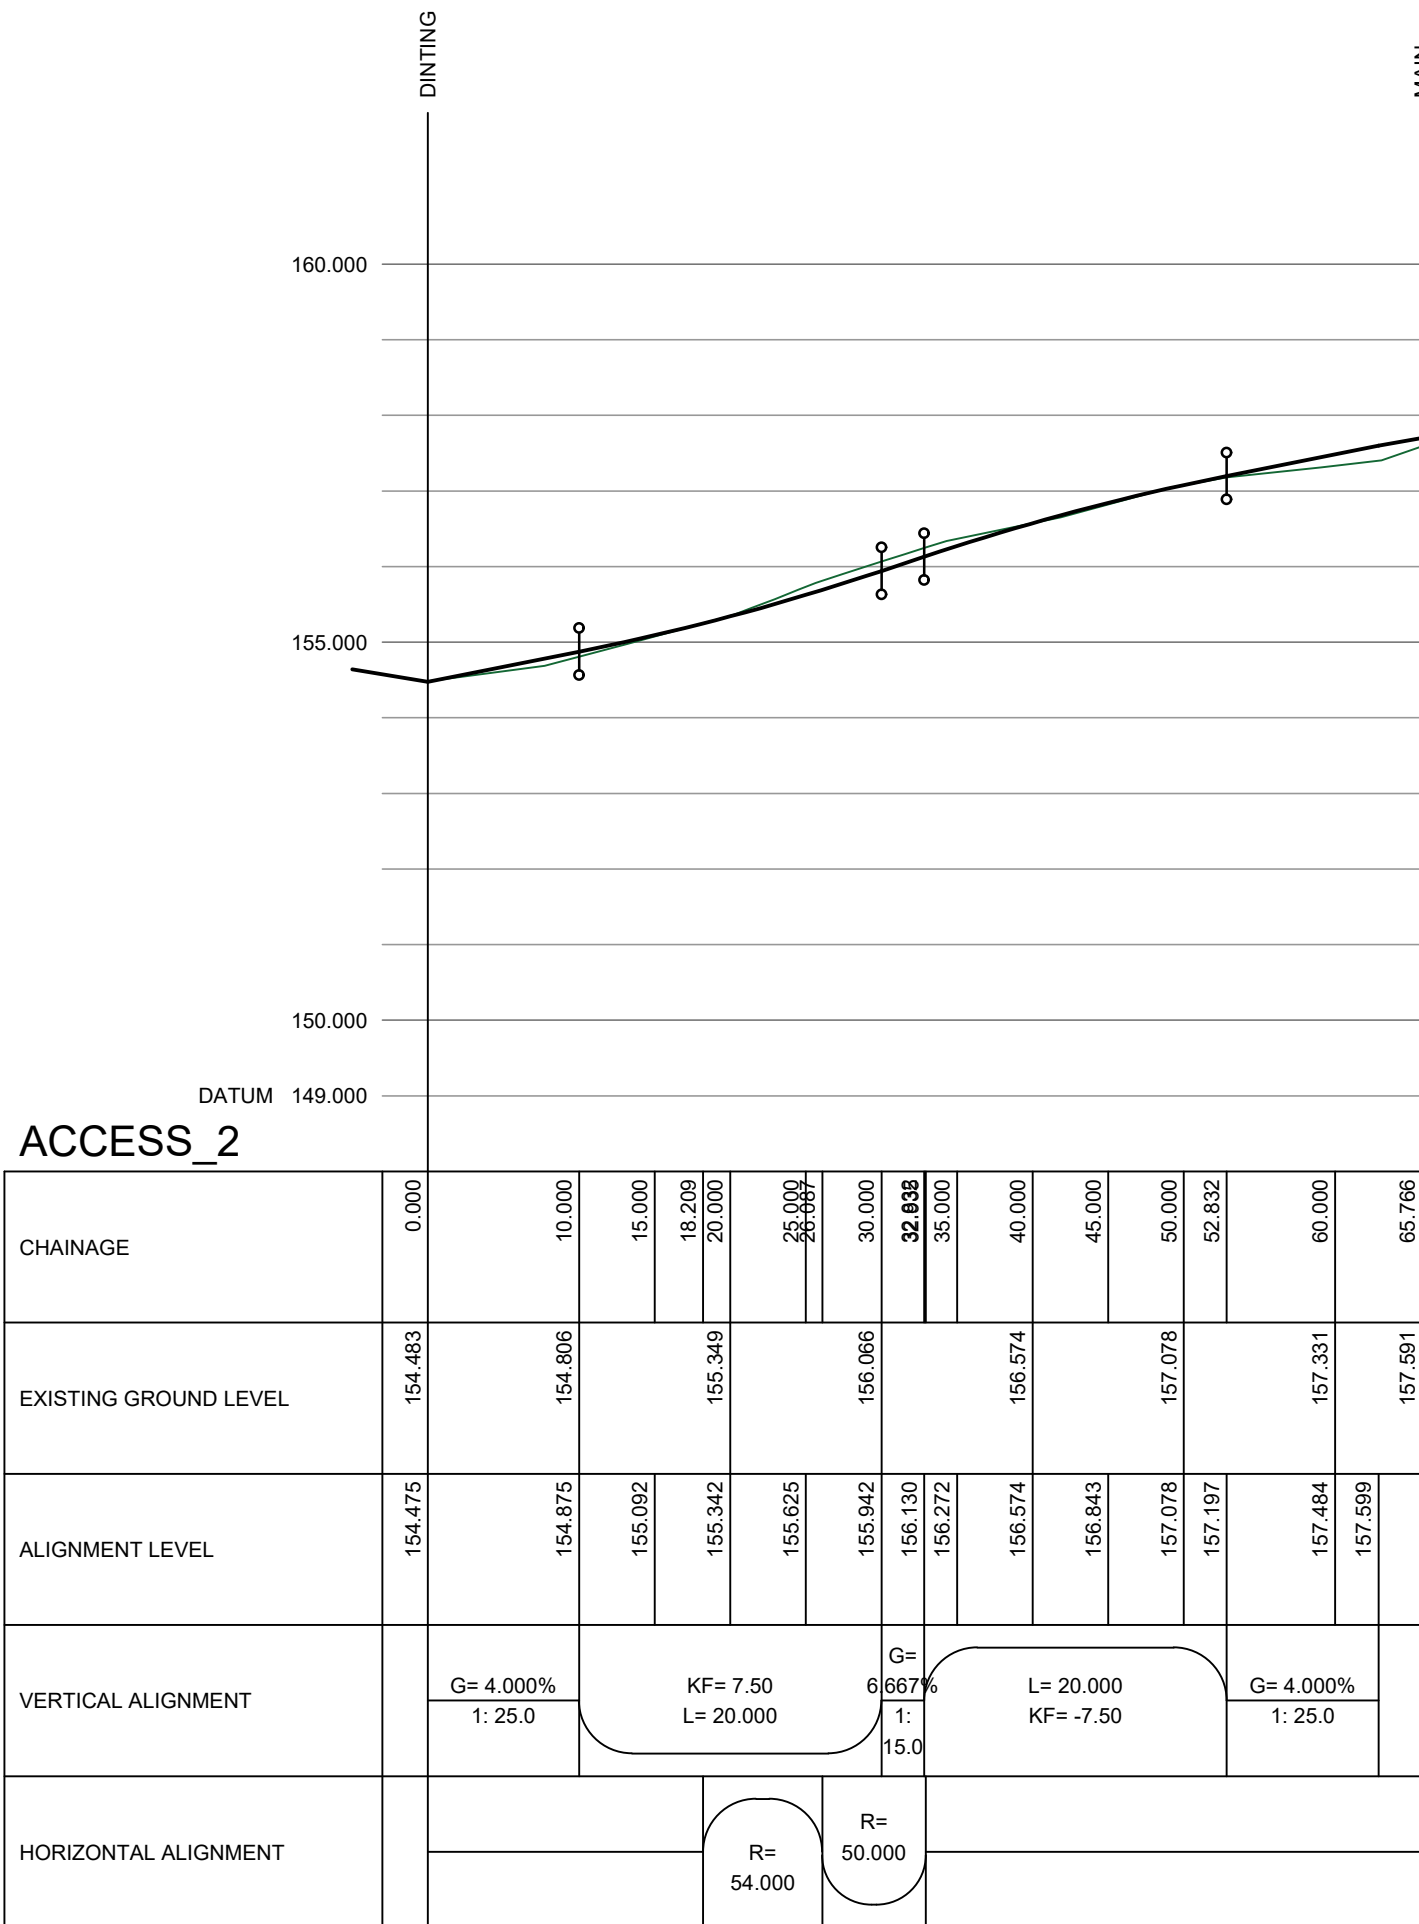

ACCESS\_2

Access 2 Longitudinal Section  
Horizontal Scale 1:500  
Vertical Scale 1:100



Key Plan  
Scale 1:1000

| Rev                   | Description | Date | Revised by | Checked by | Approved |
|-----------------------|-------------|------|------------|------------|----------|
| Issue Purpose: Tender |             |      |            |            |          |

**R G PARKINS**  
Kendal | 01539 729393    Lancaster | 01524 32548

Client: **Seddon Homes**  
Project: **Dinting Road, Glossop**  
Drawing Title: **Proposed Highways Longitudinal Sections 2 of 2**

|                      |                       |                          |
|----------------------|-----------------------|--------------------------|
| Scale @ A1: As Shown | First Issue: 19/04/24 | Office of Origin: Kendal |
| Drawn by: JB         | Checked by: TM        | Approved: TM             |
| Project No: K41015   | Drawing No: 06        | Rev: -                   |
| BIM No:              | -                     |                          |