



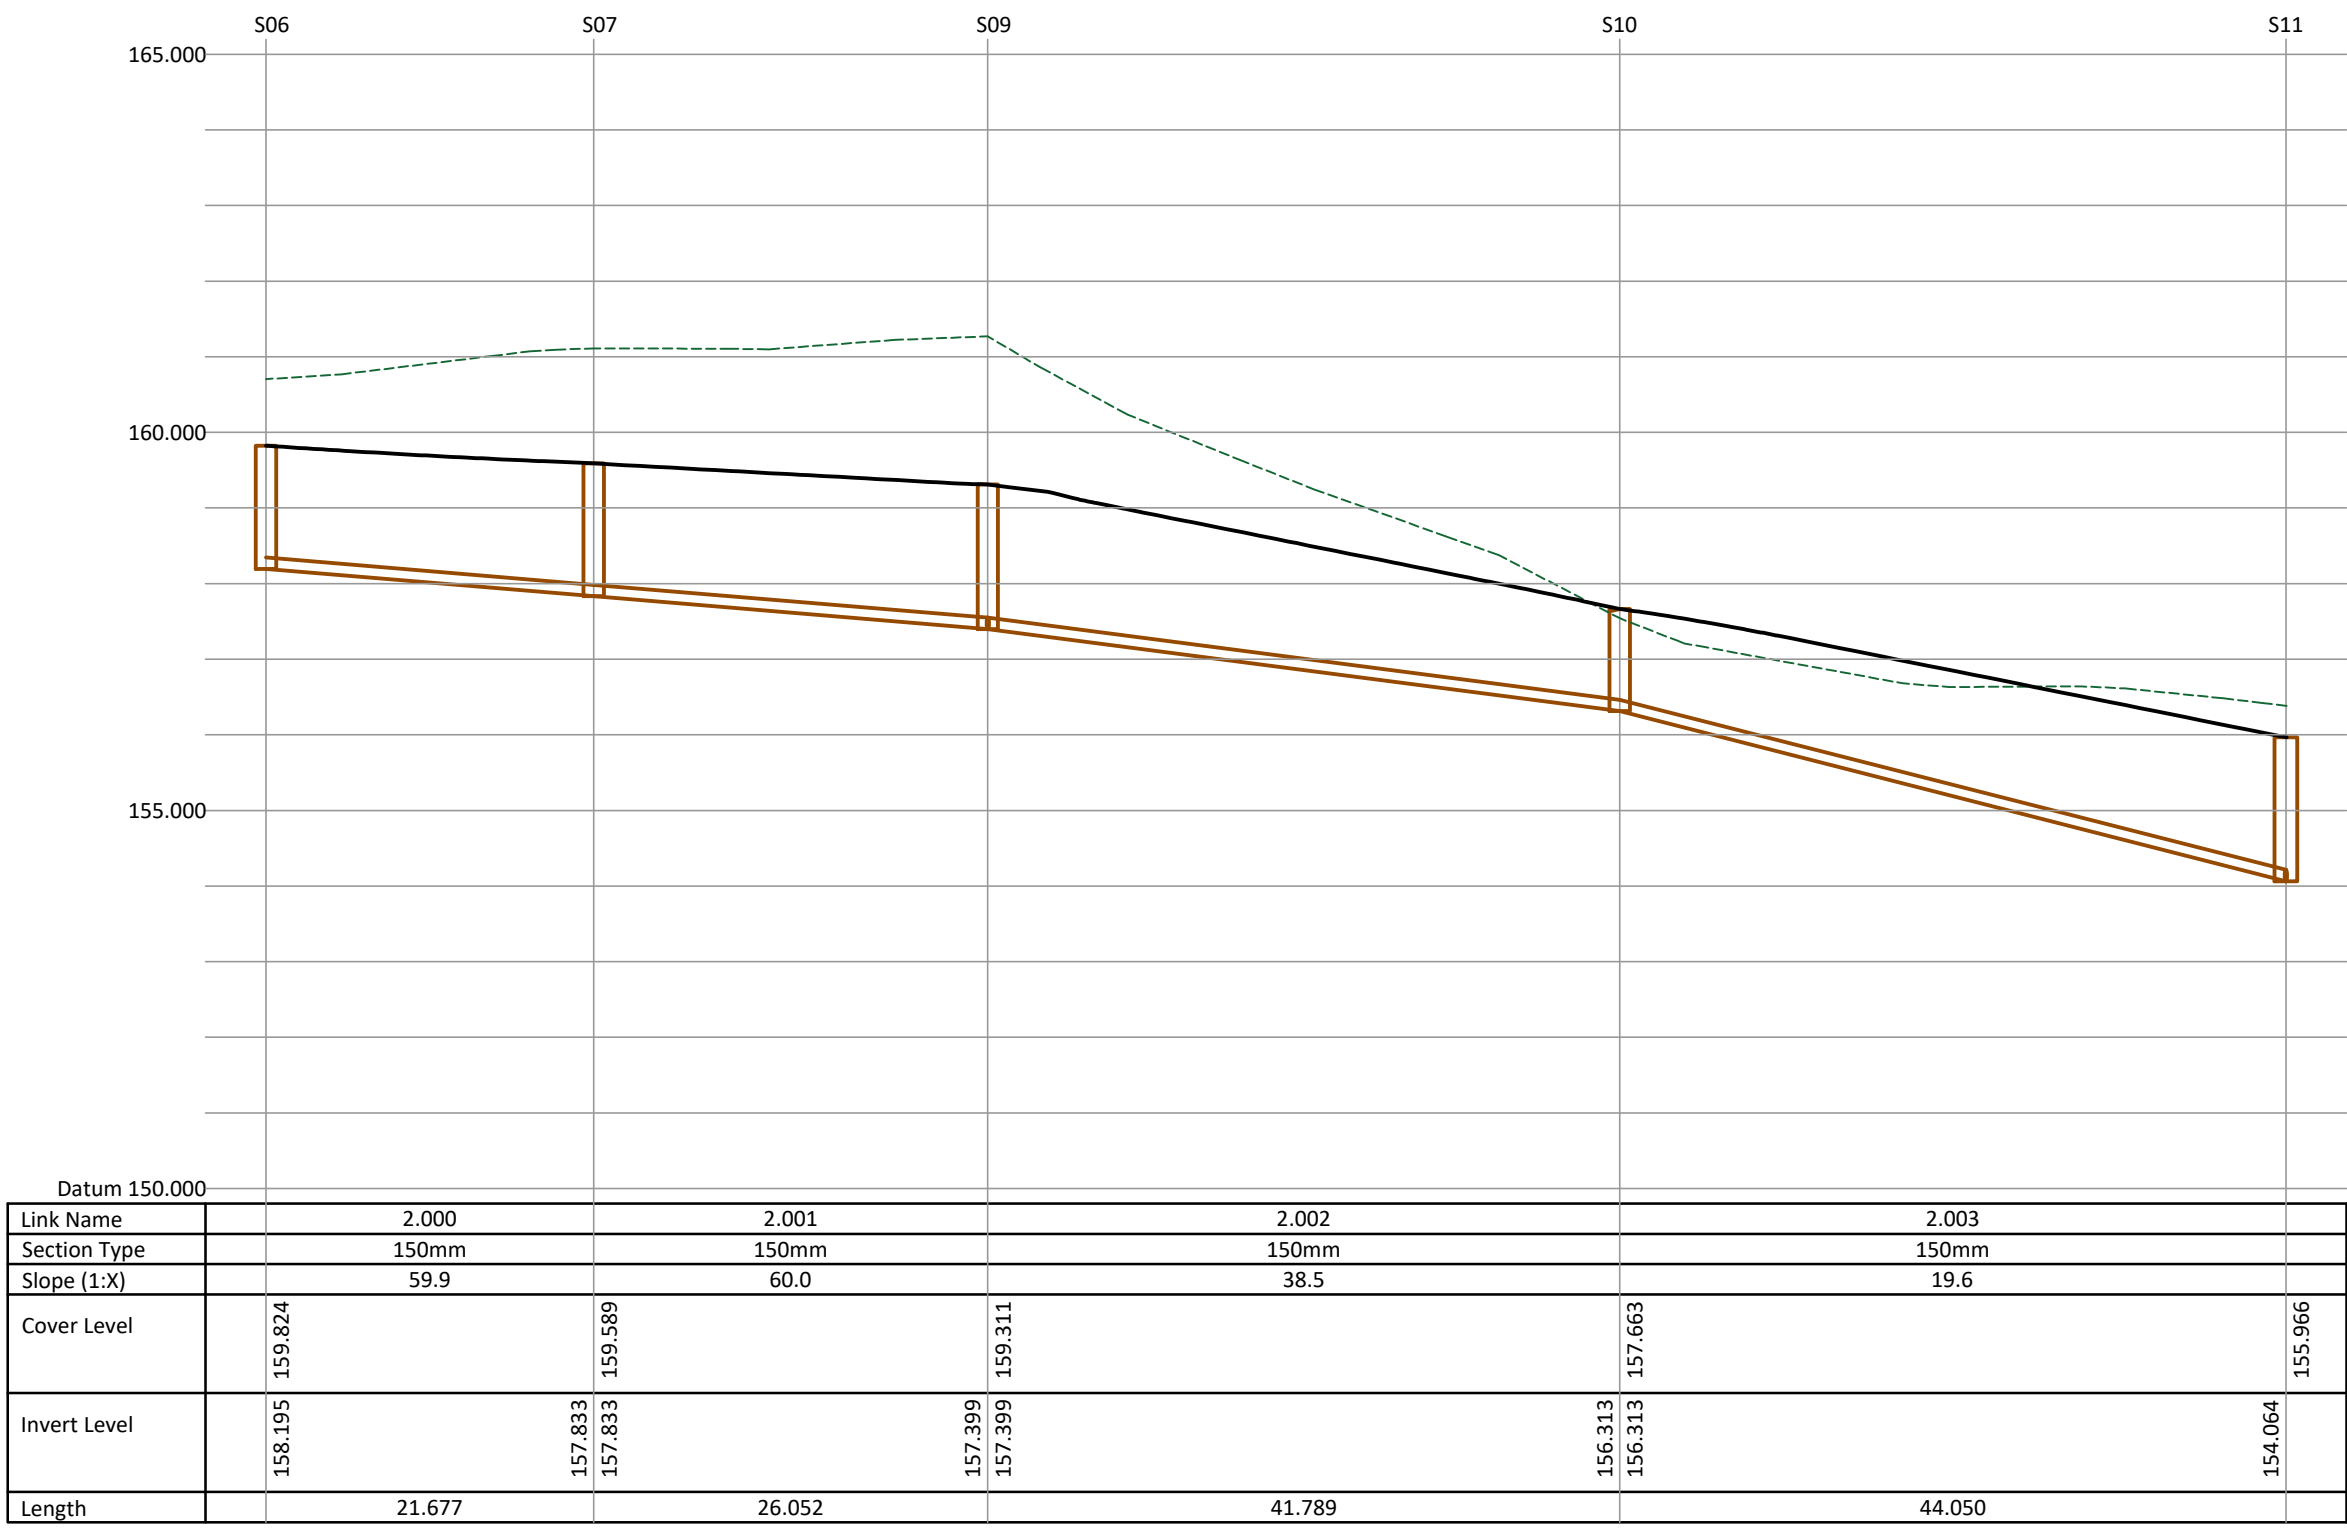

Foul Water Drainage Longitudinal Section - Run 02

Horizontal Scale 1:500


Vertical Scale 1:100

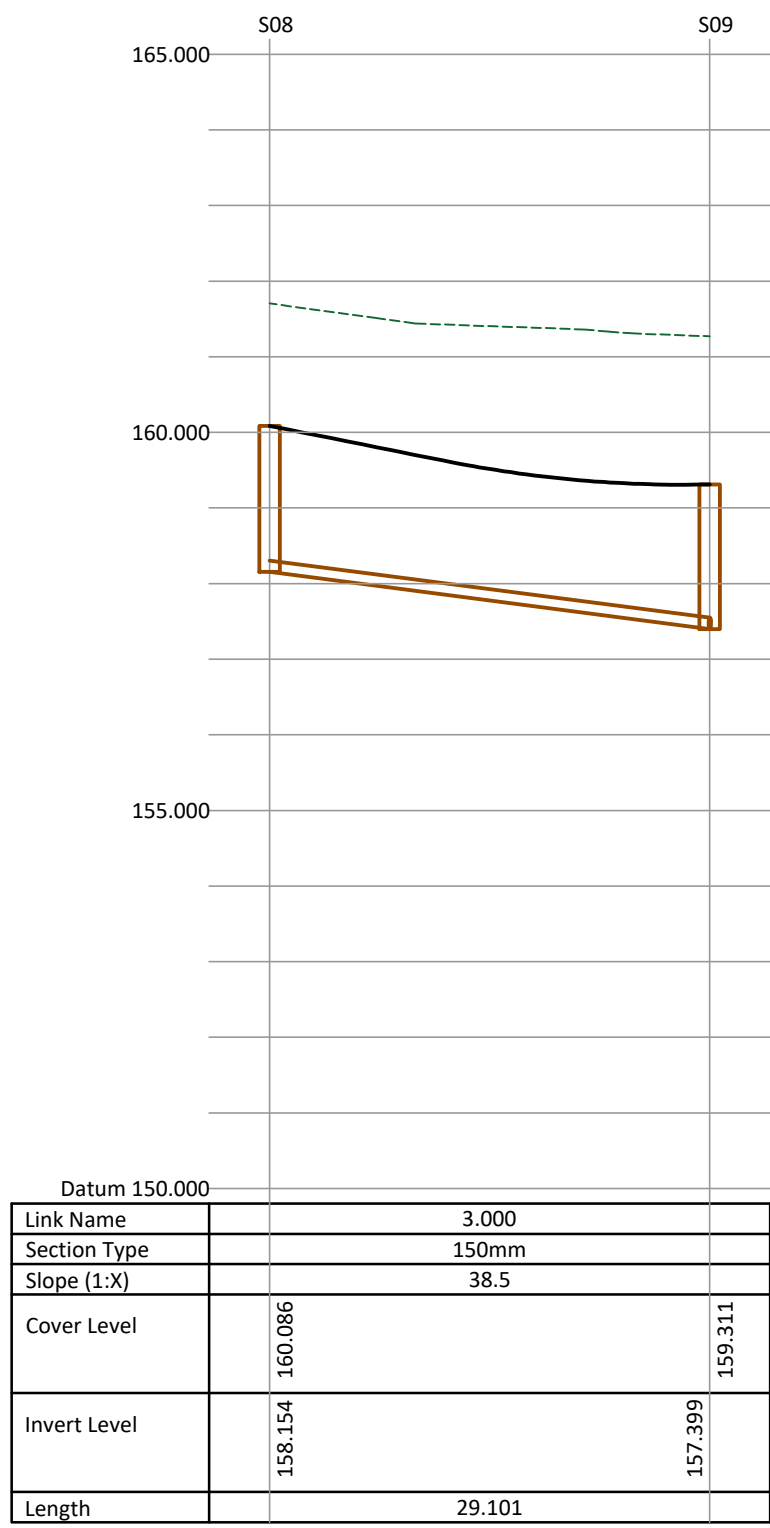

Foul Water Drainage Longitudinal Section - Run 03

Horizontal Scale 1:500


Vertical Scale 1:100

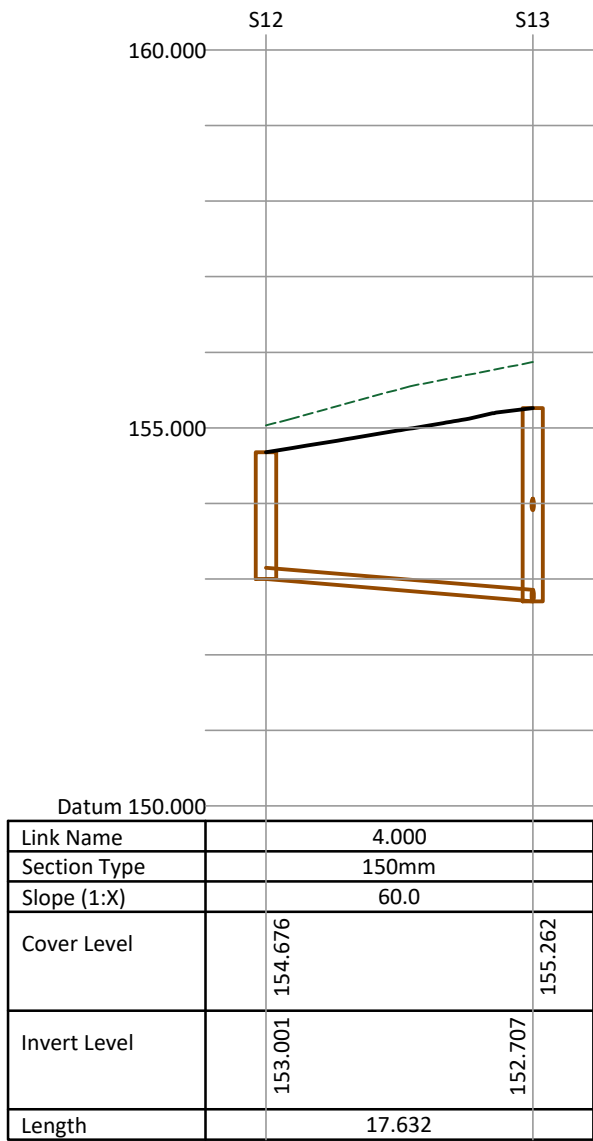

Foul Water Drainage Longitudinal Section - Run 04

Horizontal Scale 1:500

Vertical Scale 1:100

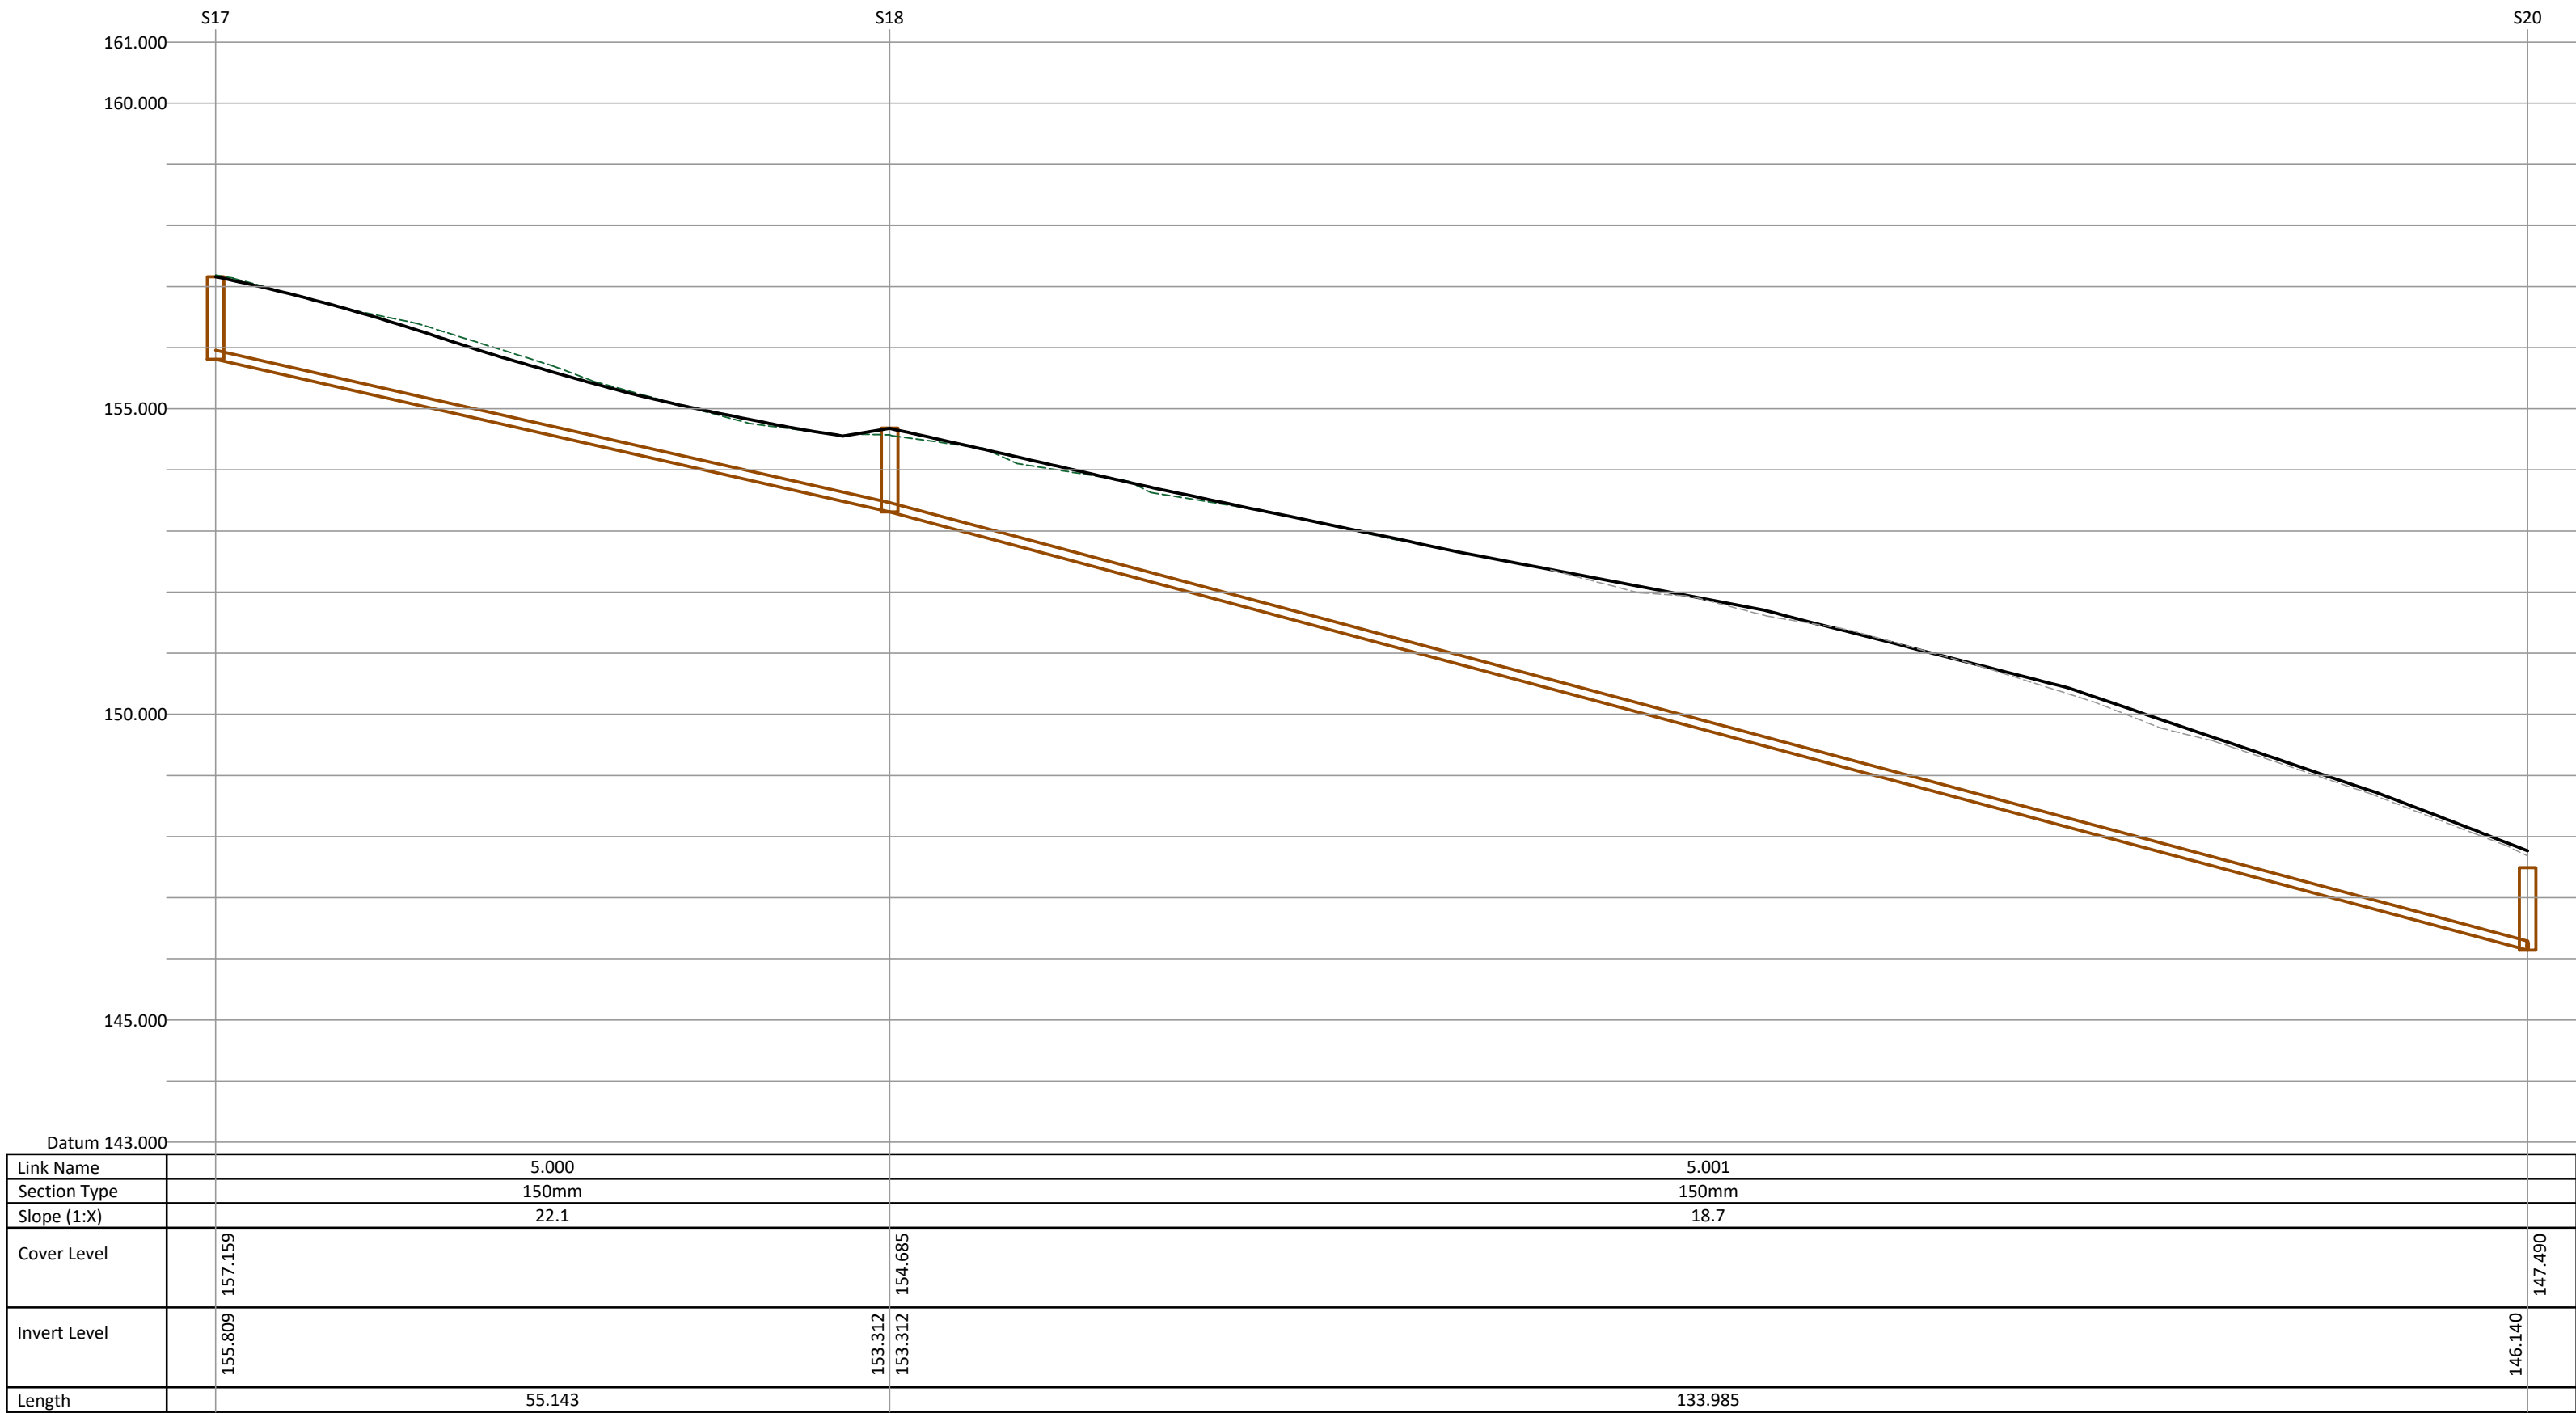

Foul Water Drainage Longitudinal Section - Run 05

Horizontal Scale 1:500

Vertical Scale 1:100



Kendal | 01539 729393 Lancaster | 01524 32548

Client: Seddon Homes
Project: Dinting Road, Glossop
Drawing Title: Foul Water Drainage Longitudinal Sections 2 of 2

Scale @ A1: As shown	First Issue: 28/06/24	Office of Origin: Kendal
Drawn by: JB	Checked by: TM	Approved: TM
Project No: K41015	Drawing No: 35	Rev: -
BIM No: -		

Rev	Description	Date	Revised by	Checked by	Approved
Issue Purpose: Approval					