
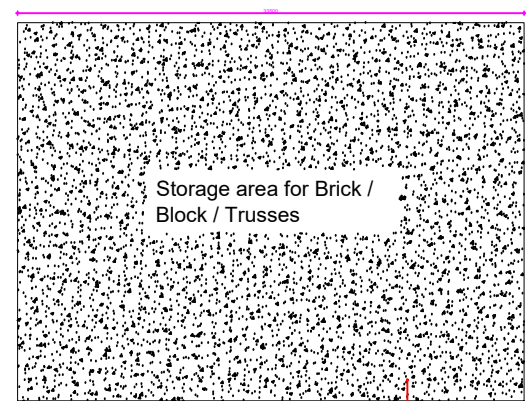


Compound Layout B

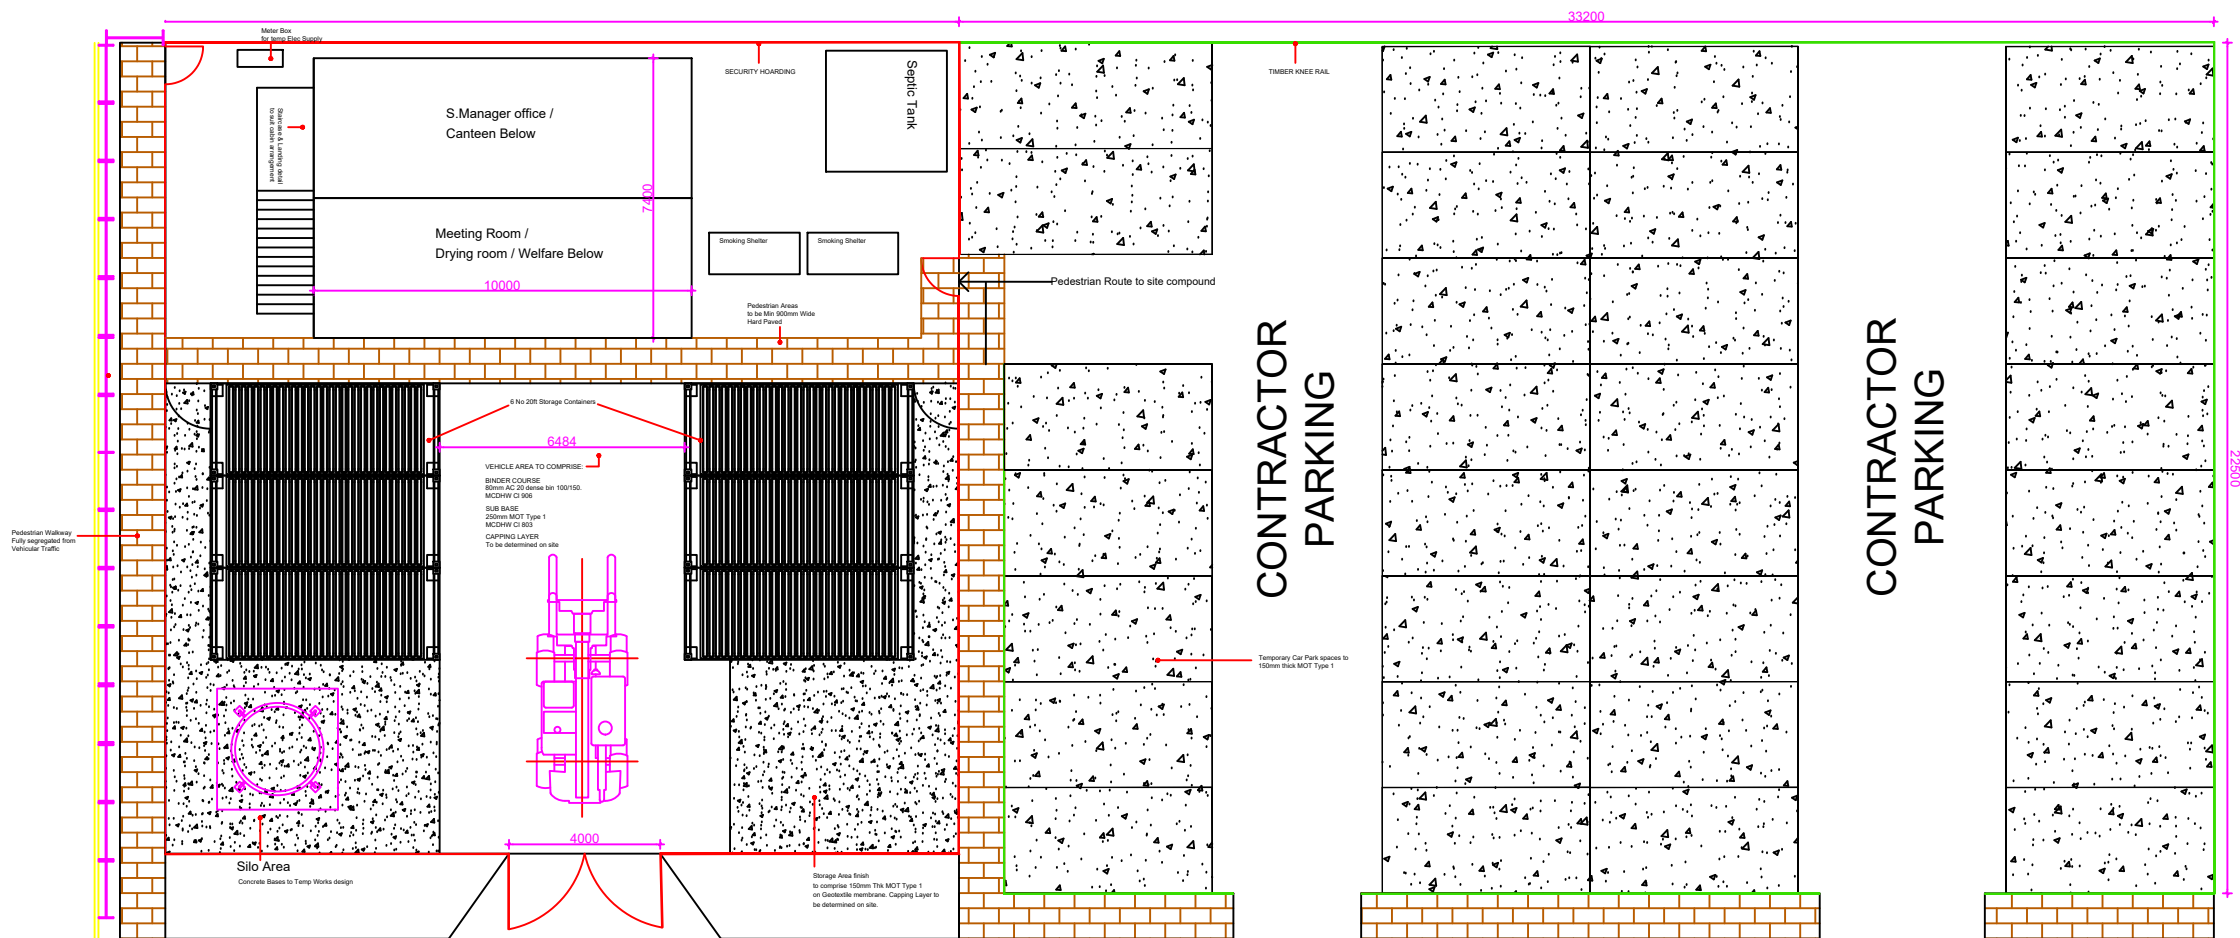

1:500 @ A3

Description		Rev	Date	Drawn
<i>Seddon Homes.co.uk</i> Birchwood Business Park, Dewhurst Road, Warrington, WA3 7GB Telephone:- 01925 839500 Email:- seddonhomes.co.uk				
Project STANDARD DETAIL				
Drawing Title Compound Layout B				
Drawn MH	Checked	Approved	Date	
Date Drawn		Scale 1:200 @ A3		
Drawing Number COMP-B			Revision -	