


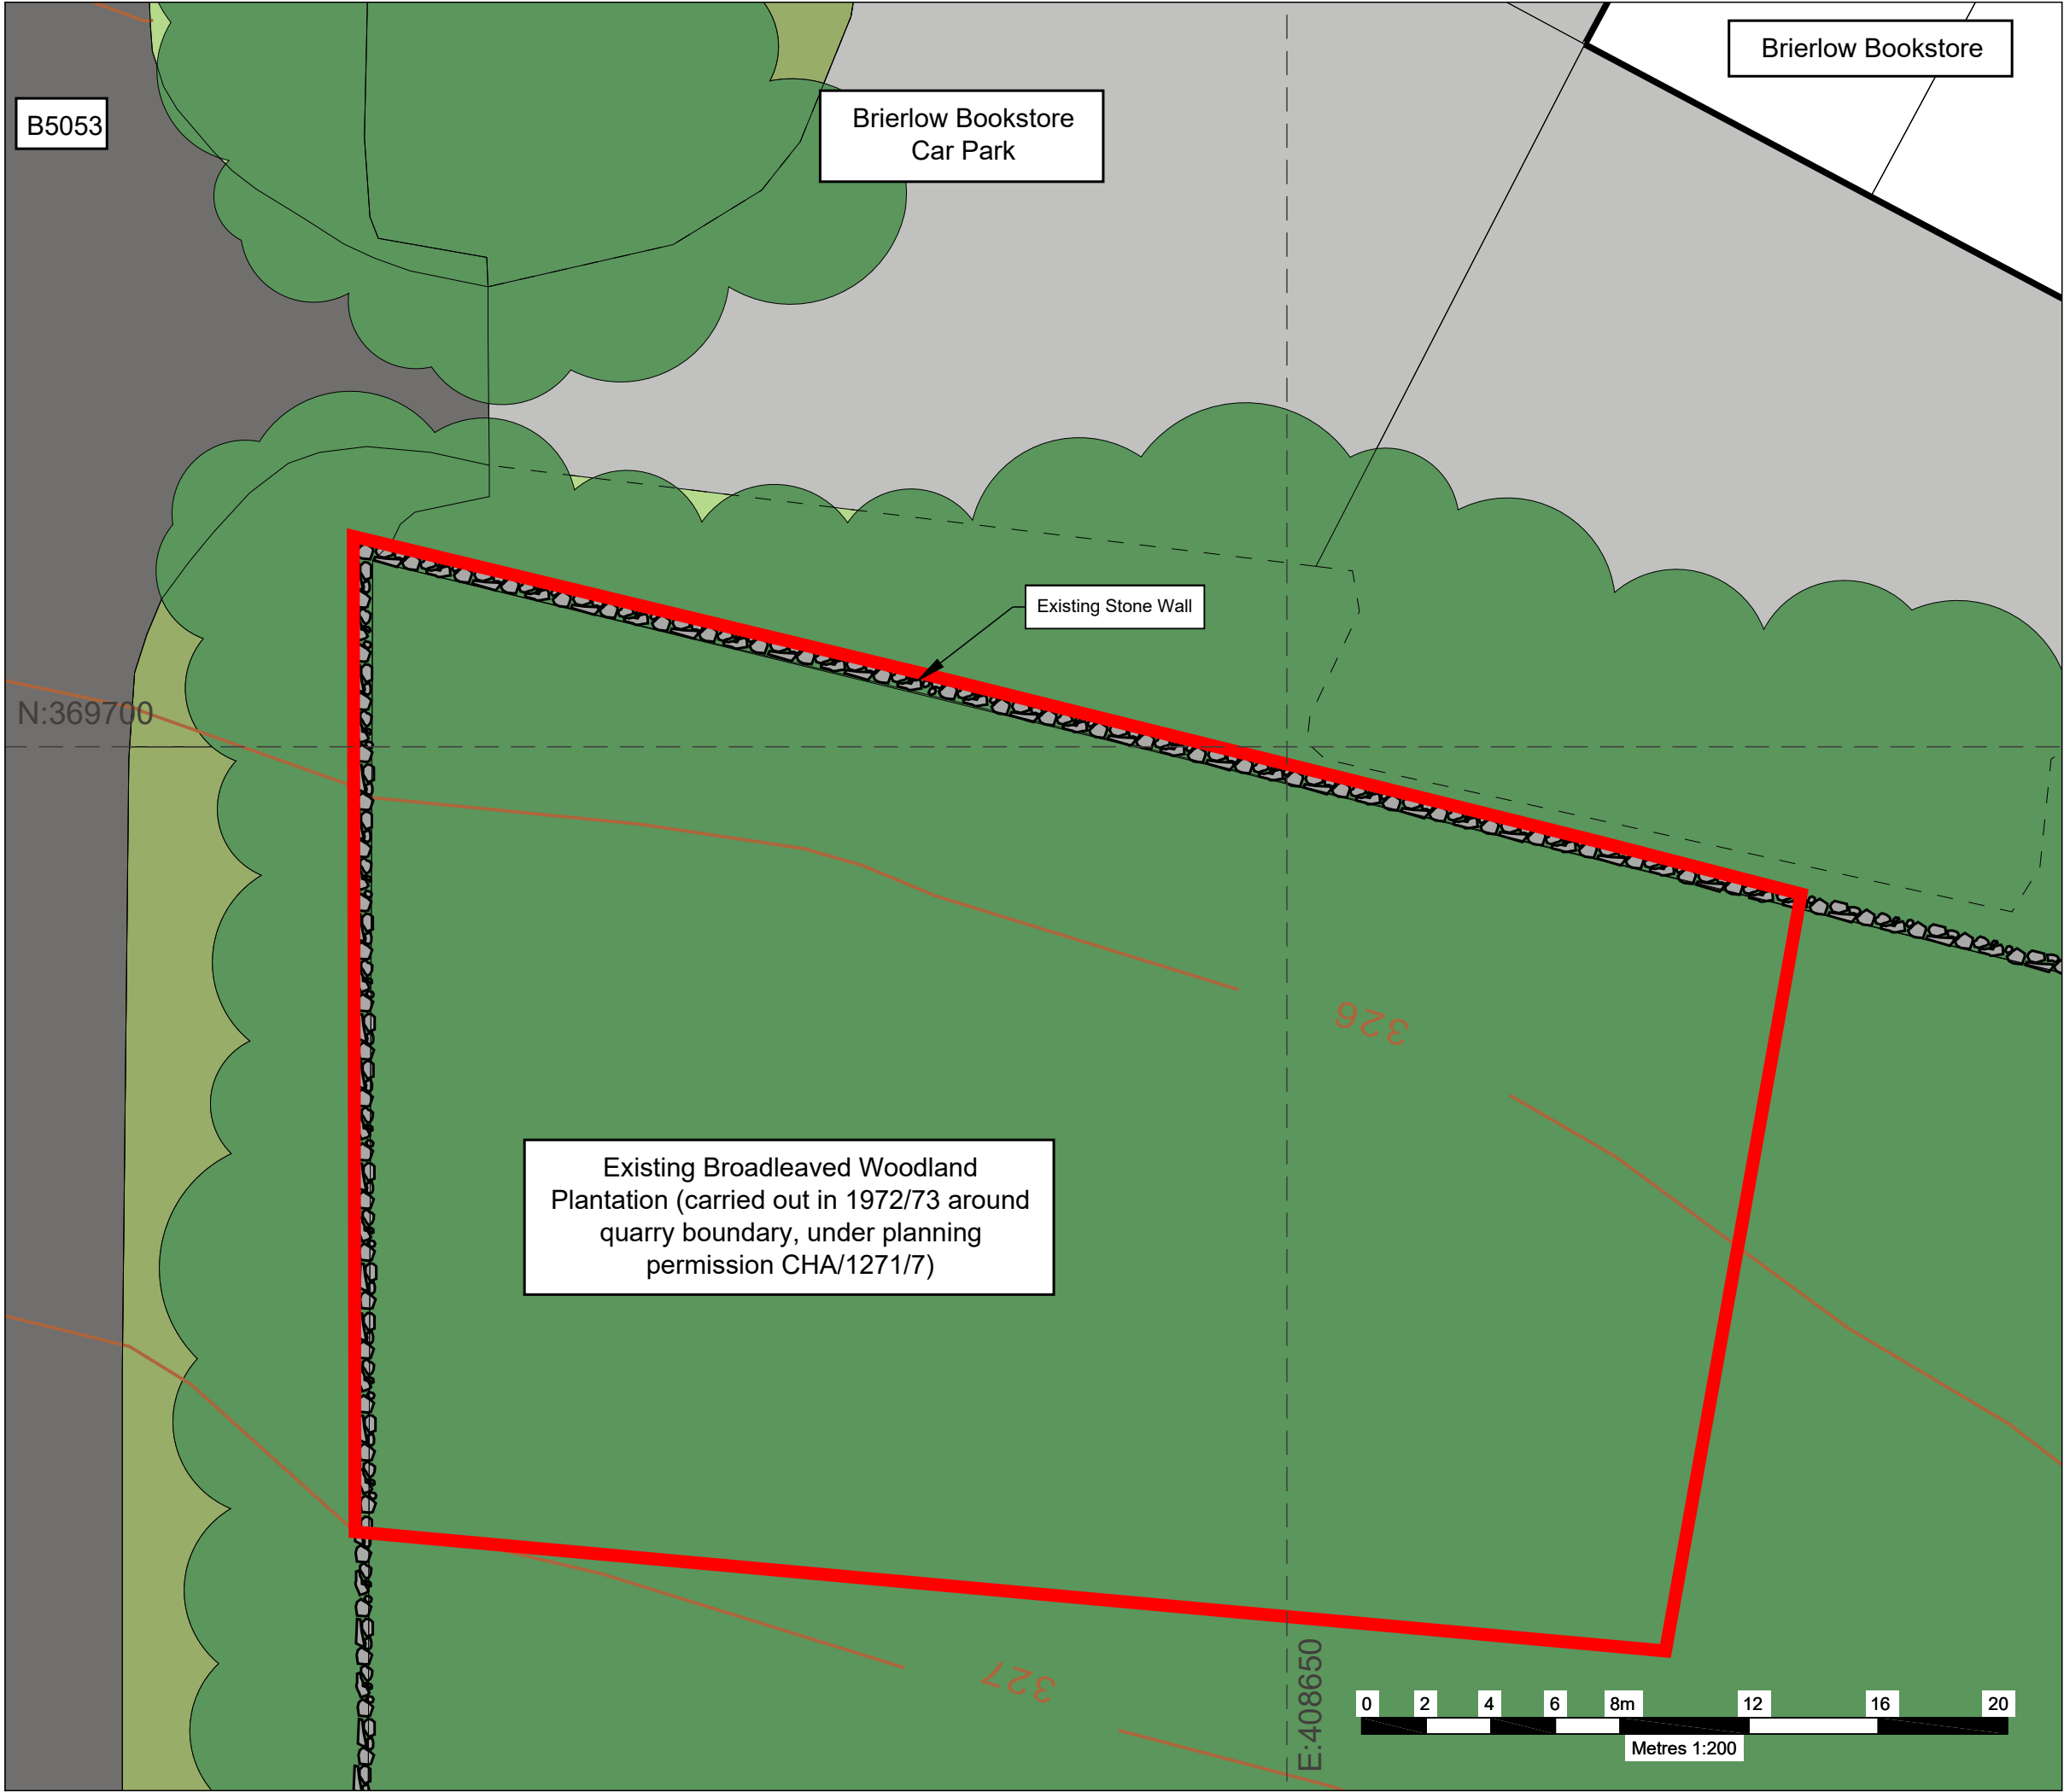

LEGEND

- Application Boundary
- Existing Buildings
- Existing Trees/Woodland Canopy
- Existing Stone Wall
- Existing Road
- Existing Car Park

SITE
Brierlow Quarry

PROJECT
Community Garden

DRAWING TITLE
Existing Block Plan

DATE April 24	REFERENCE BQCG-2
SCALE 1:200 @ A3	
STATUS FINAL	

contact@felstoneconsulting.co.uk
© Crown copyright and database rights 2021