


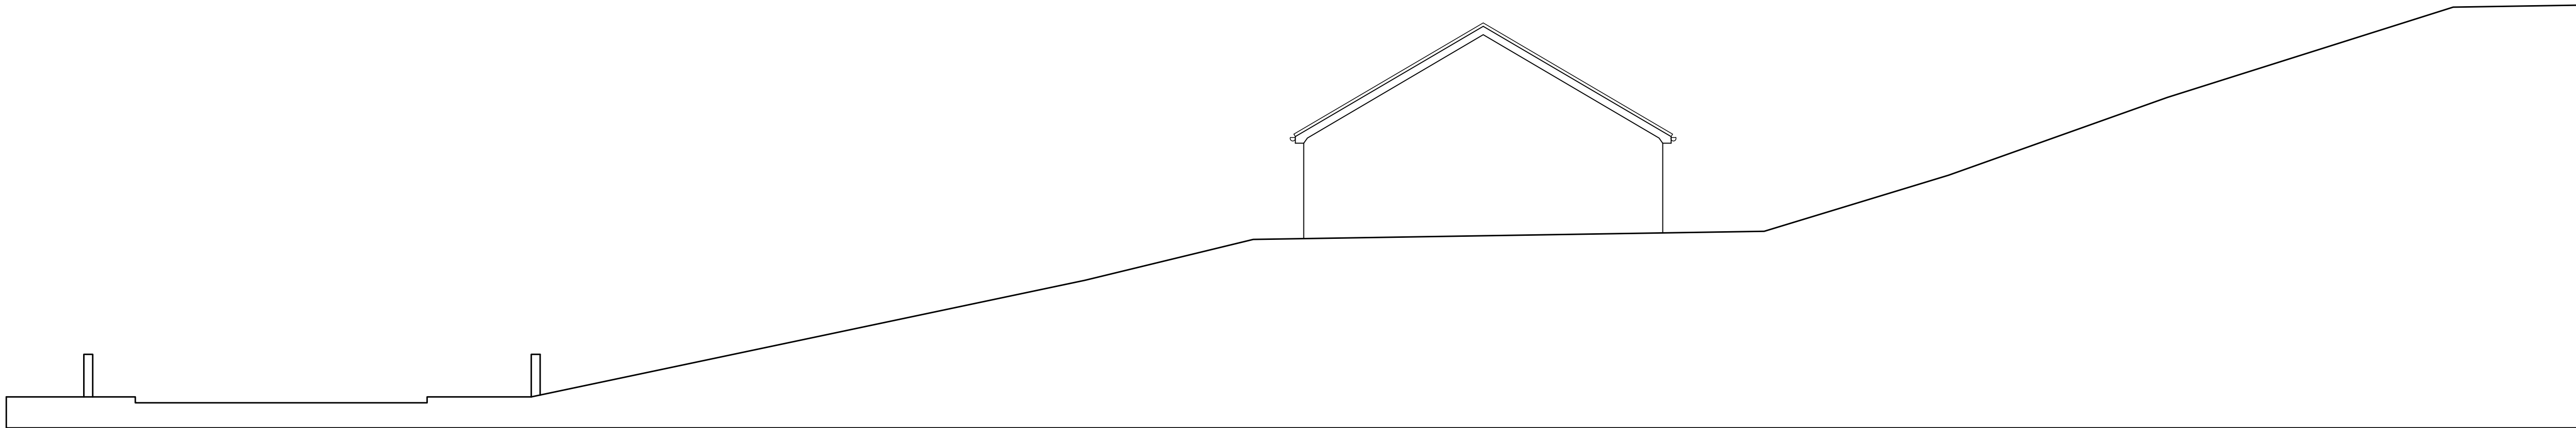


EXISTING STREETSCENE 'A' - 'A' scale 1:100



PROPOSED STREETSCENE 'A' - 'A' scale 1:100



EXISTING STREETSCENE 'B' - 'B' scale 1:100

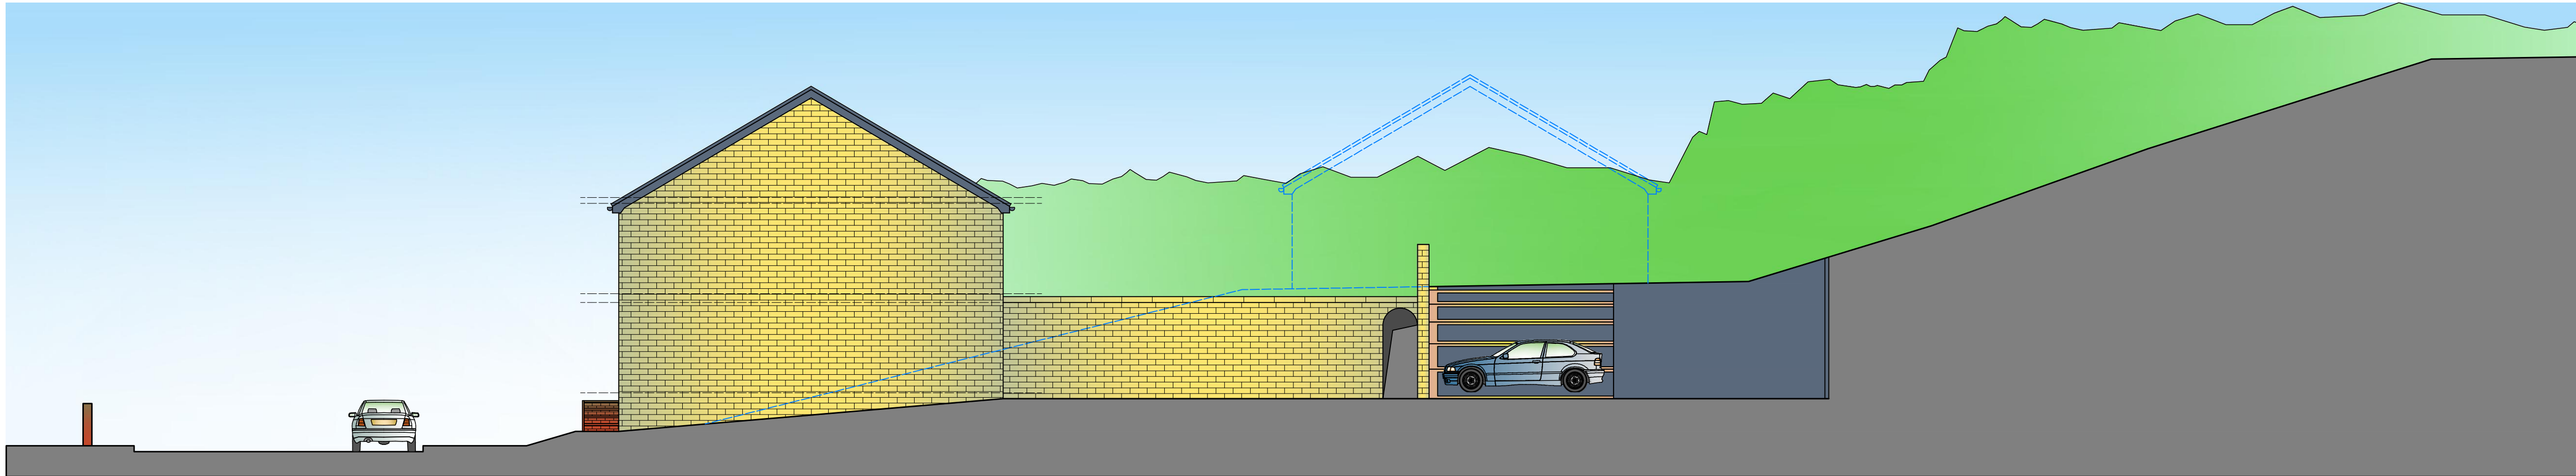

PROPOSED STREETSCENE 'B' - 'B' scale 1:100



ARCHITECTURAL LTD

Mob : 07805560552
e-mail: tdmesign@live.co.uk

Client: AMMCO DEVELOPMENTS	
Address: LAND AT HILLSIDE, WOOLLEY BRIDGE, HAUFELD, GLOSSOP, SK13 2NX	
Project: REMOVAL OF EXISTING DWELLING WITH A NEW DEVELOPMENT OF 7x NEW DWELLINGS	
Dwg Title: PLANNING : PROPOSED STREETSCENES	
Date: JANUARY 2023	Scale: @A1 1 : 100
Job No: 05.22.580	Dwg No: PL12
Drawn: D.L.	Checked: D.L.