EXISTING PLANS 1:100

GROUND FLOOR

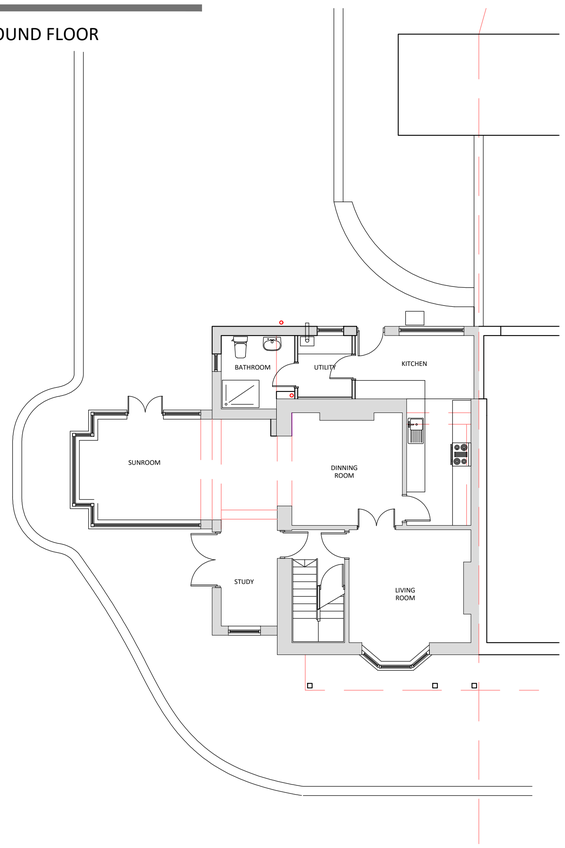

FIRST FLOOR

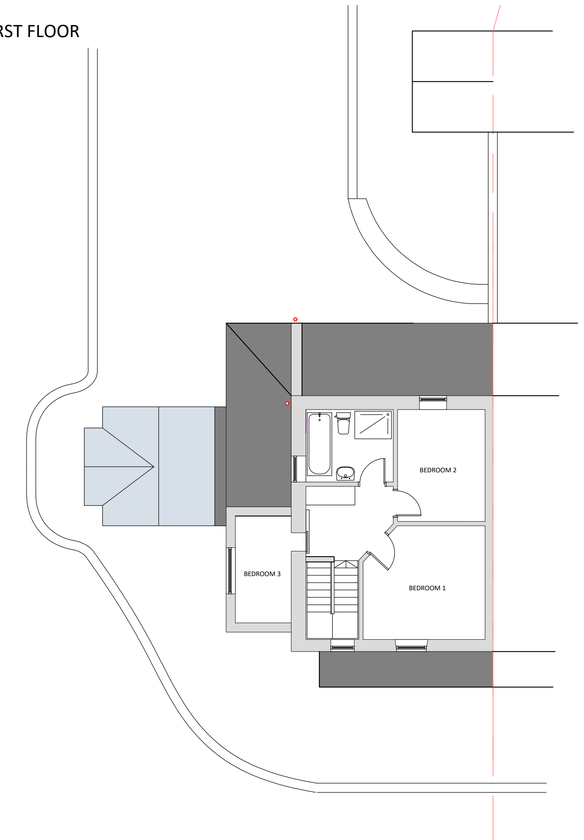

PROPOSED PLANS 1:50

GROUND FLOOR

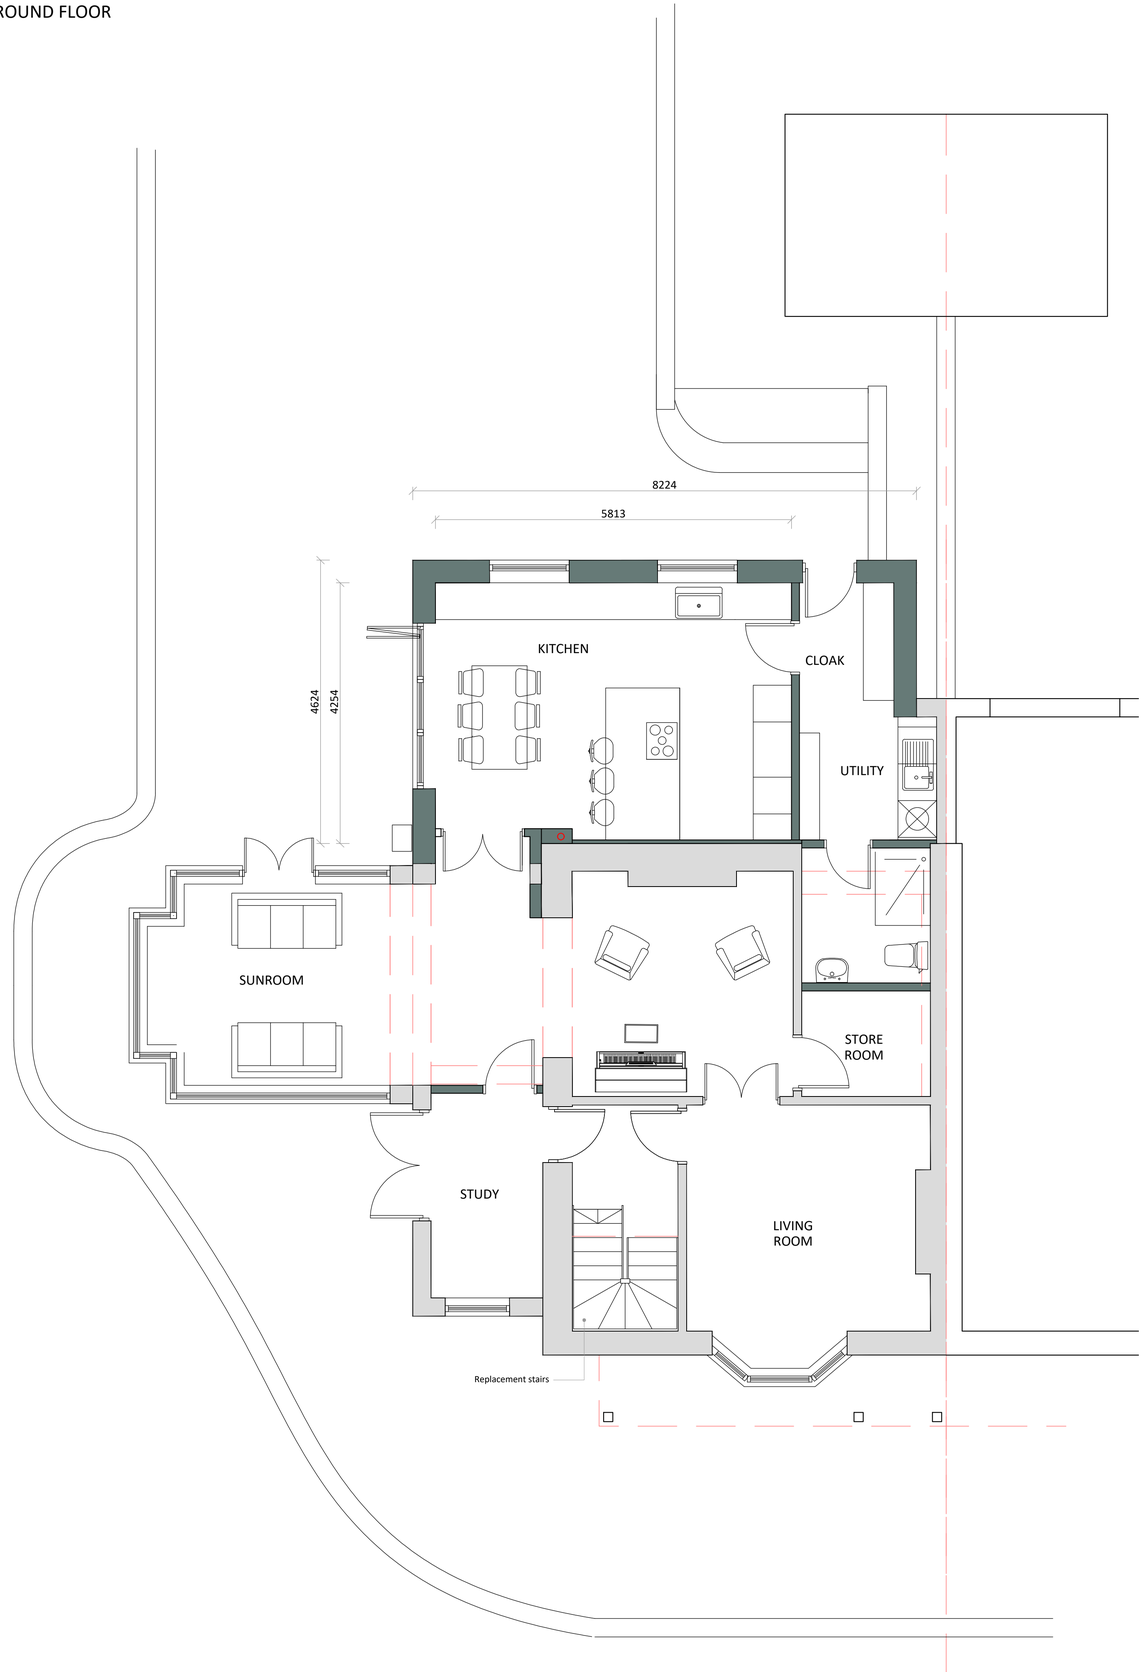

EXISTING PLANS 1:100

LOFT PLAN

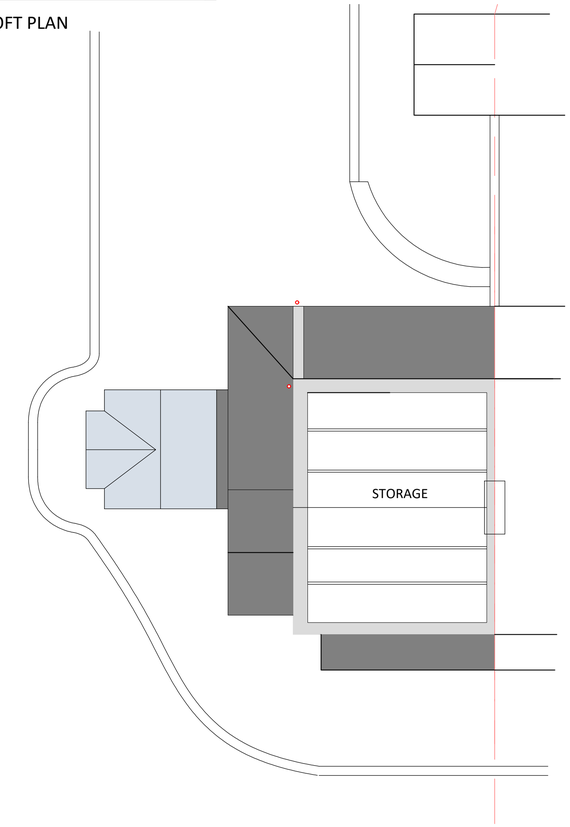

PLANNING DRAWINGS

Highleigh
Ashbourne Lane
Chapel en le Frith
High Peak
SK23 9UG

Single Storey Rear Extension & Rear Dormer Extension

Revision	Date

M 1:50 @ A1 0 0,5 1 1,5 2 2,5 3 3,5 4 4,5 5

M 1:100 @ A1 0 1 2 3 4 5 6 7 8 9 10 [m]

Drawing Ref	Date
HL/PL/03	14th June 2024

PLANS ARE TO BE READ IN CONJUNCTION WITH STRUCTURAL ENGINEERS DETAILS. IT IS THE RESPONSIBILITY OF THE CONTRACTOR TO CHECK ALL MEASUREMENTS ON SITE PRIOR TO WORK COMMENCING. IT IS THE RESPONSIBILITY OF THE OWNER TO ENSURE ALL ASPECCTS OF THE PARTY WALL ETC ACT 1996 ARE MET. PLEASE CONTACT PLAN DRAWER IF ANY ON SITE AMENDMENTS ARE TO BE MADE.

PLANS + DESIGN
Architectural Drawing

18 Eccles Road
Chapel en le Frith
High Peak
SK23 9RG

07912 845 210

info@plansanddesign.co.uk