


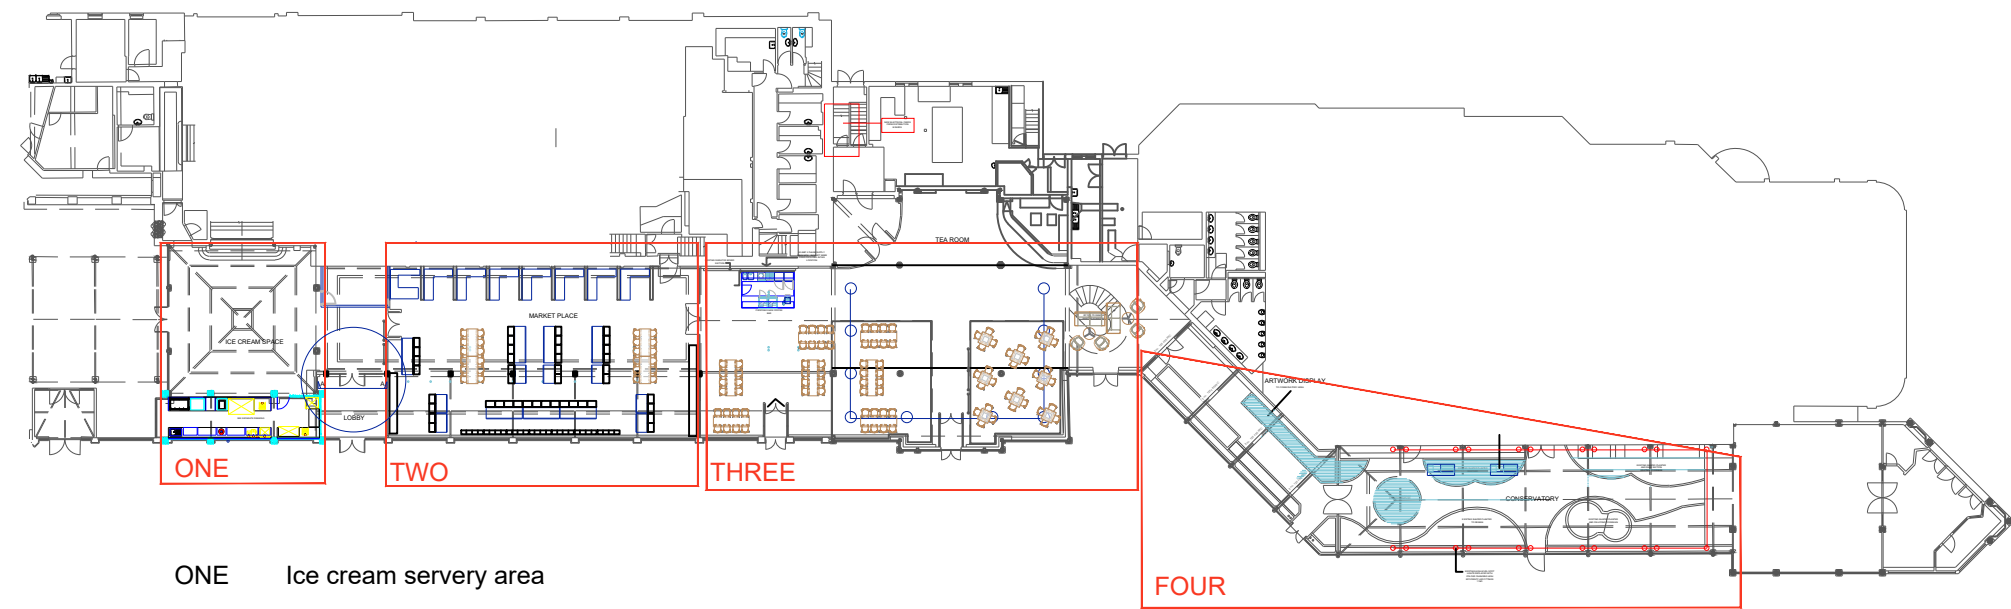

- ONE Ice cream servery area
TWO Market place retail area
THREE Tea room
FOUR Conservatory


GENERAL ARRANGEMENT 1:500 @A1




EXISTING ENTRANCE CENTRAL




EXISTING ENTRANCE R/H/S

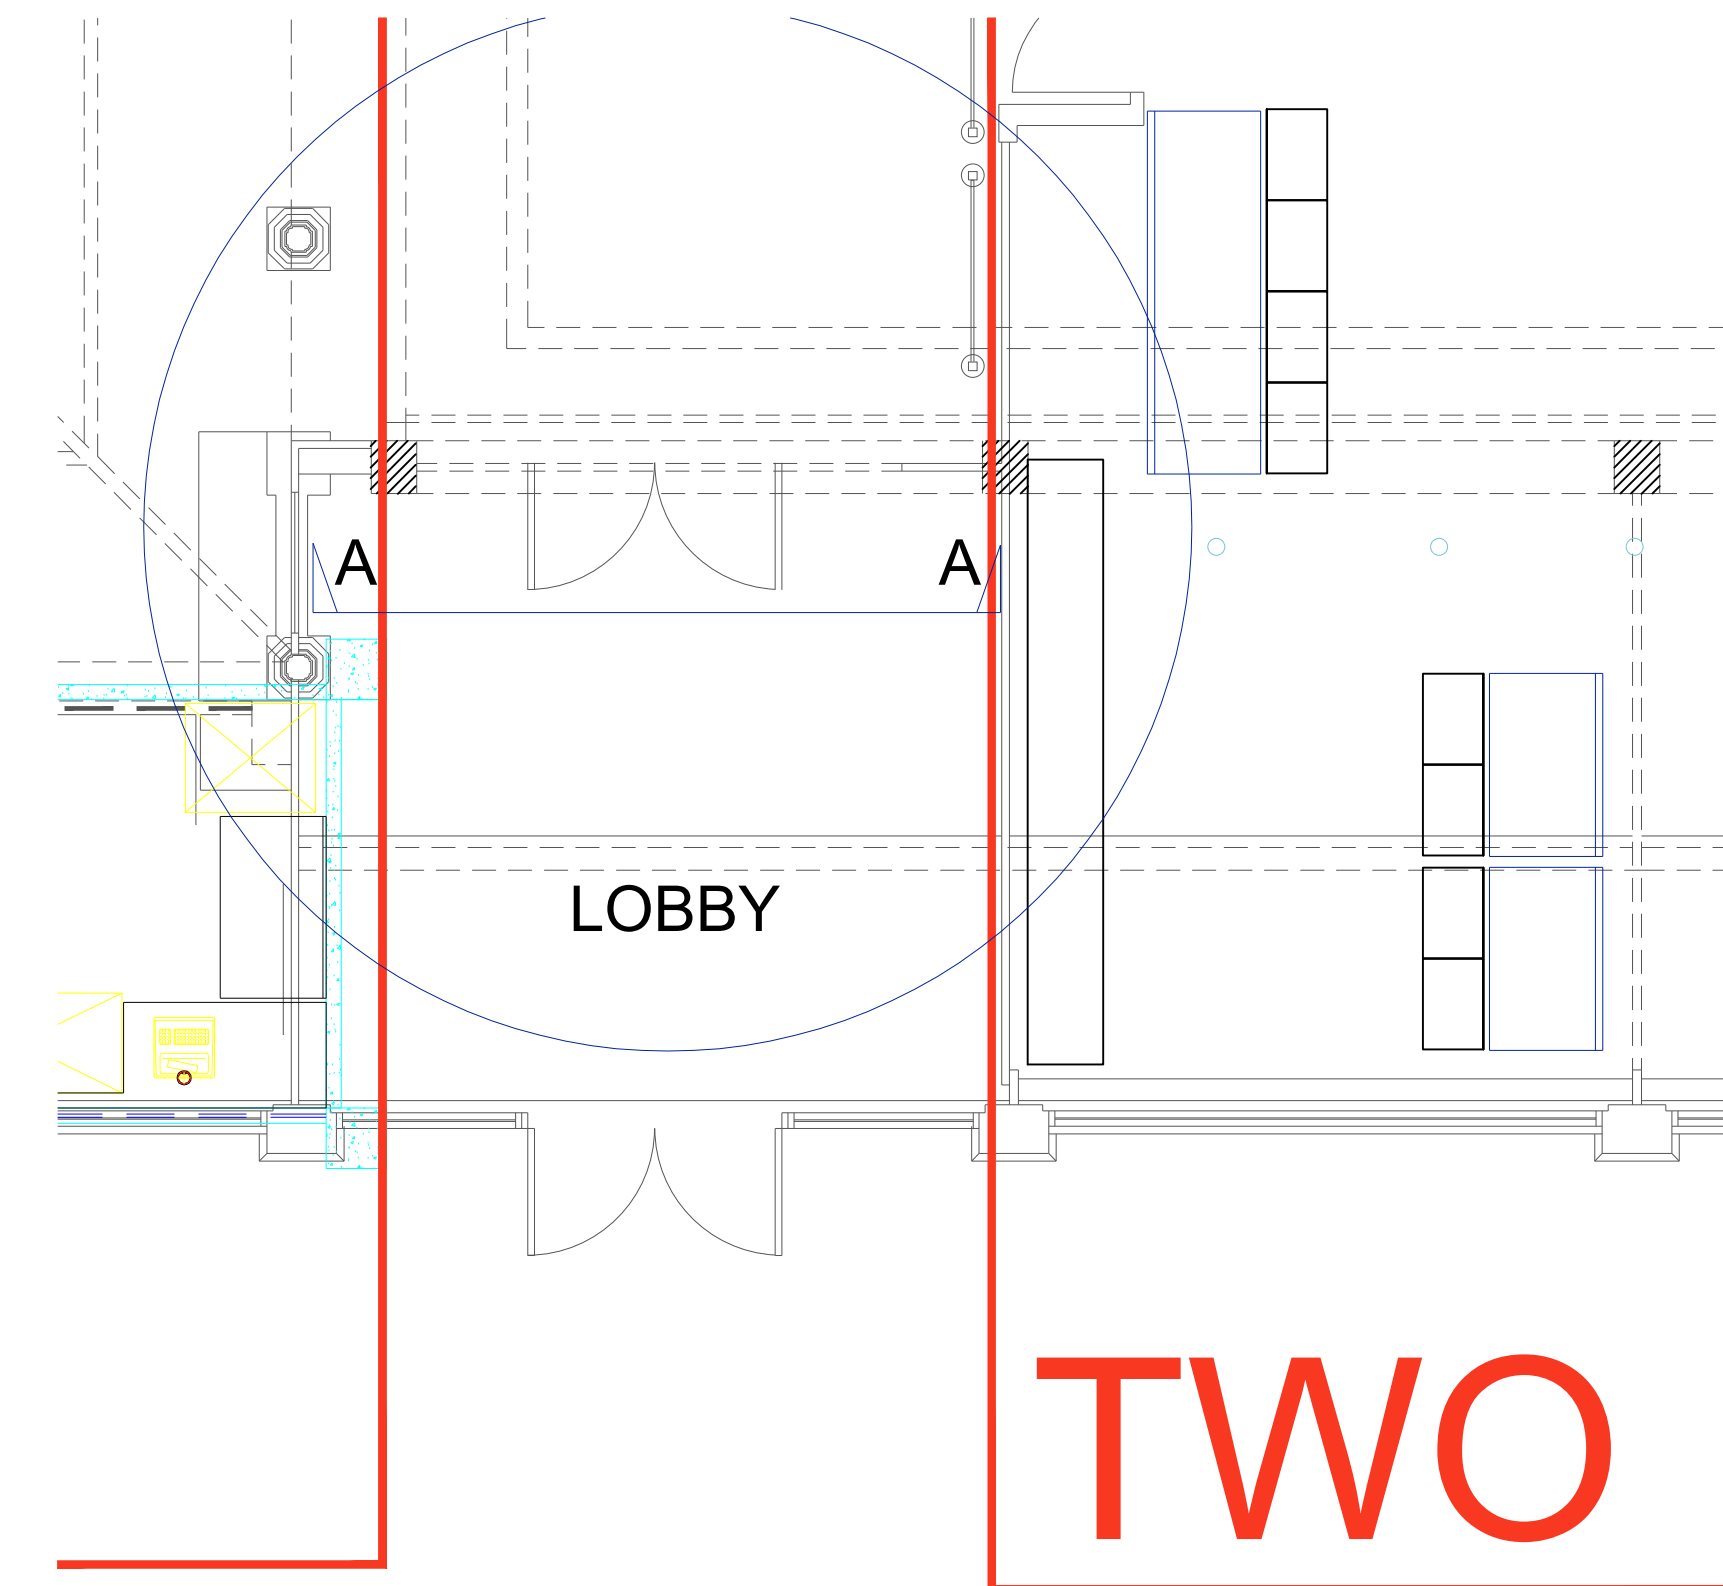

DOOR DETAIL 1:50 @A1

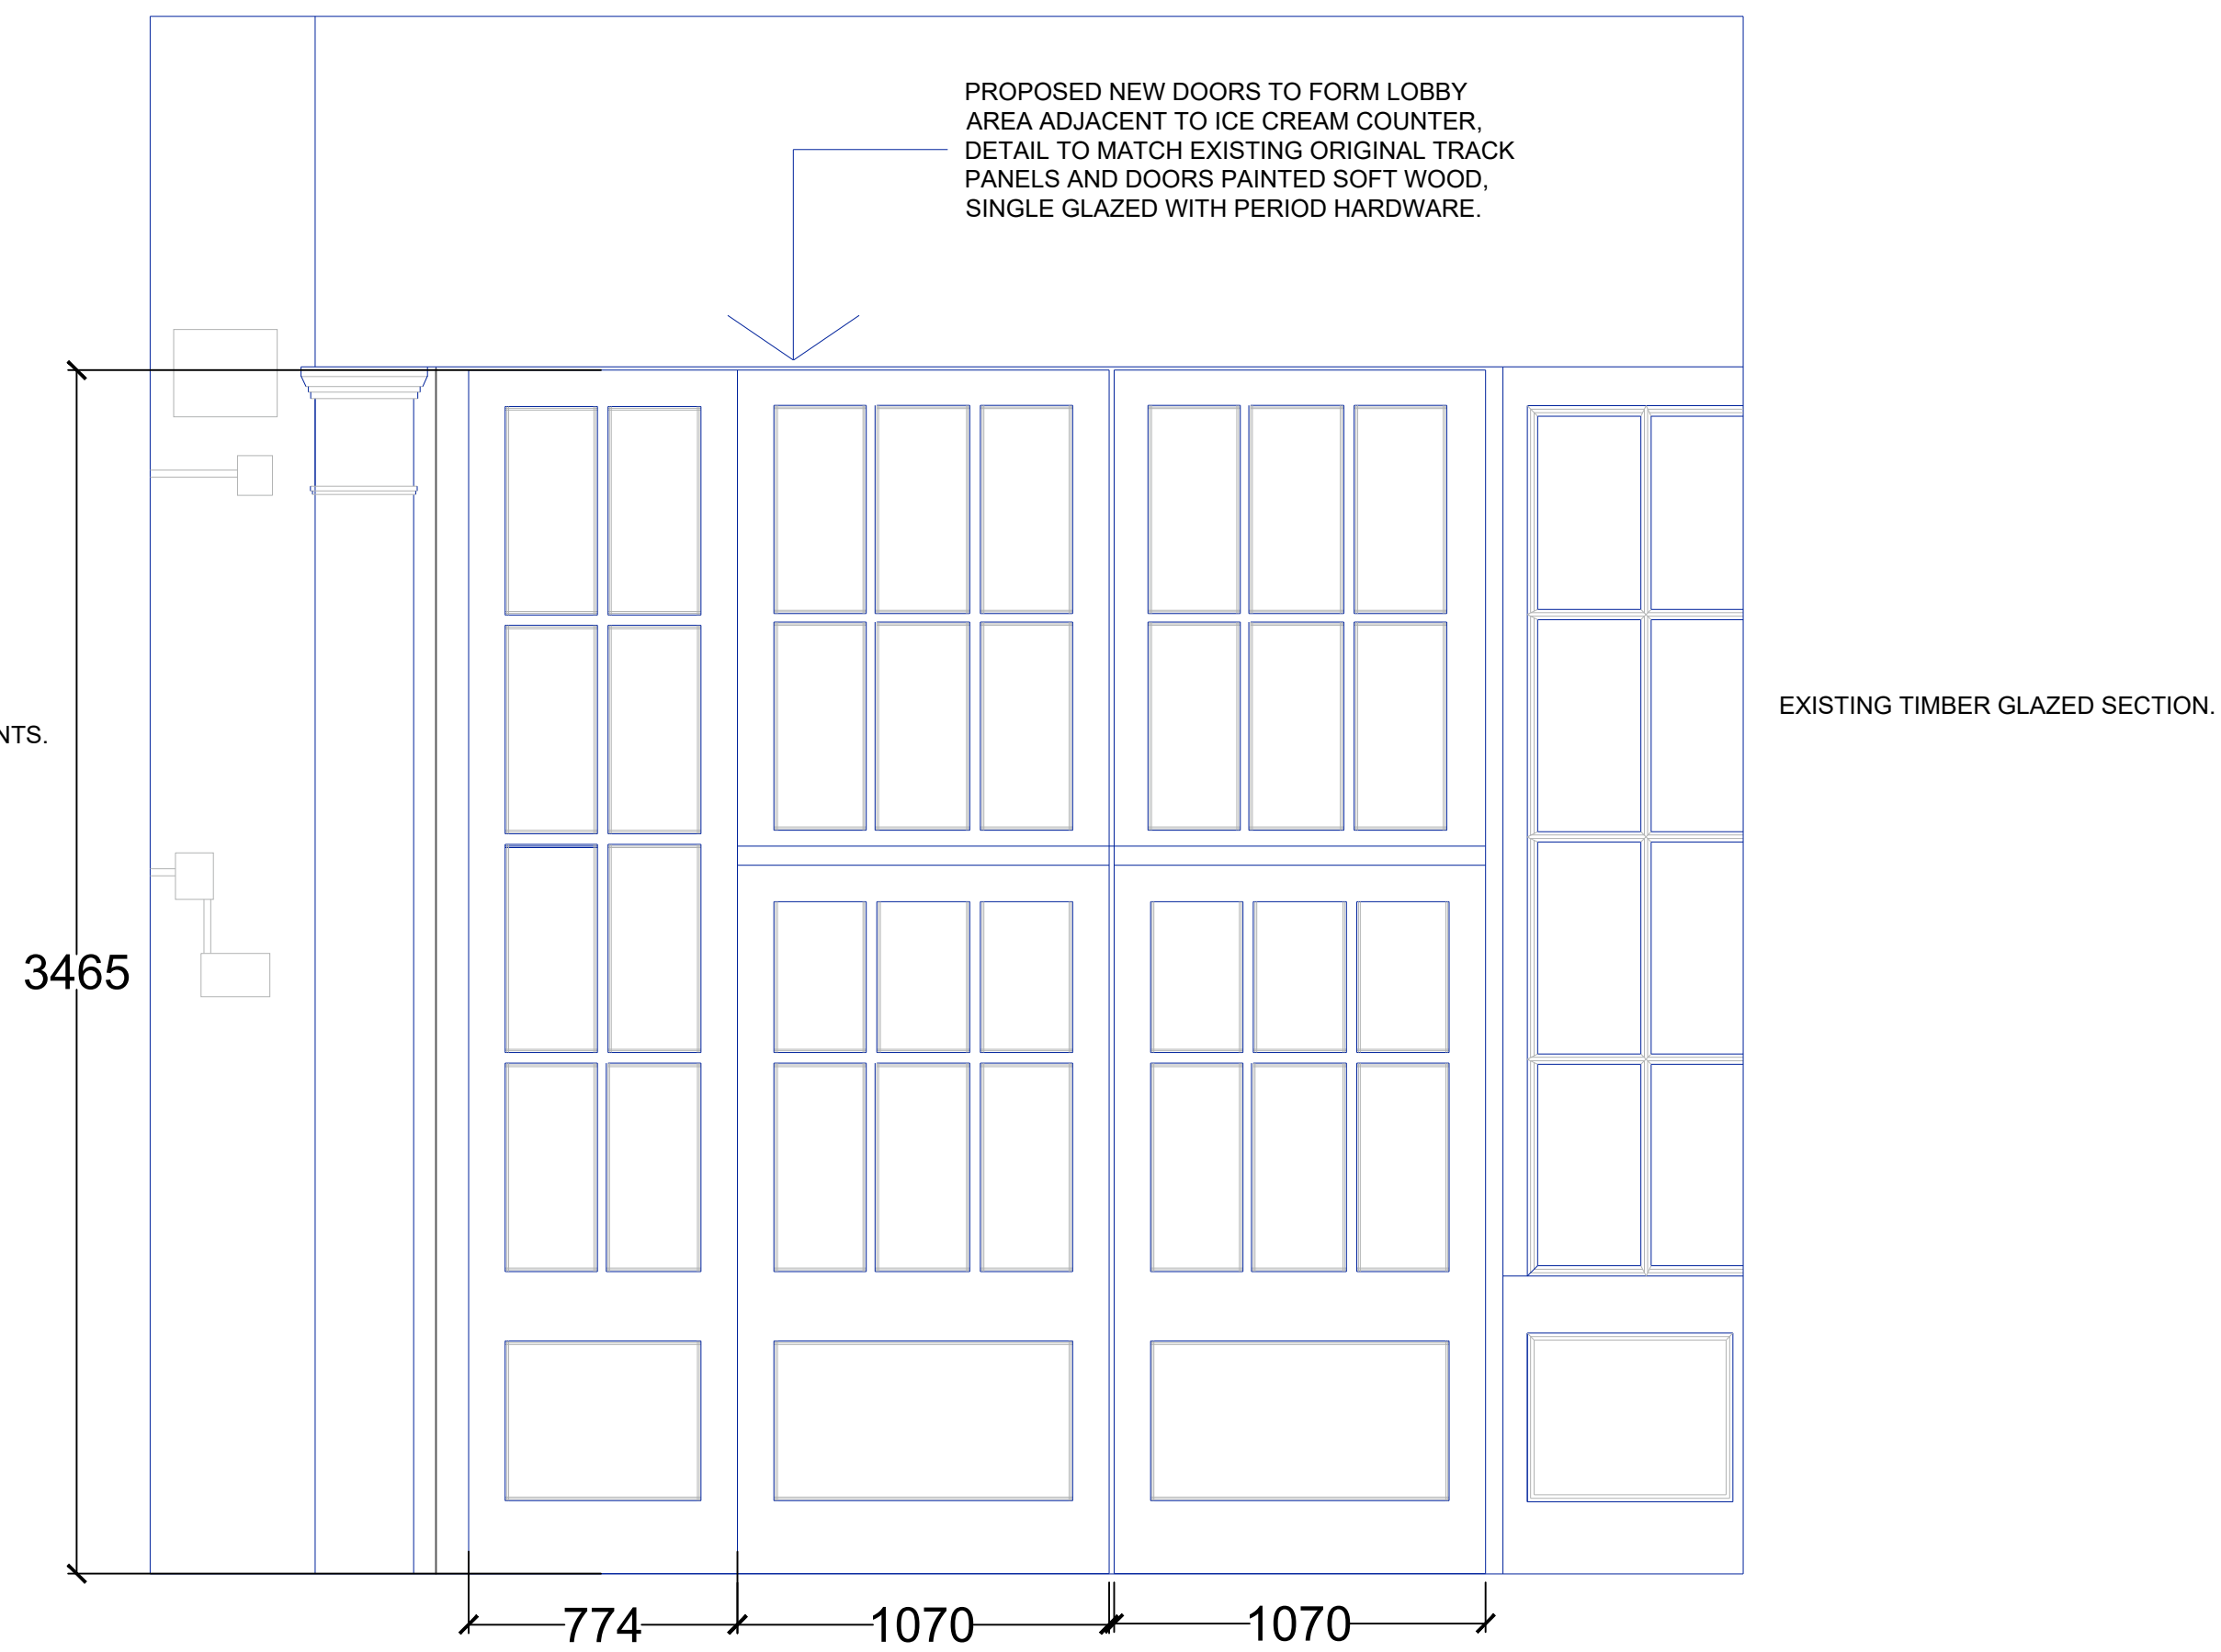

PROPOSED ELEVATION A-A ICE CREAM ENTRANCE

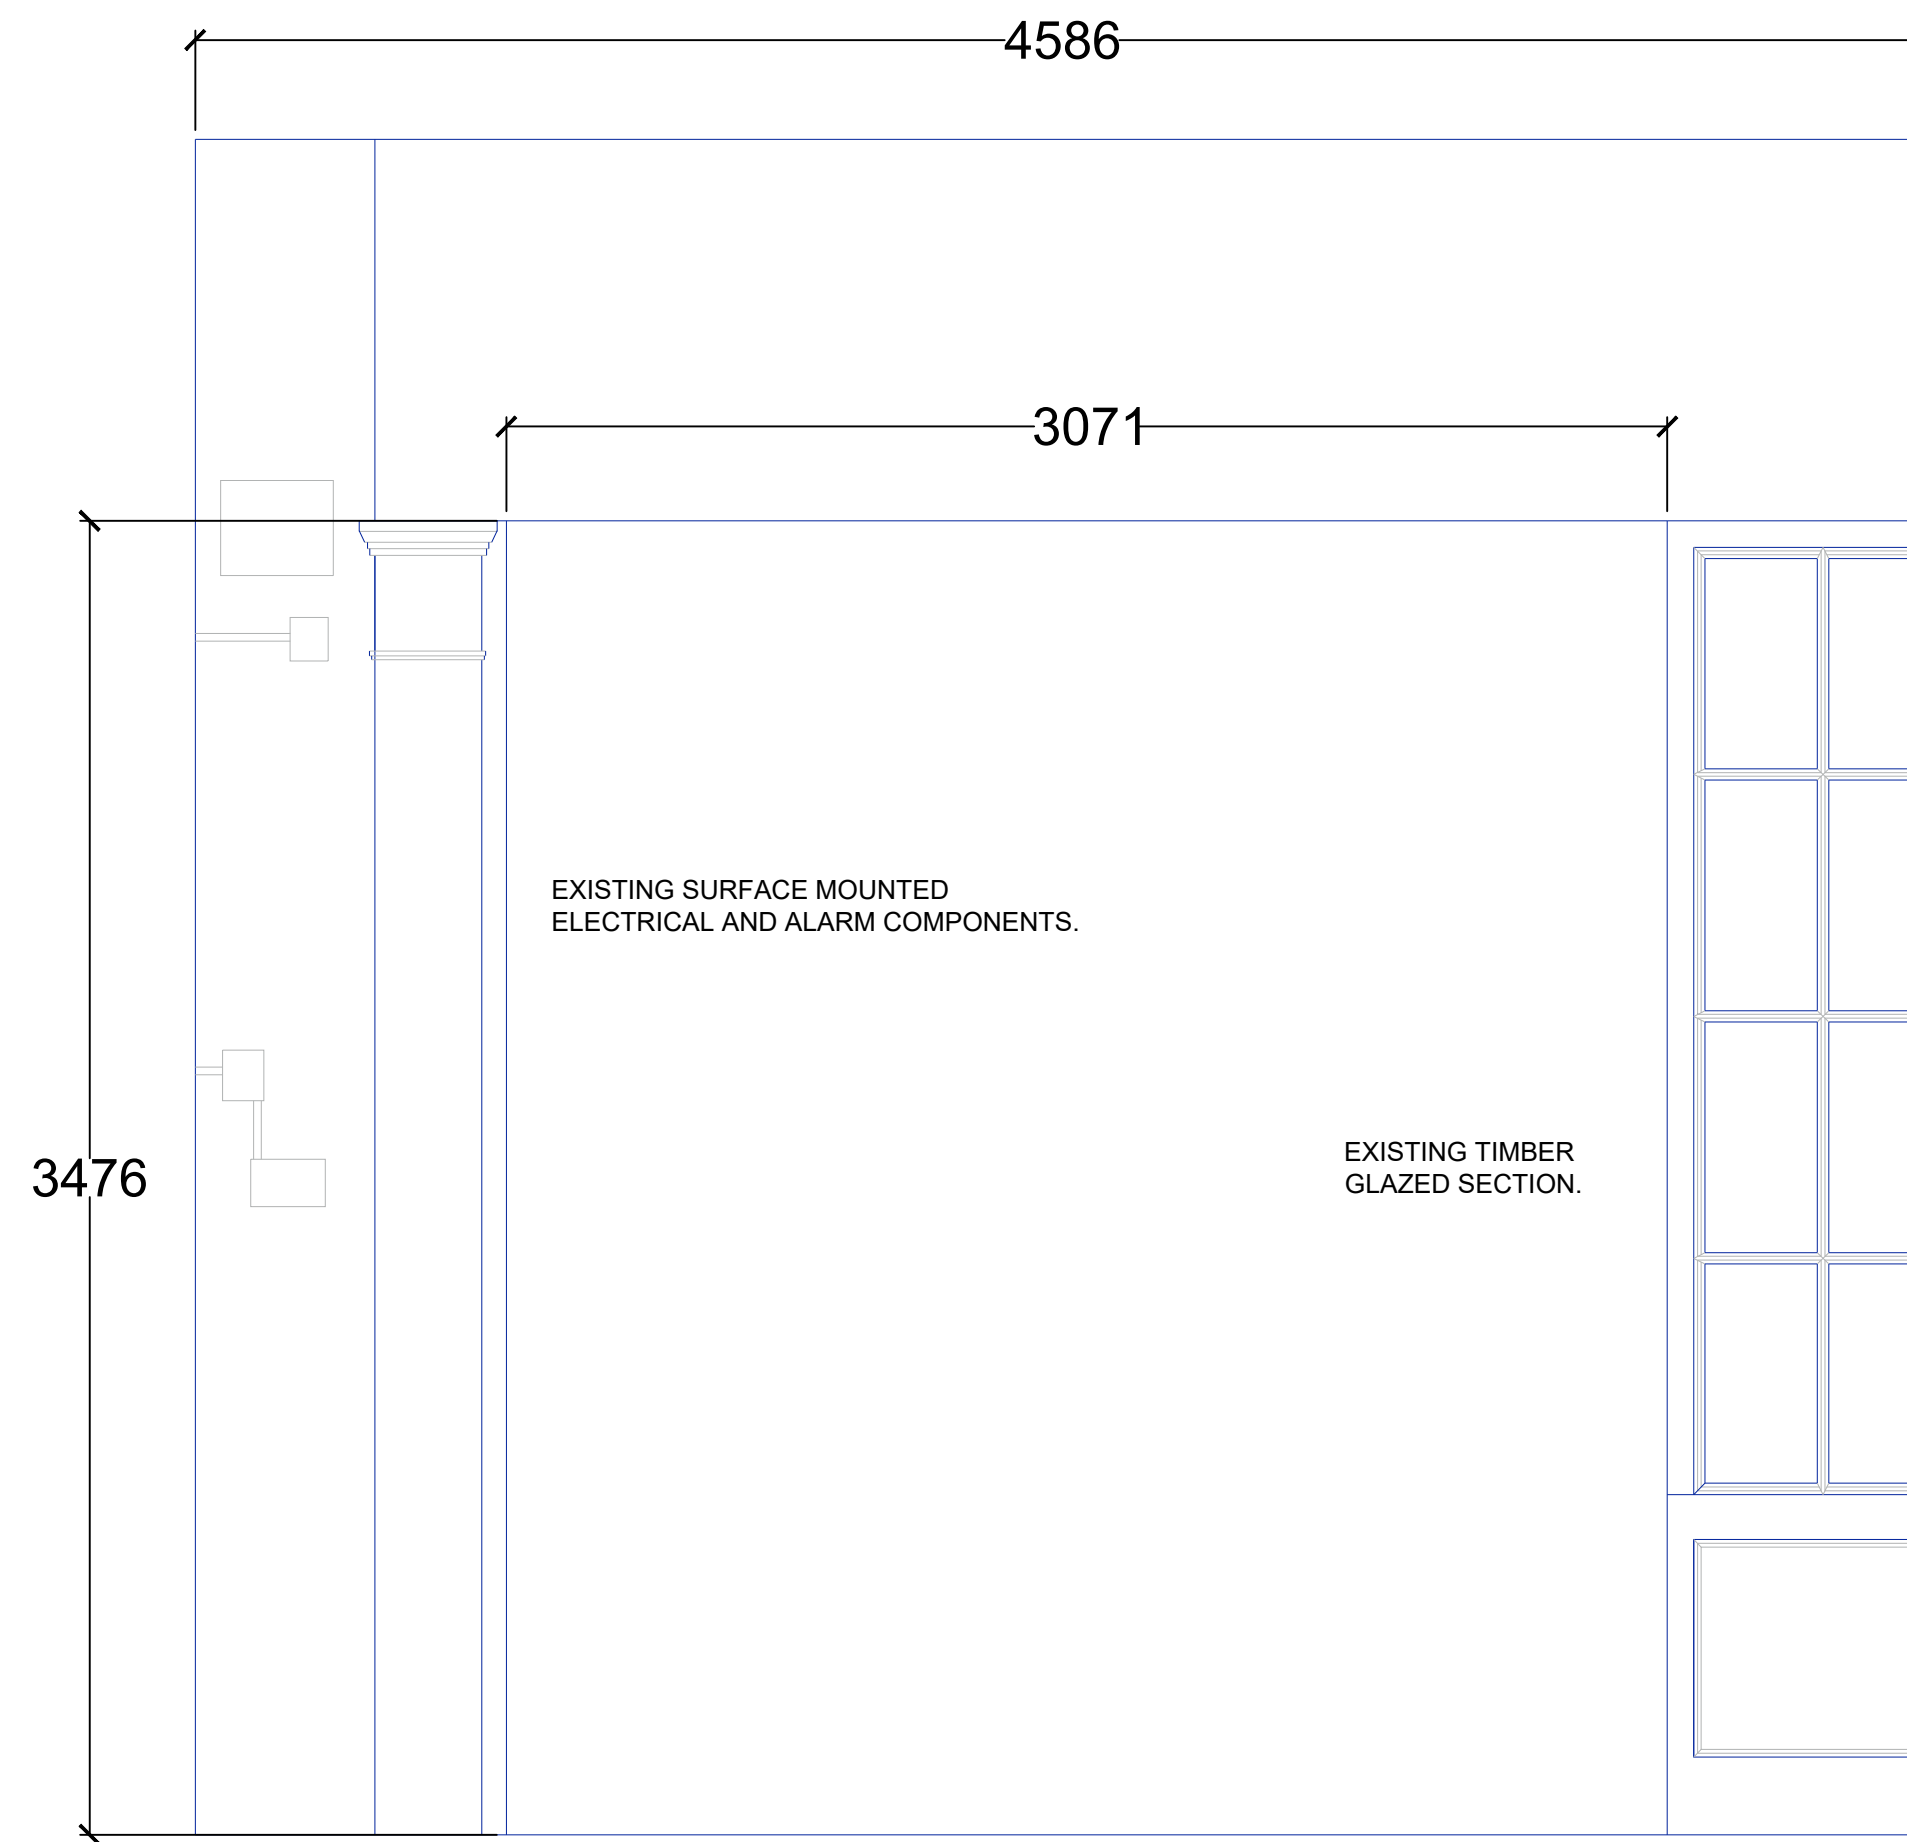

EXISTING ELEVATION A-A ICE CREAM ENTRANCE

NOTES:

Timber

- Sapele

Paint

- Dulux Weathershield quick dry exterior satin colour white

Ironmongery

- Smith & Locke fire rated 'push' finger plate aluminium 76mm x 305mm
- Carlisle brass pull handle (pub style) 250mm satin chrome



EXISTING ENTRANCE L/H/S