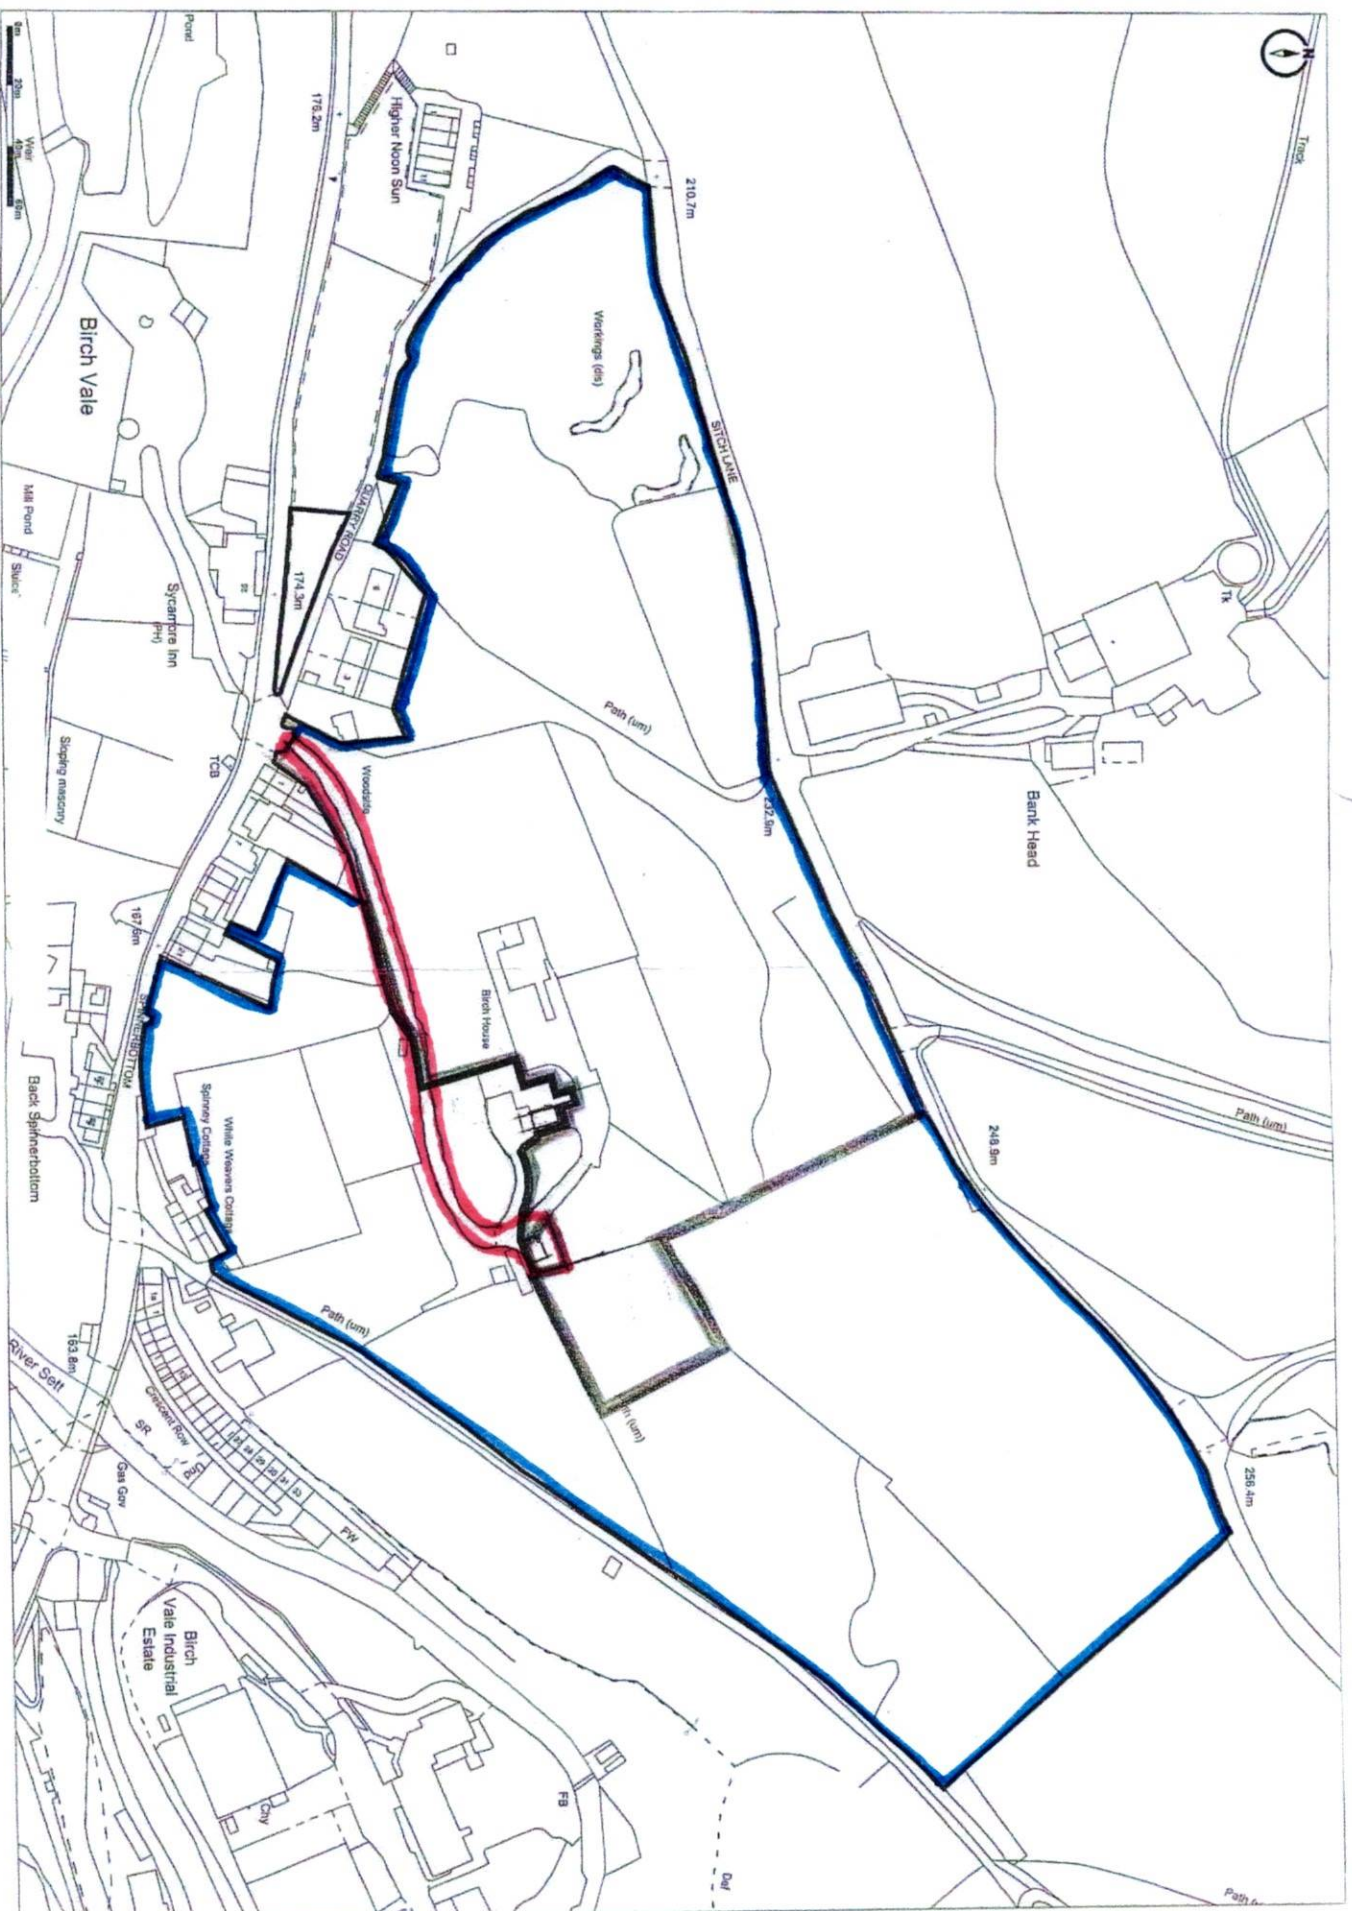


SCALE 1:2500

CLIENT: MR J. REDFERN

PROJECT: BIRCH HOUSE,  
BIRCH VALE.

TITLE: LOCATION PLAN

A P DESIGN  
ARCHITECTS AND PLANNING CONSULTANTS  
4 KINDER VIEW, NEW MILLS, HIGH PEAK, SK22 4DB  
TEL: 01663 742169  
MOB: 0781 461 2970

SCALE: DRAWING NO: REV: